




UPSTREAM ELEVATION C-C
SCALE 1:50

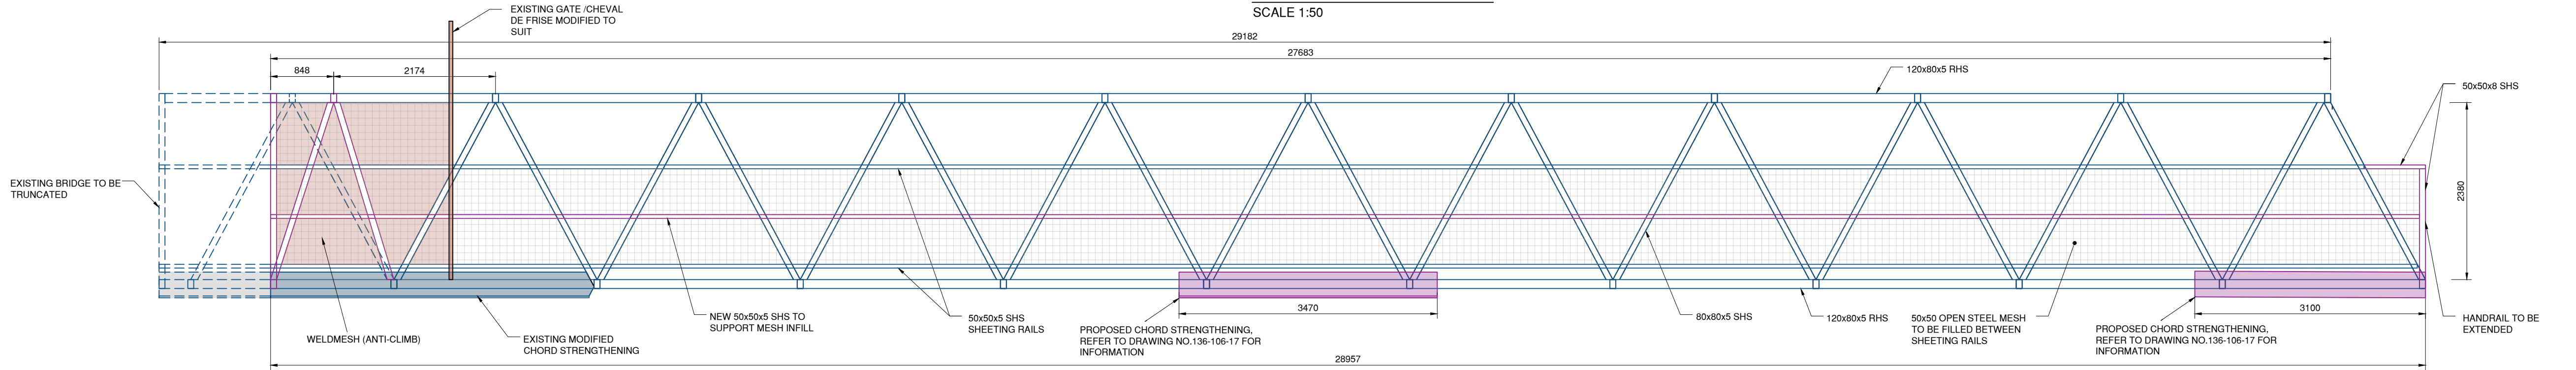


DOWNSTREAM ELEVATION D-D
SCALE 1:50

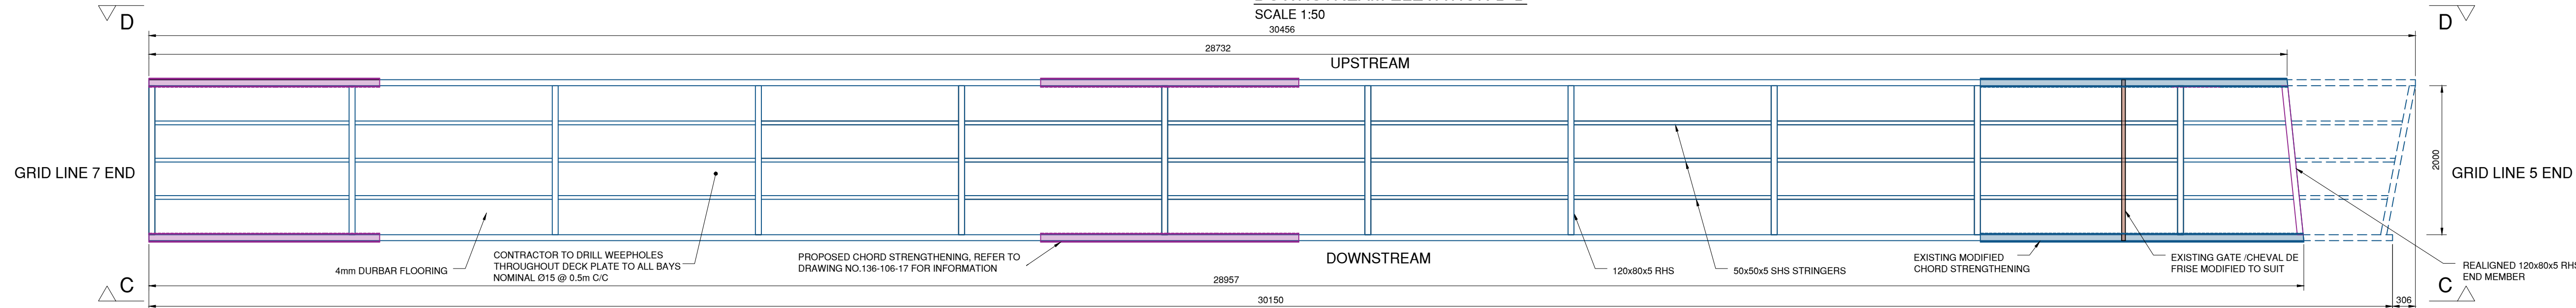


DECK PLAN
SCALE 1:50

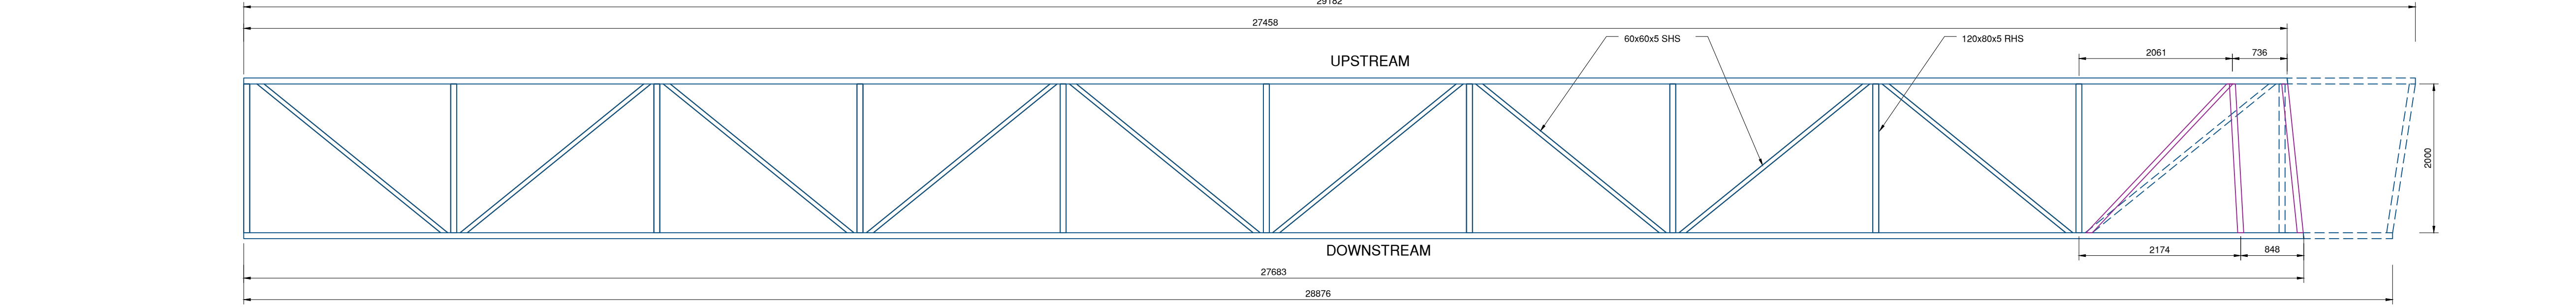

ROOF PLAN
SCALE 1:50

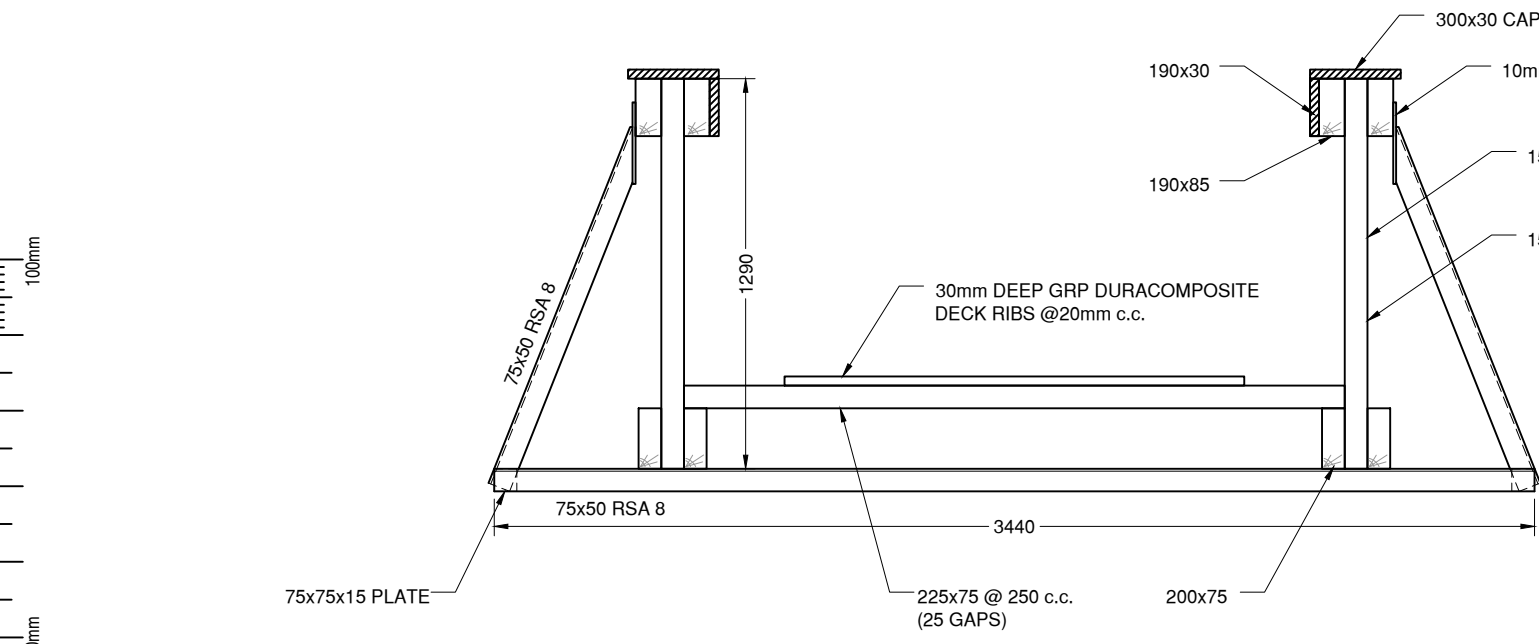

SECTION THROUGH EXISTING TIMBER DECK
SCALE 1:25

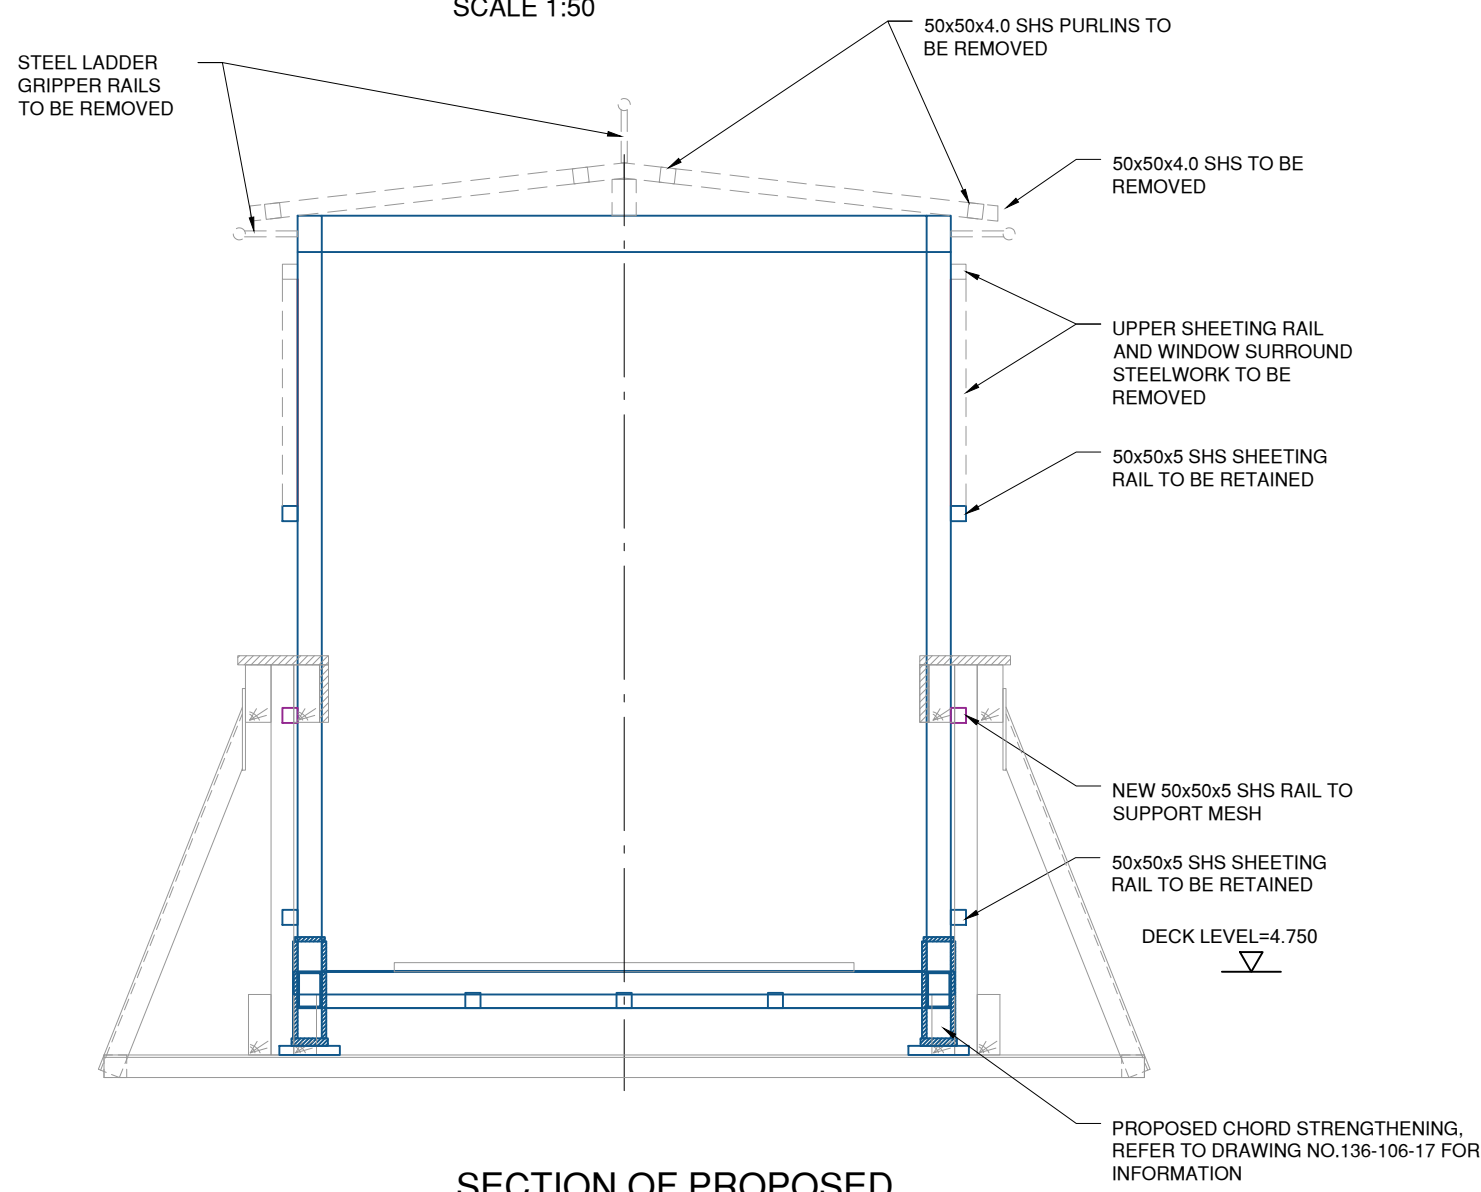

SECTION OF PROPOSED OVERLAIN WITH EXISTING
SCALE 1:25

Notes

1. THIS DRAWING IS TO BE READ IN CONJUNCTION WITH THE FOLLOWING:
 - DRAWING NOS. 136-106-11-12.
2. THIS DRAWING HAS BEEN PRODUCED FOLLOWING LIMITED WALKOVER INSPECTIONS CARRIED OUT DURING FEBRUARY AND MAY 2025.
3. DO NOT SCALE FROM THIS DRAWING MANUALLY OR ELECTRONICALLY.
4. THE FABRICATOR IS TO MAKE A DETAILED SURVEY OF THE EXISTING ARRANGEMENTS TO FINALISE DIMENSIONS AND LEVELS FOR FABRICATION.
5. TOPOGRAPHIC INFORMATION PROVIDED BY OTHERS DATED 2021.
6. SERVICES ARE SHOWN INDICATIVELY ONLY.
7. PLA CONSENT TO BE CARRIED OUT BY OTHERS.
8. FOR SPECIFICATION AND CDM NOTES REFER TO DRAWING NO. 136-106-20.

Legend

- EXISTING CHORD STRENGTHENING
- PROPOSED CHORD STRENGTHENING
- PROPOSED MODIFICATIONS

Rev'n	Date	Description	Drawn	Chk'd	App'd
P01	04.07.25	INITIAL ISSUE	KW	DW	IH

Status

PRELIMINARY



Second Floor, Hyde Park House
Crown Street, Ipswich, IP1 3LG

01473 236550
www.haydnevans.co.uk
mail@haydnevans.co.uk

Client



Project

DENTON PIER
REFERBISHMENT

Drawing title

MODIFICATION TO
BRIDGE STRUCTURE (UNIT 2)

Scale AS SHOWN Drawn KW Checked DW Approved IH Date 07.2025

Drawing no. 136-106-13 Revision P01