

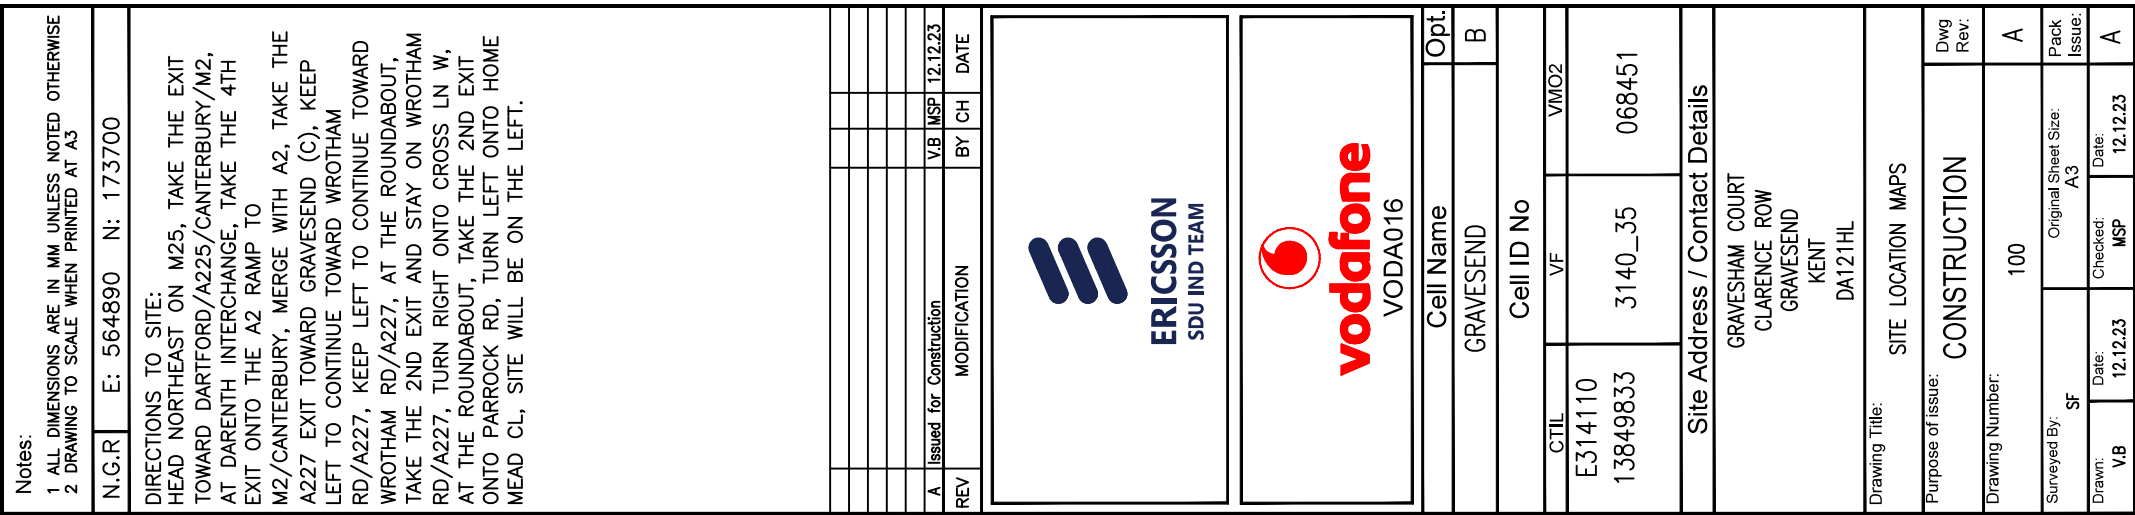


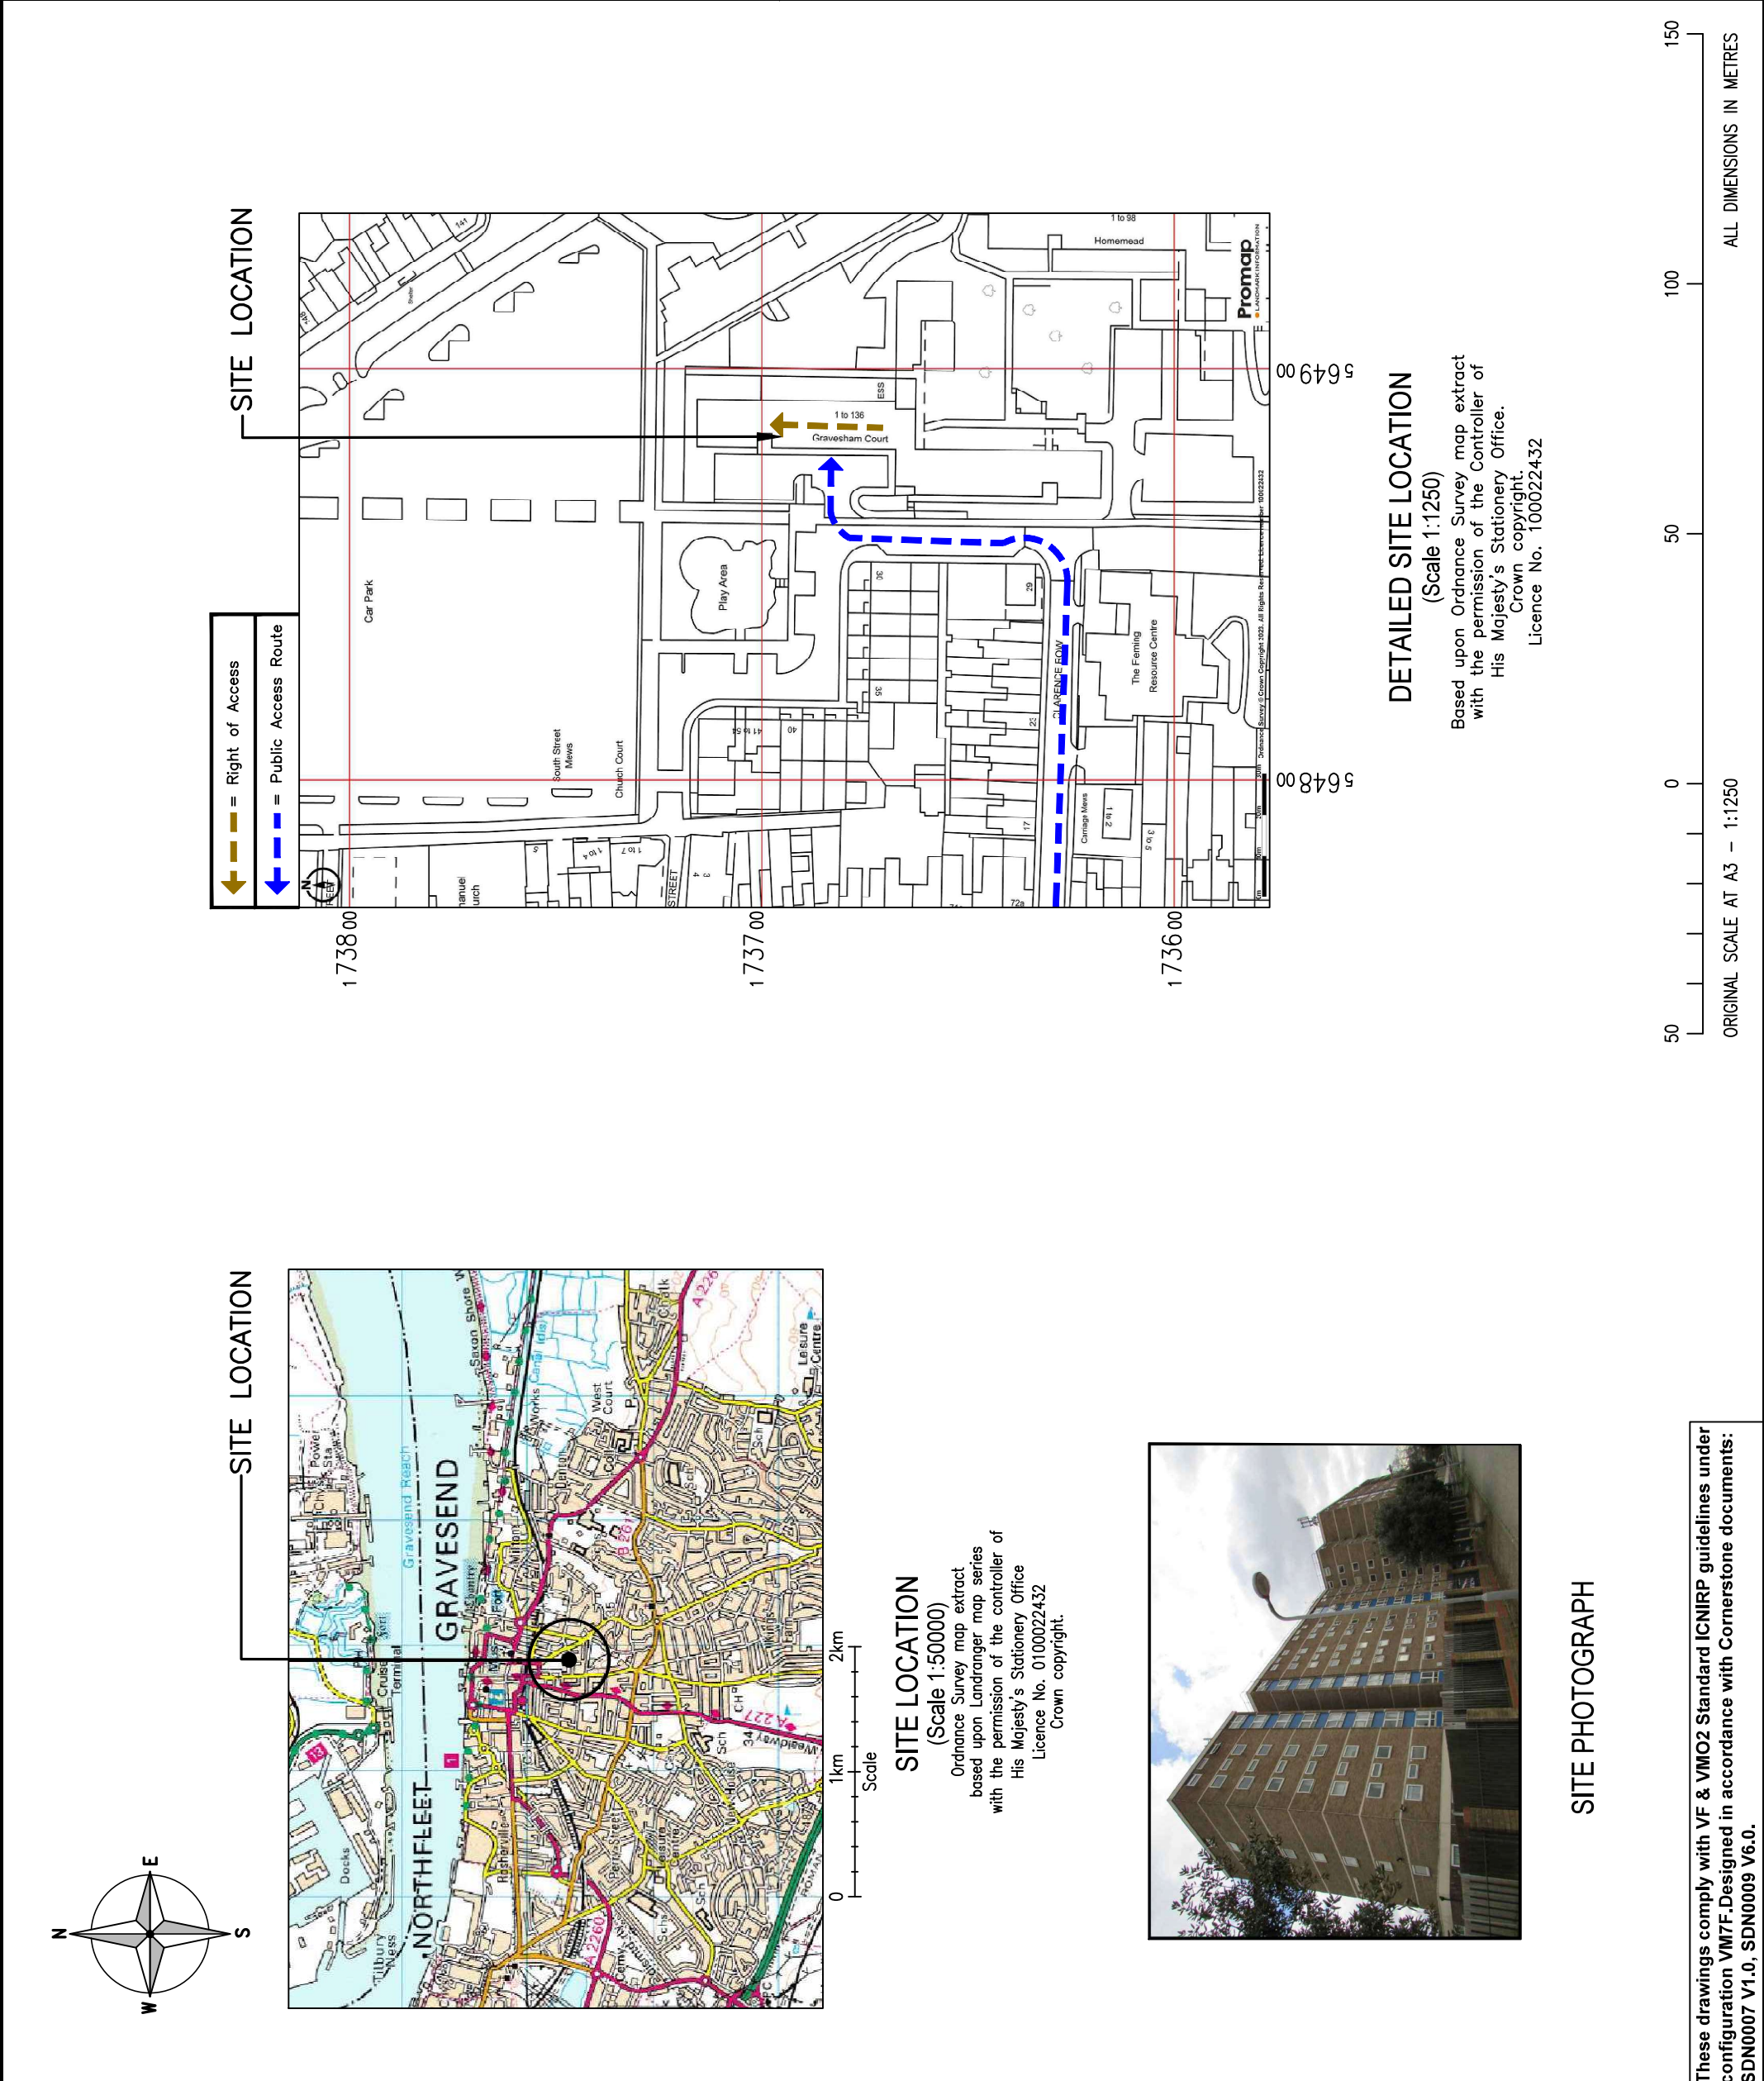

150
J
ES

METRUS

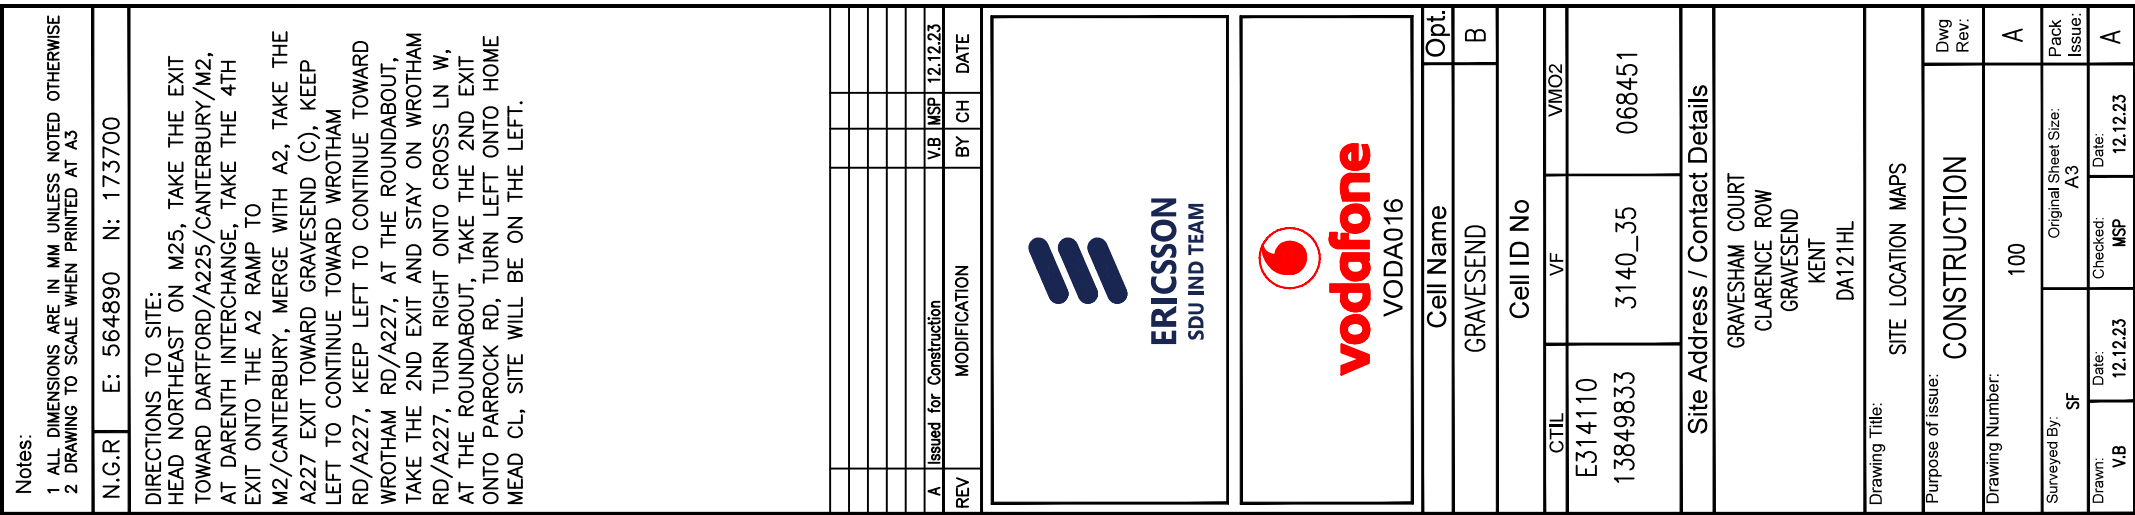

© 2007 The Authors

SITE



50

[illegible]

ss
Router


Based with

[illegible]

800 700 600

	1738
	1739
	1736
	 IAL SCAL

50
ORIGIN

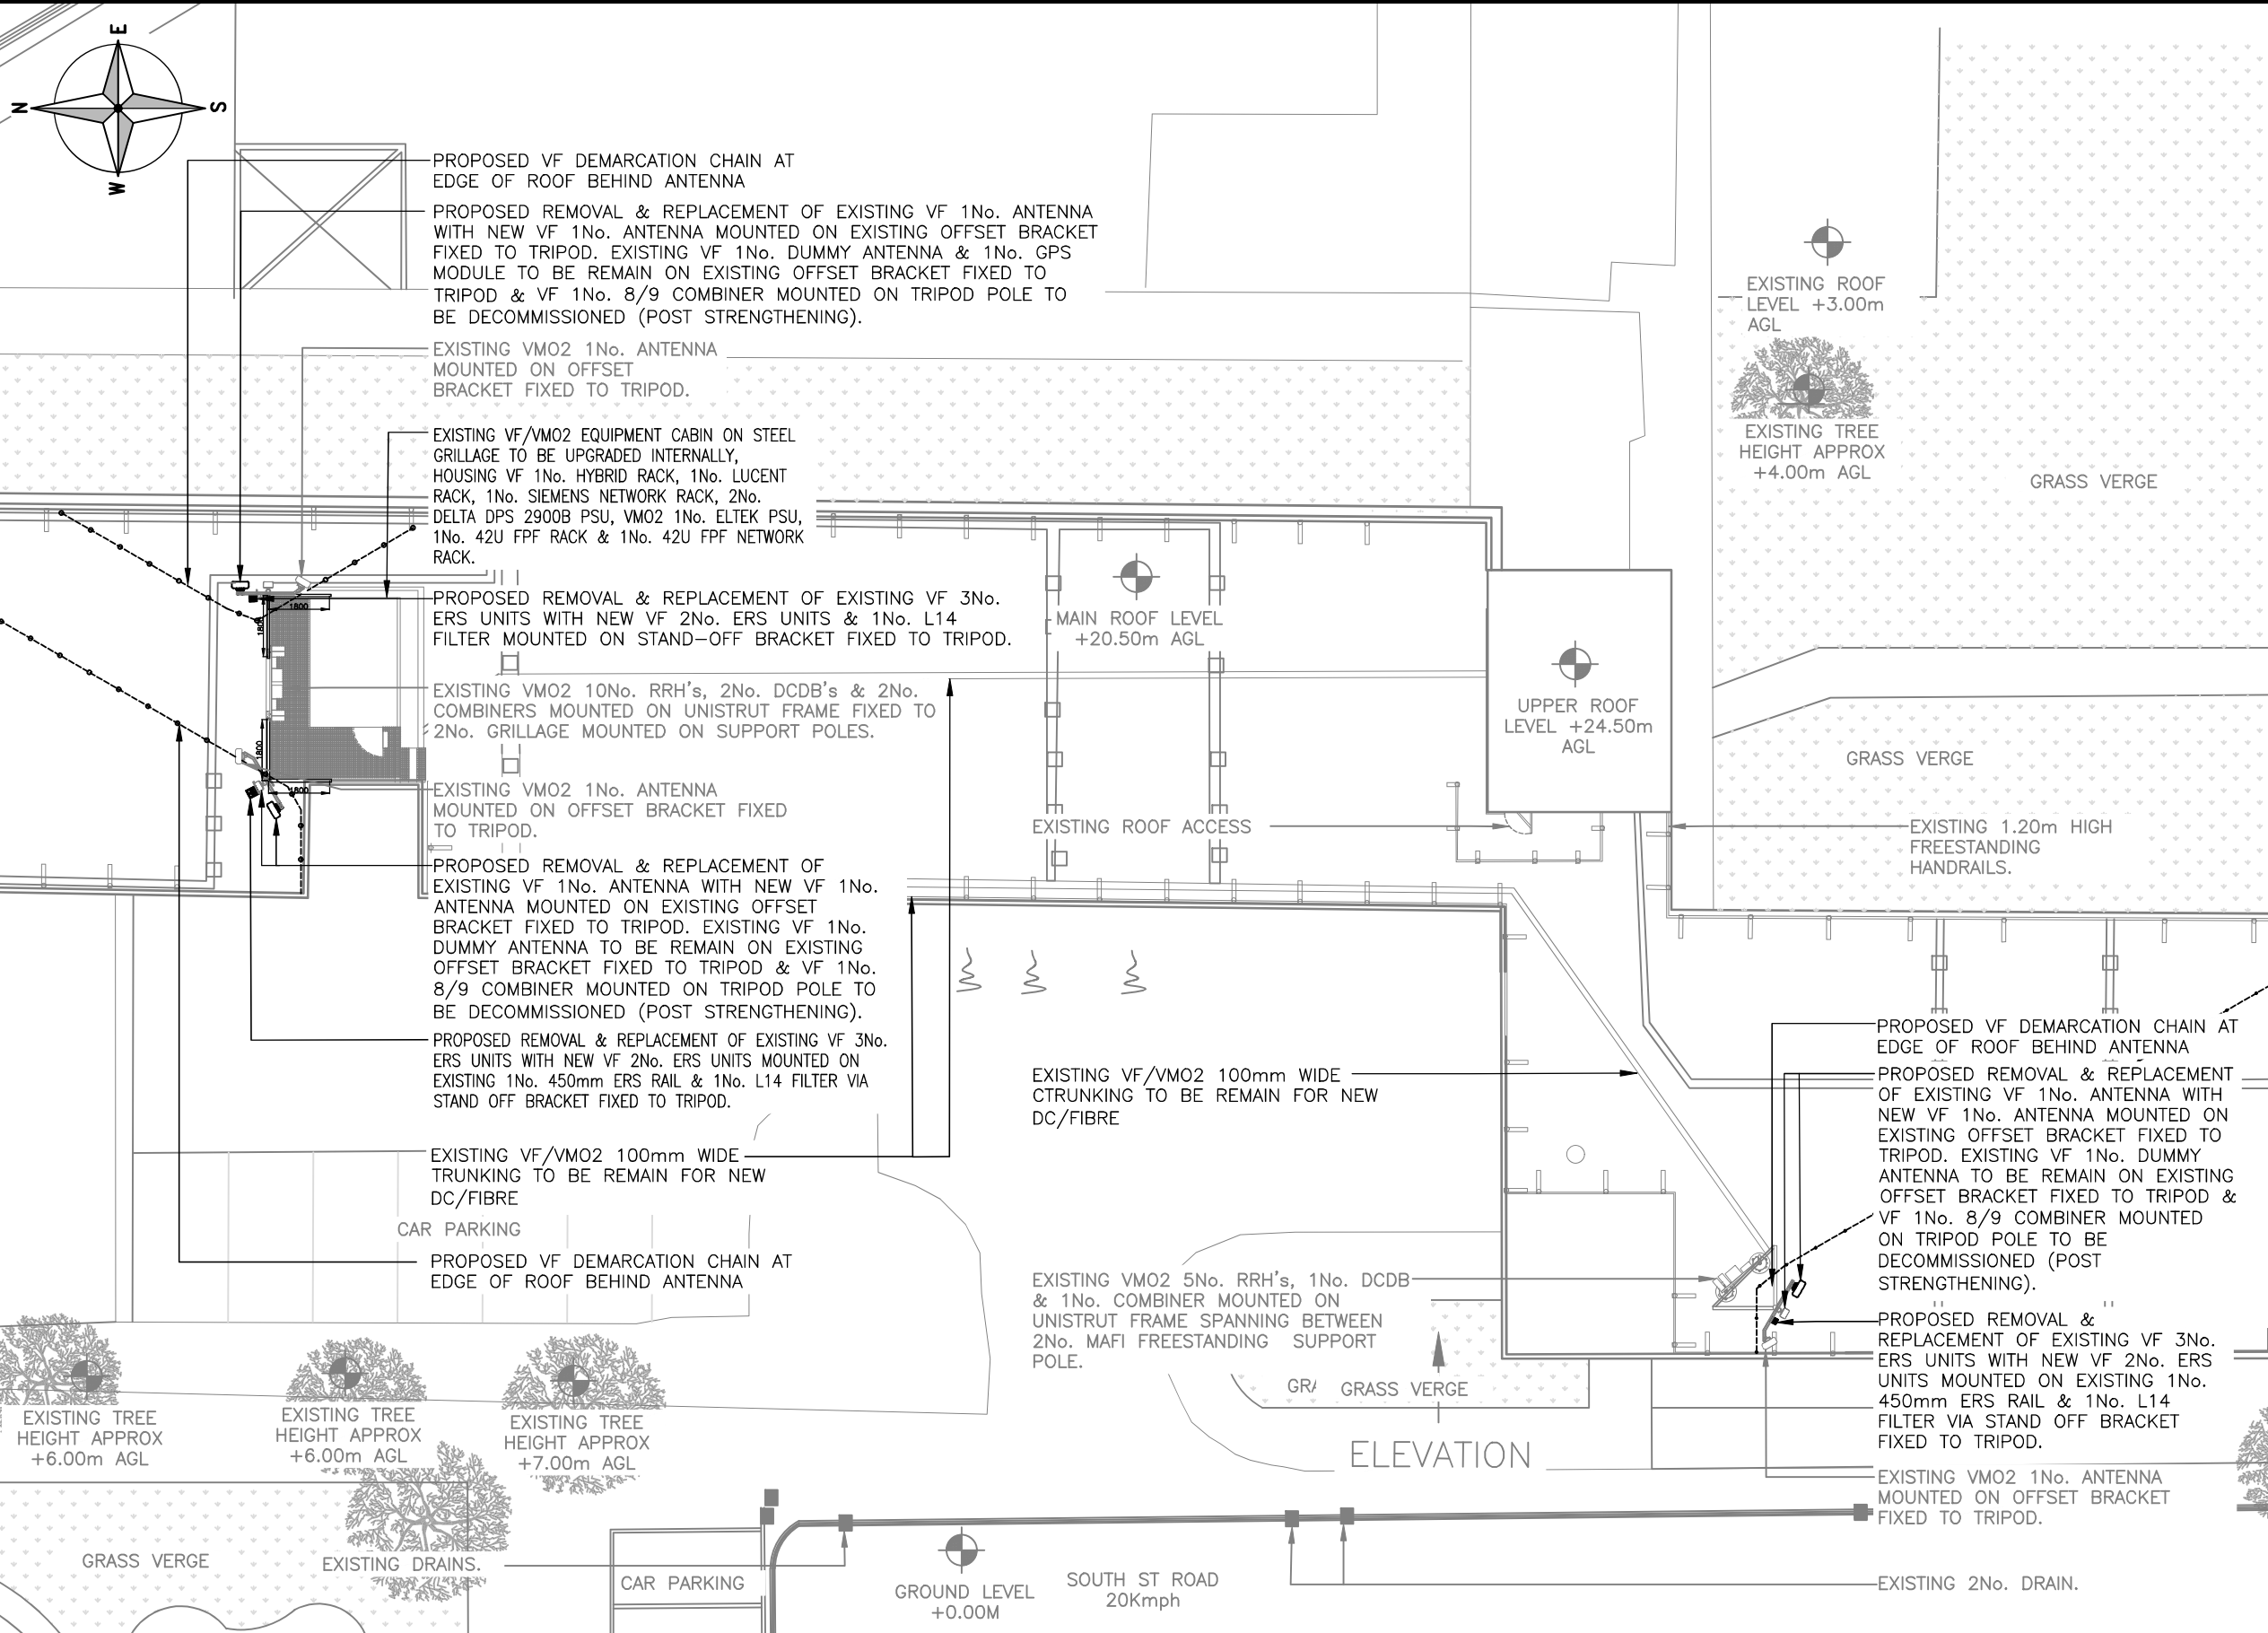

Notes:
1 ALL DIMENSIONS ARE IN MM UNLESS NOTED OTHERWISE
2 DRAWING TO SCALE WHEN PRINTED AT A3

N.G.R | E: 564890 N: 173700

NOTE:
A FINAL EXIT SIGN IS REQUIRED AT GROUND LEVEL WHERE THIS LEADS TO A PLACE OF SAFETY.

A	Issued for Construction	V.B	MSP	12.12.23
REV	MODIFICATION	BY	CH	DATE



ERICSSON
SDU IND TEAM



vodafone
VODA016

Cell Name	Opt.
GRAVESEND	B


Cell ID No		
CTIL	VF	VMO2
E314110		
13849833	3140_35	068451

Site Address / Contact Details


GRAVESHAM COURT
CLARENCE ROW
GRAVESEND
KENT
DA121HL

Drawing Title: SITE LAYOUT PROPOSED			
Purpose of issue: CONSTRUCTION			Dwg Rev:
Drawing Number: 201			A
Surveyed By: SF		Original Sheet Size: A3	
Drawn: V.B	Date: 12.12.23	Checked: MSP	Date: 12.12.23
			Pack Issue: A

These drawings comply with VF & VMO2 Standard ICNIRP guidelines under configuration VM7F.Designed in accordance with Cornerstone documents: SDN0007 V1.0, SDN0009 V6.0.

 


SITE LAYOUT PROPOSED
(1:200)

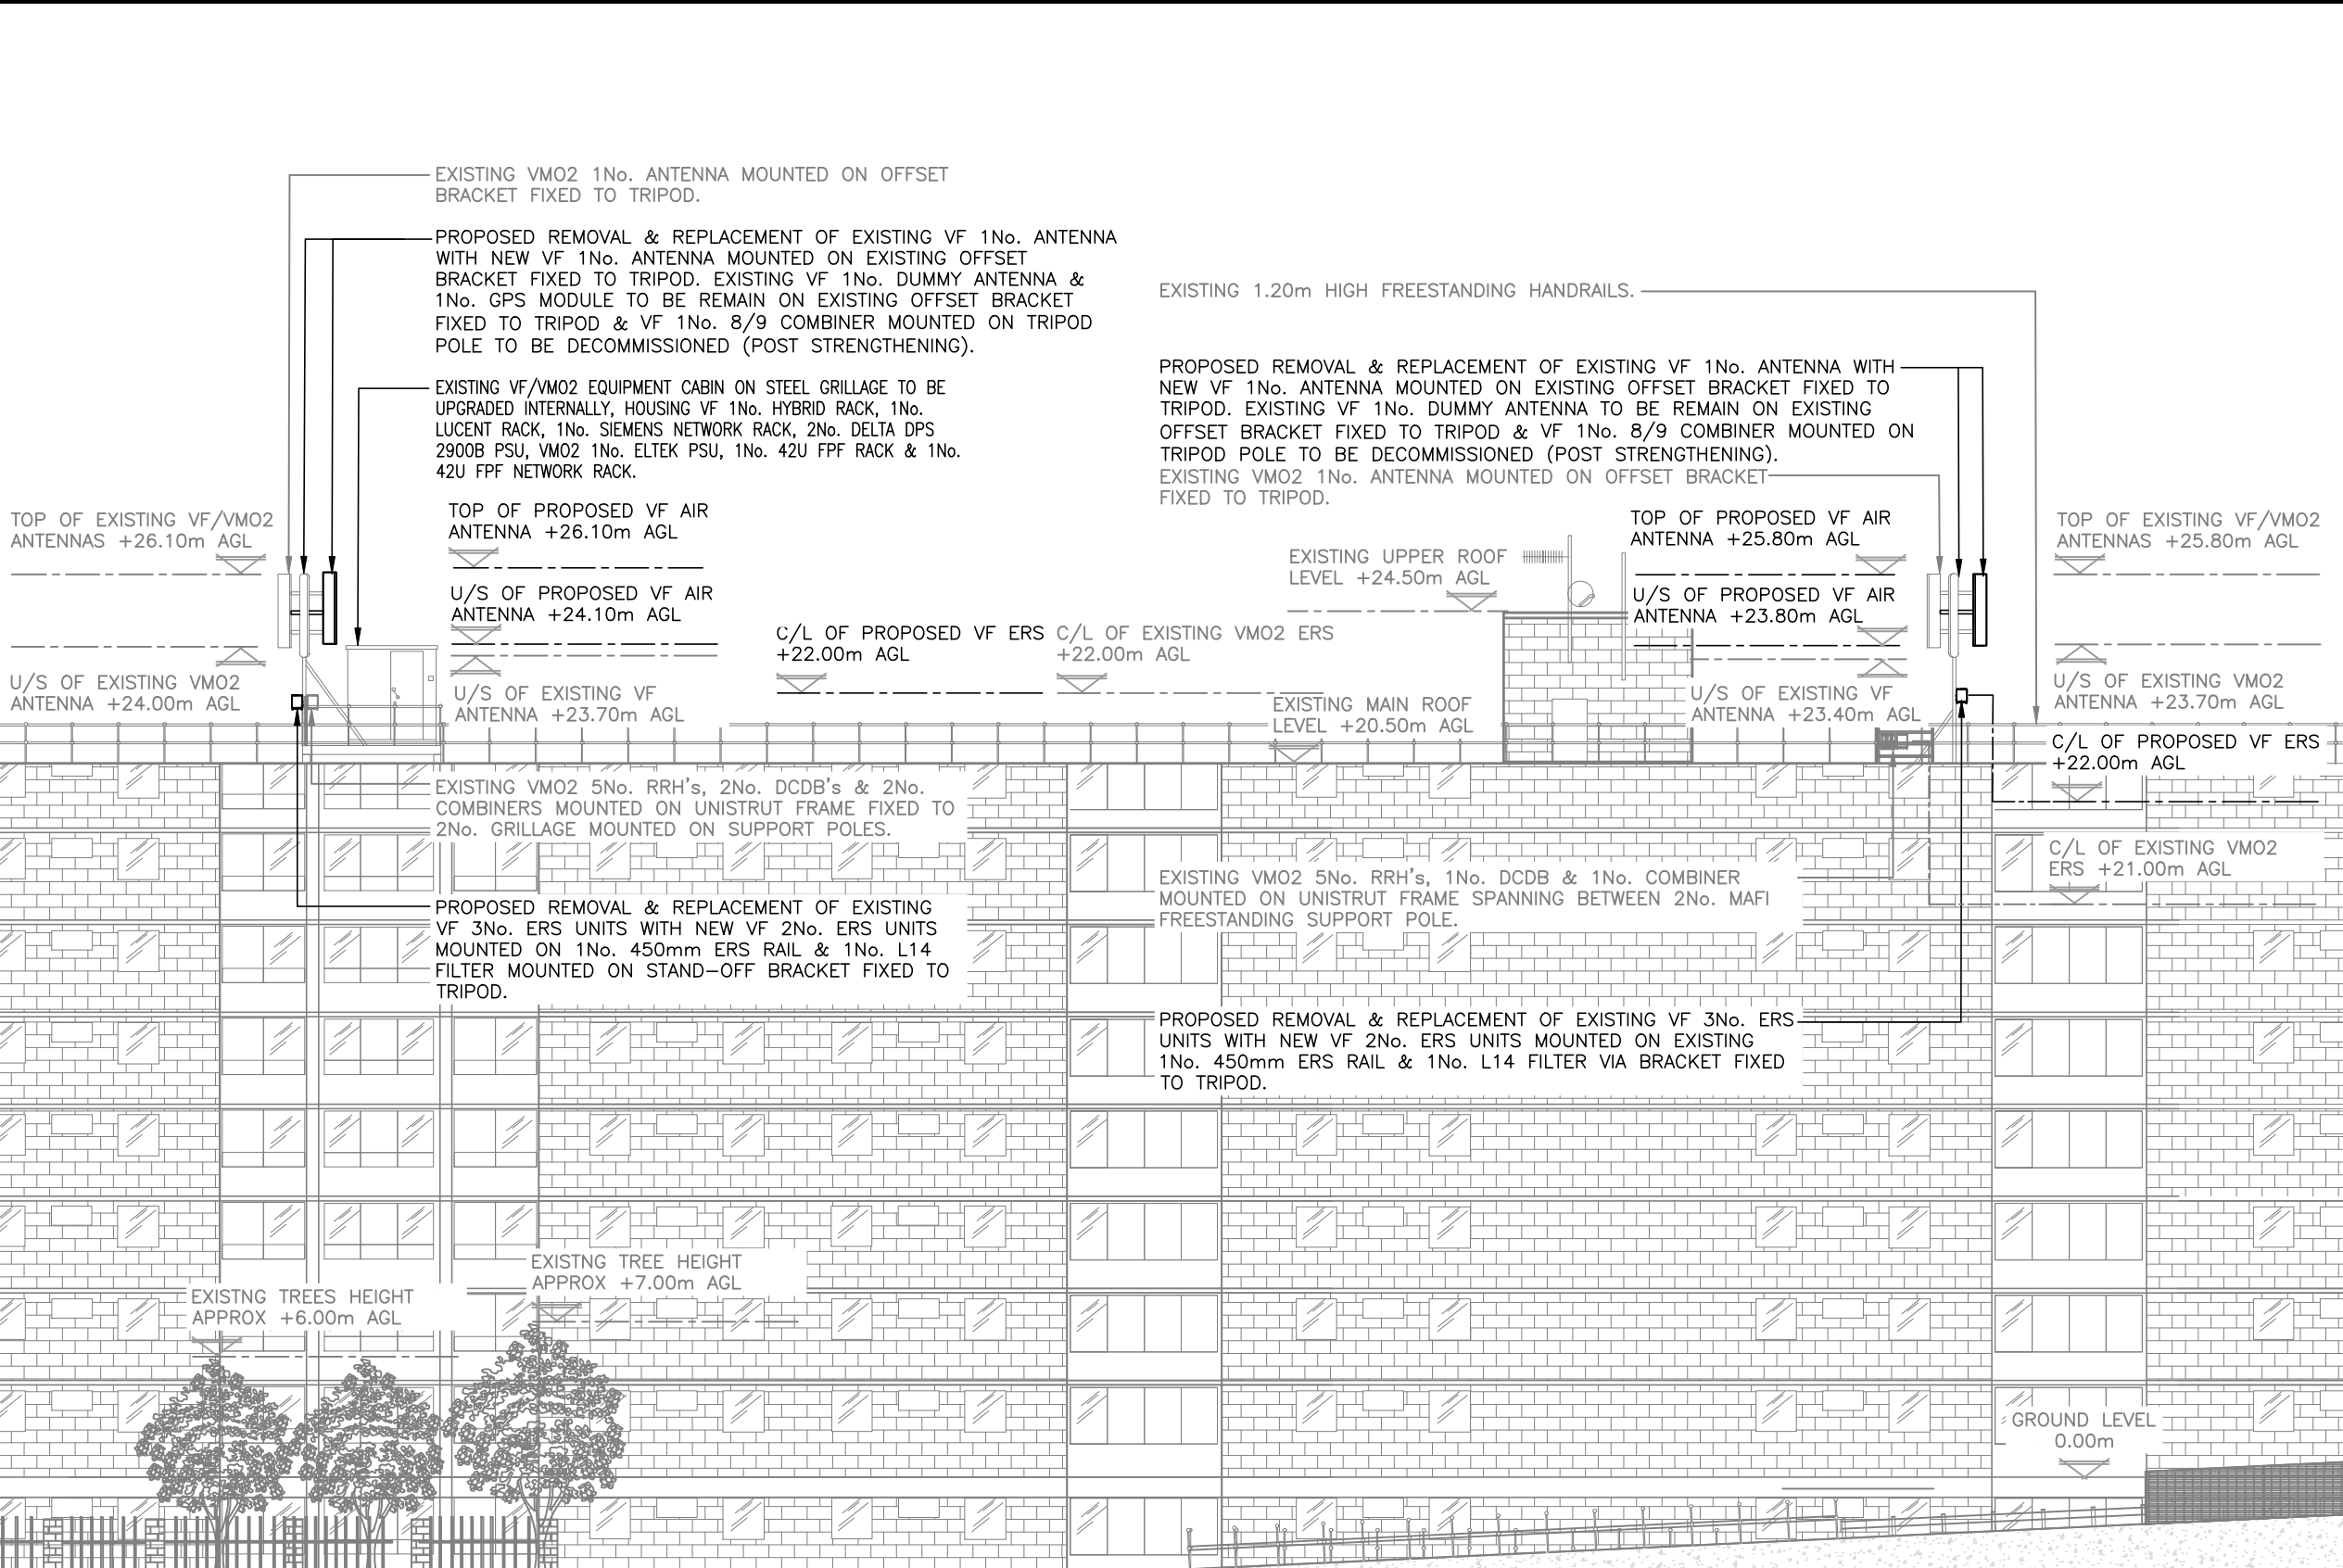

WEST ELEVATION PROPOSED
(1:200)

These drawings comply with VF & VMO2 Standard ICNIRP guidelines under configuration VM7F.Designed in accordance with Cornerstone documents: SDN0007 V1.0, SDN0009 V6.0.

 

Notes:
1 ALL DIMENSIONS ARE IN MM UNLESS NOTED OTHERWISE
2 DRAWING TO SCALE WHEN PRINTED AT A3

N.G.R | E: 564890 N: 173700

NOTE:
A FINAL EXIT SIGN IS REQUIRED AT GROUND LEVEL WHERE THIS LEADS TO A PLACE OF SAFETY.

A	Issued for Construction	V.B	MSP	12.12.23
REV	MODIFICATION	BY	CH	DATE



Cell Name	Opt.
GRAVESEND	B

Cell ID No		
CTIL	VF	VMO2
E314110 13849833	3140_35	068451

Site Address / Contact Details	
GRAVESHAM COURT CLARENCE ROW GRAVESEND KENT DA121HL	

Drawing Title: WEST ELEVATION PROPOSED	
Purpose of issue: CONSTRUCTION	Dwg Rev:
Drawing Number: 301	A
Surveyed By: SF	Original Sheet Size: A3
Drawn: V.B	Date: 12.12.23
Checked: MSP	Date: 12.12.23
Pack Issue:	A