


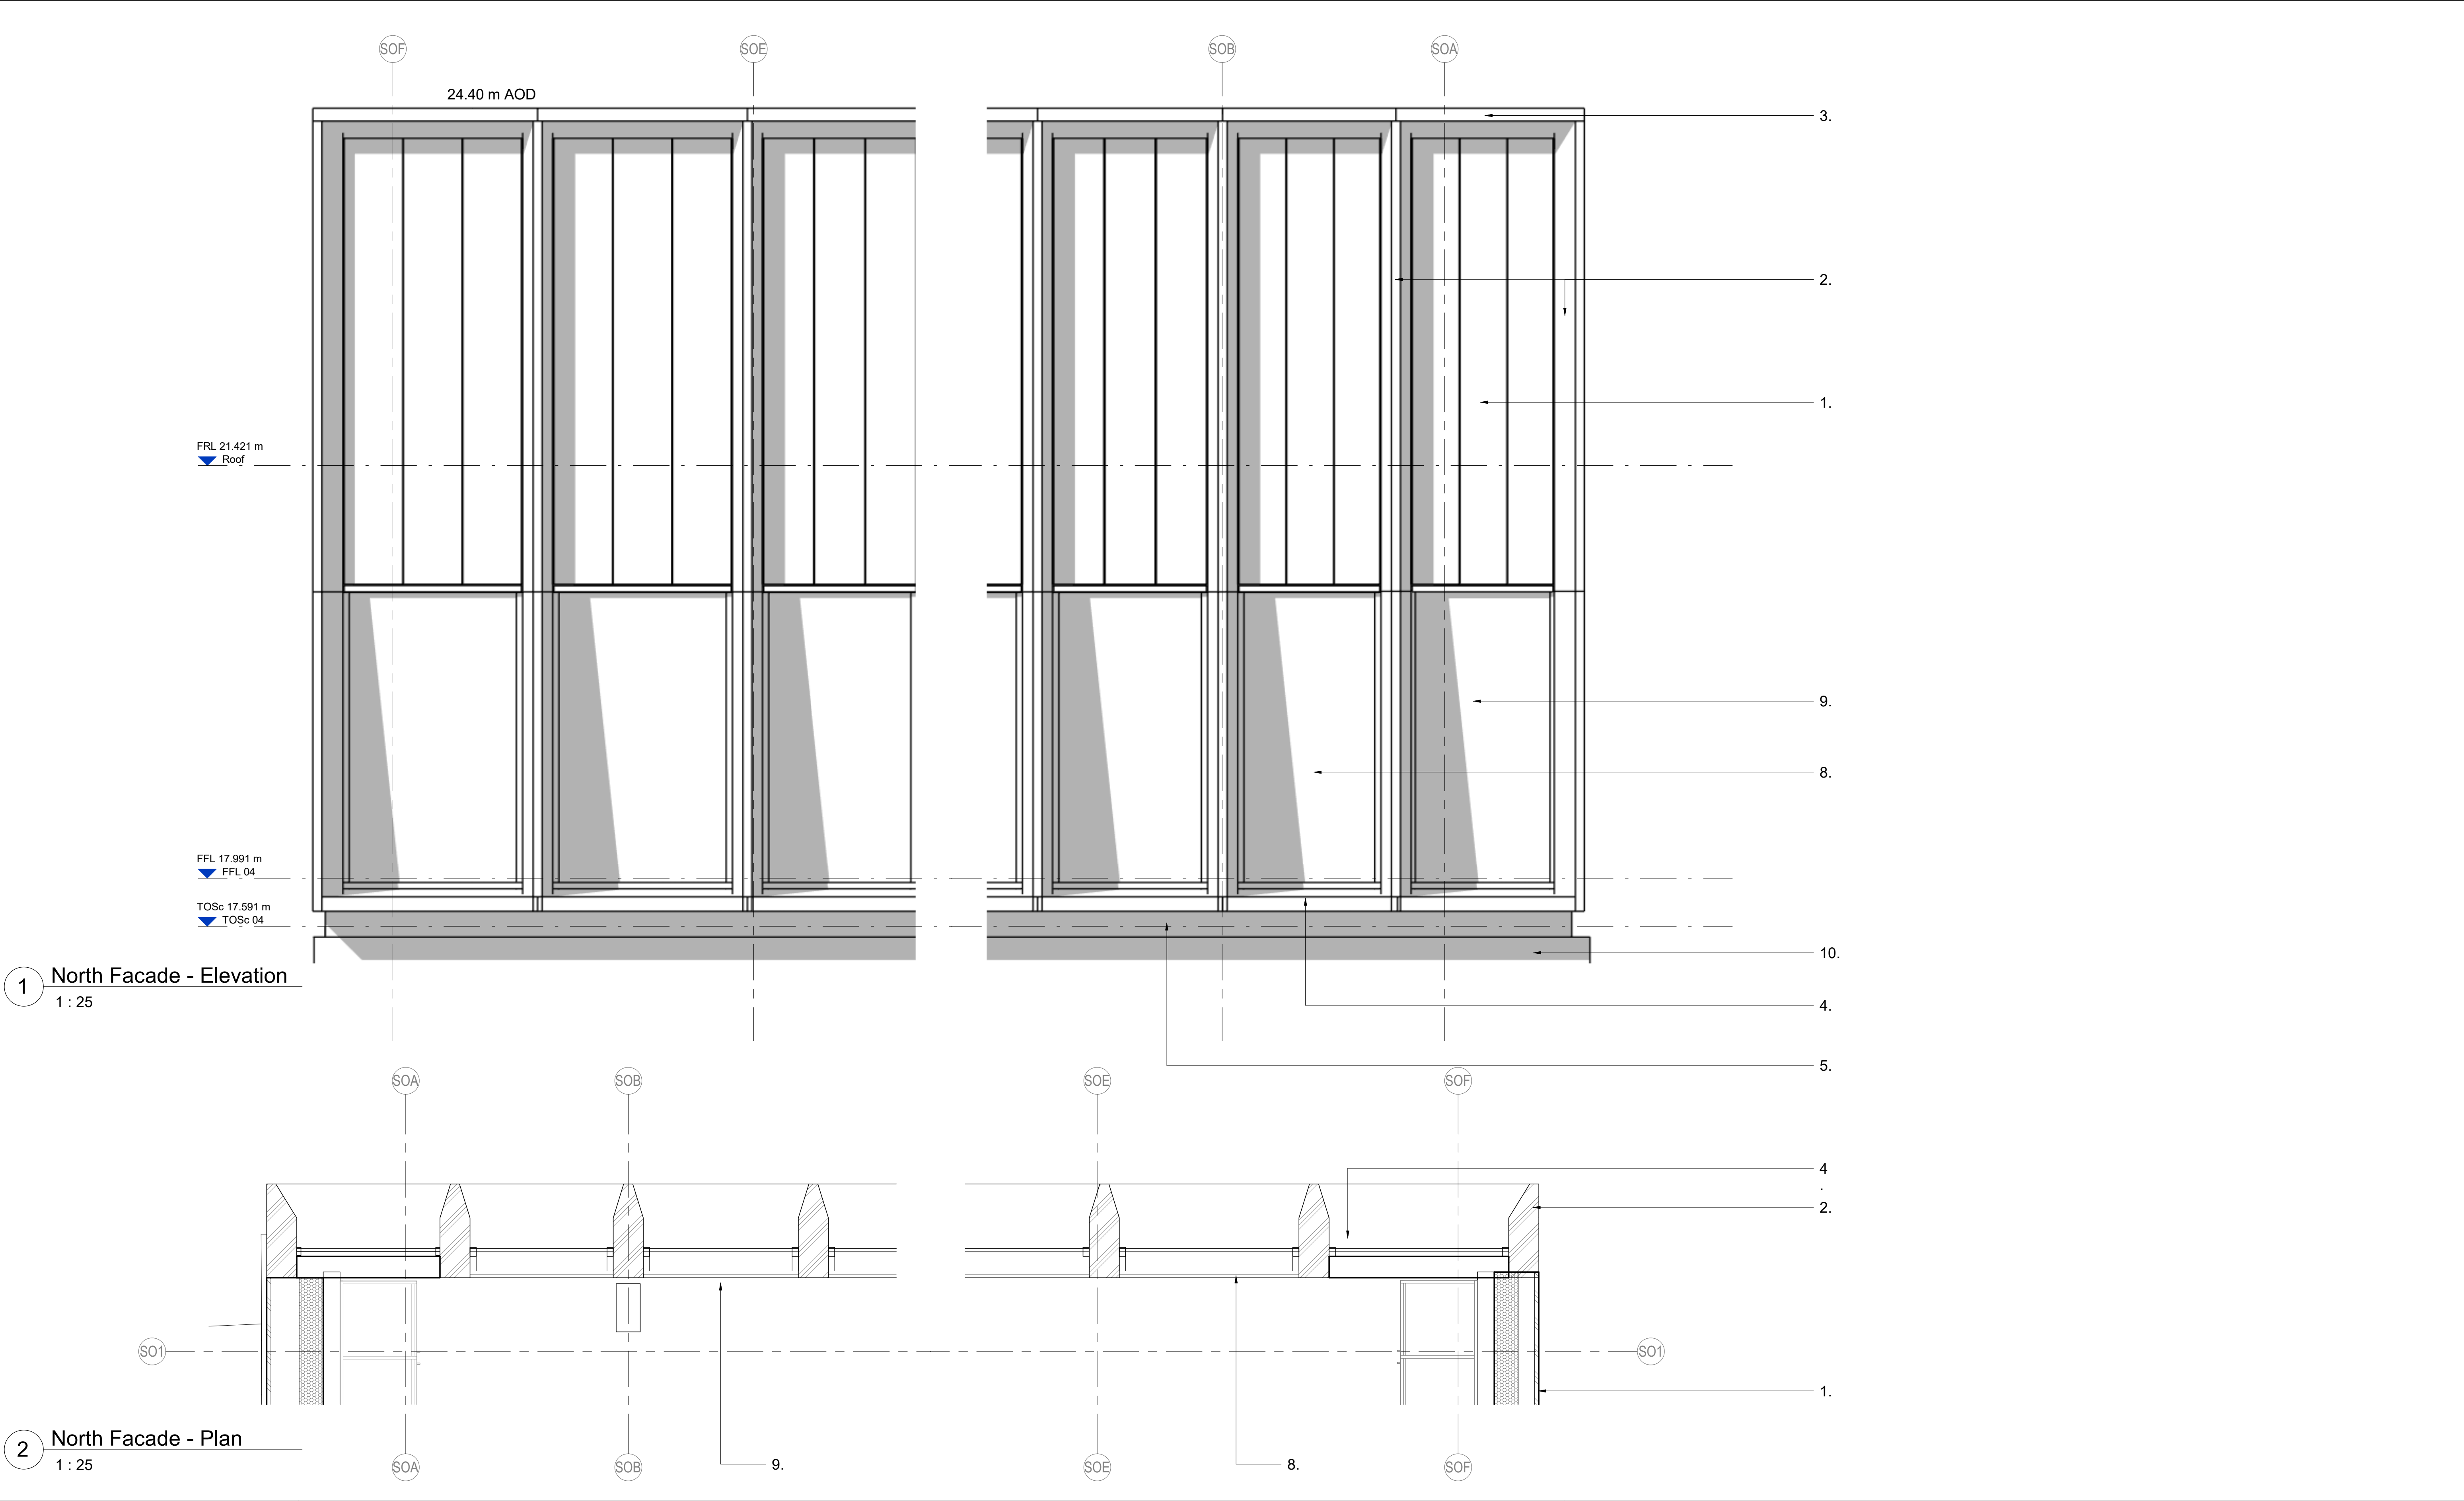

<table><tr><th>Rev</th><th>Date</th><th>Revision</th><th>By</th><th>Chk</th></tr><tr><td>P1</td><td>221021</td><td>Issued for Planning</td><td>KL</td><td>AB</td></tr><tr><td>P2</td><td>221206</td><td>Issued for Planning</td><td>KL</td><td>DK</td></tr><tr><td>P3</td><td>251114</td><td>Issued for NMA and Condition Discharge</td><td>AB</td><td>TD</td></tr></table>	Rev	Date	Revision	By	Chk	P1	221021	Issued for Planning	KL	AB	P2	221206	Issued for Planning	KL	DK	P3	251114	Issued for NMA and Condition Discharge	AB	TD	Notes For Health & Safety related information please refer to the Rolling Designers Risk Register. Where relevant, elements identified on this register are highlighted within the model and on the drawings with the following logo. - DO NOT SCALE FROM DRAWING: - Drawing to be printed in colour. - All information contained in this drawing (including digital data) should be checked and verified prior to any fabrication or construction. Any inconsistencies or omissions should be reported to Bennetts Associates; - Unless otherwise stated, all grids or co-ordinates are based on the Ordnance Survey National Grid via GPS Observations; - Unless otherwise stated, all spot heights and levels are expressed as AOD for "above ordnance datum" based on the Ordnance Survey ODN (Ordnance Datum Newlyn). Bennetts Associates Architects make no warranties, express or implied, with respect to the reuse of the data provided hereafter, regardless of its format or the means of its transmission. All existing survey data is based on, or reference from, 3rd Party information. Unless otherwise stated, all structural, mechanical, electrical information is based on, or reference from, 3rd Party data. © Crown Copyright 2021. All Rights Reserved. Ordnance Survey License 123456	Key 1. Metal panel cladding system - Colour: RAL 3009 2. Pressed metal vertical fin - Colour: RAL 3009 3. Metal coping - Colour: RAL 3009 4. Metal sill pressing - Colour: RAL 3009 5. Metal flashing piece - Colour: RAL 3009 6. Metal window system - Frame colour: RAL 3009 7. Metal window system with backpainted glazing - Frame colour: RAL 3009 8. Metal window system tilted outwards - Frame colour: RAL 3009 9. Metal window system tilted outwards with backpainted glazing - Frame colour: RAL 3009 10. Existing PCC overlaid with insulation and silicone render - Colour: Licata Earth	Drawings to be read in conjunction with documents: PCC-BA-XX-XX-TRP-A-0003_Planning Conditions Discharge PCC-BA-XX-XX-TRP-A-0004_Non-Material Amendment Application 1 Rawstone Place, London EC1V 7NL T +44(0)207 5203300 • www.bennettsassociates.com E mail@bennettsassociates.com For Bennetts Associates' electronic information issue disclaimer - www.bennettsassociates.com/informationanddisclaimer/ 1.25 m 1:25	BENNETTS ASSOCIATES Project Port Control Centre Gravesend Port of London Authority Drawing Title Planning External Wall Level 4 North Elevation Bay Study Drawing Number PCC-BA-21-L4xB2-DP-A-0 Scale @ A3 1:50 Scale @ A1 1:25 Revision/Suitability P3 S4 Revision Date 251114 YY MM DD
Rev	Date	Revision	By	Chk																				
P1	221021	Issued for Planning	KL	AB																				
P2	221206	Issued for Planning	KL	DK																				
P3	251114	Issued for NMA and Condition Discharge	AB	TD																				