


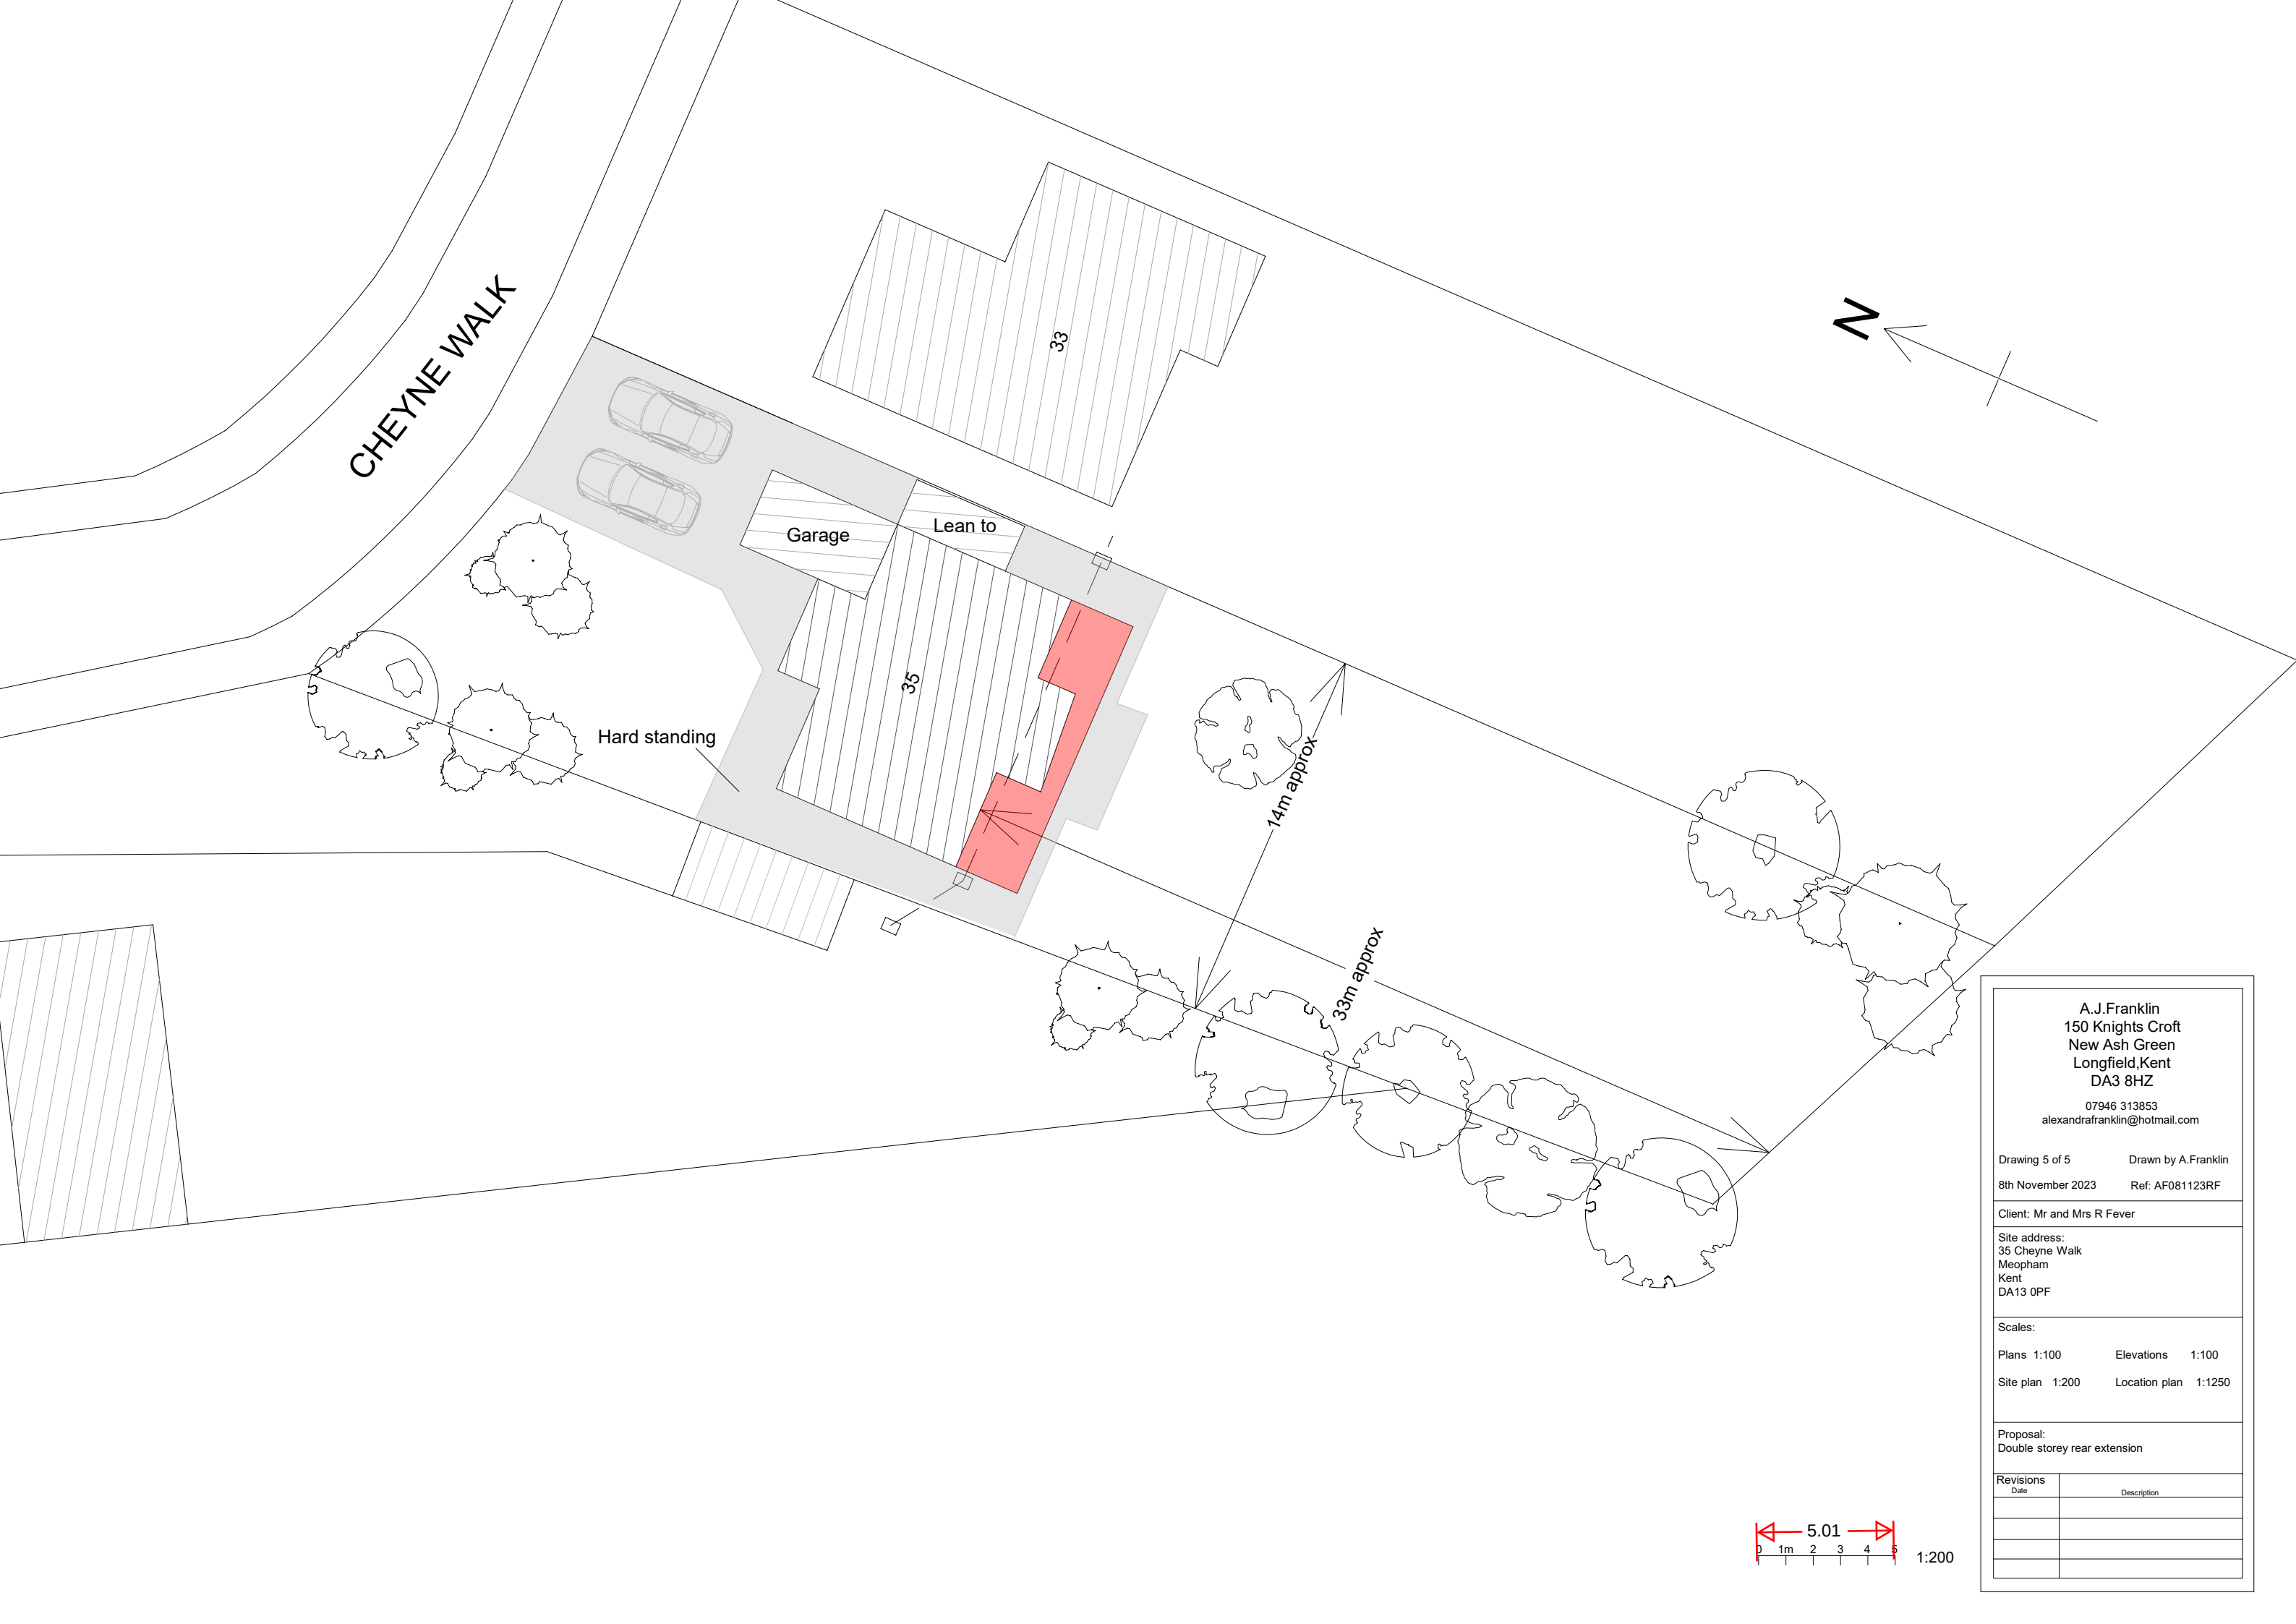

A.J.Franklin
150 Knights Croft
New Ash Green
Longfield,Kent
DA3 8HZ
07946 313853
alexandrafranklin@hotmail.com

Drawing 5 of 5

Drawn by A.Franklin

8th November 2023

Ref: AF081123RF

Client: Mr and Mrs R Fever

Site address:
35 Cheyne Walk
Meopham
Kent
DA13 0PF

Scales:

Plans 1:100

Elevations 1:100

Site plan 1:200

Location plan 1:1250

Proposal:
Double storey rear extension

Revisions	
Date	Description

