


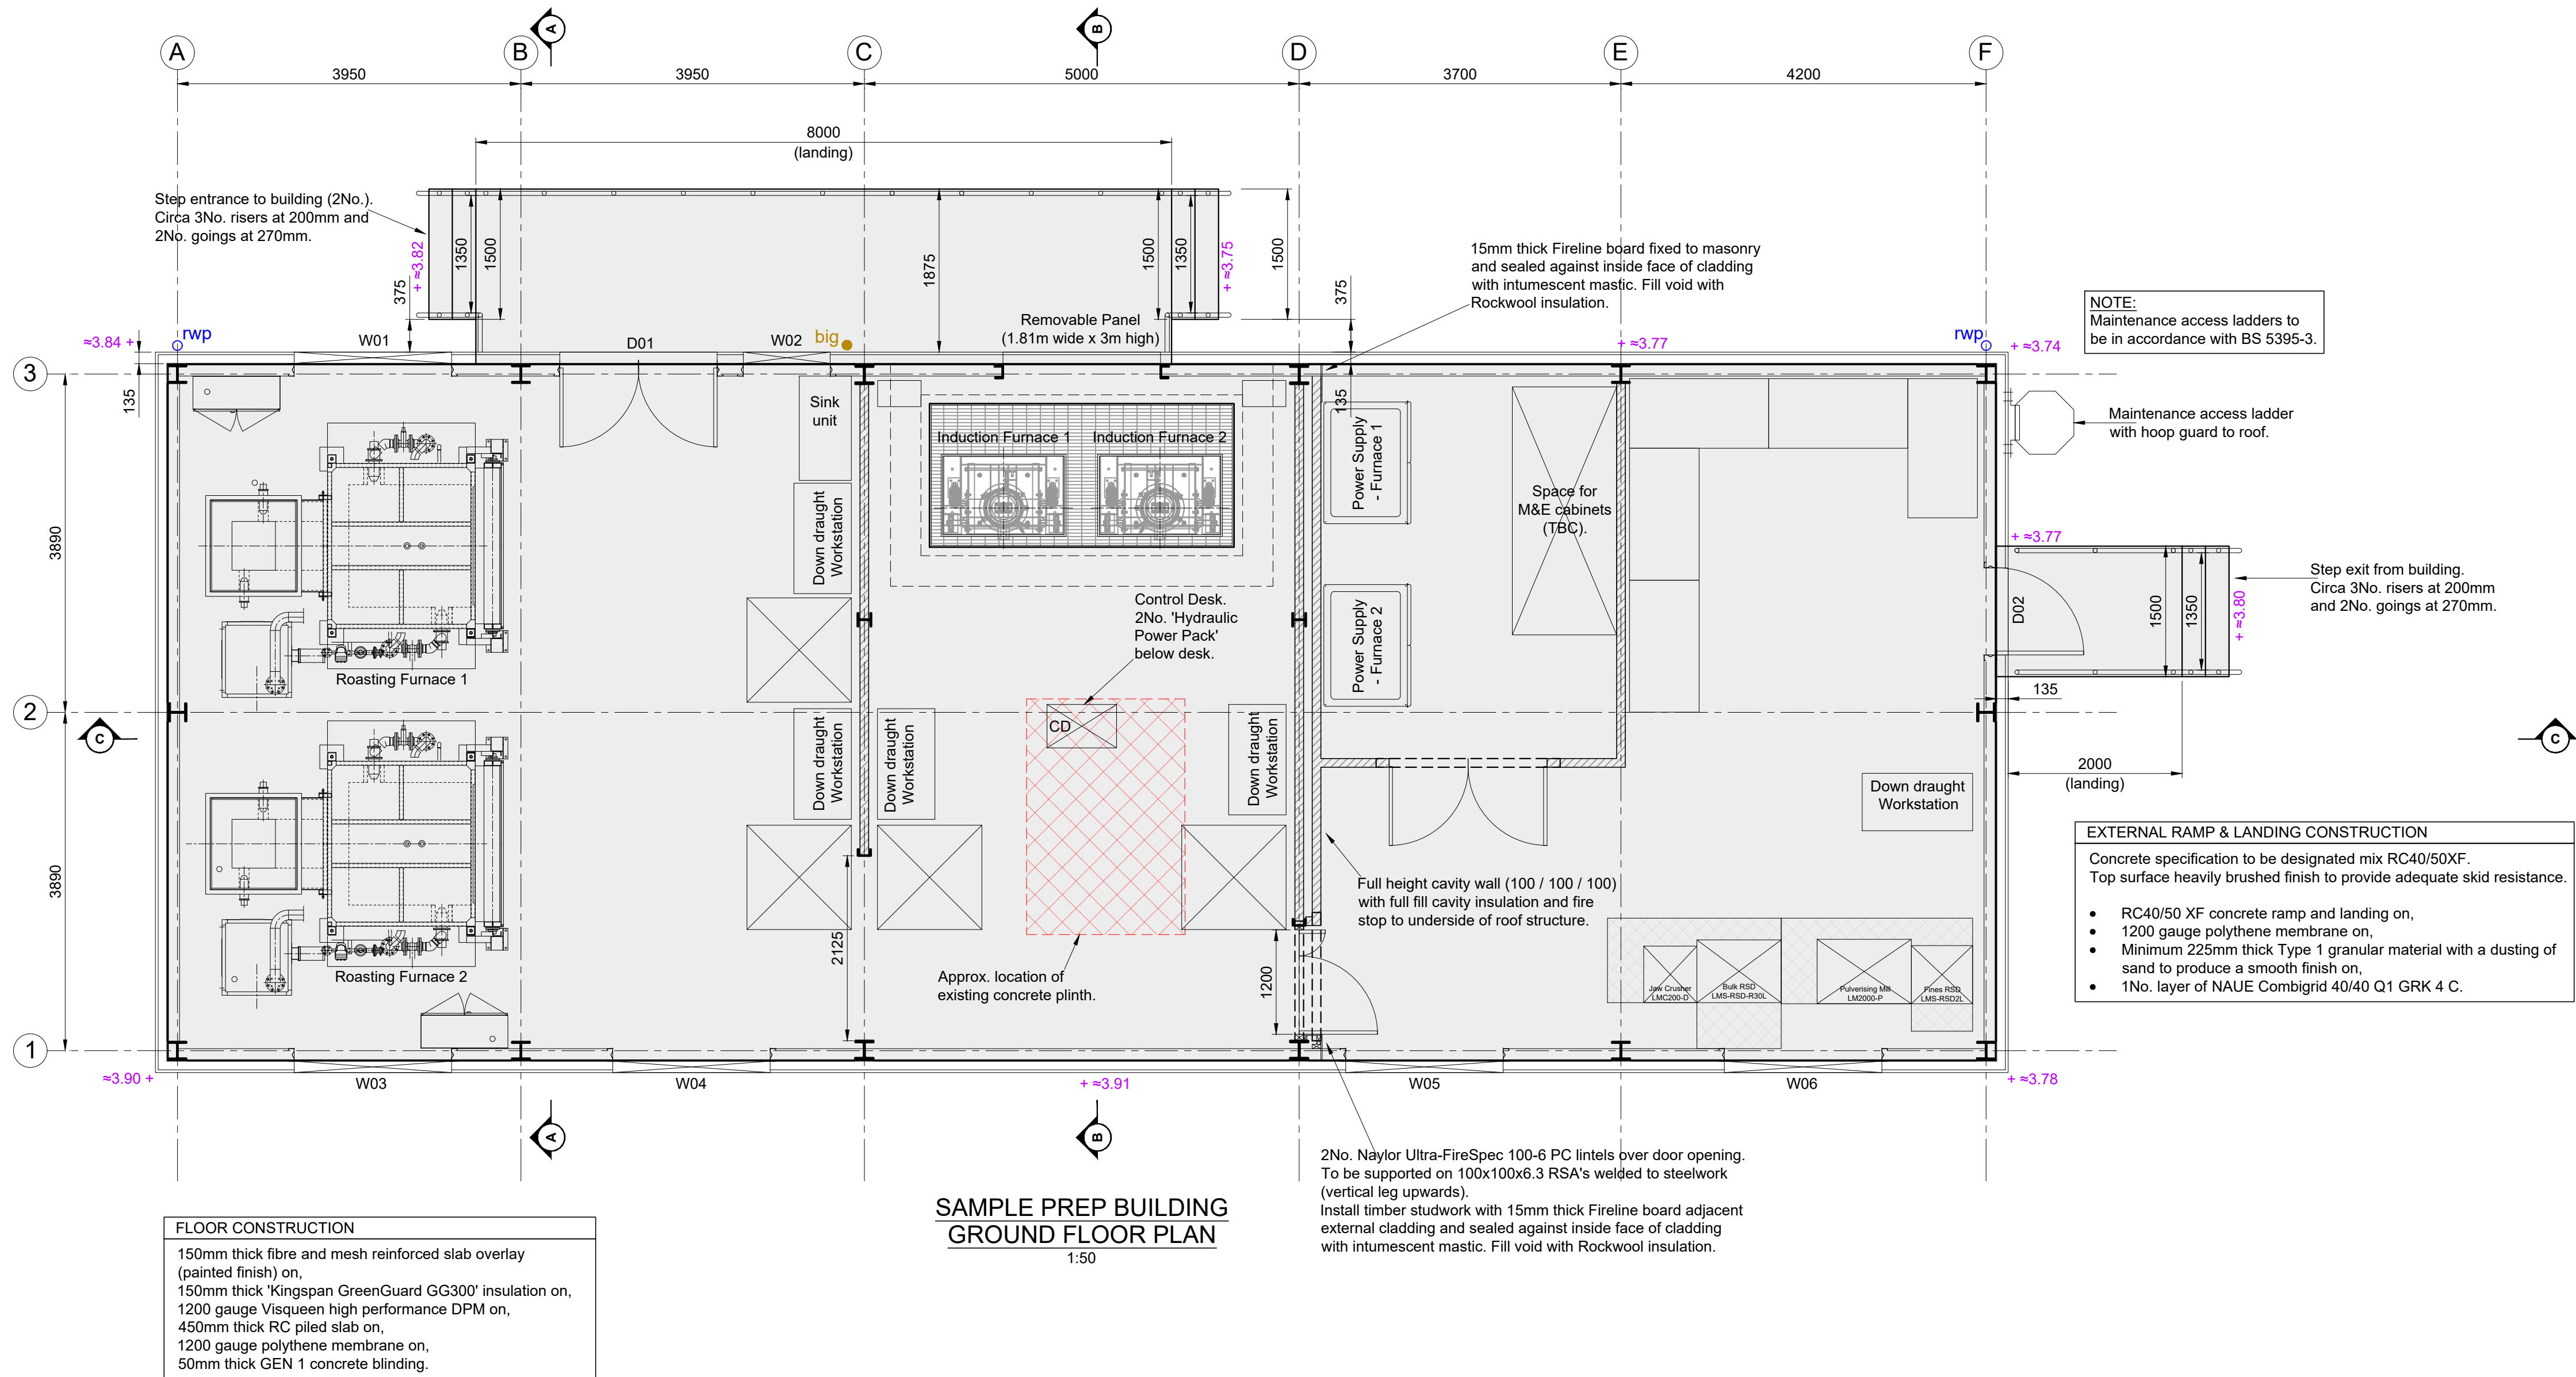

SAMPLE PREP BUILDING
GROUND FLOOR PLAN

1:50

NOTES

- Do not scale this drawing. If in doubt ask.
- This drawing to be read in conjunction with all relevant Specialists and Engineers drawings and specifications.
- The Contractor is to remain responsible for the temporary stability of the structure and surrounding ground throughout the construction.
- Method statement must be agreed before work is carried out.
- Concrete grades are to be in accordance with BS8500-1: 2002 and BS8500-2: 2002 placed, compacted and protected in accordance with the National Standard Concrete Specification.
- All steelwork to be in fabricated, installed and tested in accordance with the latest published edition of the National Structural Steelwork Specification for Building Construction.
- Structural steelwork shall comply with the materials standards BS EN10025-2 for general sections and plates; and BS EN 10210-1 for hollow sections.
- All structural steelwork sections to be grade S355 JR but baseplates / end plates may be S275 JR.
- All steelwork to be painted using intumescent top coat paint - 90mins rating (dft - TBC) on compatible primer. All paint to be factory applied in strict accordance with the Manufactures details and Specifications. Any damaged areas of paintwork are to be touched up after erection of the steelwork.
- All bolts to be grade 8.8 galvanised or similarly protected against corrosion. Min. 4No. M16 bolts per connection to UB's and UC's or 2No. M16 bolts to PFC's.
- All welds are to be 6mm continuous fillet type unless noted otherwise.
- Cold formed steel sections and cladding panels to comply with BS EN 10326.
- Secondary cladding elements i.e. cleader rails, tie wires etc to be by Cladding Specialist.

T2	SDE	SDE	NOV 23	Ramps omitted and steps added.
T1	SDE	SDE	NOV 23	Wall on grid D revised.
T0	DH	SDE	OCT 23	TENDER ISSUE
Revision	By	Chk'd By	Date	Comments

BRITANNIA REFINED
METALS Ltd

SLR
global environmental solutions

TREENWOOD HOUSE
ROWDEN LANE
BRADFORD-ON-AVON
WILT. BA15 2AU
T: 01225 309400
F: 01225 309401
www.slrconsulting.com

Site
BRITANNIA REFINED METALS LTD
BOTANY ROAD, NORTHFLEET, KENT, DA11 9BG

Project
SAMPLE PREPARATION FACILITY

Drawing Title
**SAMPLE PREP BUILDING
GROUND FLOOR PLAN**

Scale
1:50 @ A1

Date
OCTOBER 2023

Drawing Number
12

Revision
T2

TENDER