




The Contractor is to check all dimensions on site and report any discrepancies to the Contract Administrator. This drawing is to be read in conjunction with all other standard documentation. Dimensions are not to be scaled from this drawing.

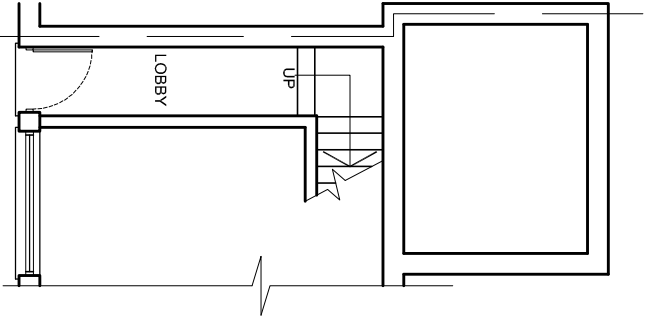


EXISTING GROUND FLOOR PLAN

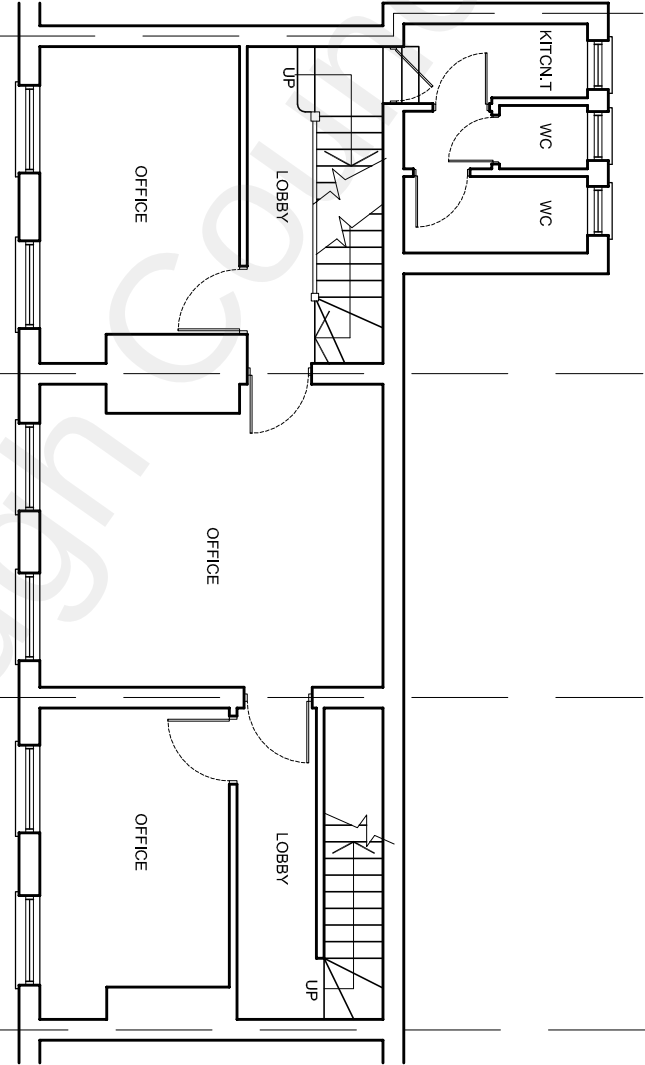



EXISTING FIRST FLOOR PLAN

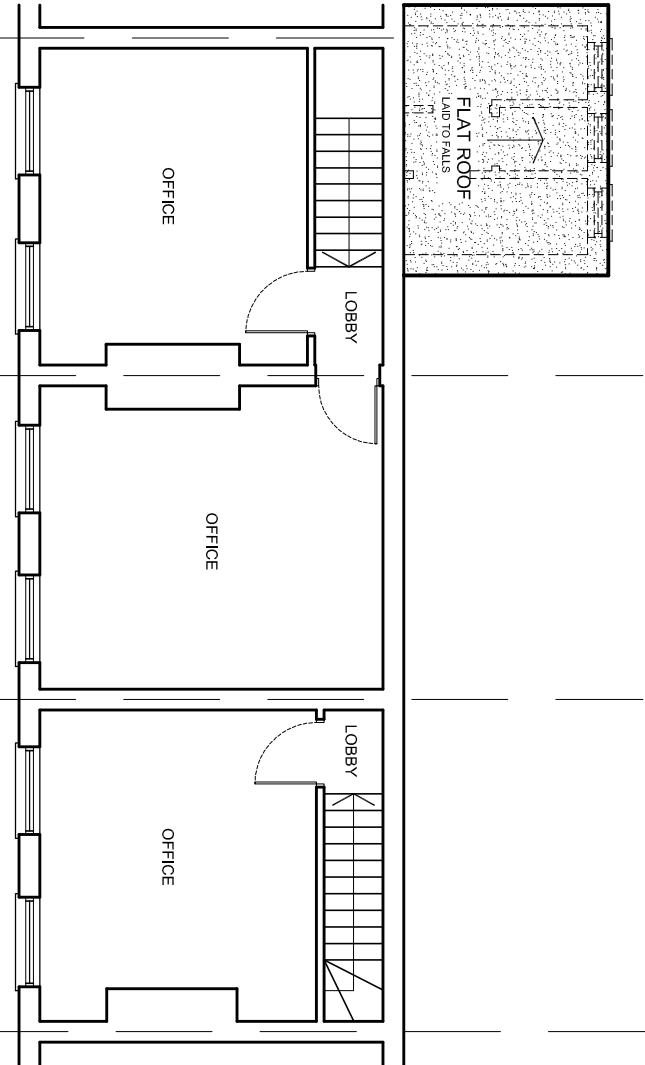

EXISTING SECOND FLOOR PLAN

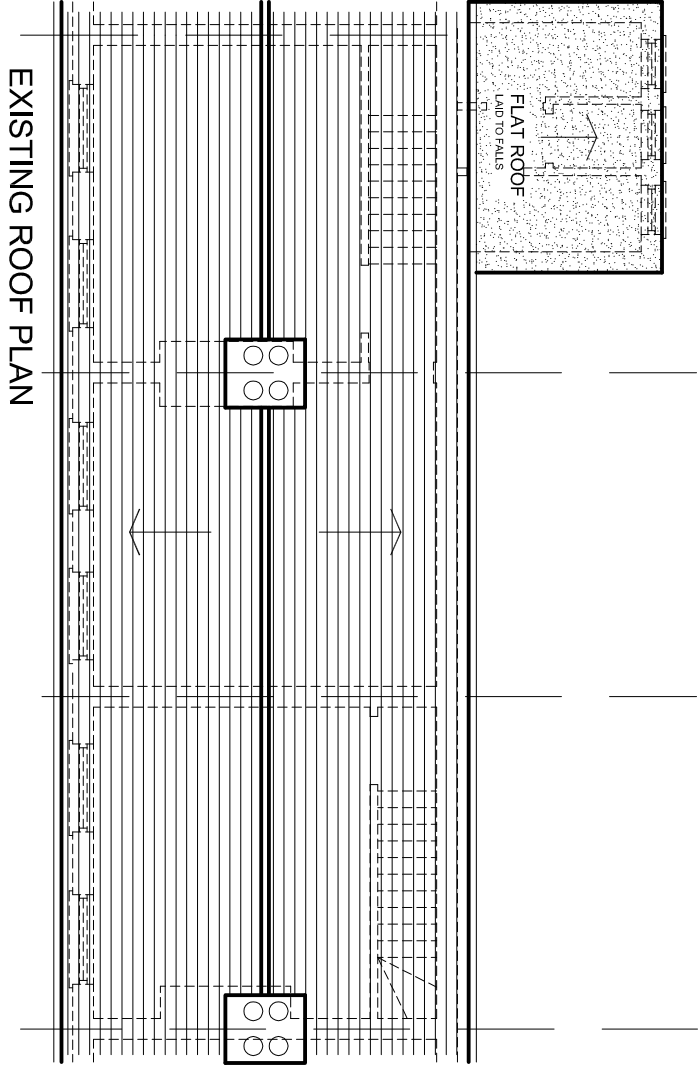

EXISTING ROOF PLAN

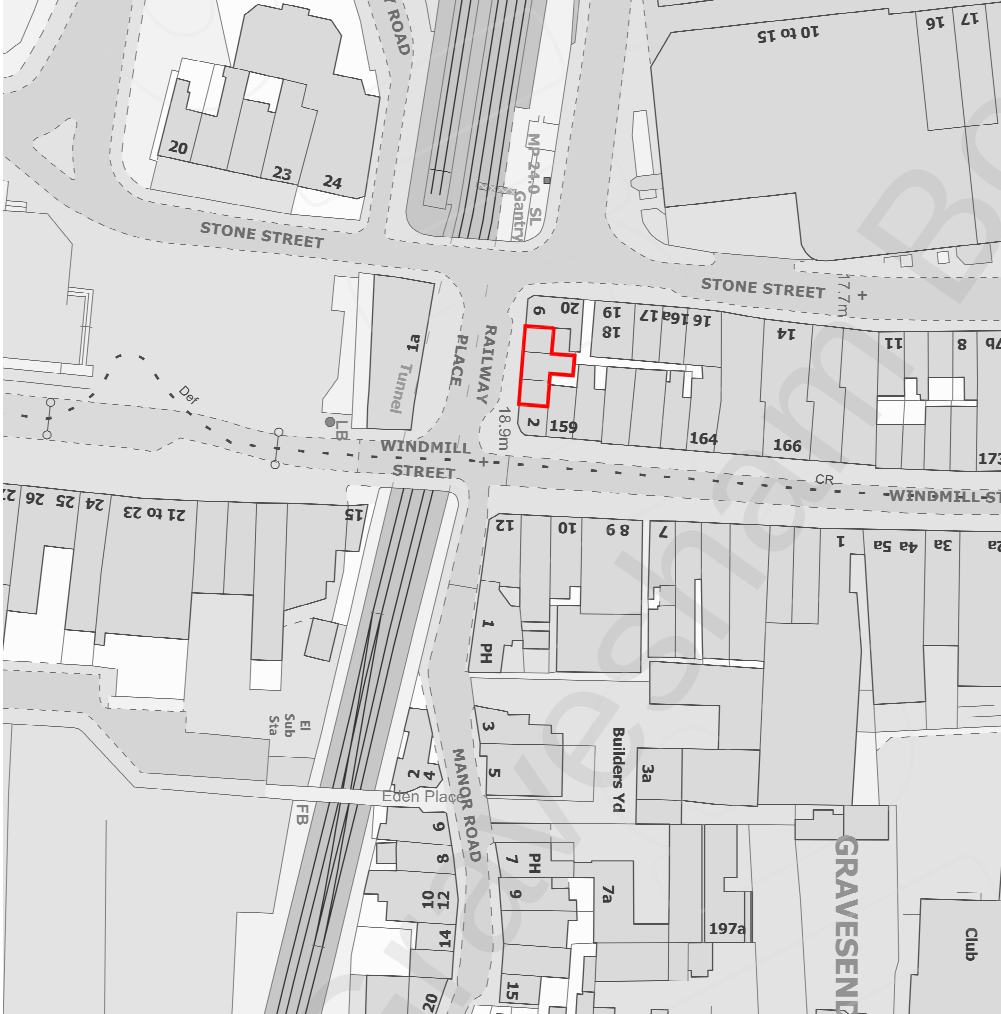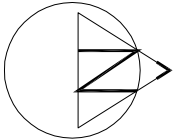

LOCATION PLAN - SCALE 1:1250

rev.	description	date	chkd.
	10 Wimbome Avenue Chislehurst BR7 6RQ 020 3004 9238 07931 931 035 s.nagpal@dapconsultants.co.uk www.dapconsultants.co.uk		

project : 4-5 Railway Place
DA12 1AP

drawing title :

Existing Floor Plans

drawn: SN	chkd: SS	date: 11.06.21
status: Planning		scale: 1:100@A3
proj no: 1729	drg no: 01	rev no: