




The Contractor is to check all dimensions on site and report any discrepancies to the Contract Administrator. This drawing is to be read in conjunction with all other standard documentation. Dimensions are not to be scaled from this drawing.

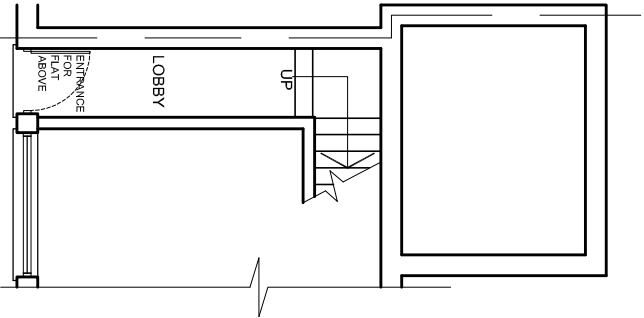


PROPOSED GROUND
FLOOR PLAN
(NO CHANGE)

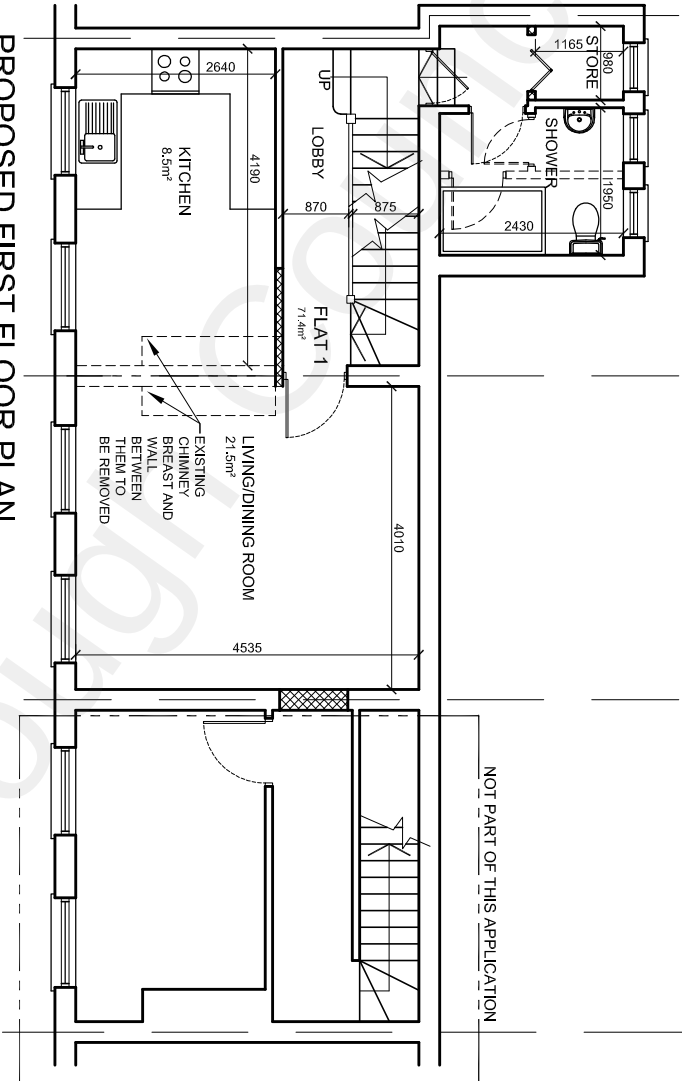

PROPOSED FIRST FLOOR PLAN
FLAT 1 71.4m²

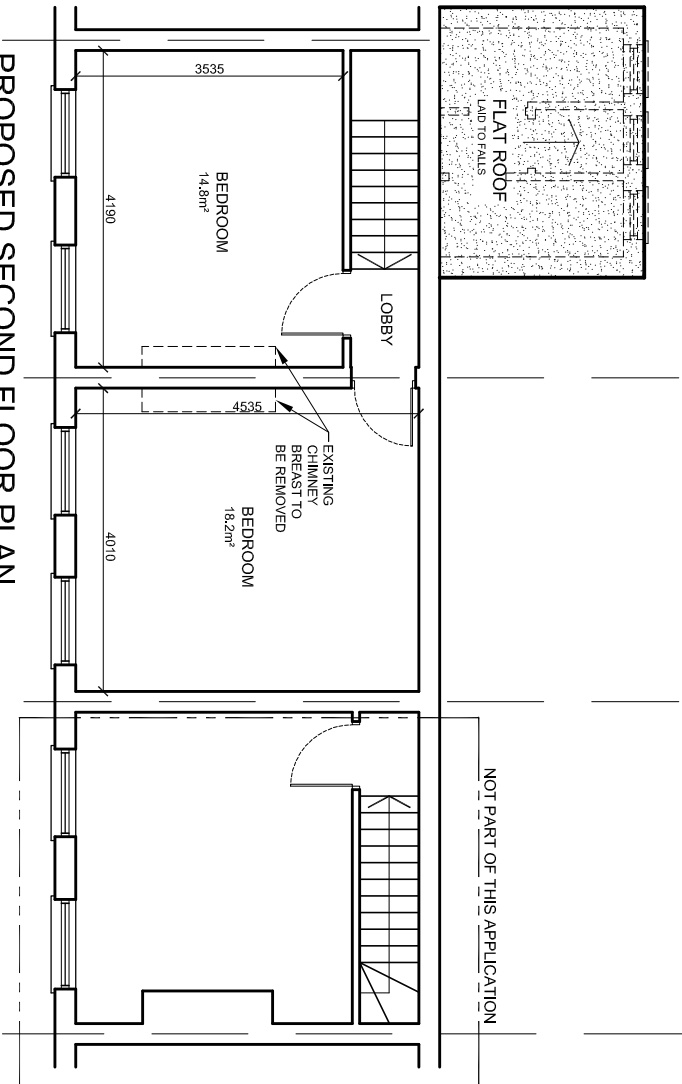

PROPOSED SECOND FLOOR PLAN

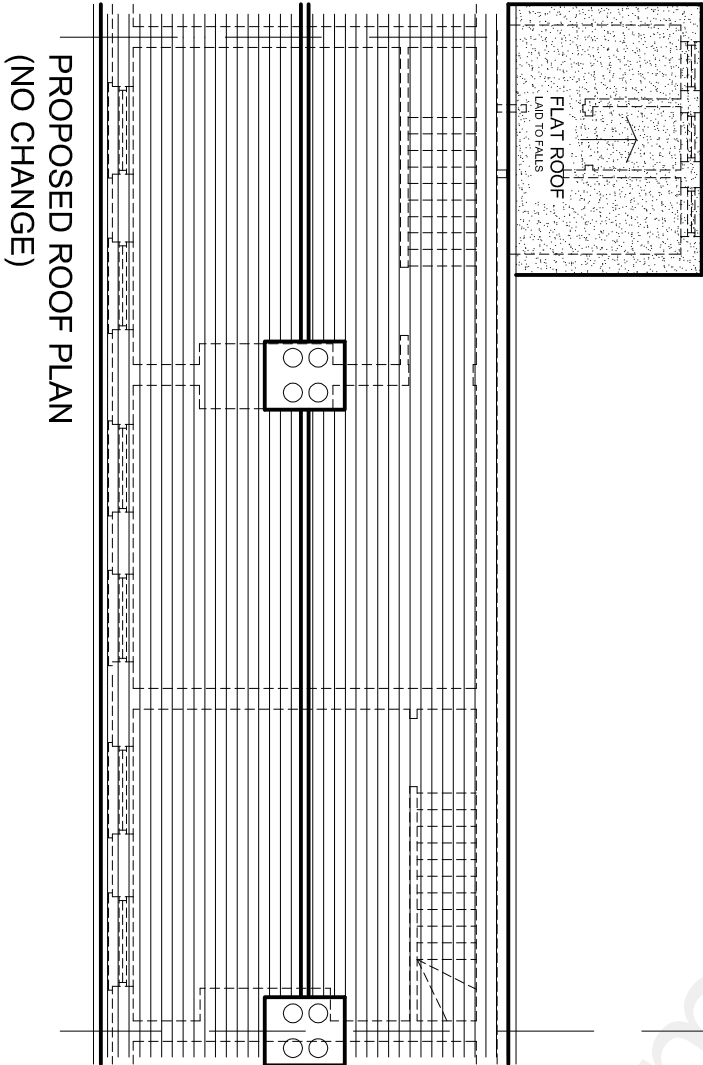

PROPOSED ROOF PLAN
(NO CHANGE)

rev.	description	date	chkd.
	10 Wimborne Avenue Chislehurst BR7 6RQ 020 3004 9238 07931 931 035 s.nagpal@dapconsultants.co.uk www.dapconsultants.co.uk		

project : 4-5 Railway Place
DA12 1AP

drawing title :

Proposed Floor Plans

drawn: SN	chkd : SS	date: 11.06.21
status: Planning		scale: 1:100@A3
proj no : 1729	drg no: 03	rev no: