

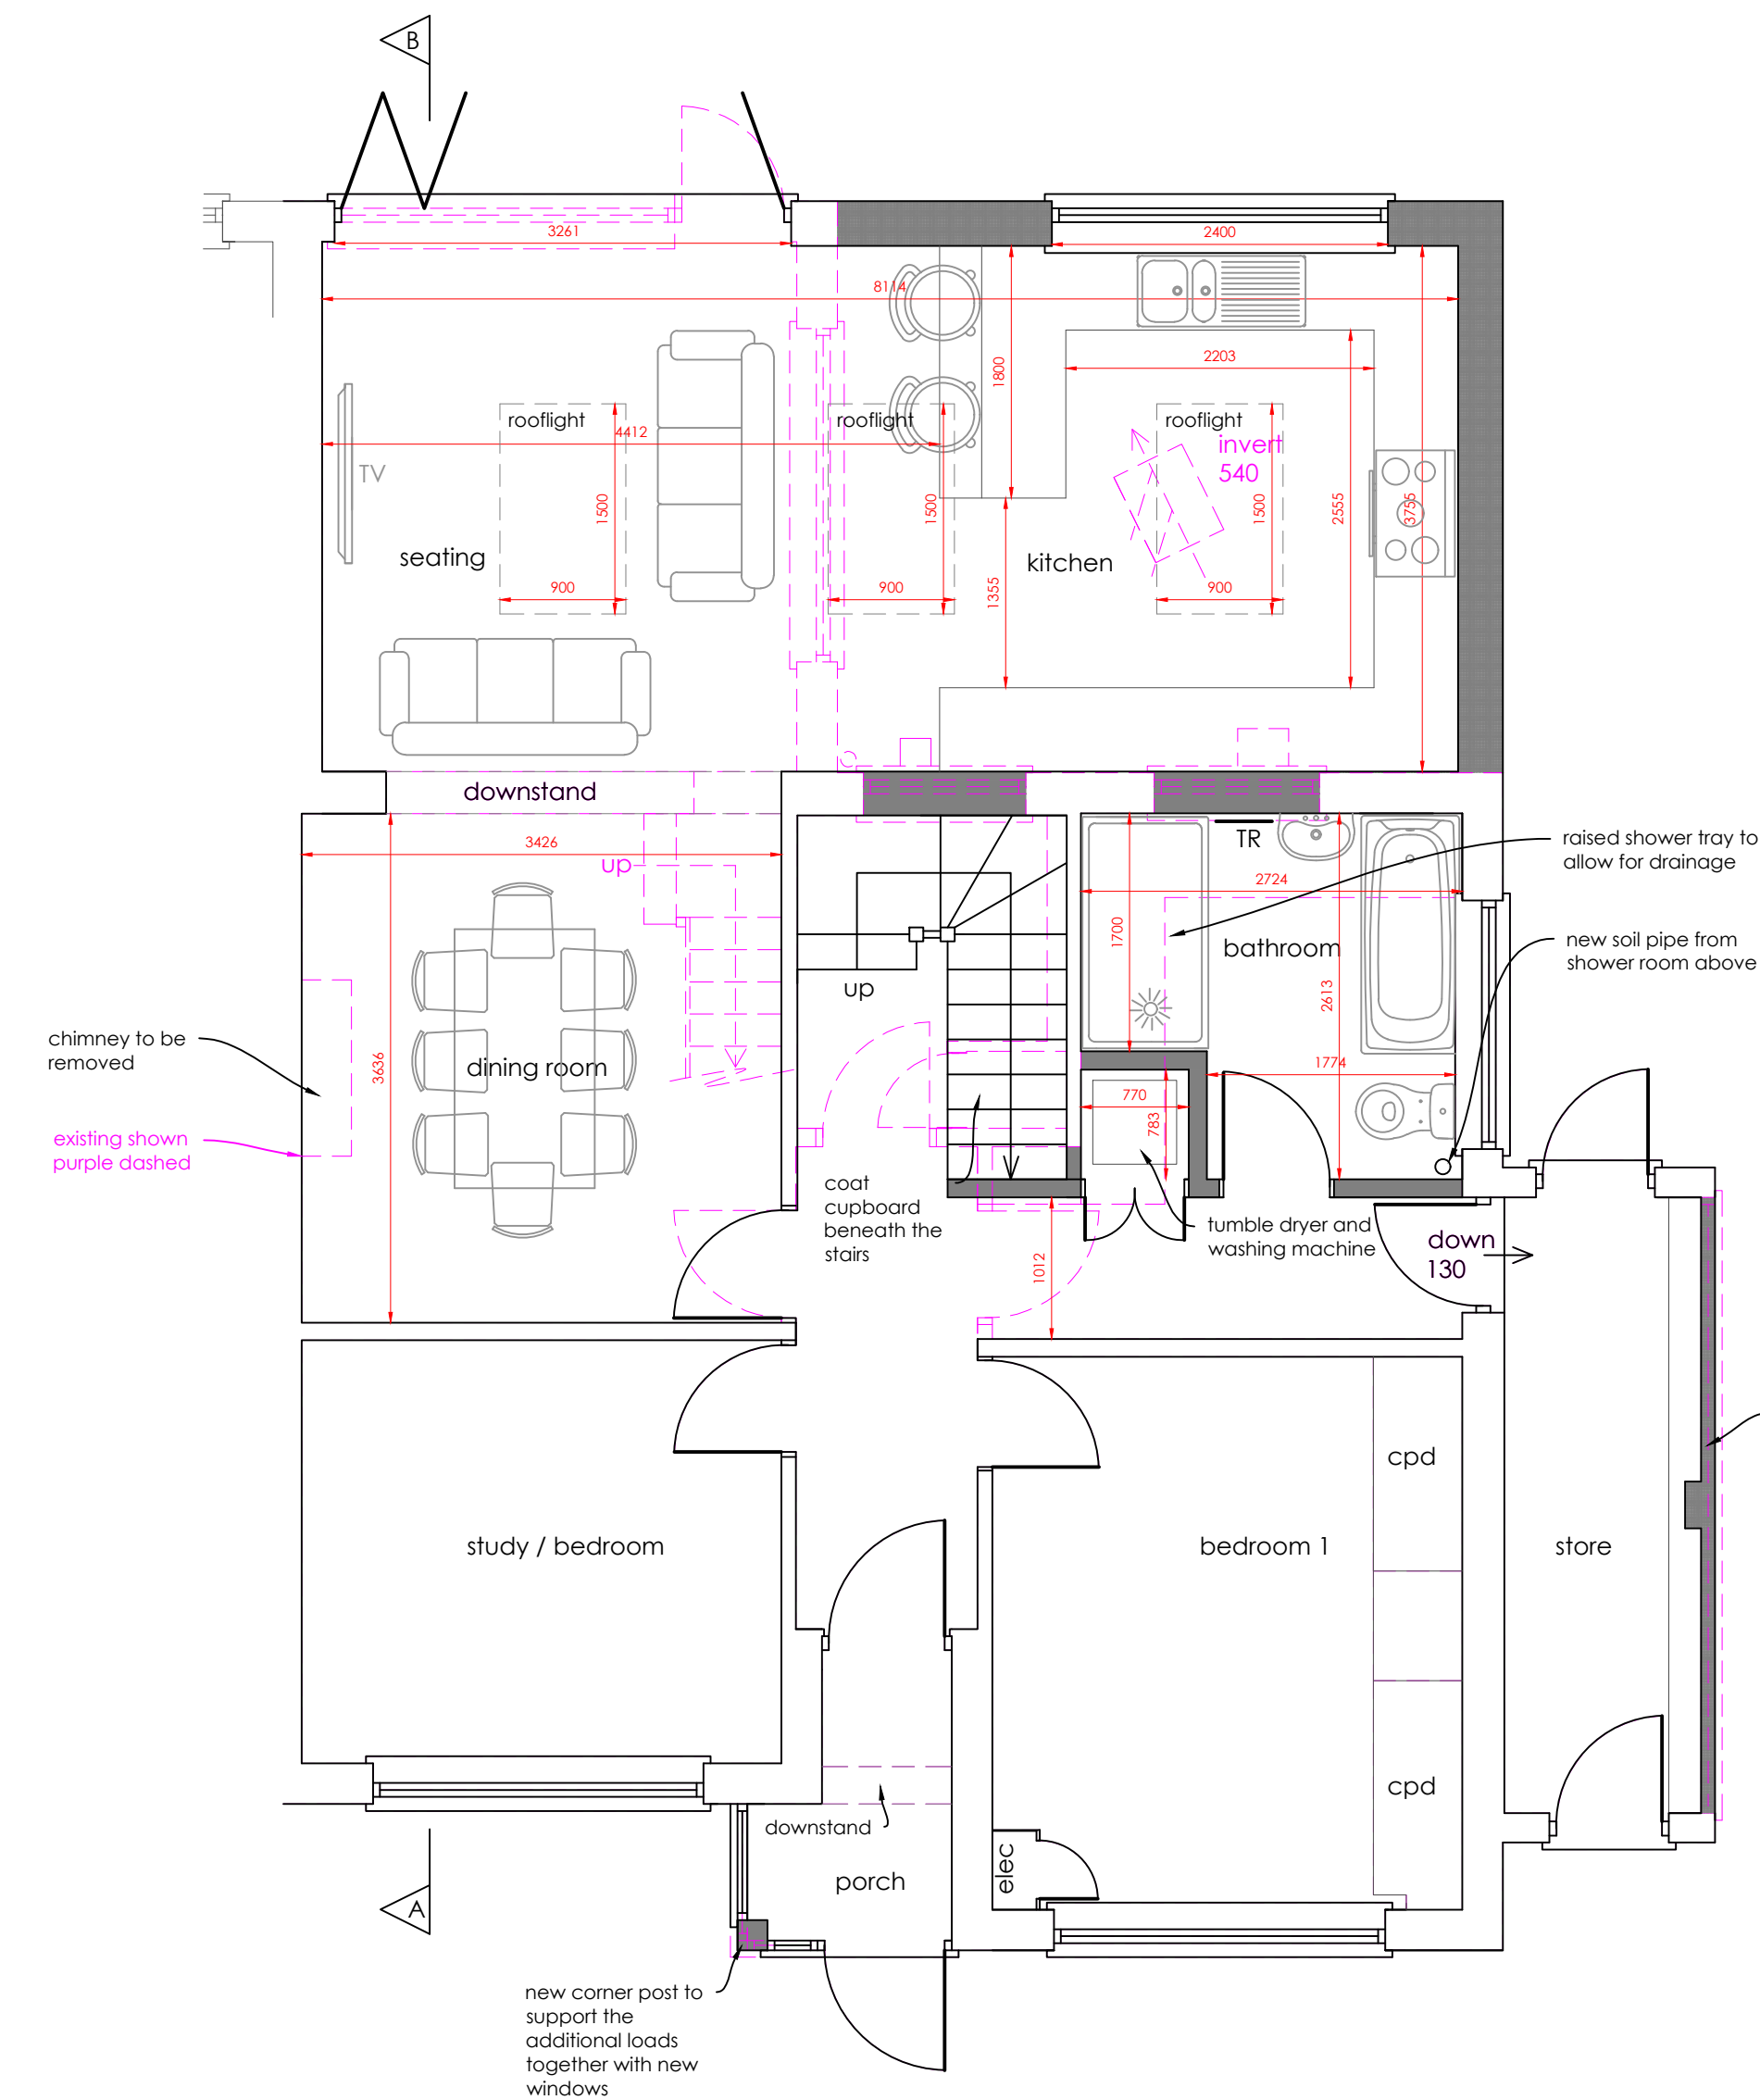


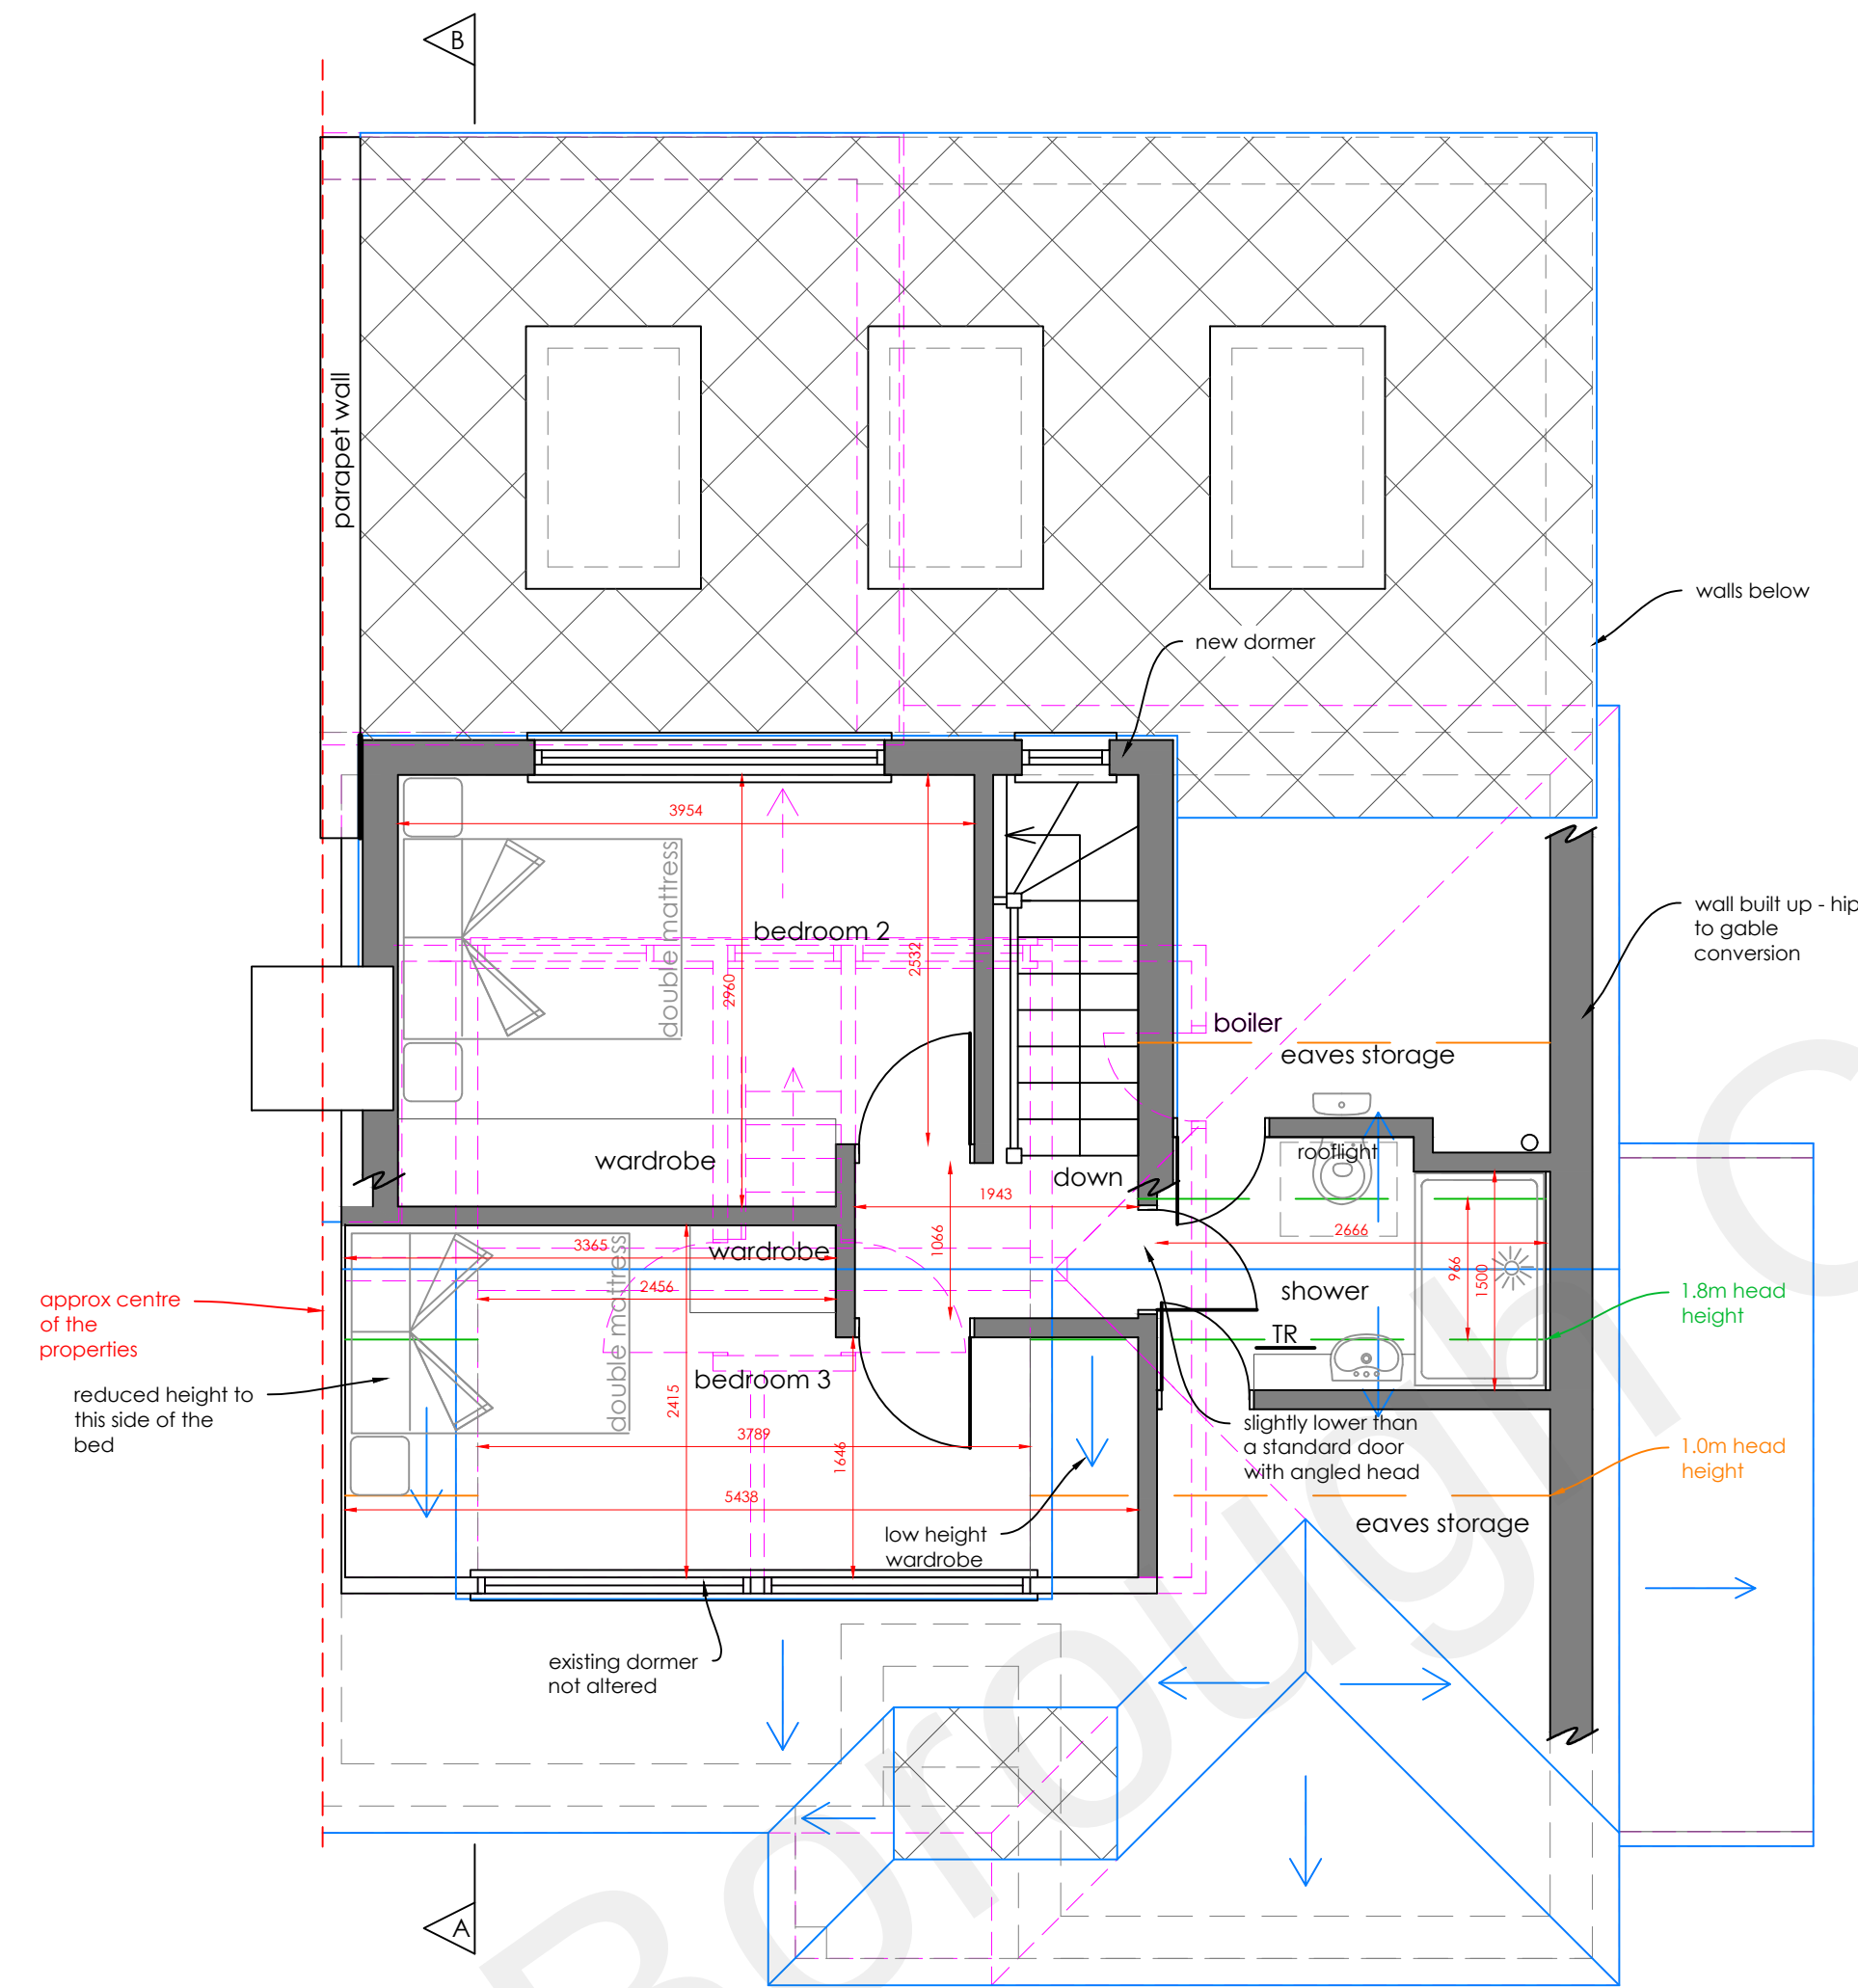


Ground floor plan

1:50

 



First floor plan

1:50

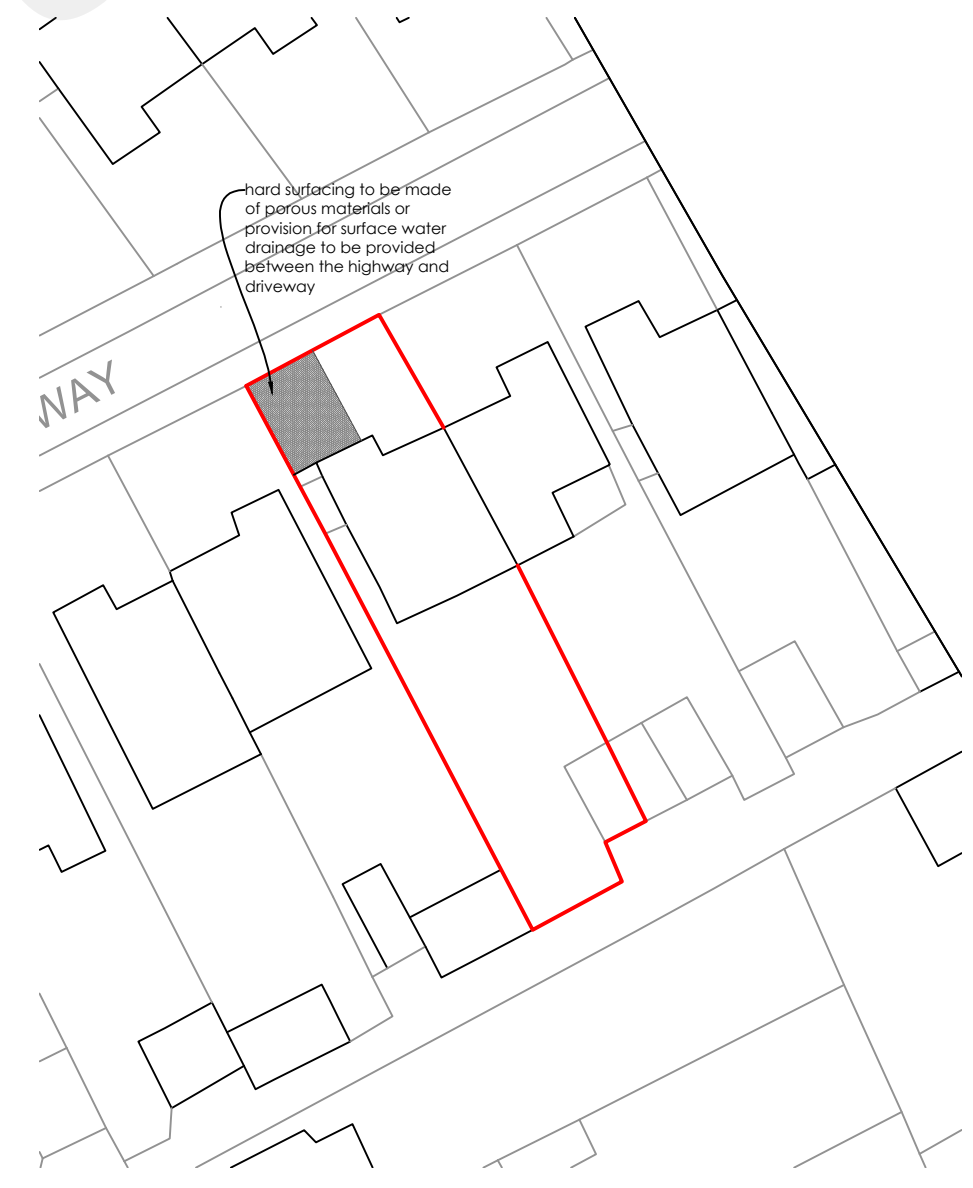



Block plan

1:500

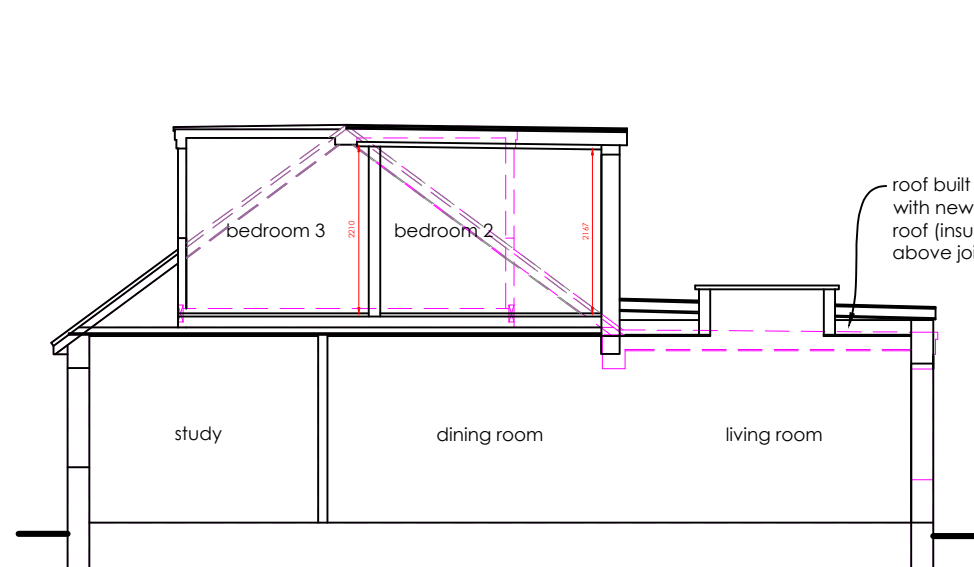 


Section A - B

1:100

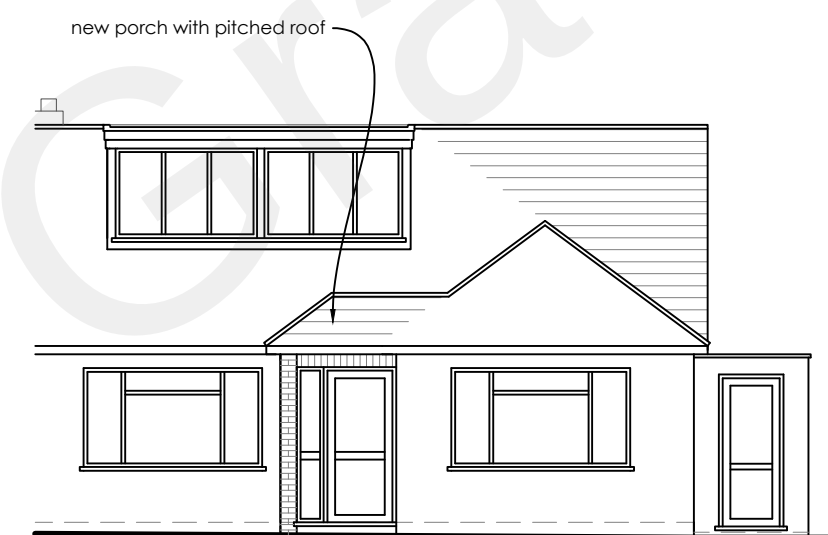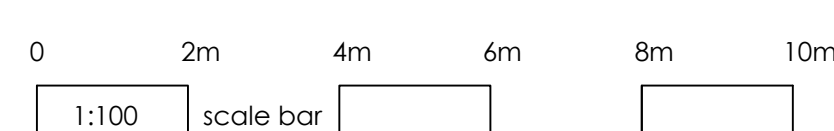

Front elevation

1:100

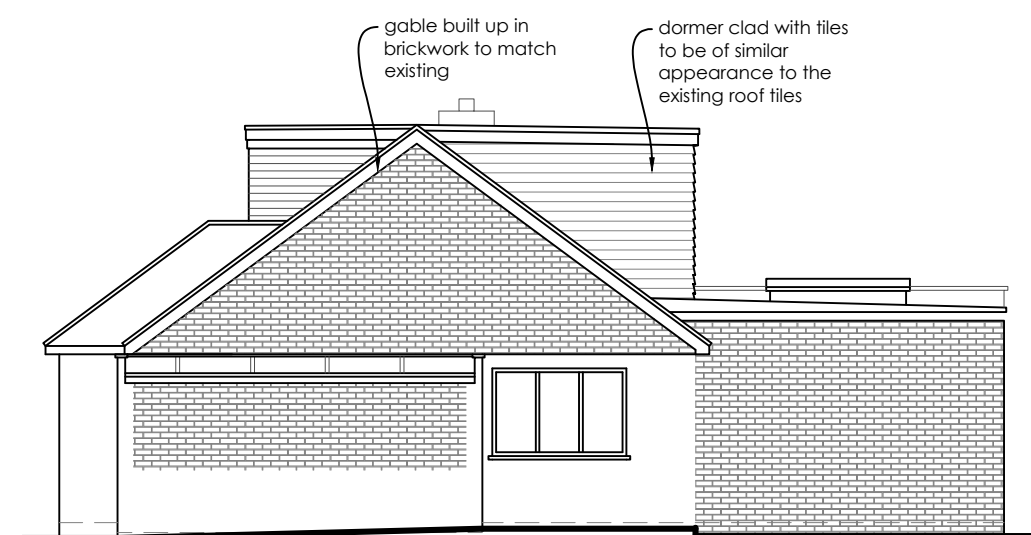


Flank elevation

1:100



Rear elevation

1:100

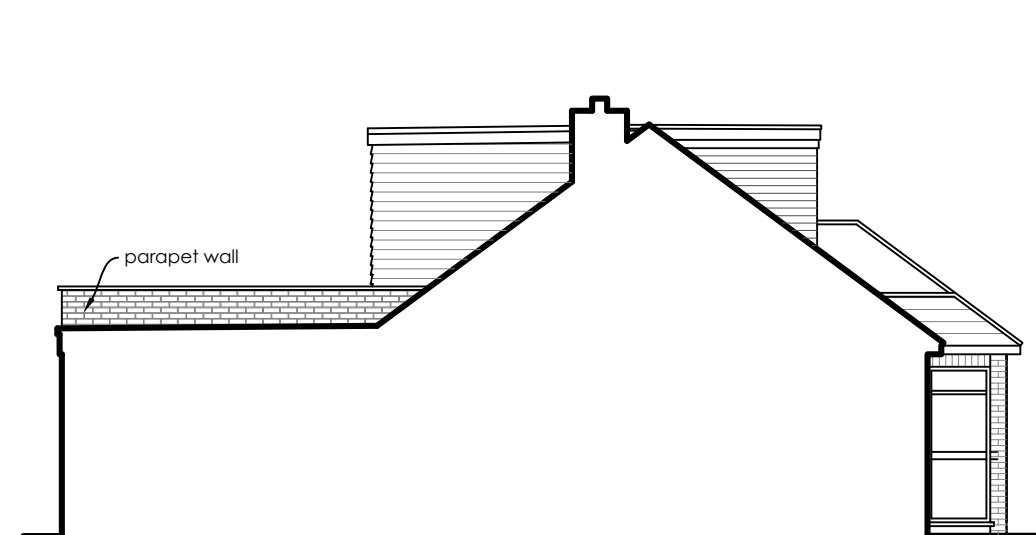

Flank elevation

1:100

Construction (Design and Management) Regulations 2015. Virtually everyone involved in a construction project has legal duties under CDM 2015. See further information at www.HSE.gov.uk

Asbestos - get your property tested. Further information and your responsibilities can be found at www.HSE.gov.uk.

These plans are for identification purposes only. Do not scale from these plans - take measurements on site. All dimensions are approximations. This plan is for viewing at the scales indicated only. This plan is suitable for planning permission purposes.

Revision	Description	Date
----------	-------------	------

SAMUEL MOSS LTD
01322 408573 / 07796 454747
office@samuelmossltd.co.uk
www.samuelmossltd.co.uk

Client: Mr Teasdale

Project: 7 Elwill Way, Istead Rise,
Gravesend, DA13 9JT

Title: Proposed plans for planning
permission

Date:	Scale:	Drawn:	Plan no:	Revision
Mar 2022	@ A1	SM	SM332.4	