



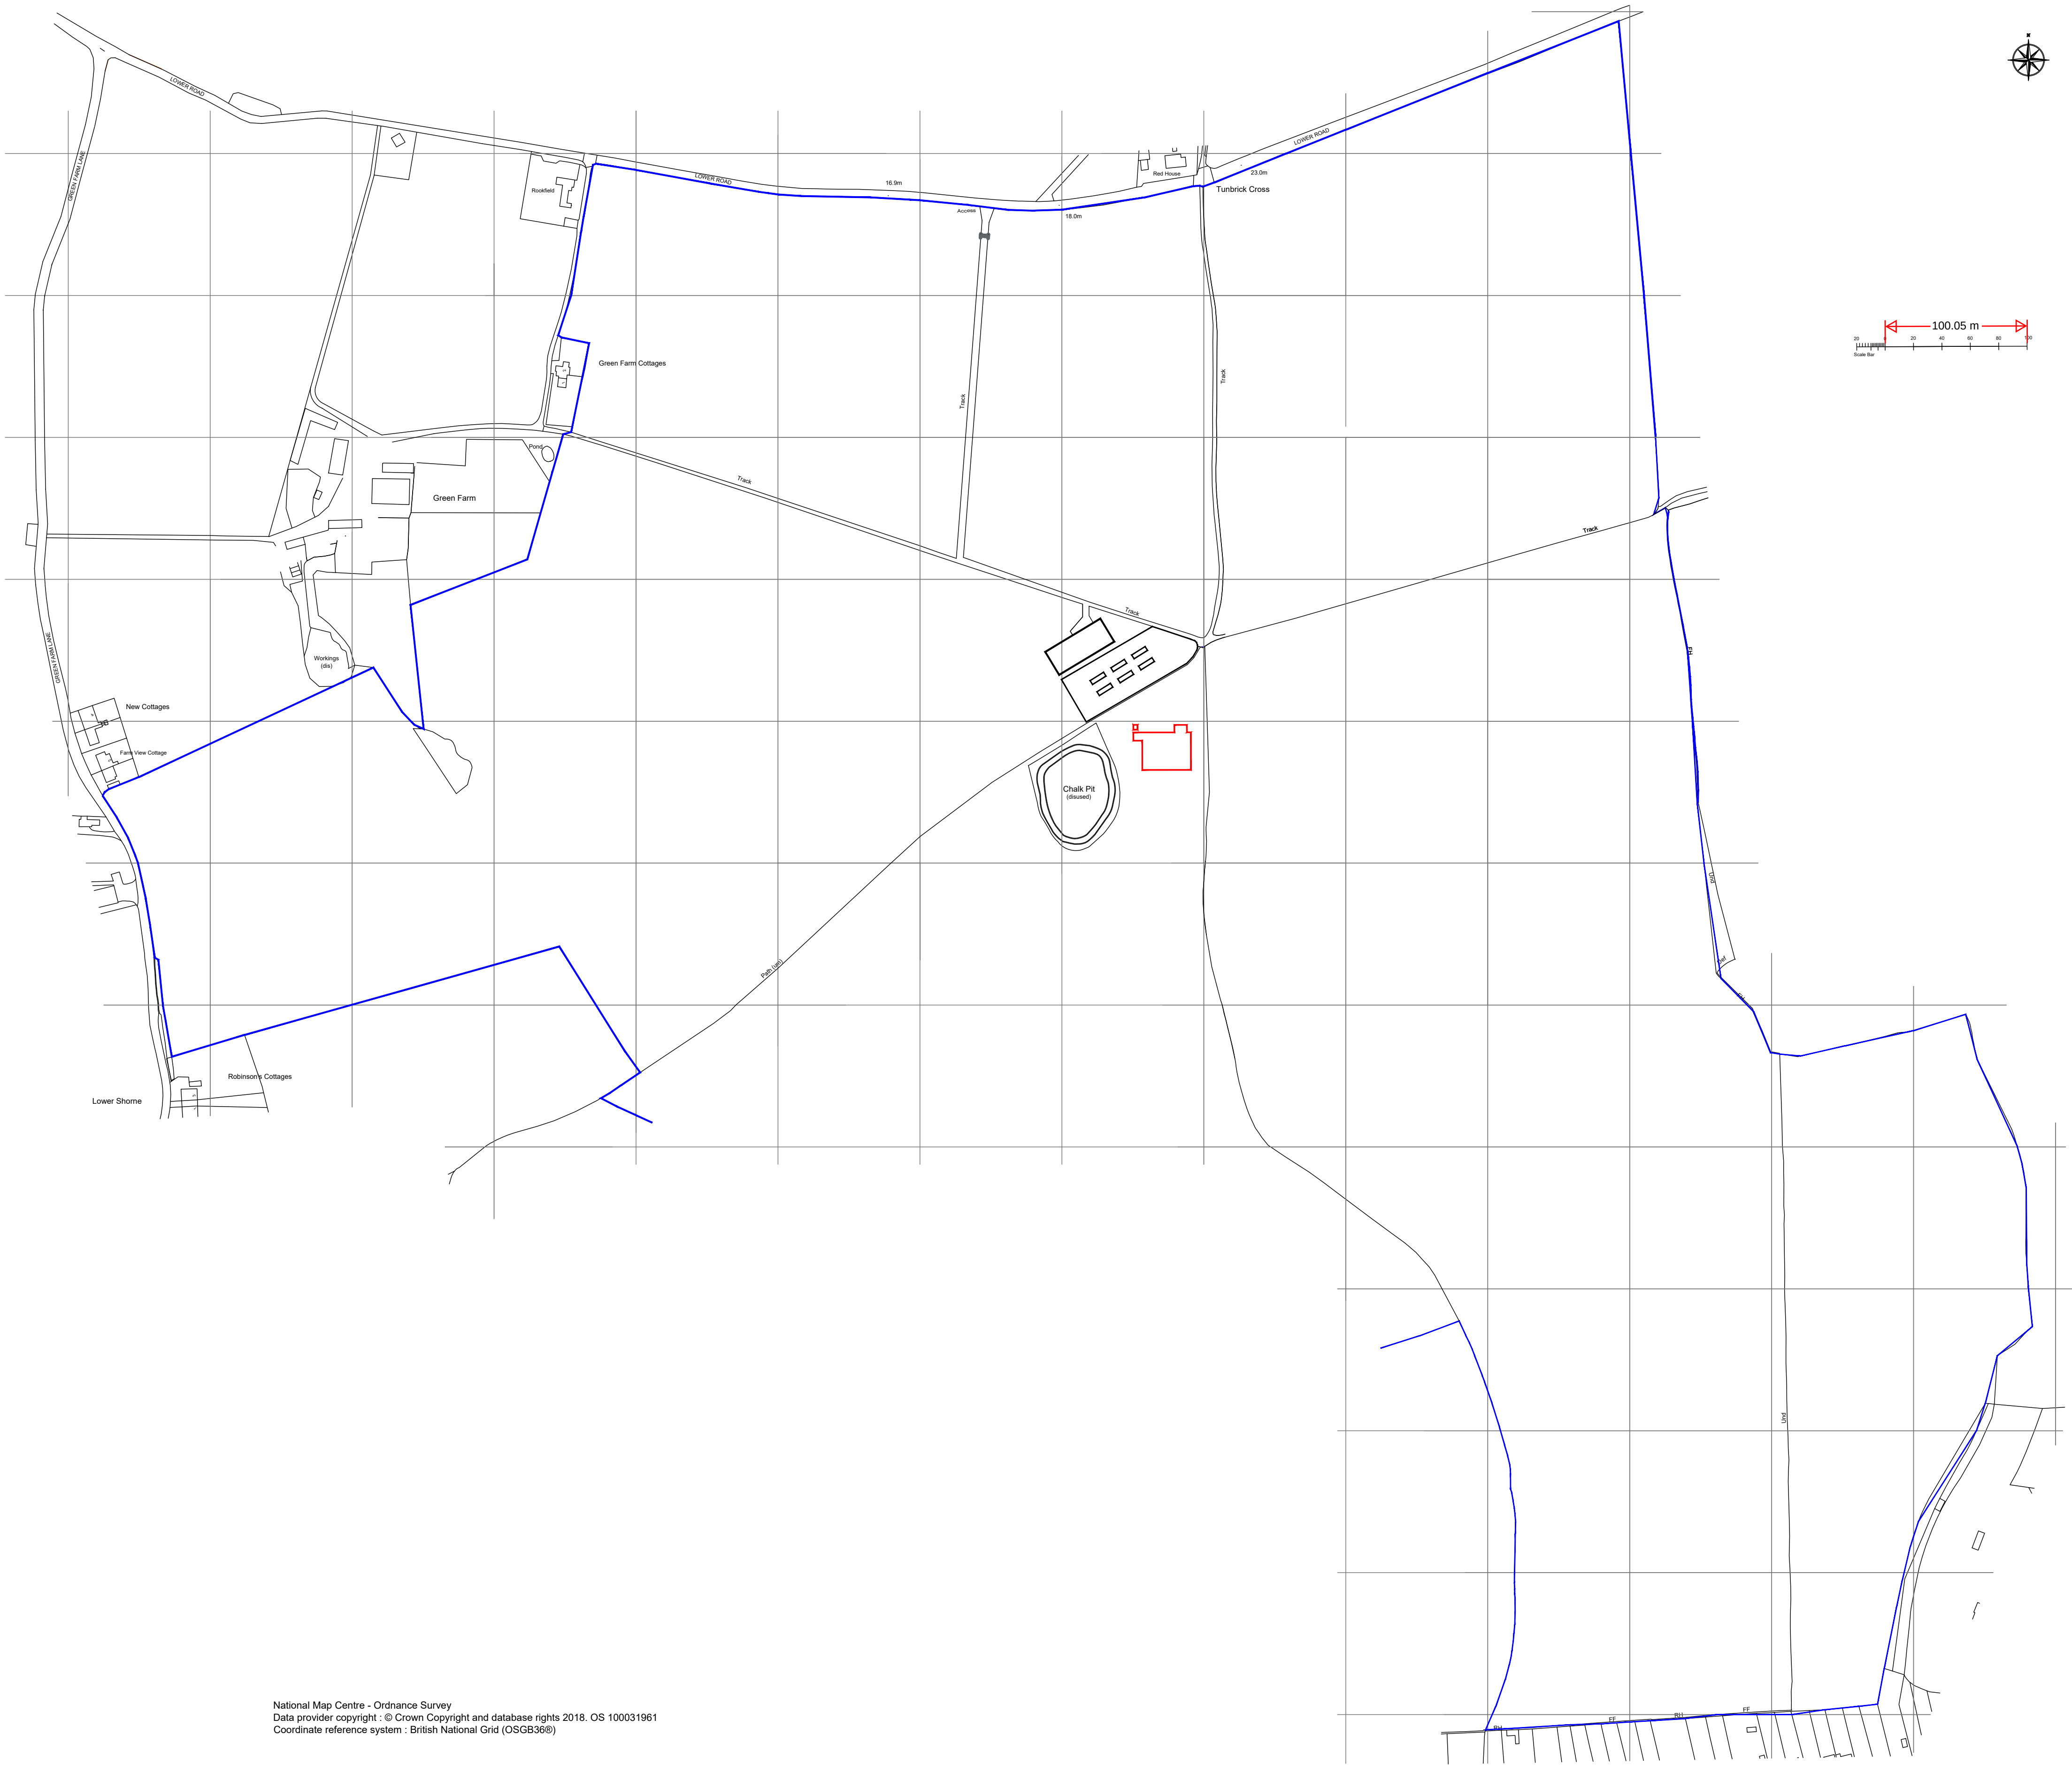

National Map Centre - Ordnance Survey
Data provider copyright : © Crown Copyright and database rights 2018. OS 100031961
Coordinate reference system : British National Grid (OSGB360)

A	JAN 24	Issued for Planning Application
REV	DATE	ISSUE
SITE A.C. GOATHAM & Son New Green Farm Lower Shorne, Gravesend Kent DA12 3HL		
JOB TITLE Proposed CA Store Building		
DRAWING TITLE Location Plan		
SCALE	DRAWN	DATE
1:2500@A1	LFB	08.01.24
ac GOATHAM & Son OUR FUTURE IS GROWING AC Goatham & Son Flanders Farm, Ratcliffe Highway, Rochester, Kent ME3 8QE 01634 253424		
DRAWING No. ACG&S-NGF-900		

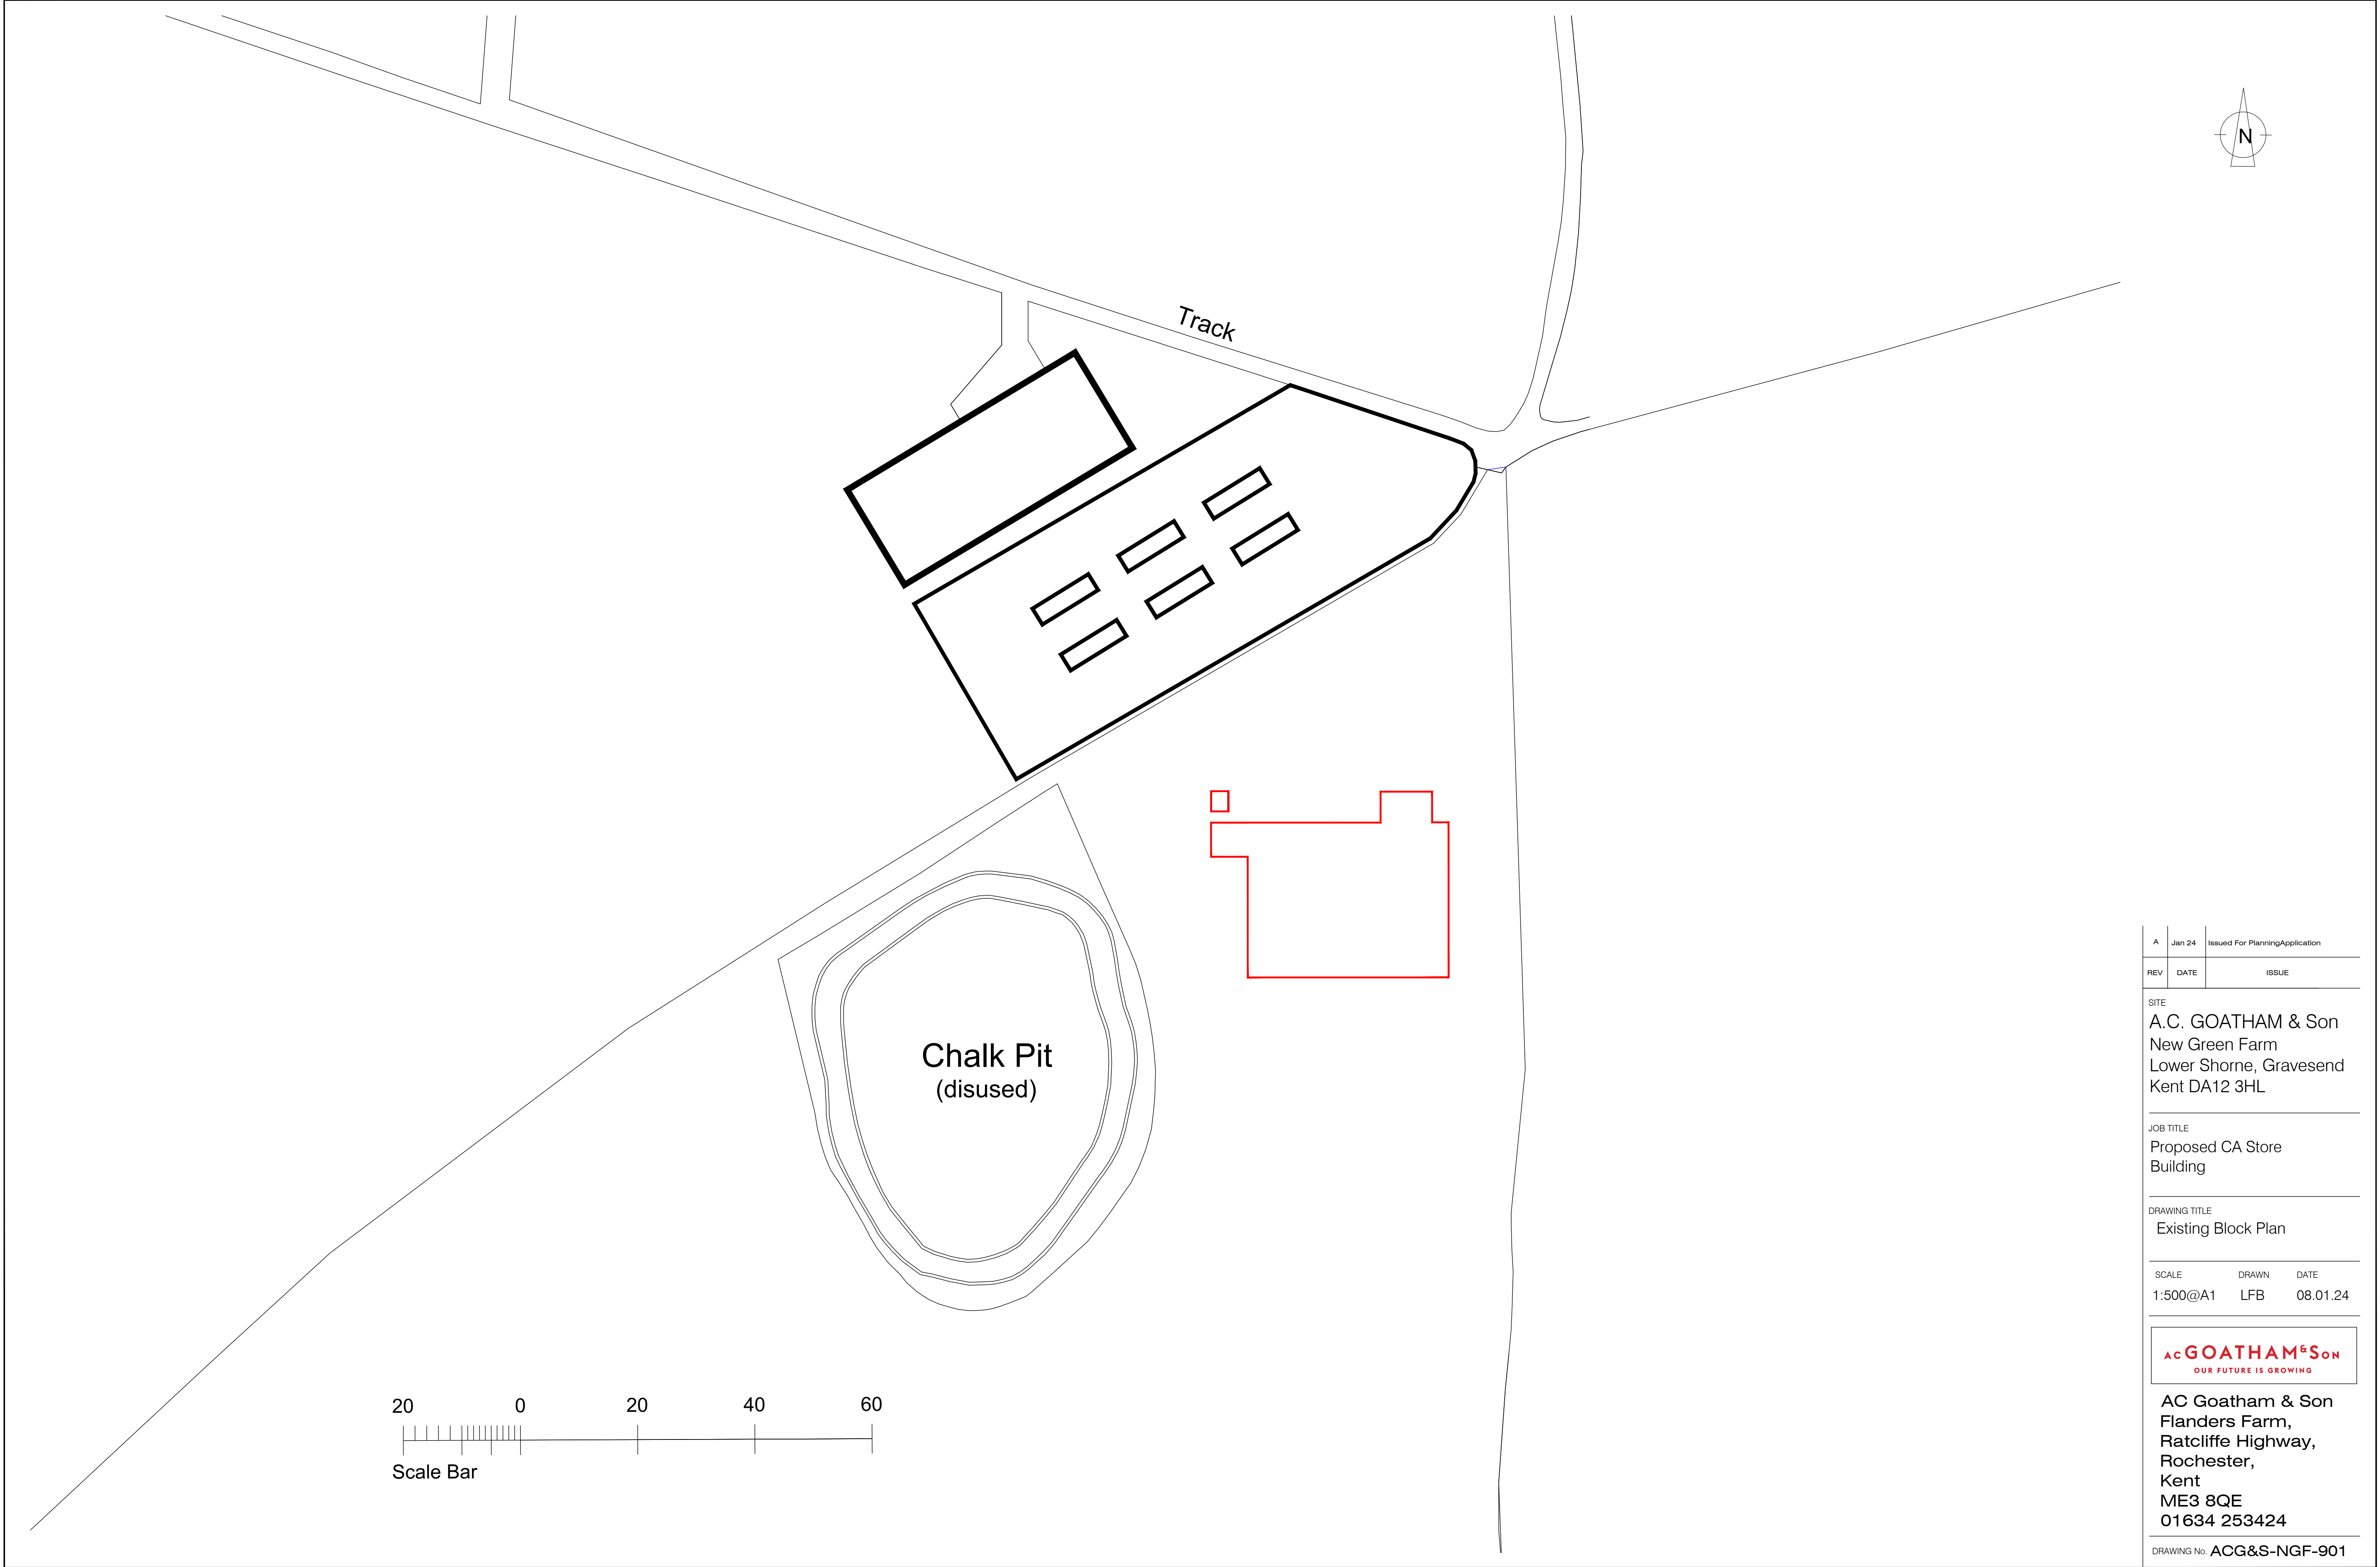

A	Jan 24	Issued For PlanningApplication
REV	DATE	ISSUE

SITE
A.C. GOATHAM & Son
New Green Farm
Lower Shorne, Gravesend
Kent DA12 3HL

JOB TITLE
Proposed CA Store
Building


DRAWING TITLE
Existing Block Plan

SCALE	DRAWN	DATE
1:500@A1	LFB	08.01.24



AC Goatham & Son
Flanders Farm,
Ratcliffe Highway,
Rochester,
Kent
ME3 8QE
01634 253424

DRAWING No. ACG&S-NGF-901

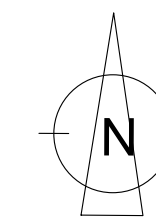


Agricultural
Barn

Track

Chalk Pit
(disused)

Proposed
CA Store

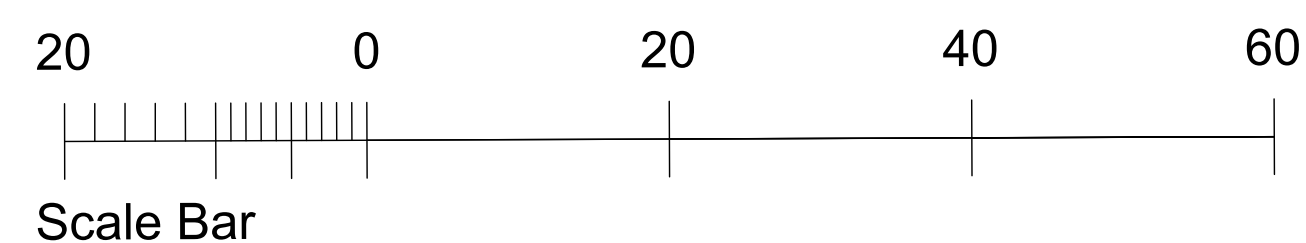

REV	DATE	ISSUE
A	Jan 24	Issued For PlanningApplication

SITE
A.C. GOATHAM & Son
New Green Farm
Lower Shorne, Gravesend
Kent DA12 3HL

JOB TITLE
Proposed CA Store
Building


DRAWING TITLE
Proposed Block Plan

SCALE	DRAWN	DATE
1:500@A1	LFB	08.01.24


ac GOATHAM & Son
OUR FUTURE IS GROWING

AC Goatham & Son
Flanders Farm,
Ratcliffe Highway,
Rochester,
Kent
ME3 8QE
01634 253424

DRAWING No. **ACG&S-NGF-902**

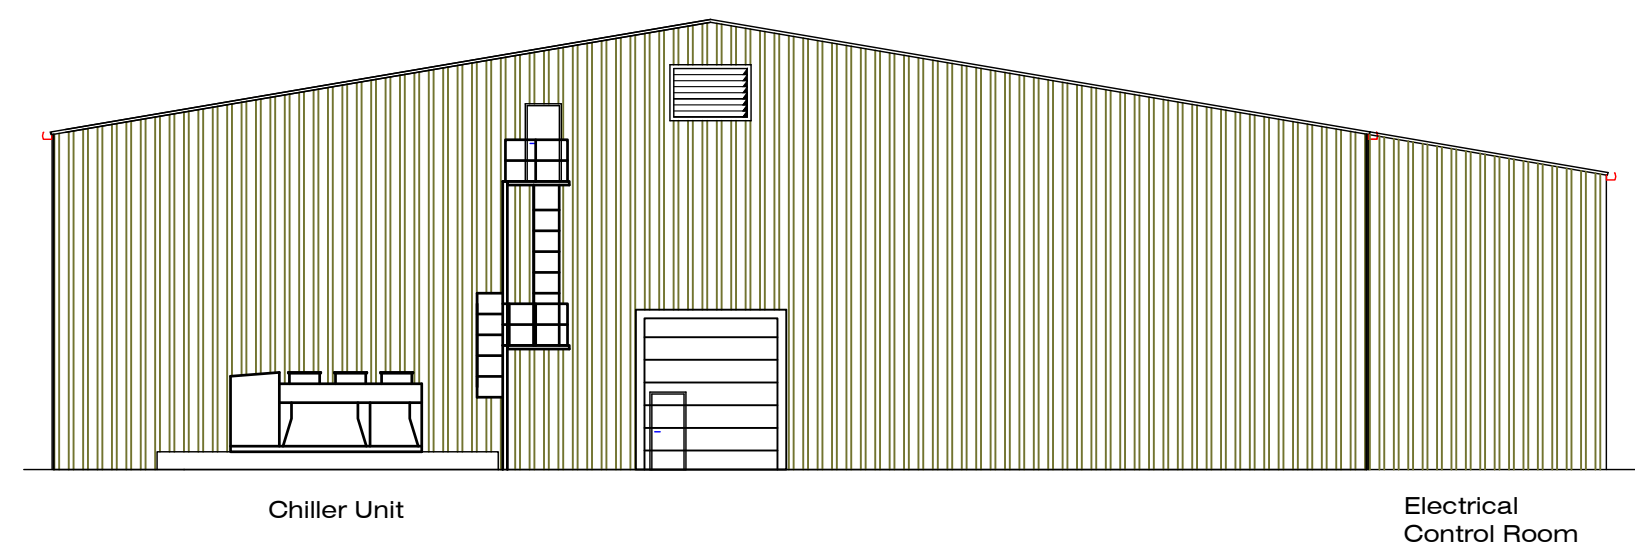


New Proposed Building - North Elevation

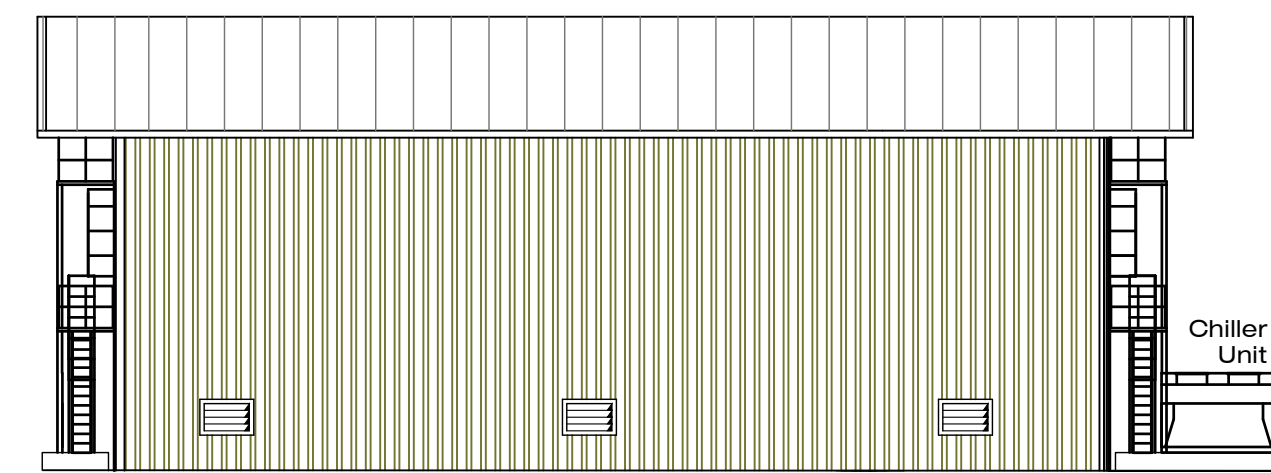


New Proposed Building - East Elevation


Steel portal framed building to BS 5502 Class 2
CA Store Section of Building -
 Roof - clad with single skin corrugated fibre cement sheets - self colour (light grey)
 Vertical - clad with single skin angular profile plastic coated steel sheets, Olive Green.
 All doors both high and low level are to be the Moorland Green.
Roof Void Ventilation -
 Provided via Louvres to both gable ends with draw through louvres 500mm above FFL located on external walls to facilitate air flow.
Roof Void Access -
 Provided via spiral staircase within the plant room and externally via a standard staircase with mid landing.

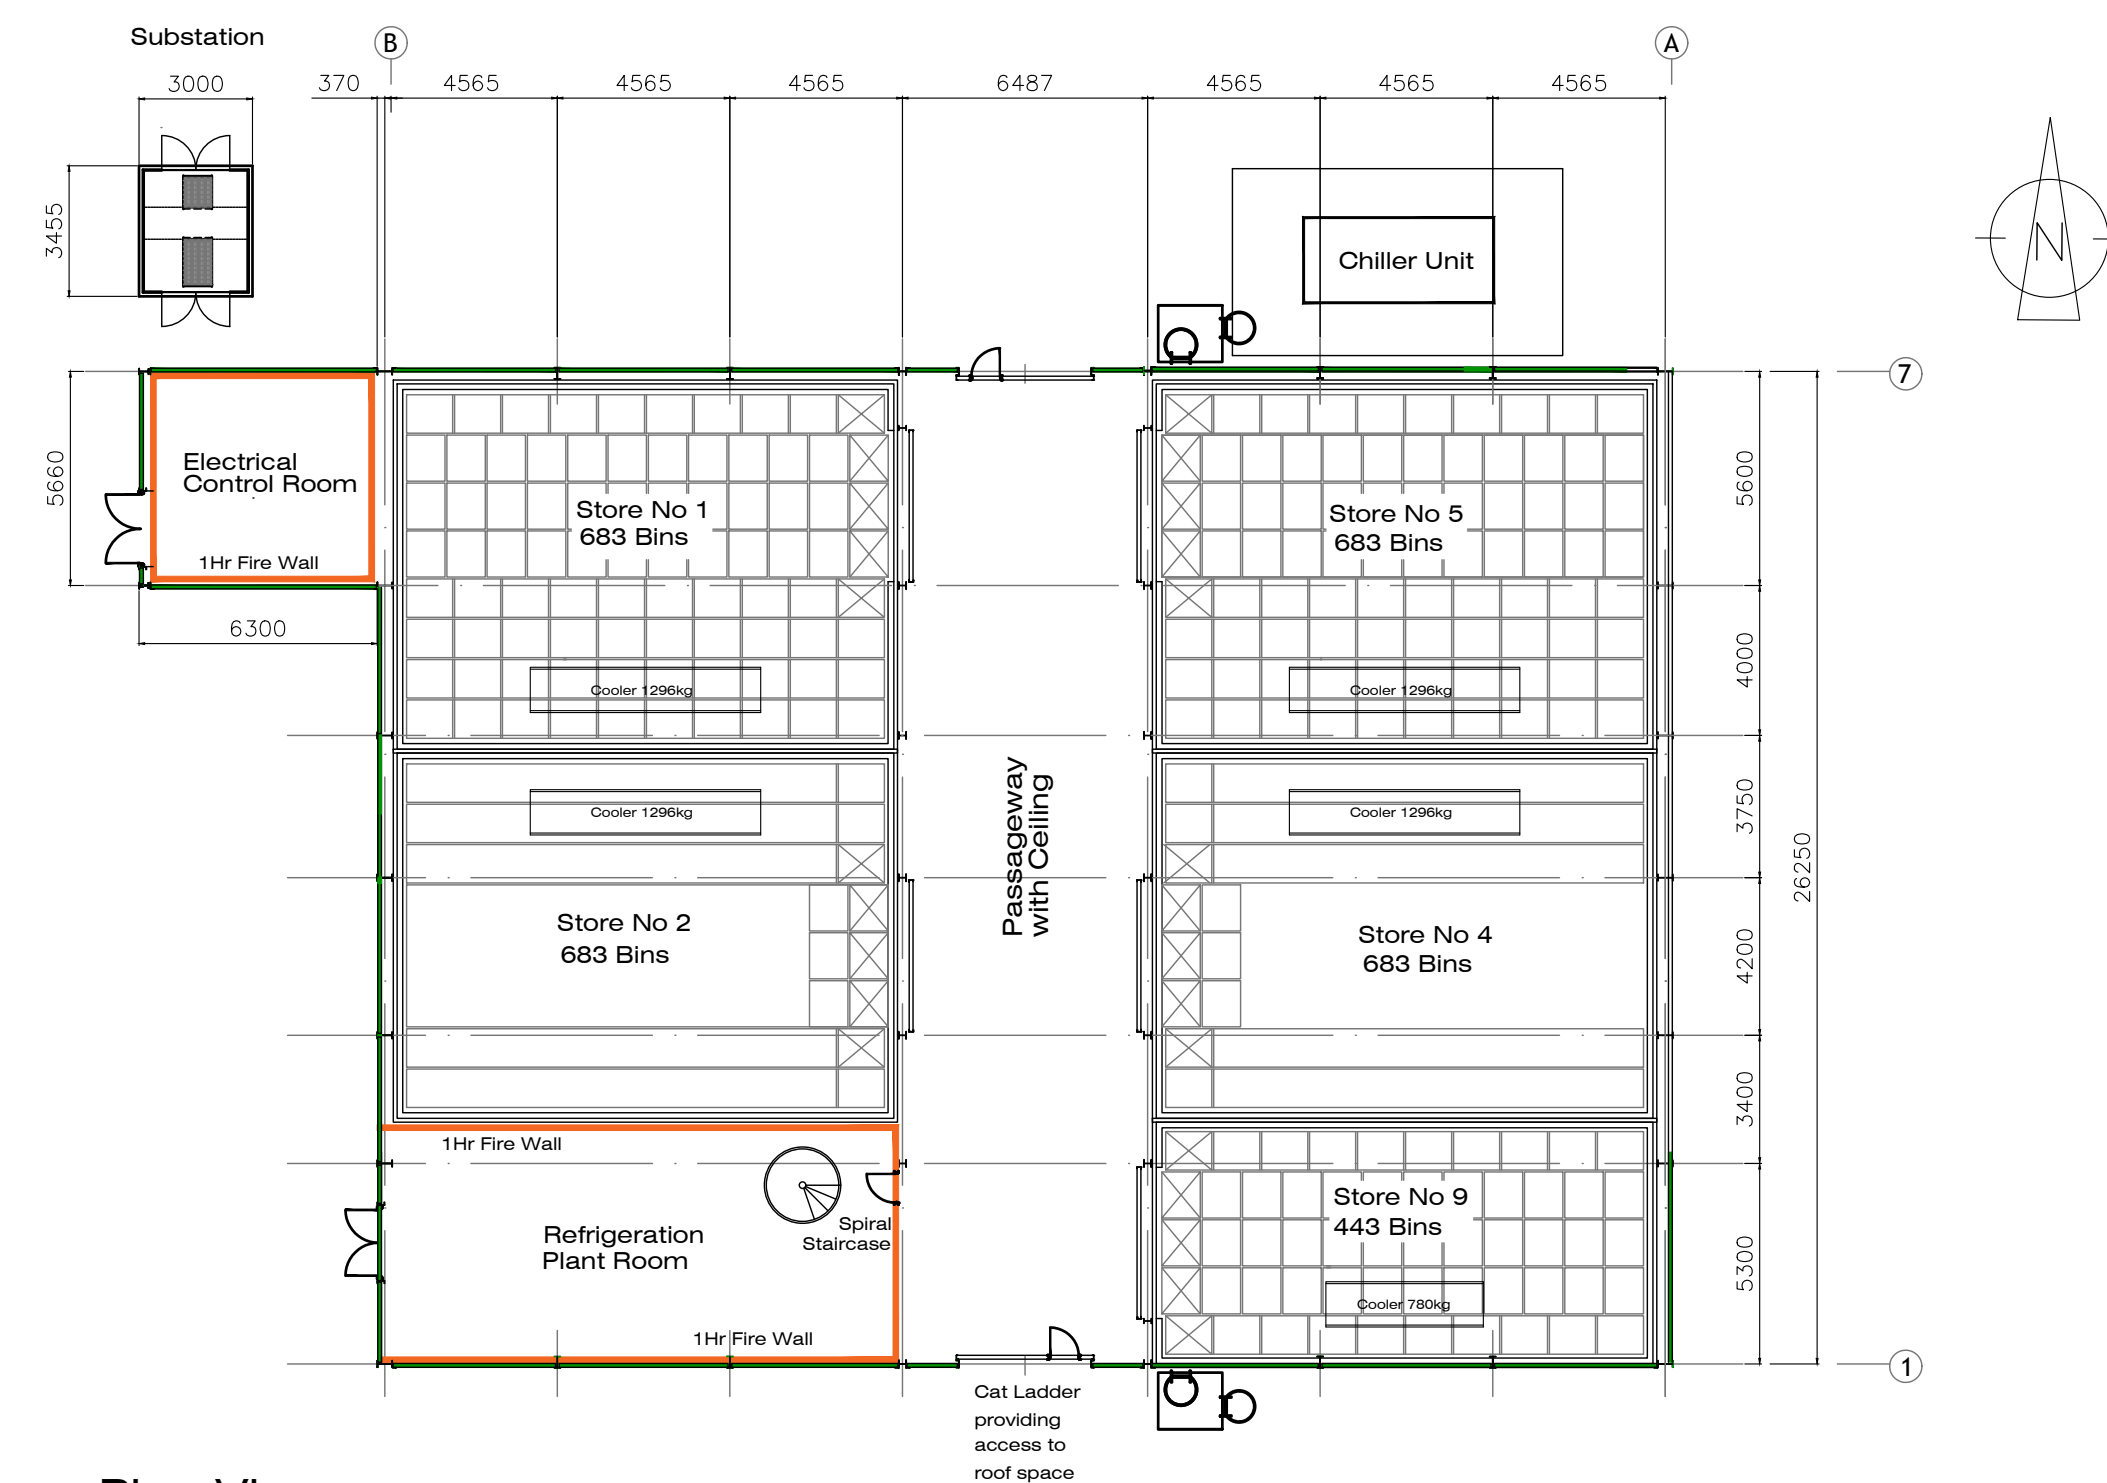

Plan View
Total of 3175 Bins

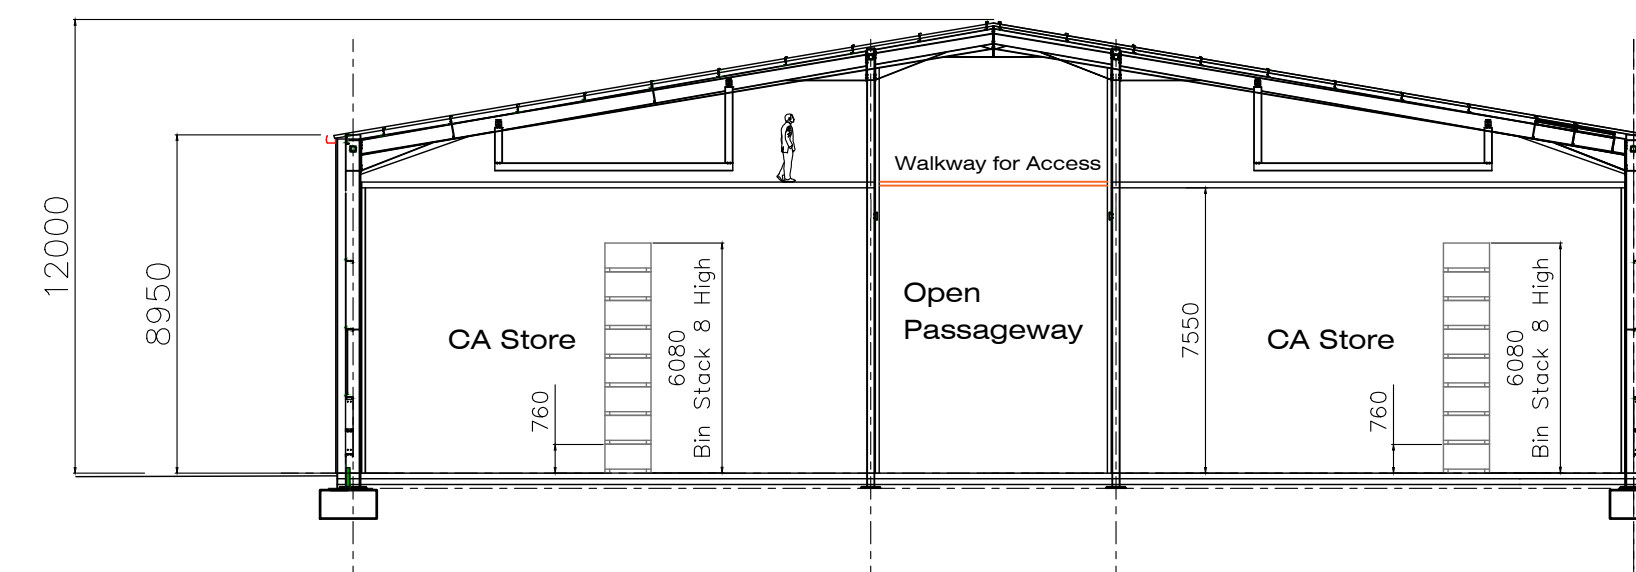


Typical Section Through New Building

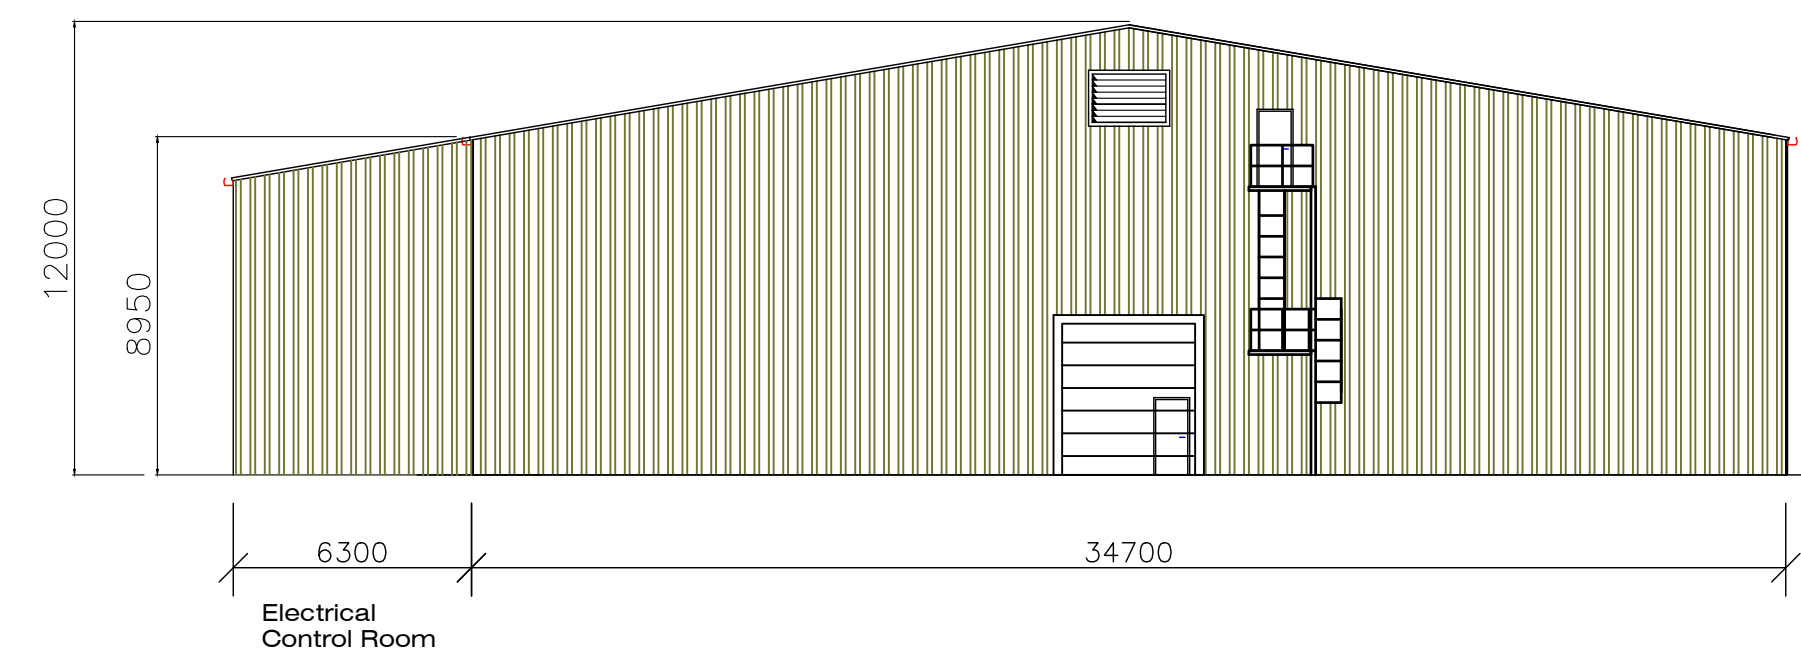

New Proposed Building - South Elevation



New Proposed Building - West Elevation

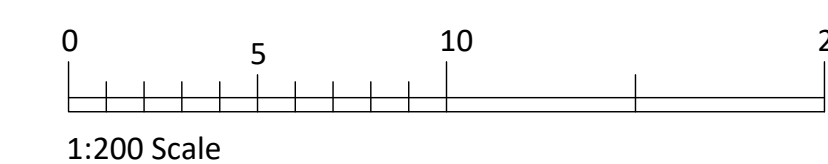

A	08.01.24	Issued For Planning Application
REV	DATE	ISSUE
SITE A.C. GOATHAM & Son New Green Farm Lower Shorne, Gravesend Kent DA12 3HL		
JOB TITLE Proposed CA Store Building		
DRAWING TITLE Proposed Floor Plan & Elevation		
SCALE	DRAWN	DATE
1:200@A1	LFB	08.01.24
AC GOATHAM & Son OUR FUTURE IS GROWING		
AC Goatham & Son Flanders Farm, Ratcliffe Highway, Rochester, Kent ME3 8QE 01634 253424		
DRAWING No. ACG&S-NGF-903		