

All non -original extensions including existing and proposed, will take less than 15% of the GEA of the original dwellinghouse;  
Refer to planning statement for further details/calculations.



Existing tree to remain

Existing planted buffer to be retained

Car port removed from previously proposed plans and existing raised landscaped screening retained at the front

New permeable hardscaping to front of property to match existing

Original outbuilding (pre-1948)

  

Key - Planning

- Property Boundary
- Existing
- Proposed
- Existing neighbour section hatch
- Existing glazing
- Existing obscure glazing
- Proposed glazing
- Proposed obscure glazing
- Existing cornice
- Proposed cornice

These drawings are for planning purposes only. Drawings not to be used for construction. All dimensions are to be checked on site. These are subject to changes based on building control feedback and other consultants.

|     |            |                               |    |
|-----|------------|-------------------------------|----|
| 5   | 27/09/2023 | Issued to planning consultant | AD |
| 4   | 21/09/2023 | Issued to planning consultant | AD |
| 3   | 15/09/2023 | Issued for planning           | DS |
| REV | DATE       | REVISION NOTE                 | BY |



PROJECT LONDON

W [WWW.PROJECTLONDON.CO.UK](http://WWW.PROJECTLONDON.CO.UK)  
E [INFO@PROJECTLONDON.CO.UK](mailto:INFO@PROJECTLONDON.CO.UK) P 020 3488 6982



STATUS  
**PLANNING**

ORIGINAL SHEET SIZE  
**ISO A2**

PROJECT ADDRESS  
**Project Old Rectory**  
Old Rectory, Luddesdown Kent, DA13 OXE

DRAWING TITLE  
**Proposed Site Plan**


|                           |                            |               |            |
|---------------------------|----------------------------|---------------|------------|
| SCALE<br>1:200            | DATE CREATED<br>31/03/2023 | DRAWN<br>WT   | CHKD<br>KM |
| PROJECT NUMBER<br>2301-01 | DRAWING NUMBER<br>02-01    | REVISION<br>5 |            |

  

Key - Planning

- Property Boundary
- Existing
- Proposed
- Existing neighbour section hatch
- Existing glazing
- Existing obscure glazing
- Proposed glazing
- Proposed obscure glazing
- Existing cornice
- Proposed cornice

These drawings are for planning purposes only. Drawings not to be used for construction. All dimensions are to be checked on site. These are subject to changes based on building control feedback and other consultants.

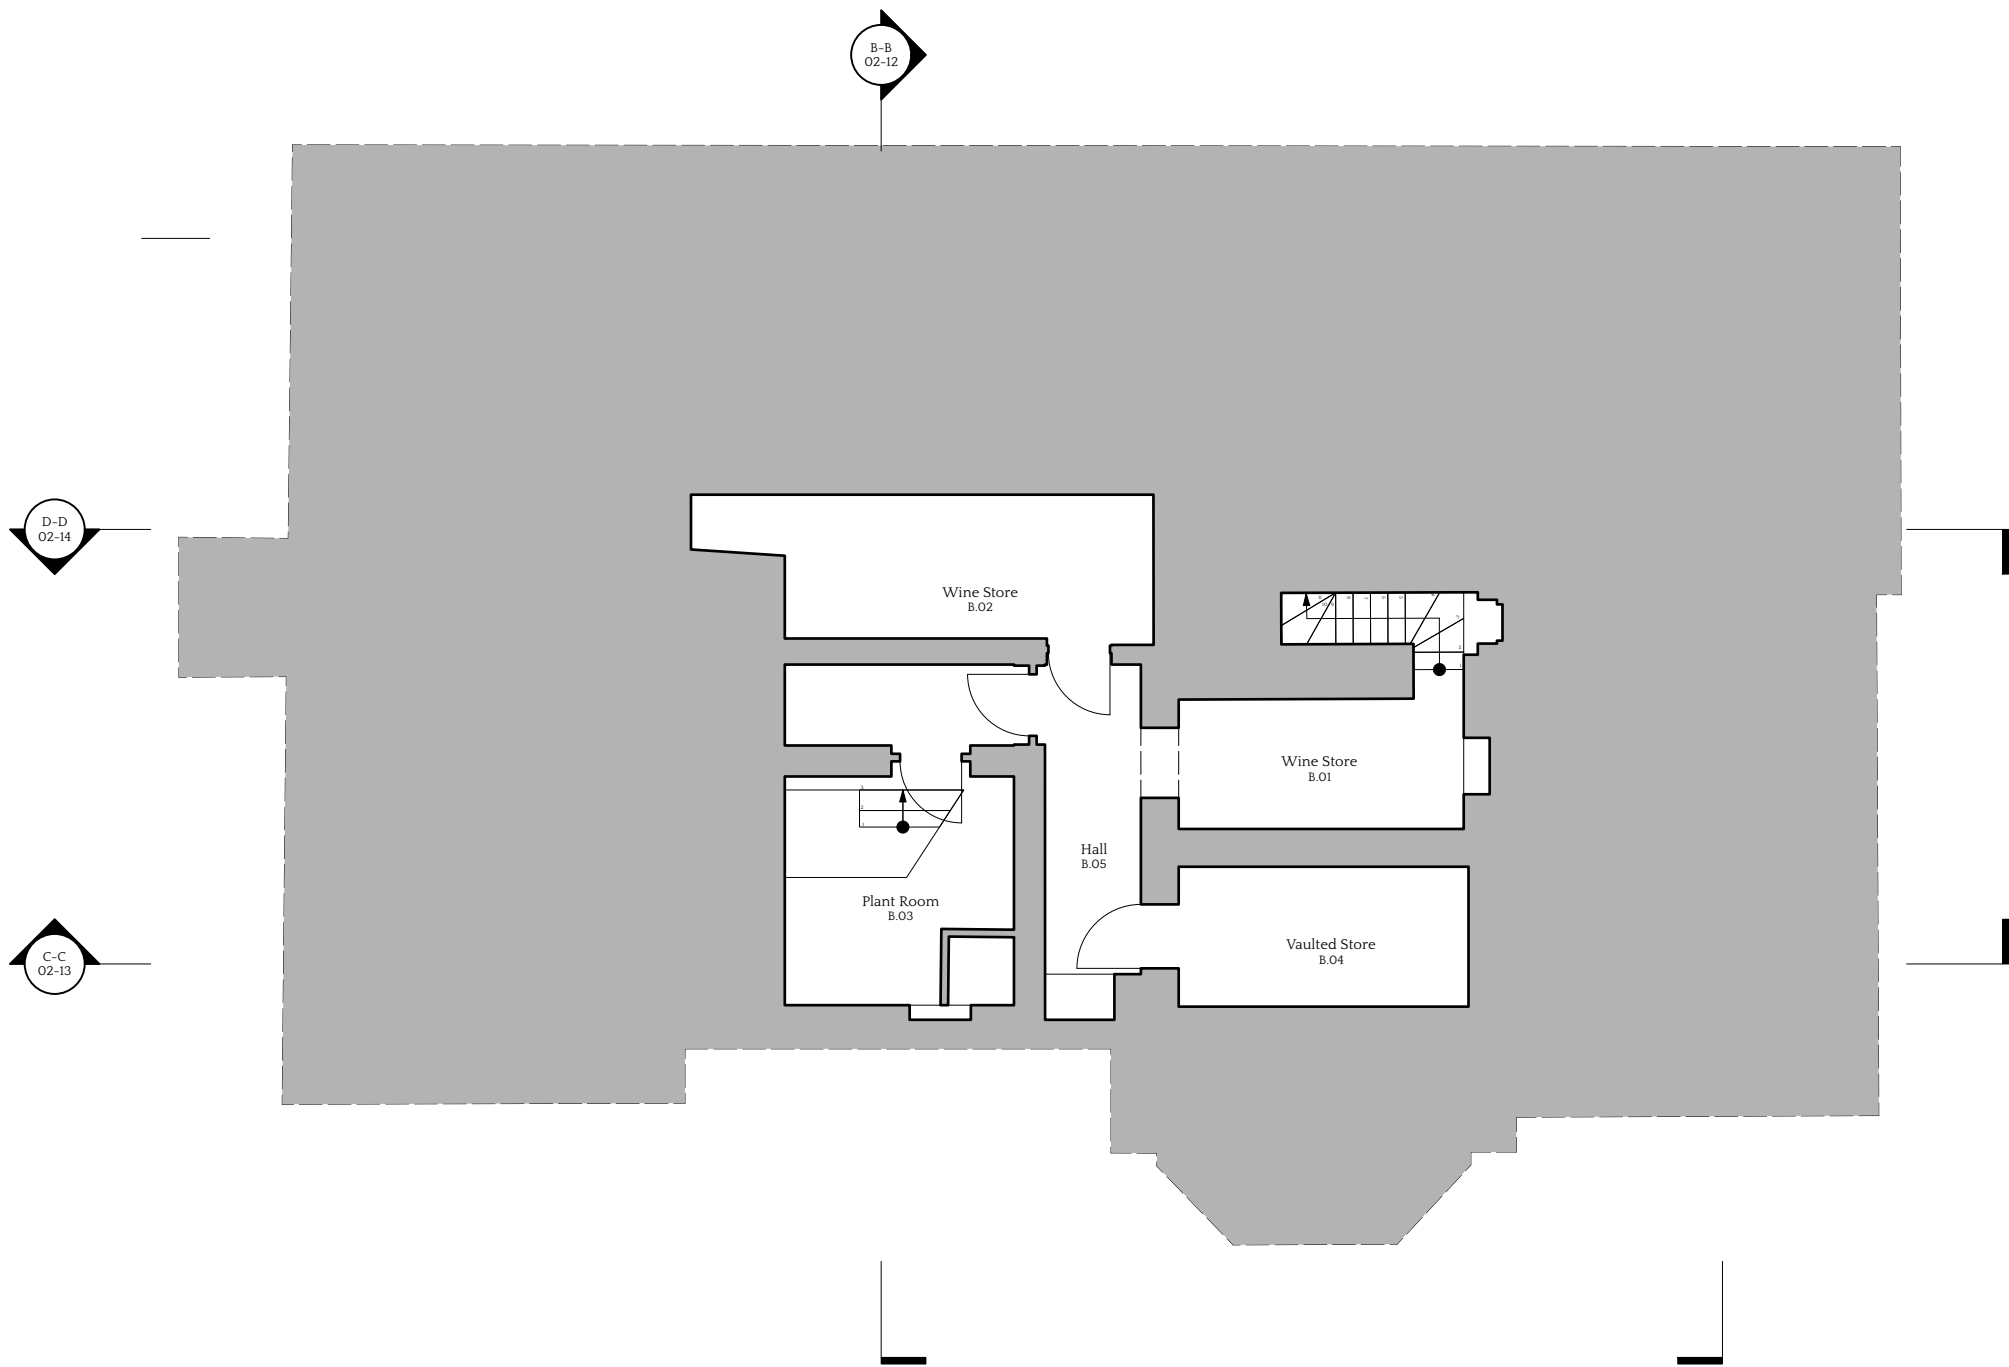

|   |            |                               |    |
|---|------------|-------------------------------|----|
| 4 | 27/09/2023 | Issued to planning consultant | AD |
| 3 | 21/09/2023 | Issued to planning consultant | AD |
| 2 | 01/09/2023 | Issued for planning           | AD |

| REV | DATE | REVISION NOTE | BY |
|-----|------|---------------|----|
|-----|------|---------------|----|



PROJECT LONDON

W [WWW.PROJECTLONDON.CO.UK](http://WWW.PROJECTLONDON.CO.UK)

E [INFO@PROJECTLONDON.CO.UK](mailto:INFO@PROJECTLONDON.CO.UK) P 020 3488 6982

|                     |   |
|---------------------|---|
| STATUS              | Dimensions stated are in millimetres unless specifically noted otherwise.<br>Do not rely upon sizes scaled directly from printed drawings.<br>Contractor to ensure full size colour printed copies of this drawing are made available on site and to all relevant subcontractors as required.                                 |
| ORIGINAL SHEET SIZE | Drawing prepared solely for the use of the client and is not to be used by any third party without permission.<br>Where any drawing is to be read in conjunction with another, including specialists, the two drawings shall be cross-checked and any discrepancies reported to the architect before the work is put in hand. |
| ISO A2              |   |



PROJECT ADDRESS  
**Project Old Rectory**  
Old Rectory, Luddesdown Kent, DA13 0XE

DRAWING TITLE  
**Proposed Basement Floor Plan**

|                |                |          |      |
|----------------|----------------|----------|------|
| SCALE          | DATE CREATED   | DRAWN    | CHKD |
| 1:100          | 31/03/2023     | WT       | KM   |
| PROJECT NUMBER | DRAWING NUMBER | REVISION |      |
| 2301-01        | 02-02          | 4        |      |

All non -original extensions including existing and proposed, will take less than 15% of the GEA of the original dwellinghouse;  
Refer to planning statement for further details/calculations.


Car port removed from previously proposed plans and existing raised landscaped screening retained at the front

  

Key - Planning

- Property Boundary
- Existing
- Proposed
- Existing neighbour section hatch
- Existing glazing
- Existing obscure glazing
- Proposed glazing
- Proposed obscure glazing
- Existing cornice
- Proposed cornice

These drawings are for planning purposes only. Drawings not to be used for construction. All dimensions are to be checked on site. These are subject to changes based on building control feedback and other consultants.

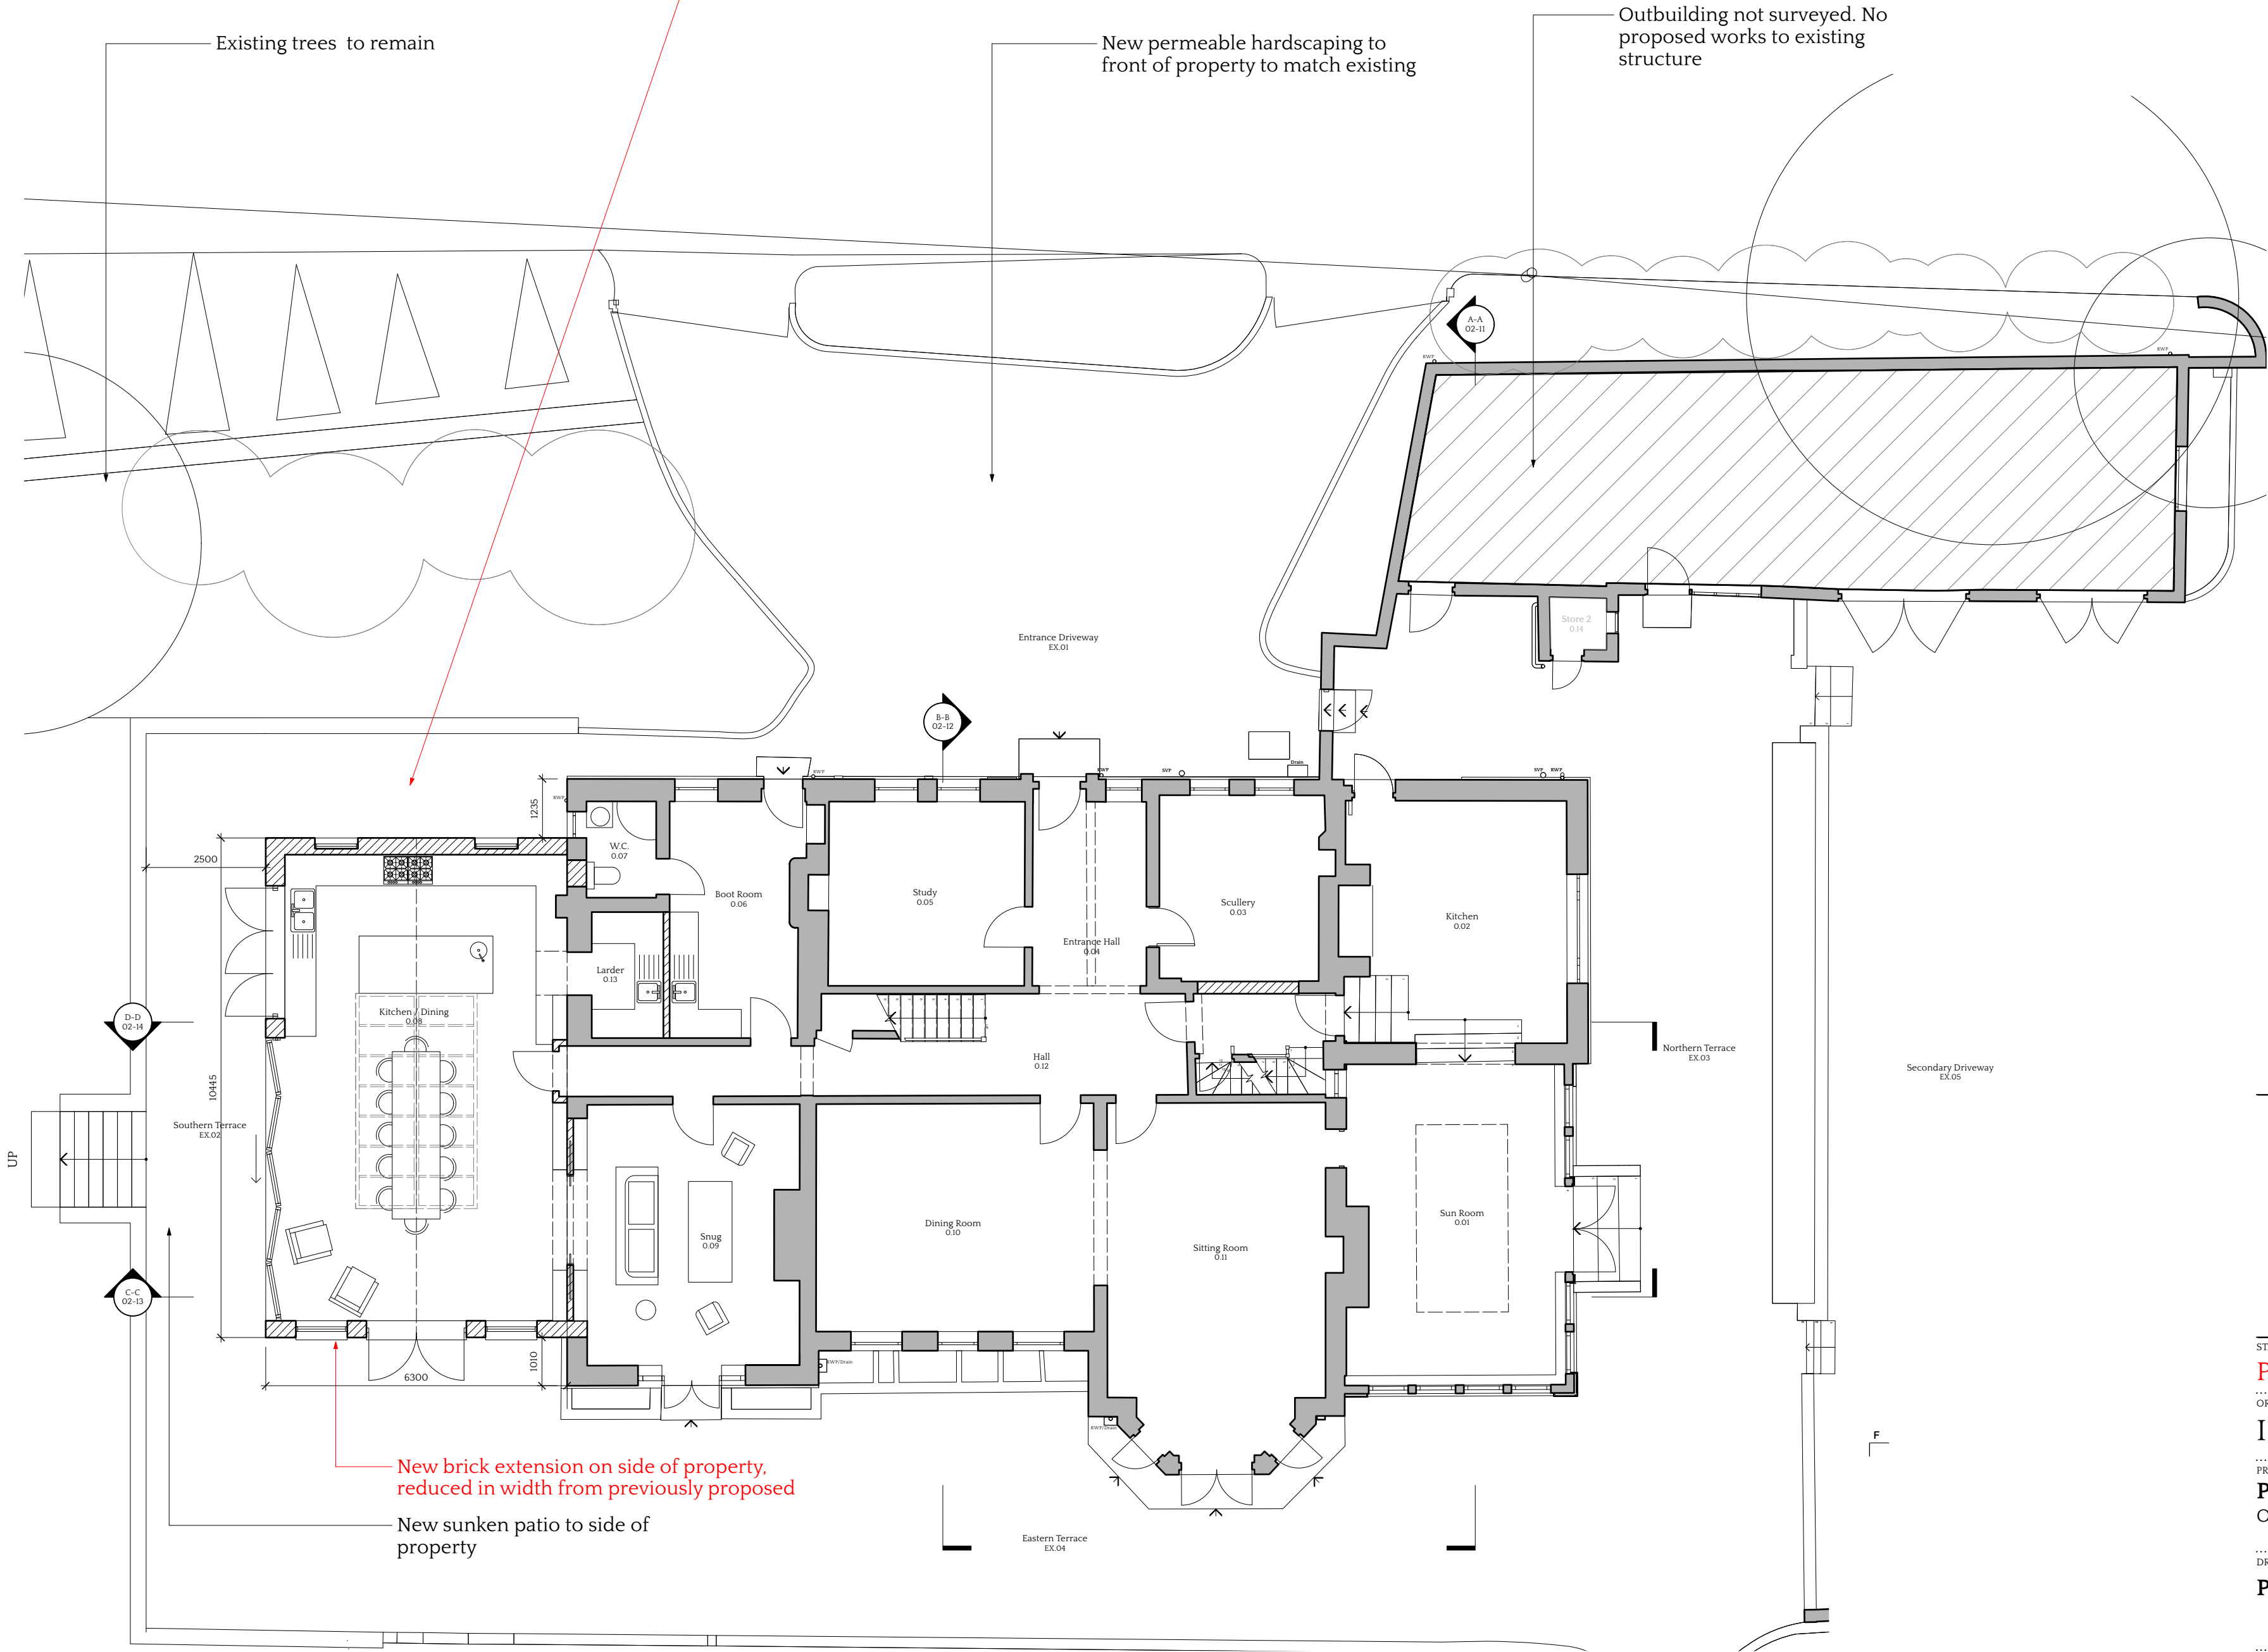

|   |            |                               |    |
|---|------------|-------------------------------|----|
| 5 | 27/09/2023 | Issued to planning consultant | AD |
| 4 | 21/09/2023 | Issued to planning consultant | AD |
| 3 | 15/09/2023 | Issued for planning           | DS |

| REV | DATE | REVISION NOTE | BY |
|-----|------|---------------|----|
|-----|------|---------------|----|



PROJECT LONDON

W [WWW.PROJECTLONDON.CO.UK](http://WWW.PROJECTLONDON.CO.UK)  
E [INFO@PROJECTLONDON.CO.UK](mailto:INFO@PROJECTLONDON.CO.UK) P 020 3488 6982

STATUS  
**PLANNING**



ORIGINAL SHEET SIZE  
**ISO A2**

PROJECT ADDRESS  
**Project Old Rectory**  
Old Rectory, Luddesdown Kent, DA13 OXE

Dimensions stated are in millimetres unless specifically noted otherwise.  
Do not rely upon sizes scaled directly from printed drawings.  
Contractor to ensure full size colour printed copies of this drawing are made available on site and to all relevant subcontractors as required.  
Drawing prepared solely for the use of the client and is not to be used by any third party without permission.  
Where any drawing is to be read in conjunction with another, including specialists, the two drawings shall be cross-checked and any discrepancies reported to the architect before the work is put in hand.

Proposed Ground Floor Plan

|                |                |          |      |
|----------------|----------------|----------|------|
| SCALE          | DATE CREATED   | DRAWN    | CHKD |
| 1:100          | 31/03/2023     | WT       | KM   |
| PROJECT NUMBER | DRAWING NUMBER | REVISION |      |
| 2301-01        | 02-03          |          | 5    |

  

Key - Planning

- Property Boundary
- Existing
- Proposed
- Existing neighbour section hatch
- Existing glazing
- Existing obscure glazing
- Proposed glazing
- Proposed obscure glazing
- Existing cornice
- Proposed cornice

These drawings are for planning purposes only. Drawings not to be used for construction. All dimensions are to be checked on site. These are subject to changes based on building control feedback and other consultants.

|     |            |                               |    |
|-----|------------|-------------------------------|----|
| 5   | 27/09/2023 | Issued to planning consultant | AD |
| 4   | 21/09/2023 | Issued to planning consultant | AD |
| 3   | 15/09/2023 | Issued for planning           | DS |
| REV | DATE       | REVISION NOTE                 | BY |



PROJECT LONDON

W [WWW.PROJECTLONDON.CO.UK](http://WWW.PROJECTLONDON.CO.UK)

E [INFO@PROJECTLONDON.CO.UK](mailto:INFO@PROJECTLONDON.CO.UK) P 020 3488 6982

|                     |   |
|---------------------|---|
| STATUS              | Dimensions stated are in millimetres unless specifically noted otherwise.<br>Do not rely upon sizes scaled directly from printed drawings.<br>Contractor to ensure full size colour printed copies of this drawing are made available on site and to all relevant subcontractors as required.                                 |
| ORIGINAL SHEET SIZE | Drawing prepared solely for the use of the client and is not to be used by any third party without permission.<br>Where any drawing is to be read in conjunction with another, including specialists, the two drawings shall be cross-checked and any discrepancies reported to the architect before the work is put in hand. |

ISO A2


PROJECT ADDRESS

**Project Old Rectory**  
Old Rectory, Luddesdown Kent, DA13 OXE



DRAWING TITLE

**Proposed First Floor Plan**

|                |                |          |      |
|----------------|----------------|----------|------|
| SCALE          | DATE CREATED   | DRAWN    | CHKD |
| 1:100          | 31/03/2023     | WT       | KM   |
| PROJECT NUMBER | DRAWING NUMBER | REVISION |      |
| 2301-01        | 02-04          | 5        |      |

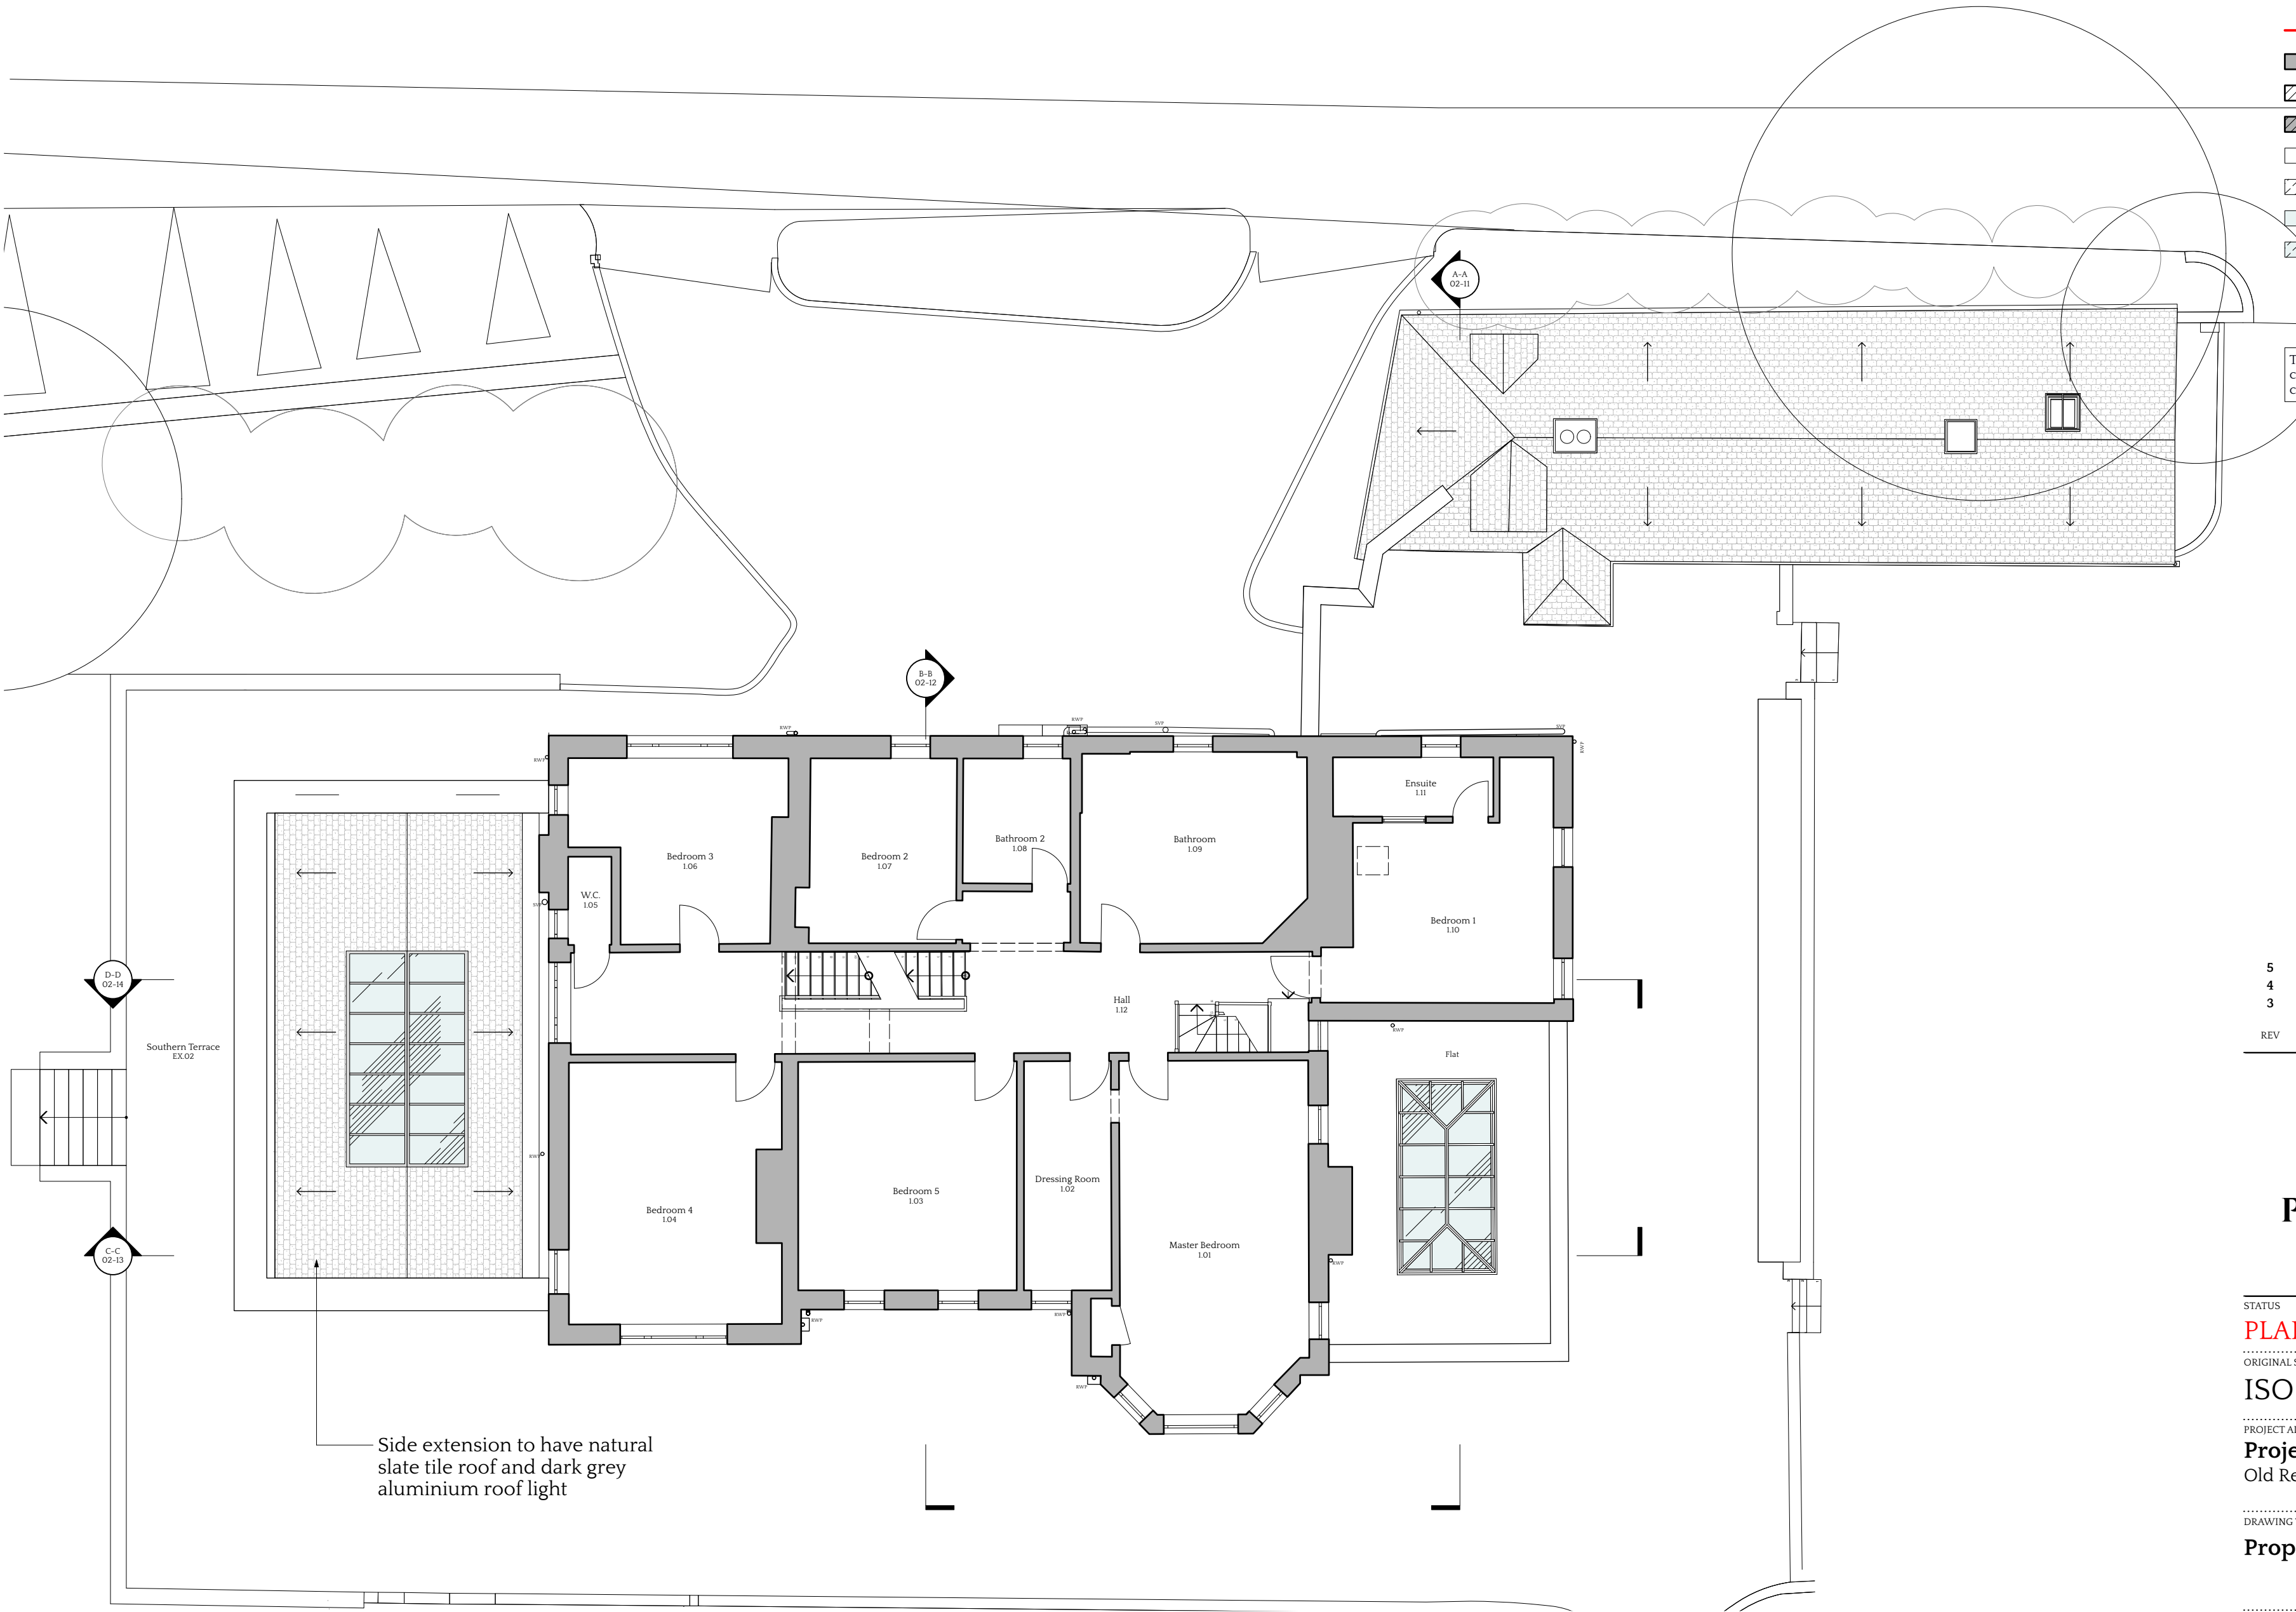

Side extension to have natural  
slate tile roof and dark grey  
aluminium roof light

  

Key - Planning

- Property Boundary
- Existing
- Proposed
- Existing neighbour section hatch
- Existing glazing
- Existing obscure glazing
- Proposed glazing
- Proposed obscure glazing
- Existing cornice
- Proposed cornice

These drawings are for planning purposes only. Drawings not to be used for construction. All dimensions are to be checked on site. These are subject to changes based on building control feedback and other consultants.

|     |            |                               |    |
|-----|------------|-------------------------------|----|
| 5   | 27/09/2023 | Issued to planning consultant | AD |
| 4   | 21/09/2023 | Issued to planning consultant | AD |
| 3   | 15/09/2023 | Issued for planning           | DS |
| REV | DATE       | REVISION NOTE                 | BY |



PROJECT LONDON

W [WWW.PROJECTLONDON.CO.UK](http://WWW.PROJECTLONDON.CO.UK)


E [INFO@PROJECTLONDON.CO.UK](mailto:INFO@PROJECTLONDON.CO.UK) P 020 3488 6982

|                     |   |
|---------------------|---|
| STATUS              | Dimensions stated are in millimetres unless specifically noted otherwise.<br>Do not rely upon sizes scaled directly from printed drawings.<br>Contractor to ensure full size colour printed copies of this drawing are made available on site and to all relevant subcontractors as required.<br>Drawing prepared solely for the use of the client and is not to be used by any third party without permission.<br>Where any drawing is to be read in conjunction with another, including specialists, the two drawings shall be cross-checked and any discrepancies reported to the architect before the work is put in hand. |
| ORIGINAL SHEET SIZE |   |
| ISO A2              |   |

PROJECT ADDRESS  
**Project Old Rectory**  
Old Rectory, Luddesdown Kent, DA13 OXE

DRAWING TITLE  
**Proposed Second Floor Plan**

|                |                |          |      |
|----------------|----------------|----------|------|
| SCALE          | DATE CREATED   | DRAWN    | CHKD |
| 1:100          | 31/03/2023     | WT       | KM   |
| PROJECT NUMBER | DRAWING NUMBER | REVISION |      |
| 2301-01        | 02-05          | 5        |      |

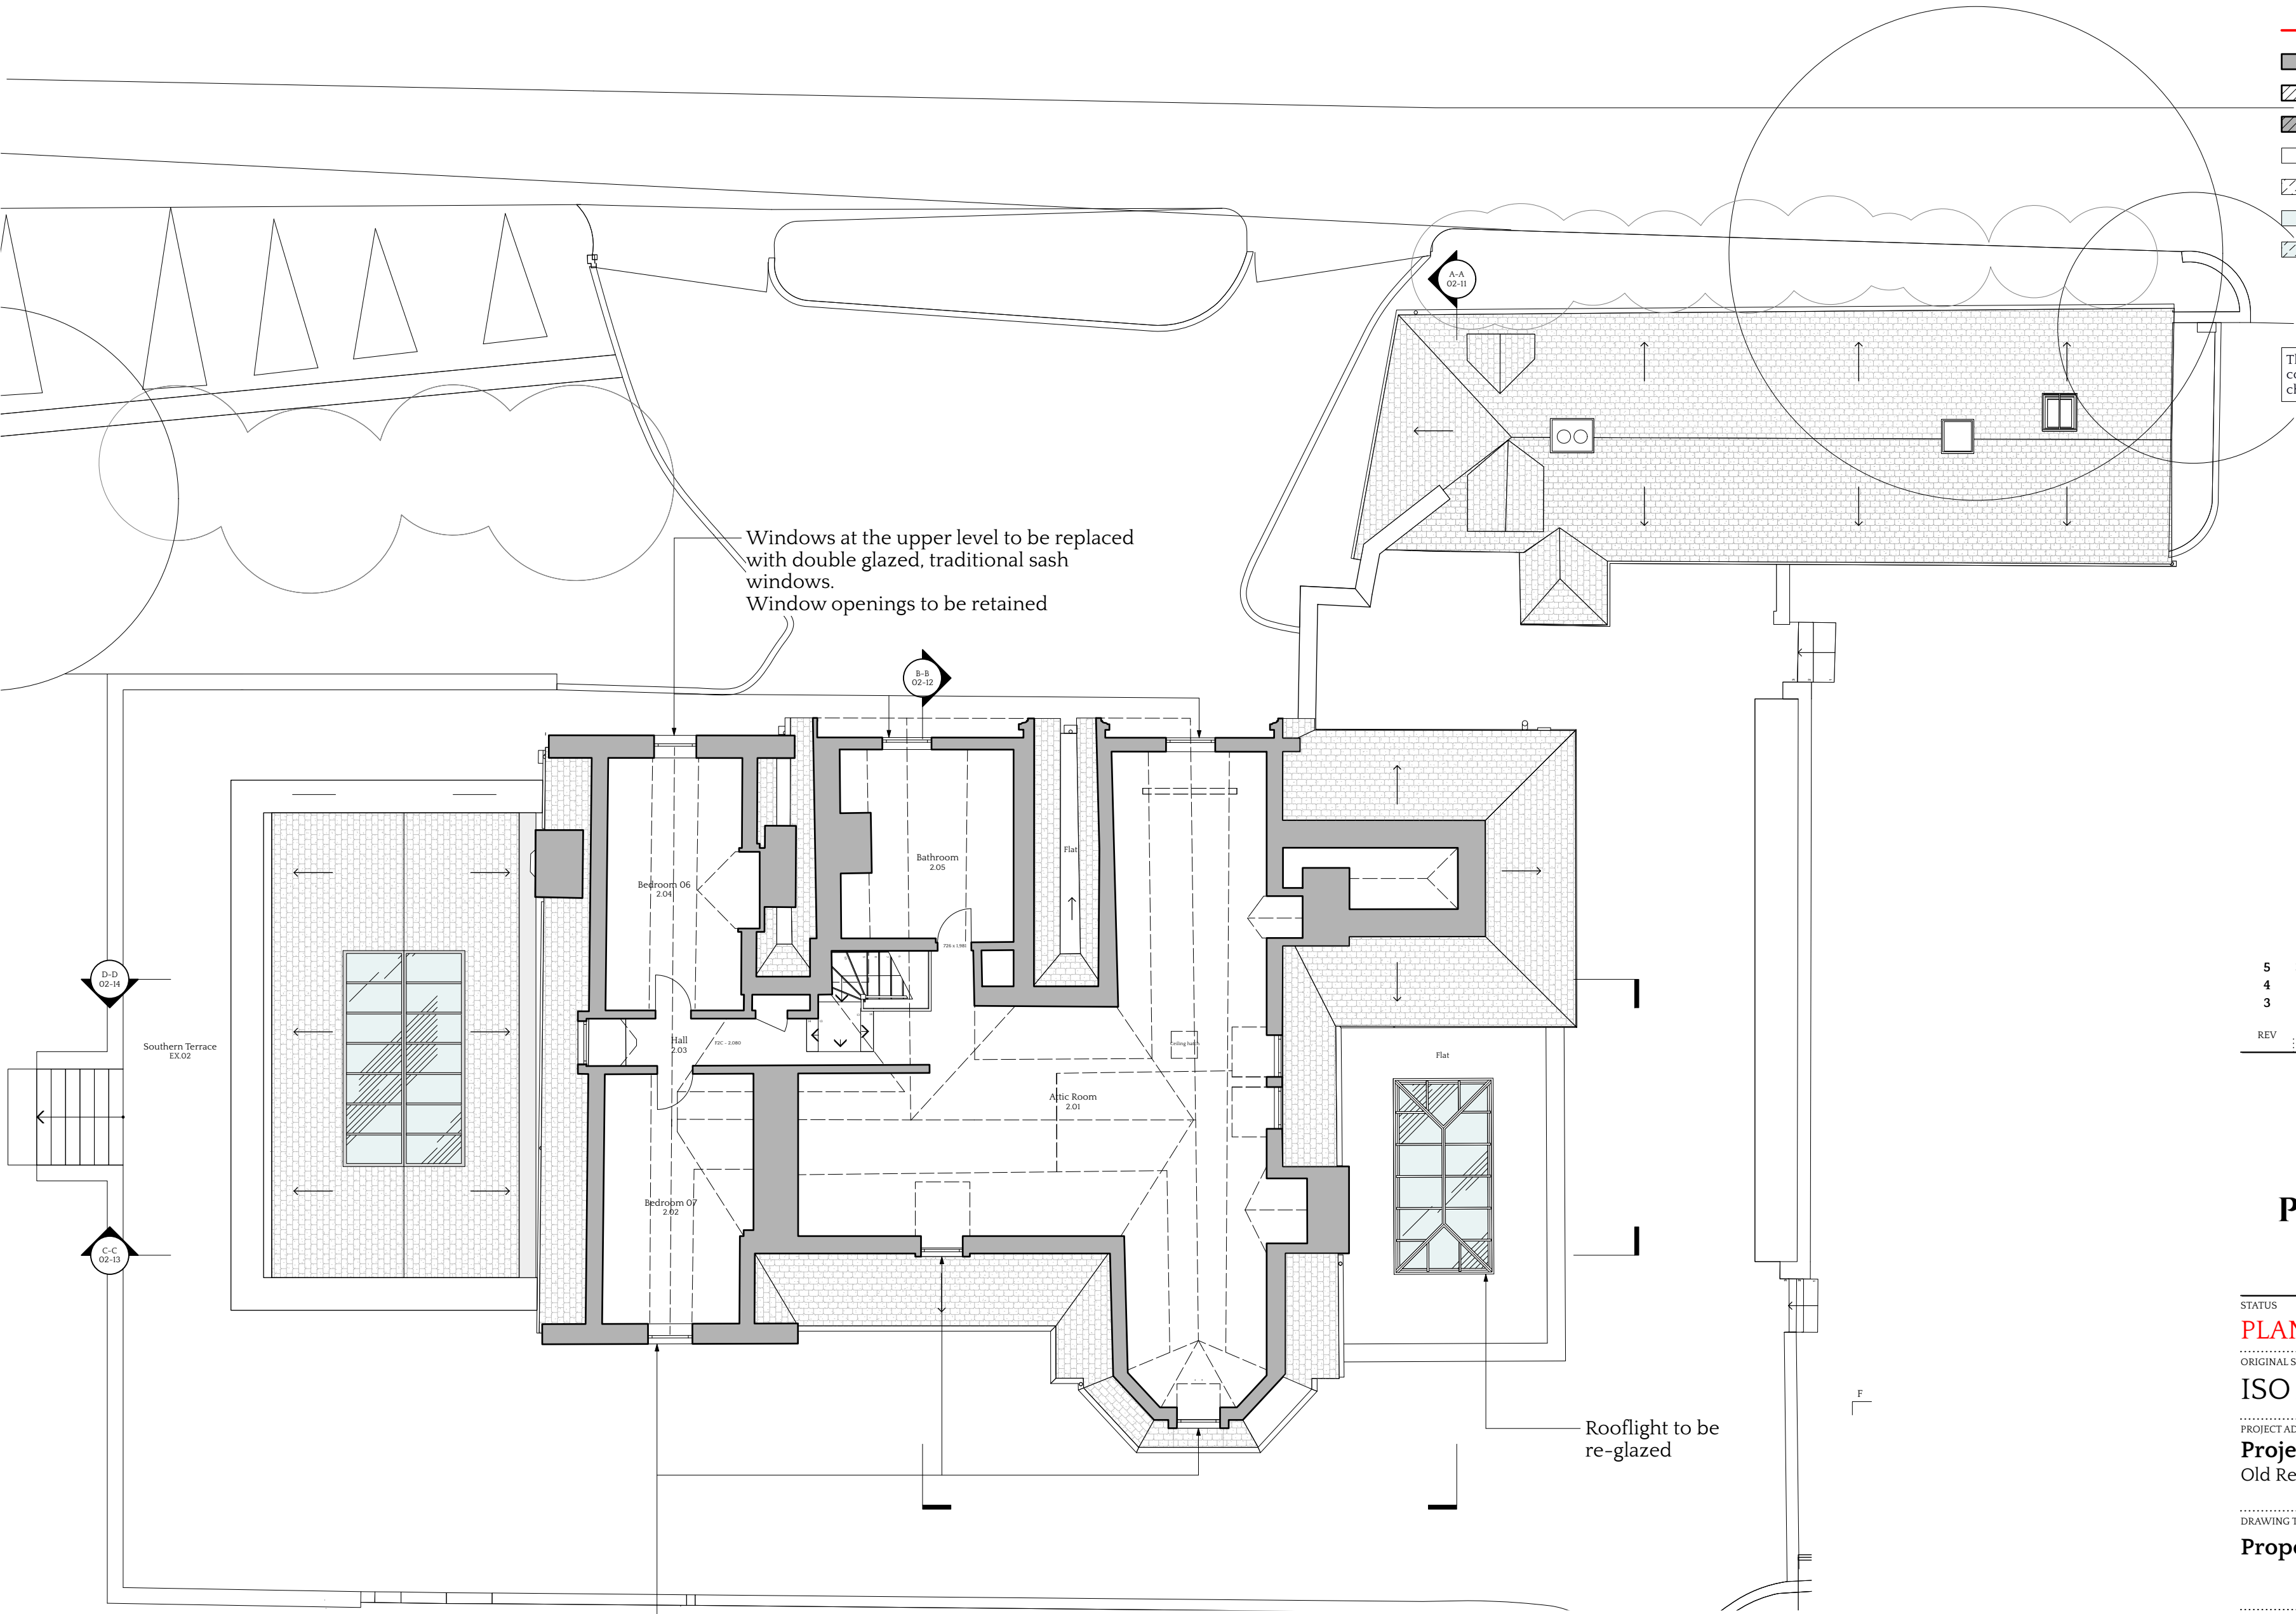


Windows at the upper level to be replaced with double glazed, traditional sash windows.  
Window openings to be retained

Rooflight to be re-glazed

Windows at the upper level to be replaced with double glazed, traditional sash windows.  
Window openings to be retained

1 Second Floor Plan  
Scale: 1:100

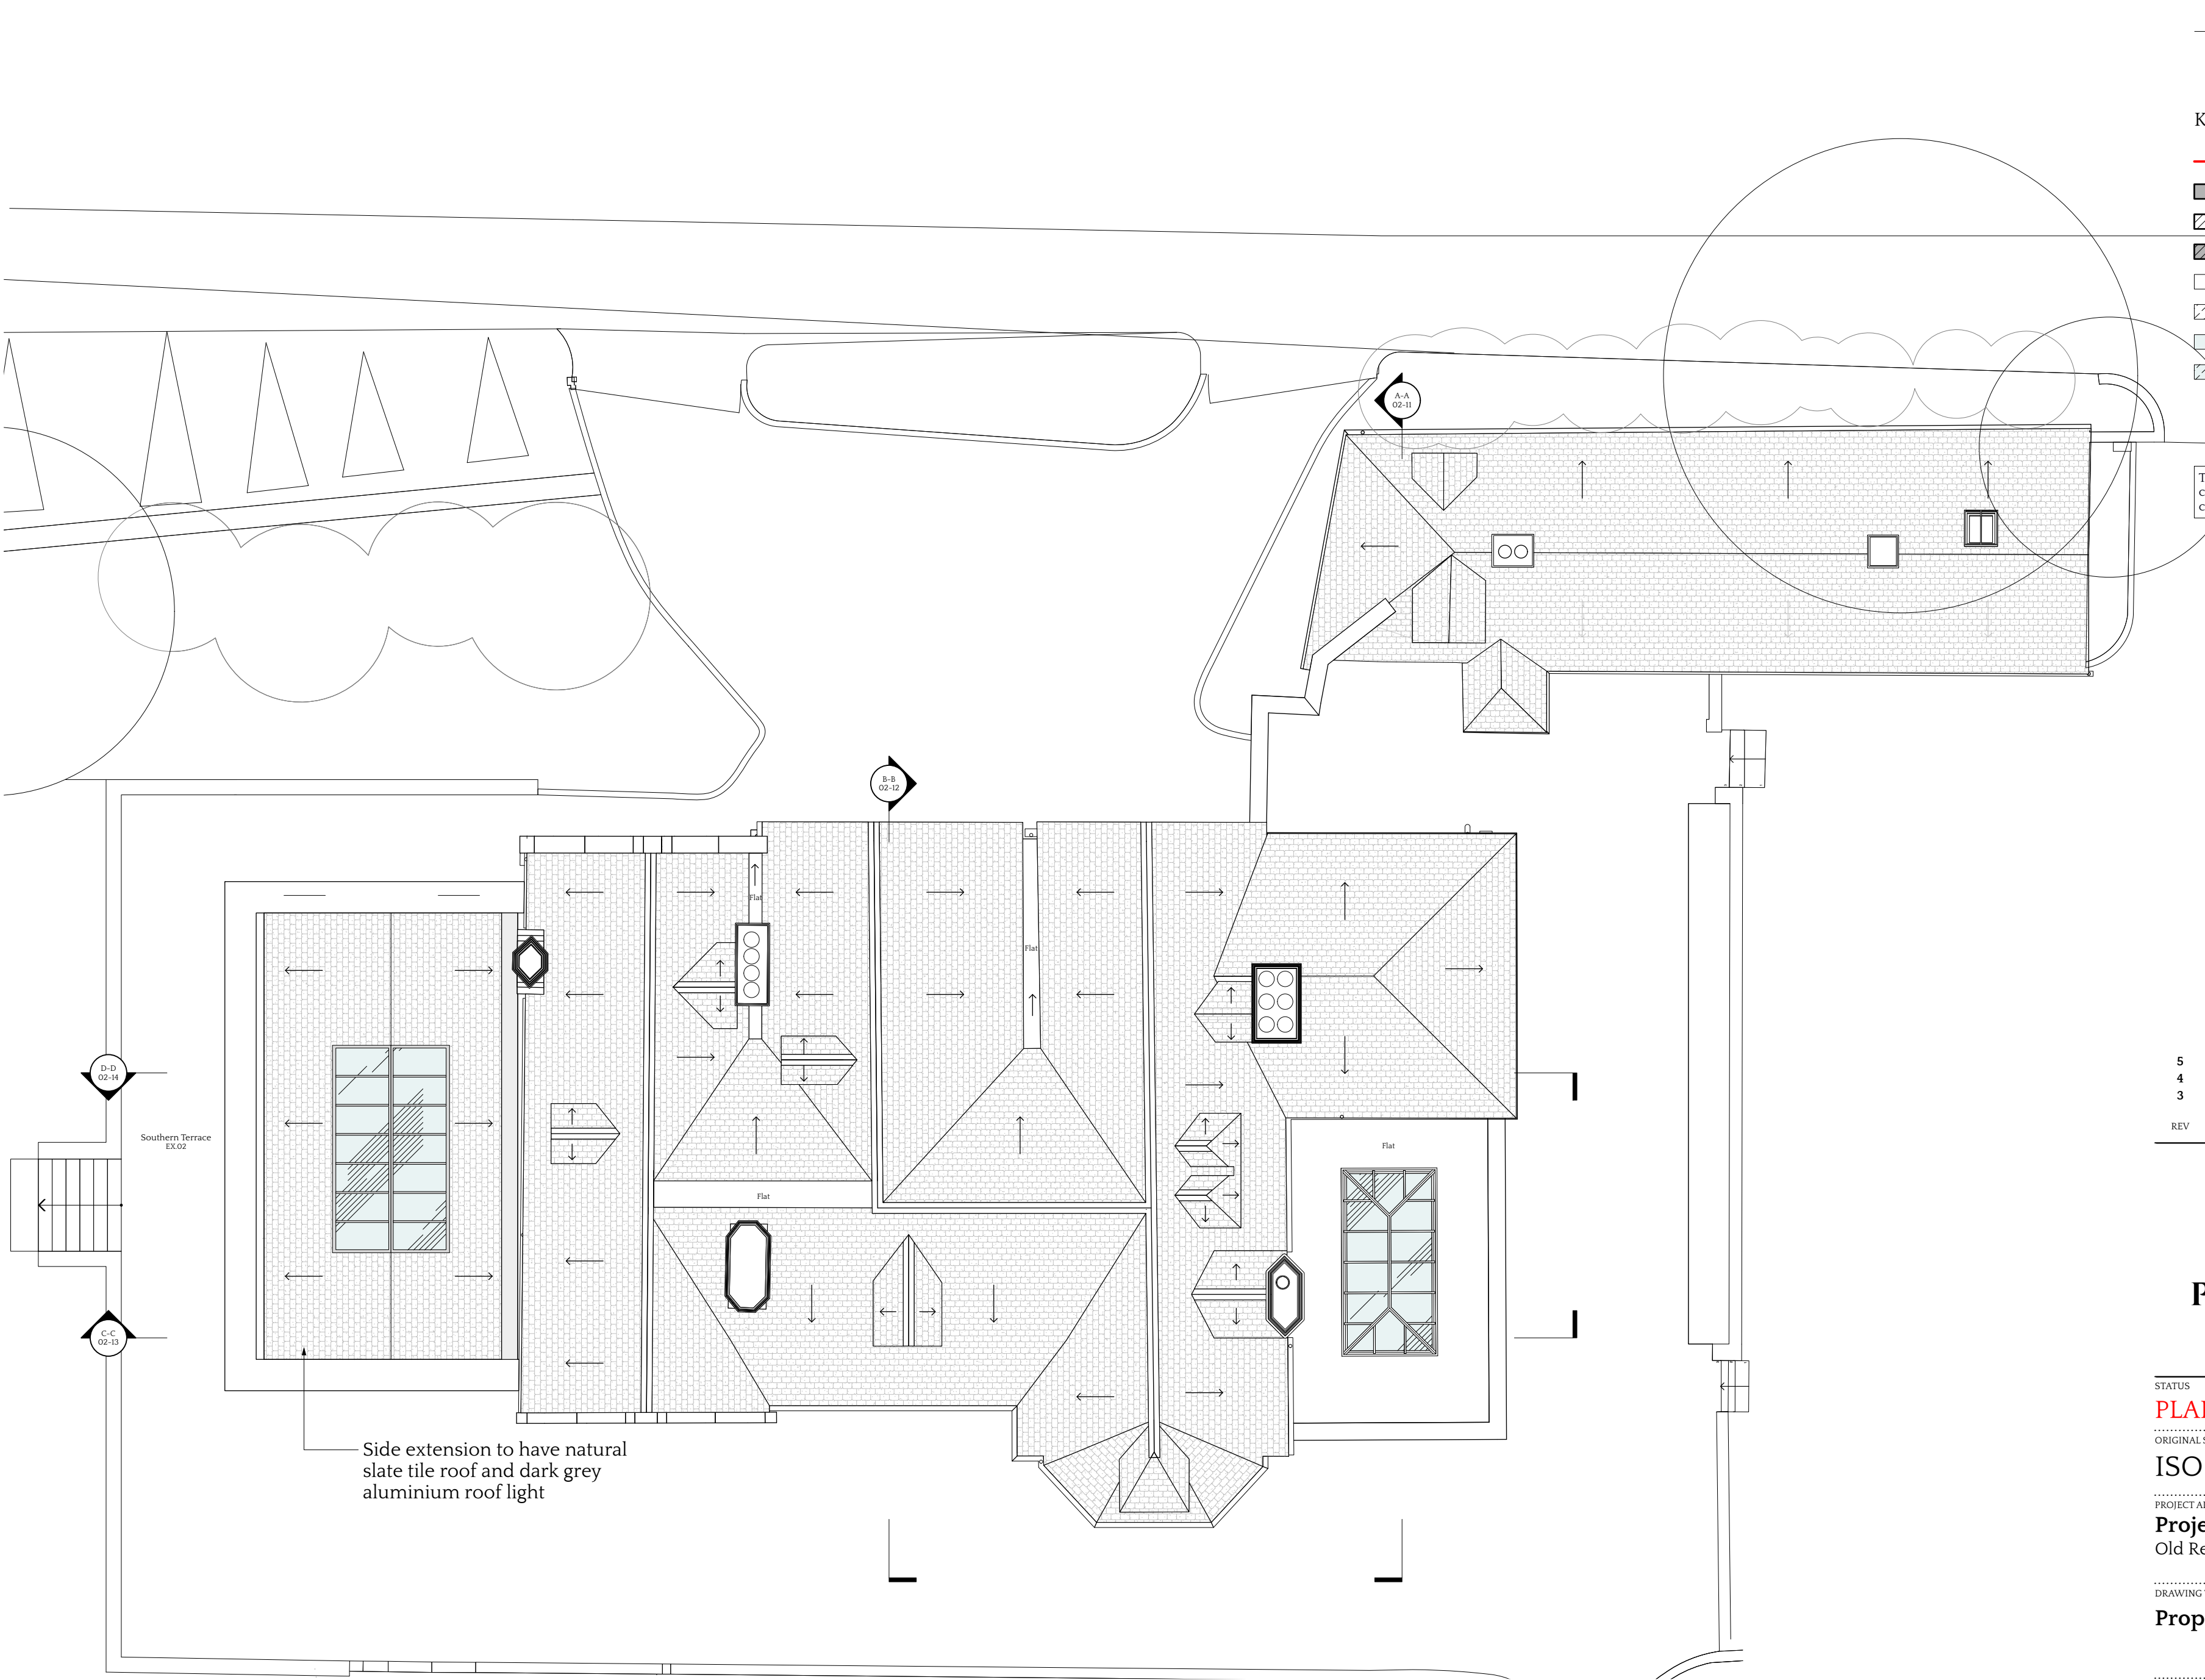

Key - Planning

- Property Boundary
- Existing
- Proposed
- Existing neighbour section hatch
- Existing glazing
- Existing obscure glazing
- Proposed glazing
- Proposed obscure glazing
- Existing cornice
- Proposed cornice

These drawings are for planning purposes only. Drawings not to be used for construction. All dimensions are to be checked on site. These are subject to changes based on building control feedback and other consultants.

|     |            |                               |    |
|-----|------------|-------------------------------|----|
| 5   | 27/09/2023 | Issued to planning consultant | AD |
| 4   | 21/09/2023 | Issued to planning consultant | AD |
| 3   | 15/09/2023 | Issued for planning           | DS |
| REV | DATE       | REVISION NOTE                 | BY |



PROJECT LONDON

W [WWW.PROJECTLONDON.CO.UK](http://WWW.PROJECTLONDON.CO.UK)  
E [INFO@PROJECTLONDON.CO.UK](mailto:INFO@PROJECTLONDON.CO.UK) P 020 3488 6982


STATUS  
**PLANNING**

ORIGINAL SHEET SIZE  
**ISO A2**

PROJECT ADDRESS  
**Project Old Rectory**  
Old Rectory, Luddesdown Kent, DA13 OXE

DRAWING TITLE  
**Proposed Roof Plan**

|                |                |          |      |
|----------------|----------------|----------|------|
| SCALE          | DATE CREATED   | DRAWN    | CHKD |
| 1:100          | 31/03/2023     | WT       | KM   |
| PROJECT NUMBER | DRAWING NUMBER | REVISION |      |
| 2301-01        | 02-06          | 5        |      |

 

Key - Planning

- Property Boundary
- Existing
- Proposed
- Existing neighbour section hatch
- Existing glazing
- Existing obscure glazing
- Proposed glazing
- Proposed obscure glazing
- Existing cornice
- Proposed cornice

These drawings are for planning purposes only. Drawings not to be used for construction. All dimensions are to be checked on site. These are subject to changes based on building control feedback and other consultants.



1 Front Elevation  
Scale: 1:100

- All windows at front first floor to have retained window openings. Windows to be replaced by double glazed sash windows. Existing headers to remain.
- Window openings to be retained. Windows to be replaced by double glazed, traditional sash windows
- Window openings to be retained. Window to be replaced by traditional double glazed sahs window.
- Existing render to front facade to be removed and new painted rendered to be applied
- Window opening to be retained. Window to be replaced with traditional, double glazed, sash windows. Existing header to remain.
- Car port removed from previously proposed plans and existing raised landscaped screening retained at the front
- New circular window to front of extension
- New windows to be obscure glazed
- New, brick, side extension set back from front of property with 1235mm; Has been reduced in width to more closely match the width of the central gabled facade of the original house
- All windows at front ground floor to have retained window openings. Windows to be replaced by double glazed sash windows to match existing

|     |            |                               |    |
|-----|------------|-------------------------------|----|
| 5   | 27/09/2023 | Issued to planning consultant | AD |
| 4   | 21/09/2023 | Issued to planning consultant | AD |
| 3   | 15/09/2023 | Issued for planning           | DS |
| REV | DATE       | REVISION NOTE                 | BY |



PROJECT LONDON


W [WWW.PROJECTLONDON.CO.UK](http://WWW.PROJECTLONDON.CO.UK)  
E [INFO@PROJECTLONDON.CO.UK](mailto:INFO@PROJECTLONDON.CO.UK) P 020 3488 6982

|                     |   |
|---------------------|---|
| STATUS              | Dimensions stated are in millimetres unless specifically noted otherwise.<br>Do not rely upon sizes scaled directly from printed drawings. Contractor to ensure full size colour printed copies of this drawing are made available on site and to all relevant subcontractors as required.<br>Drawing prepared solely for the use of the client and is not to be used by any third party without permission. |
| ORIGINAL SHEET SIZE | Where any drawing is to be read in conjunction with another, including specialists, the two drawings shall be cross-checked and any discrepancies reported to the architect before the work is put in hand.   |
| ISO A2              |   |

PROJECT ADDRESS  
**Project Old Rectory**  
Old Rectory, Luddesdown Kent, DA13 OXE

DRAWING TITLE  
**Proposed Front Elevation**


|                |                |          |      |
|----------------|----------------|----------|------|
| SCALE          | DATE CREATED   | DRAWN    | CHKD |
| 1:100          | 31/03/2023     | WT       | KM   |
| PROJECT NUMBER | DRAWING NUMBER | REVISION |      |
| 2301-01        | 02-07          | 5        |      |

 

Key - Planning

- Property Boundary
- Existing
- Proposed
- Existing neighbour section hatch
- Existing glazing
- Existing obscure glazing
- Proposed glazing
- Proposed obscure glazing
- Existing cornice
- Proposed cornice

These drawings are for planning purposes only. Drawings not to be used for construction. All dimensions are to be checked on site. These are subject to changes based on building control feedback and other consultants.

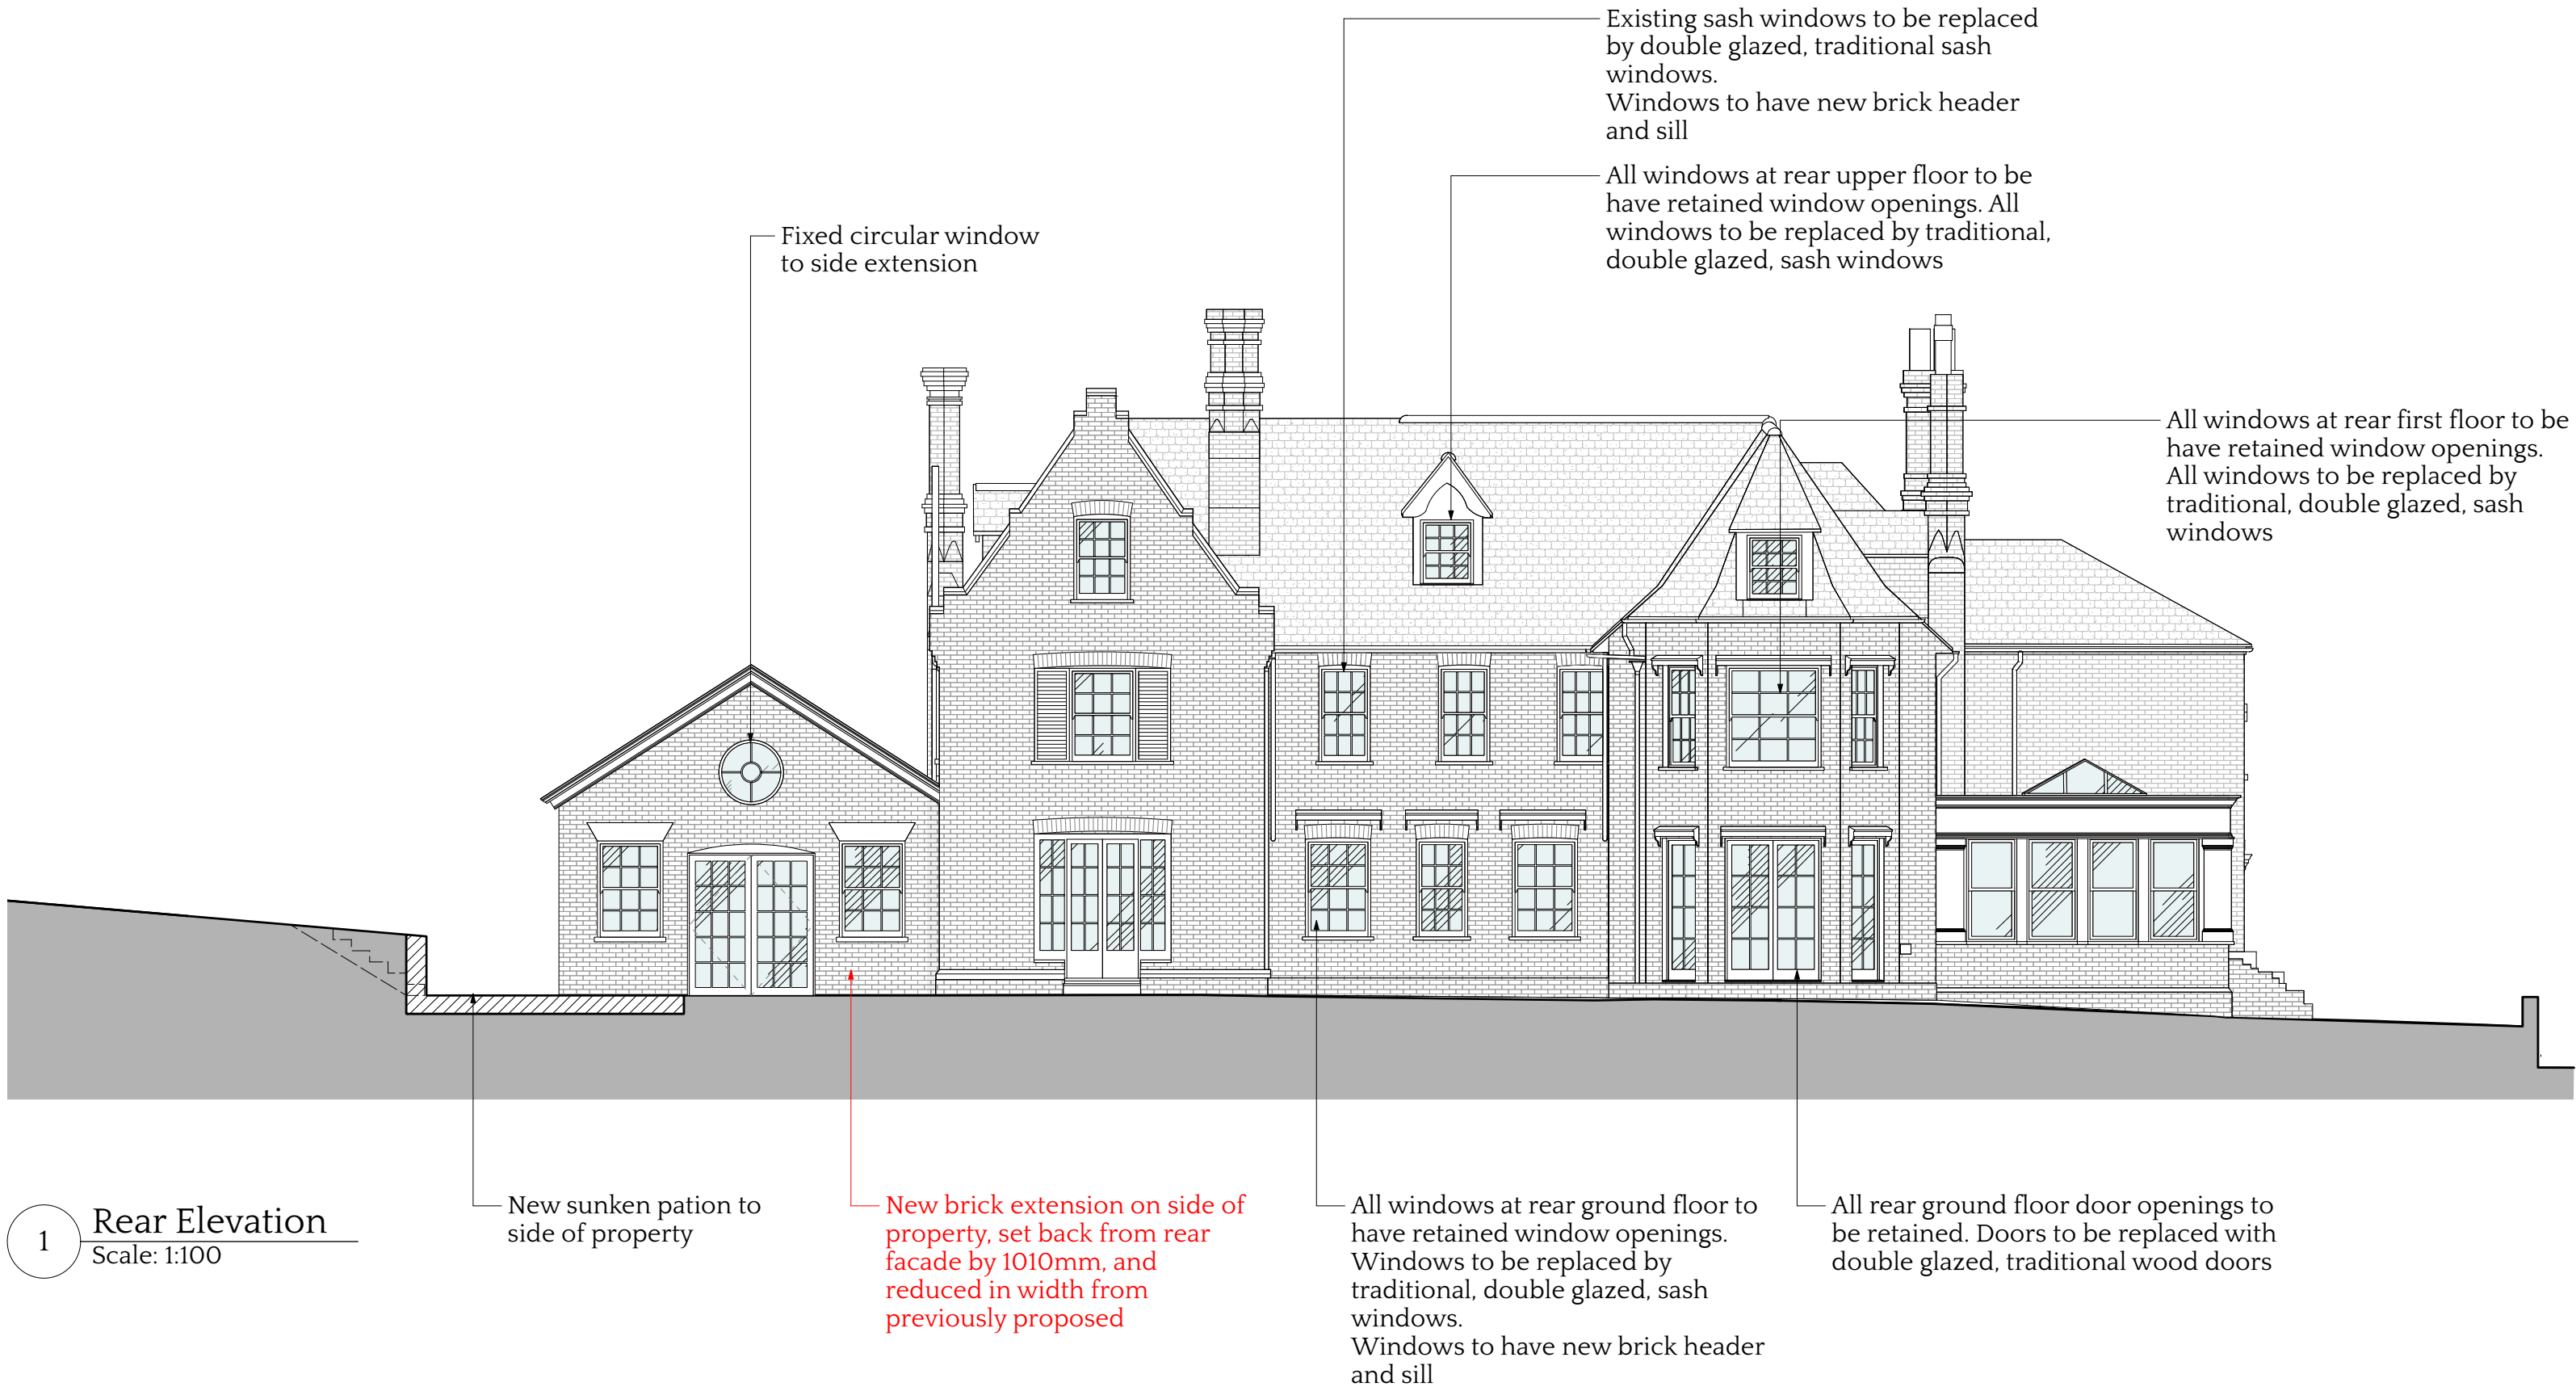

1 Rear Elevation  
Scale: 1:100

|     |            |                               |    |
|-----|------------|-------------------------------|----|
| 5   | 27/09/2023 | Issued to planning consultant | AD |
| 4   | 21/09/2023 | Issued to planning consultant | AD |
| 3   | 15/09/2023 | Issued for planning           | DS |
| REV | DATE       | REVISION NOTE                 | BY |



PROJECT LONDON


W [WWW.PROJECTLONDON.CO.UK](http://WWW.PROJECTLONDON.CO.UK)  
E [INFO@PROJECTLONDON.CO.UK](mailto:INFO@PROJECTLONDON.CO.UK) P 020 3488 6982

|                     |   |
|---------------------|---|
| STATUS              | Dimensions stated are in millimetres unless specifically noted otherwise.<br>Do not rely upon sizes scaled directly from printed drawings.<br>Contractor to ensure full size colour printed copies of this drawing are made available on site and to all relevant subcontractors as required.                                 |
| ORIGINAL SHEET SIZE | Drawing prepared solely for the use of the client and is not to be used by any third party without permission.<br>Where any drawing is to be read in conjunction with another, including specialists, the two drawings shall be cross-checked and any discrepancies reported to the architect before the work is put in hand. |
| ISO A2              |   |

PROJECT ADDRESS  
**Project Old Rectory**  
Old Rectory, Luddesdown Kent, DA13 OXE

DRAWING TITLE  
**Proposed Rear Elevation**

|                |                |          |      |
|----------------|----------------|----------|------|
| SCALE          | DATE CREATED   | DRAWN    | CHKD |
| 1:100          | 31/03/2023     | WT       | KM   |
| PROJECT NUMBER | DRAWING NUMBER | REVISION |      |
| 2301-01        | 02-08          | 5        |      |

 

Key - Planning

- Property Boundary
- Existing
- Proposed
- Existing neighbour section hatch
- Existing glazing
- Existing obscure glazing
- Proposed glazing
- Proposed obscure glazing
- Existing cornice
- Proposed cornice

These drawings are for planning purposes only. Drawings not to be used for construction. All dimensions are to be checked on site. These are subject to changes based on building control feedback and other consultants.



1 North Elevation  
Scale: 1:100

|   |            |                               |    |
|---|------------|-------------------------------|----|
| 4 | 27/09/2023 | Issued to planning consultant | AD |
| 3 | 21/09/2023 | Issued to planning consultant | AD |
| 2 | 01/09/2023 | Issued for planning           | AD |

| REV | DATE | REVISION NOTE | BY |
|-----|------|---------------|----|
|-----|------|---------------|----|



PROJECT LONDON

W [WWW.PROJECTLONDON.CO.UK](http://WWW.PROJECTLONDON.CO.UK)

E [INFO@PROJECTLONDON.CO.UK](mailto:INFO@PROJECTLONDON.CO.UK) P 020 3488 6982

|                     |   |
|---------------------|---|
| STATUS              | Dimensions stated are in millimetres unless specifically noted otherwise.<br>Do not rely upon sizes scaled directly from printed drawings.<br>Contractor to ensure full size colour printed copies of this drawing are made available on site and to all relevant subcontractors as required.                                 |
| ORIGINAL SHEET SIZE | Drawing prepared solely for the use of the client and is not to be used by any third party without permission.<br>Where any drawing is to be read in conjunction with another, including specialists, the two drawings shall be cross-checked and any discrepancies reported to the architect before the work is put in hand. |

ISO A2


PROJECT ADDRESS

**Project Old Rectory**  
Old Rectory, Luddesdown Kent, DA13 0XE

DRAWING TITLE

**Proposed North Elevation**


|                |                |          |      |
|----------------|----------------|----------|------|
| SCALE          | DATE CREATED   | DRAWN    | CHKD |
| 1:100          | 31/03/2023     | WT       | KM   |
| PROJECT NUMBER | DRAWING NUMBER | REVISION |      |
| 2301-01        | 02-09          | 4        |      |

 

Key - Planning

- Property Boundary
- Existing
- Proposed
- Existing neighbour section hatch
- Existing glazing
- Existing obscure glazing
- Proposed glazing
- Proposed obscure glazing
- Existing cornice
- Proposed cornice

These drawings are for planning purposes only. Drawings not to be used for construction. All dimensions are to be checked on site. These are subject to changes based on building control feedback and other consultants.

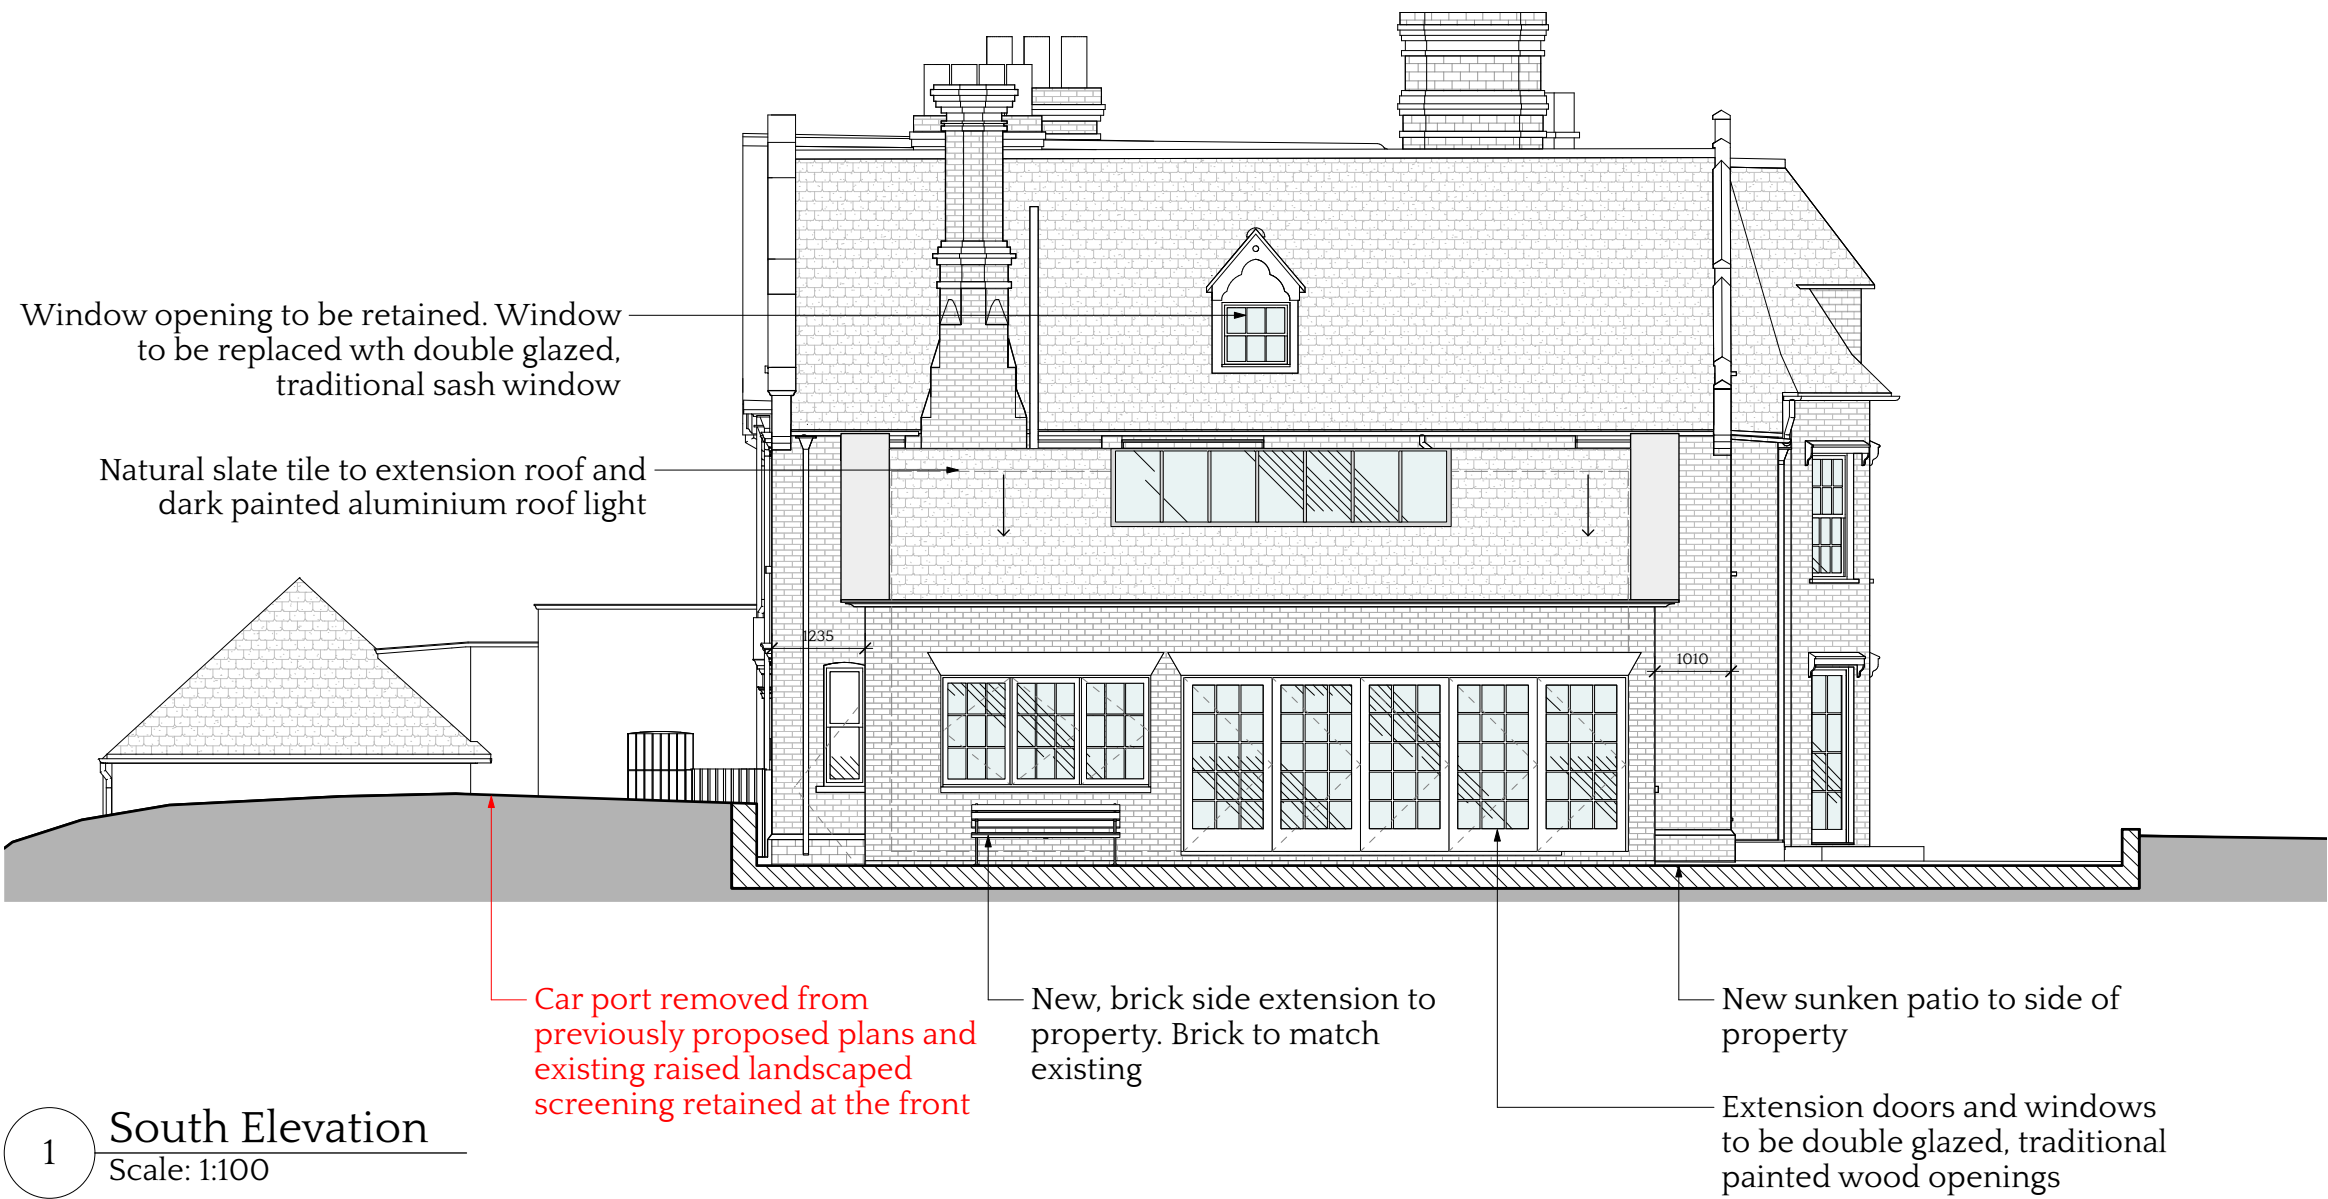

1 South Elevation  
Scale: 1:100

|     |            |                               |    |
|-----|------------|-------------------------------|----|
| 4   | 27/09/2023 | Issued to planning consultant | AD |
| 3   | 21/09/2023 | Issued to planning consultant | AD |
| 2   | 01/09/2023 | Issued for planning           | AD |
| REV | DATE       | REVISION NOTE                 | BY |



PROJECT LONDON


W [WWW.PROJECTLONDON.CO.UK](http://WWW.PROJECTLONDON.CO.UK)  
E [INFO@PROJECTLONDON.CO.UK](mailto:INFO@PROJECTLONDON.CO.UK) P 020 3488 6982

|                     |   |
|---------------------|---|
| STATUS              | Dimensions stated are in millimetres unless specifically noted otherwise.<br>Do not rely upon sizes scaled directly from printed drawings.<br>Contractor to ensure full size colour printed copies of this drawing are made available on site and to all relevant subcontractors as required.<br>Drawing prepared solely for the use of the client and is not to be used by any third party without permission.<br>Where any drawing is to be read in conjunction with another, including specialists, the two drawings shall be cross-checked and any discrepancies reported to the architect before the work is put in hand. |
| ORIGINAL SHEET SIZE |   |
| ISO A2              |   |

PROJECT ADDRESS  
**Project Old Rectory**  
Old Rectory, Luddesdown Kent, DA13 OXE

DRAWING TITLE  
**Proposed South Elevations**

|                |                |          |      |
|----------------|----------------|----------|------|
| SCALE          | DATE CREATED   | DRAWN    | CHKD |
| 1:100          | 31/03/2023     | WT       | KM   |
| PROJECT NUMBER | DRAWING NUMBER | REVISION |      |
| 2301-01        | 02-10          | 4        |      |

 

Key - Planning

- Property Boundary
- Existing
- Proposed
- Existing neighbour section hatch
- Existing glazing
- Existing obscure glazing
- Proposed glazing
- Proposed obscure glazing
- Existing cornice
- Proposed cornice

These drawings are for planning purposes only. Drawings not to be used for construction. All dimensions are to be checked on site. These are subject to changes based on building control feedback and other consultants.



A-A Section A  
Scale: 1:100

|   |            |                               |    |
|---|------------|-------------------------------|----|
| 4 | 27/09/2023 | Issued to planning consultant | AD |
| 3 | 21/09/2023 | Issued to planning consultant | AD |
| 2 | 01/09/2023 | Issued for planning           | AD |

| REV | DATE | REVISION NOTE | BY |
|-----|------|---------------|----|
|     |      |               |    |



## PROJECT LONDON

W [WWW.PROJECTLONDON.CO.UK](http://WWW.PROJECTLONDON.CO.UK)  
E [INFO@PROJECTLONDON.CO.UK](mailto:INFO@PROJECTLONDON.CO.UK) P 020 3488 6982


|                     |   |
|---------------------|---|
| STATUS              | Dimensions stated are in millimetres unless specifically noted otherwise.<br>Do not rely upon sizes scaled directly from printed drawings.<br>Contractor to ensure full size colour printed copies of this drawing are made available on site and to all relevant subcontractors as required.                                 |
| ORIGINAL SHEET SIZE | Drawing prepared solely for the use of the client and is not to be used by any third party without permission.<br>Where any drawing is to be read in conjunction with another, including specialists, the two drawings shall be cross-checked and any discrepancies reported to the architect before the work is put in hand. |

ISO A2

PROJECT ADDRESS  
**Project Old Rectory**  
Old Rectory, Luddesdown Kent, DA13 0XE

DRAWING TITLE  
**Proposed Sections AA**

|                |                |          |      |
|----------------|----------------|----------|------|
| SCALE          | DATE CREATED   | DRAWN    | CHKD |
| 1:100          | 31/03/2023     | WT       | KM   |
| PROJECT NUMBER | DRAWING NUMBER | REVISION |      |
| 2301-01        | 02-11          | 4        |      |

 

Key - Planning

- Property Boundary
- Existing
- Proposed
- Existing neighbour section hatch
- Existing glazing
- Existing obscure glazing
- Proposed glazing
- Proposed obscure glazing
- Existing cornice
- Proposed cornice

These drawings are for planning purposes only. Drawings not to be used for construction. All dimensions are to be checked on site. These are subject to changes based on building control feedback and other consultants.



B-B Section B  
Scale: 1:100

|     |            |                               |    |
|-----|------------|-------------------------------|----|
| 4   | 27/09/2023 | Issued to planning consultant | AD |
| 3   | 21/09/2023 | Issued to planning consultant | AD |
| 2   | 01/09/2023 | Issued for planning           | AD |
| REV | DATE       | REVISION NOTE                 | BY |



PROJECT LONDON


W [WWW.PROJECTLONDON.CO.UK](http://WWW.PROJECTLONDON.CO.UK)  
E [INFO@PROJECTLONDON.CO.UK](mailto:INFO@PROJECTLONDON.CO.UK) P 020 3488 6982

|                     |   |
|---------------------|---|
| STATUS              | Dimensions stated are in millimetres unless specifically noted otherwise.<br>Do not rely upon sizes scaled directly from printed drawings.<br>Contractor to ensure full size colour printed copies of this drawing are made available on site and to all relevant subcontractors as required.                                 |
| ORIGINAL SHEET SIZE | Drawing prepared solely for the use of the client and is not to be used by any third party without permission.<br>Where any drawing is to be read in conjunction with another, including specialists, the two drawings shall be cross-checked and any discrepancies reported to the architect before the work is put in hand. |
| ISO A2              |   |

PROJECT ADDRESS  
**Project Old Rectory**  
Old Rectory, Luddesdown Kent, DA13 OXE

Proposed Sections BB

|                |                |          |      |
|----------------|----------------|----------|------|
| SCALE          | DATE CREATED   | DRAWN    | CHKD |
| 1:100          | 31/03/2023     | WT       | KM   |
| PROJECT NUMBER | DRAWING NUMBER | REVISION |      |
| 2301-01        | 02-12          | 4        |      |

 

Key - Planning

- Property Boundary
- Existing
- Proposed
- Existing neighbour section hatch
- Existing glazing
- Existing obscure glazing
- Proposed glazing
- Proposed obscure glazing
- Existing cornice
- Proposed cornice

These drawings are for planning purposes only. Drawings not to be used for construction. All dimensions are to be checked on site. These are subject to changes based on building control feedback and other consultants.



C-C Section C  
Scale: 1:100

New sunken patio to side of property

New, brick extension to side of property. Extension to have natural slate tile roof

|     |            |                               |    |
|-----|------------|-------------------------------|----|
| 5   | 27/09/2023 | Issued to planning consultant | AD |
| 4   | 21/09/2023 | Issued to planning consultant | AD |
| 3   | 15/09/2023 | Issued for planning           | DS |
| REV | DATE       | REVISION NOTE                 | BY |



PROJECT LONDON

W [WWW.PROJECTLONDON.CO.UK](http://WWW.PROJECTLONDON.CO.UK)  
E [INFO@PROJECTLONDON.CO.UK](mailto:INFO@PROJECTLONDON.CO.UK) P 020 3488 6982


|                     |   |
|---------------------|---|
| STATUS              | Dimensions stated are in millimetres unless specifically noted otherwise.<br>Do not rely upon sizes scaled directly from printed drawings.<br>Contractor to ensure full size colour printed copies of this drawing are made available on site and to all relevant subcontractors as required.                                 |
| ORIGINAL SHEET SIZE | Drawing prepared solely for the use of the client and is not to be used by any third party without permission.<br>Where any drawing is to be read in conjunction with another, including specialists, the two drawings shall be cross-checked and any discrepancies reported to the architect before the work is put in hand. |

ISO A2

PROJECT ADDRESS  
**Project Old Rectory**  
Old Rectory, Luddesdown Kent, DA13 OXE

DRAWING TITLE  
**Proposed Sections CC**

|                |                |          |      |
|----------------|----------------|----------|------|
| SCALE          | DATE CREATED   | DRAWN    | CHKD |
| 1:100          | 31/03/2023     | WT       | KM   |
| PROJECT NUMBER | DRAWING NUMBER | REVISION |      |
| 2301-01        | 02-13          | 5        |      |

 

Key - Planning

- Property Boundary
- Existing
- Proposed
- Existing neighbour section hatch
- Existing glazing
- Existing obscure glazing
- Proposed glazing
- Proposed obscure glazing
- Existing cornice
- Proposed cornice

These drawings are for planning purposes only. Drawings not to be used for construction. All dimensions are to be checked on site. These are subject to changes based on building control feedback and other consultants.



**Section D**  
Scale: 1:100

|     |            |                               |    |
|-----|------------|-------------------------------|----|
| 4   | 27/09/2023 | Issued to planning consultant | AD |
| 3   | 21/09/2023 | Issued to planning consultant | AD |
| 2   | 01/09/2023 | Issued for planning           | AD |
| REV | DATE       | REVISION NOTE                 | BY |



## PROJECT LONDON

W [WWW.PROJECTLONDON.CO.UK](http://WWW.PROJECTLONDON.CO.UK)  
E [INFO@PROJECTLONDON.CO.UK](mailto:INFO@PROJECTLONDON.CO.UK) P 020 3488 6982


|                     |   |
|---------------------|---|
| STATUS              | Dimensions stated are in millimetres unless specifically noted otherwise.<br>Do not rely upon sizes scaled directly from printed drawings.<br>Contractor to ensure full size colour printed copies of this drawing are made available on site and to all relevant subcontractors as required.                                 |
| ORIGINAL SHEET SIZE | Drawing prepared solely for the use of the client and is not to be used by any third party without permission.<br>Where any drawing is to be read in conjunction with another, including specialists, the two drawings shall be cross-checked and any discrepancies reported to the architect before the work is put in hand. |

ISO A2

PROJECT ADDRESS  
**Project Old Rectory**  
Old Rectory, Luddesdown Kent, DA13 OXE

DRAWING TITLE  
**Proposed Sections DD**

|                |                |          |      |
|----------------|----------------|----------|------|
| SCALE          | DATE CREATED   | DRAWN    | CHKD |
| 1:100          | 31/03/2023     | WT       | KM   |
| PROJECT NUMBER | DRAWING NUMBER | REVISION |      |
| 2301-01        | 02-14          | 4        |      |

 

Key - Planning

- Property Boundary
- Existing
- Proposed
- Existing neighbour section hatch
- Existing glazing
- Existing obscure glazing
- Proposed glazing
- Proposed obscure glazing
- Existing cornice
- Proposed cornice

These drawings are for planning purposes only. Drawings not to be used for construction. All dimensions are to be checked on site. These are subject to changes based on building control feedback and other consultants.



|     |            |                               |    |
|-----|------------|-------------------------------|----|
| 5   | 27/09/2023 | Issued to planning consultant | AD |
| 4   | 21/09/2023 | Issued to planning consultant | AD |
| 3   | 15/09/2023 | Issued for planning           | DS |
| REV | DATE       | REVISION NOTE                 | BY |

1 Front Elevation from Streetview  
Scale: 1:100



PROJECT LONDON

W [WWW.PROJECTLONDON.CO.UK](http://WWW.PROJECTLONDON.CO.UK)  
E [INFO@PROJECTLONDON.CO.UK](mailto:INFO@PROJECTLONDON.CO.UK) P 020 3488 6982

STATUS  
**PLANNING**

ORIGINAL SHEET SIZE  
**ISO A2**

PROJECT ADDRESS  
**Project Old Rectory**  
Old Rectory, Luddesdown Kent, DA13 OXE

DRAWING TITLE  
**Proposed Front Elevation**

Dimensions stated are in millimetres unless specifically noted otherwise.  
Do not rely upon sizes scaled directly from printed drawings.  
Contractor to ensure full size colour printed copies of this drawing are made available on site and to all relevant subcontractors as required.  
Drawing prepared solely for the use of the client and is not to be used by any third party without permission.  
Where any drawing is to be read in conjunction with another, including specialists, the two drawings shall be cross-checked and any discrepancies reported to the architect before the work is put in hand.

|                |                |          |      |
|----------------|----------------|----------|------|
| SCALE          | DATE CREATED   | DRAWN    | CHKD |
| 1:100          | 31/03/2023     | WT       | KM   |
| PROJECT NUMBER | DRAWING NUMBER | REVISION |      |
| 2301-01        | SK02-07        | 5        |      |