




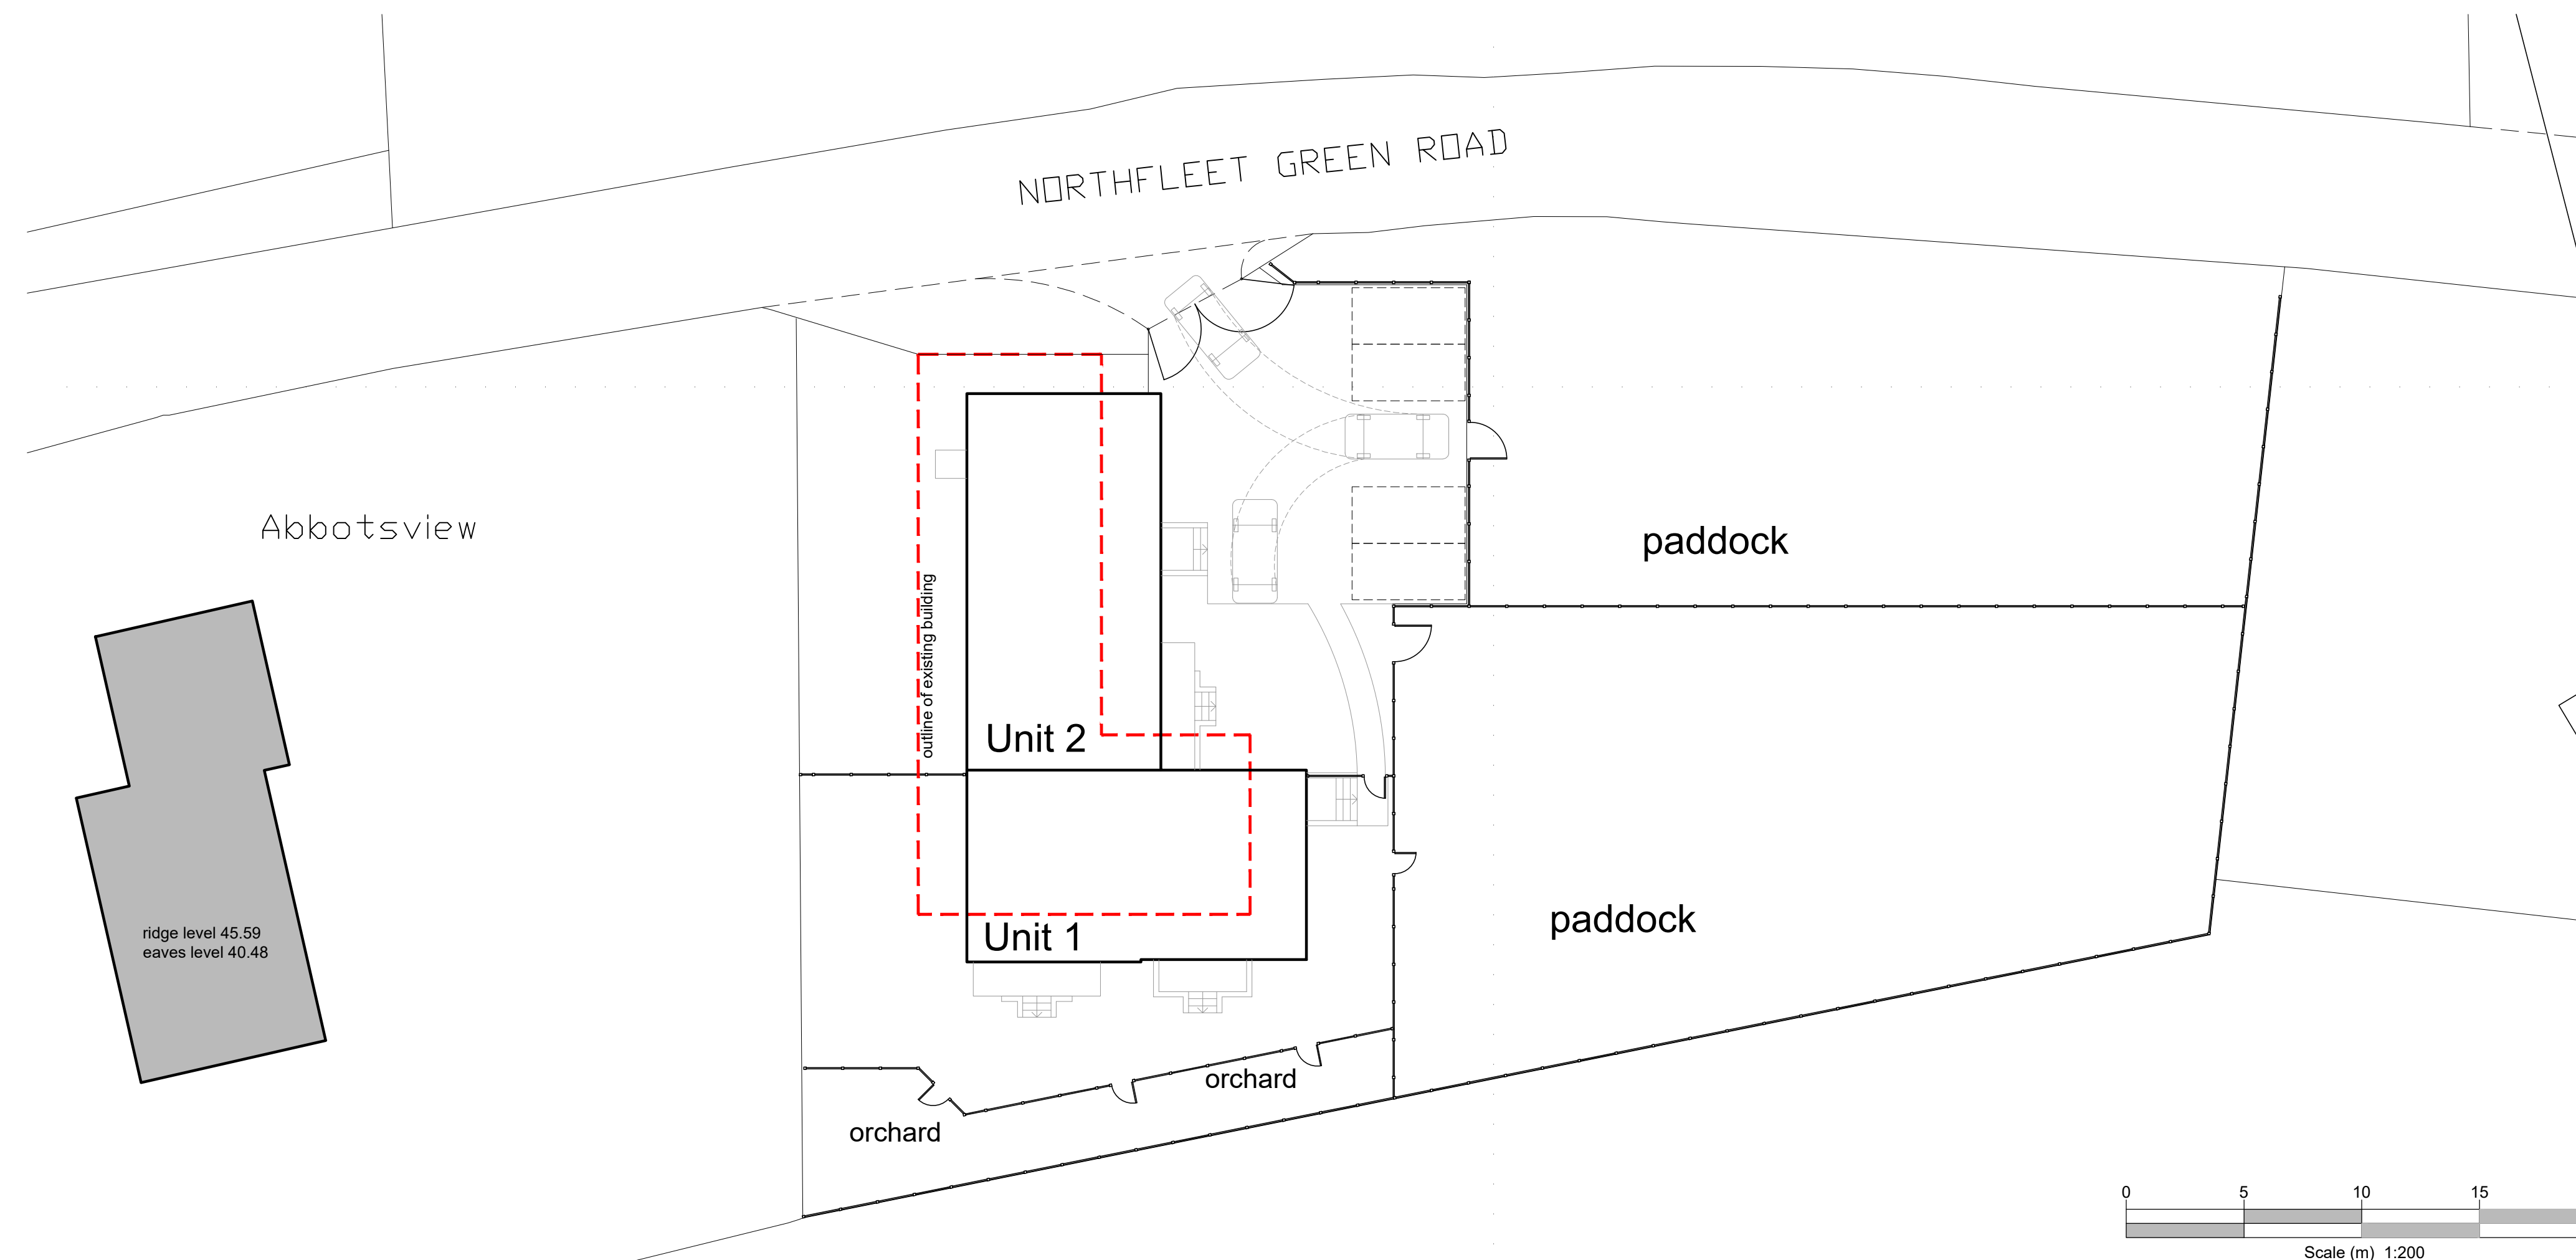


Site Plan 1:200

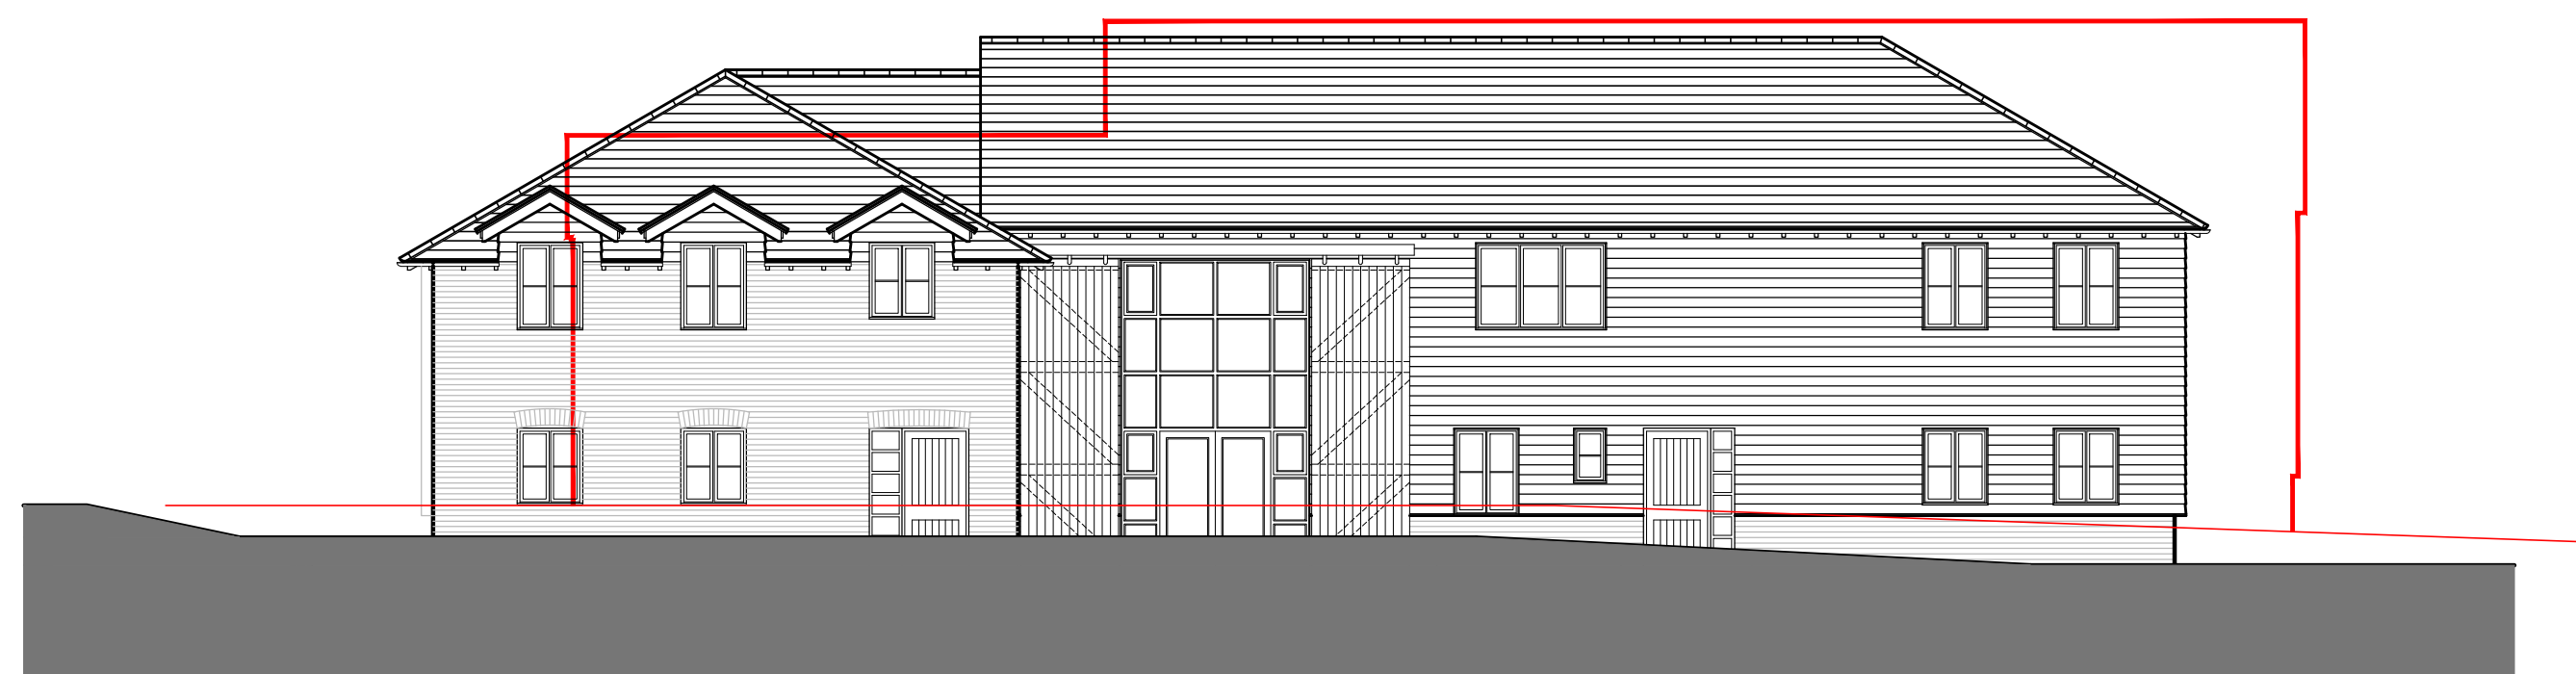


east elevation

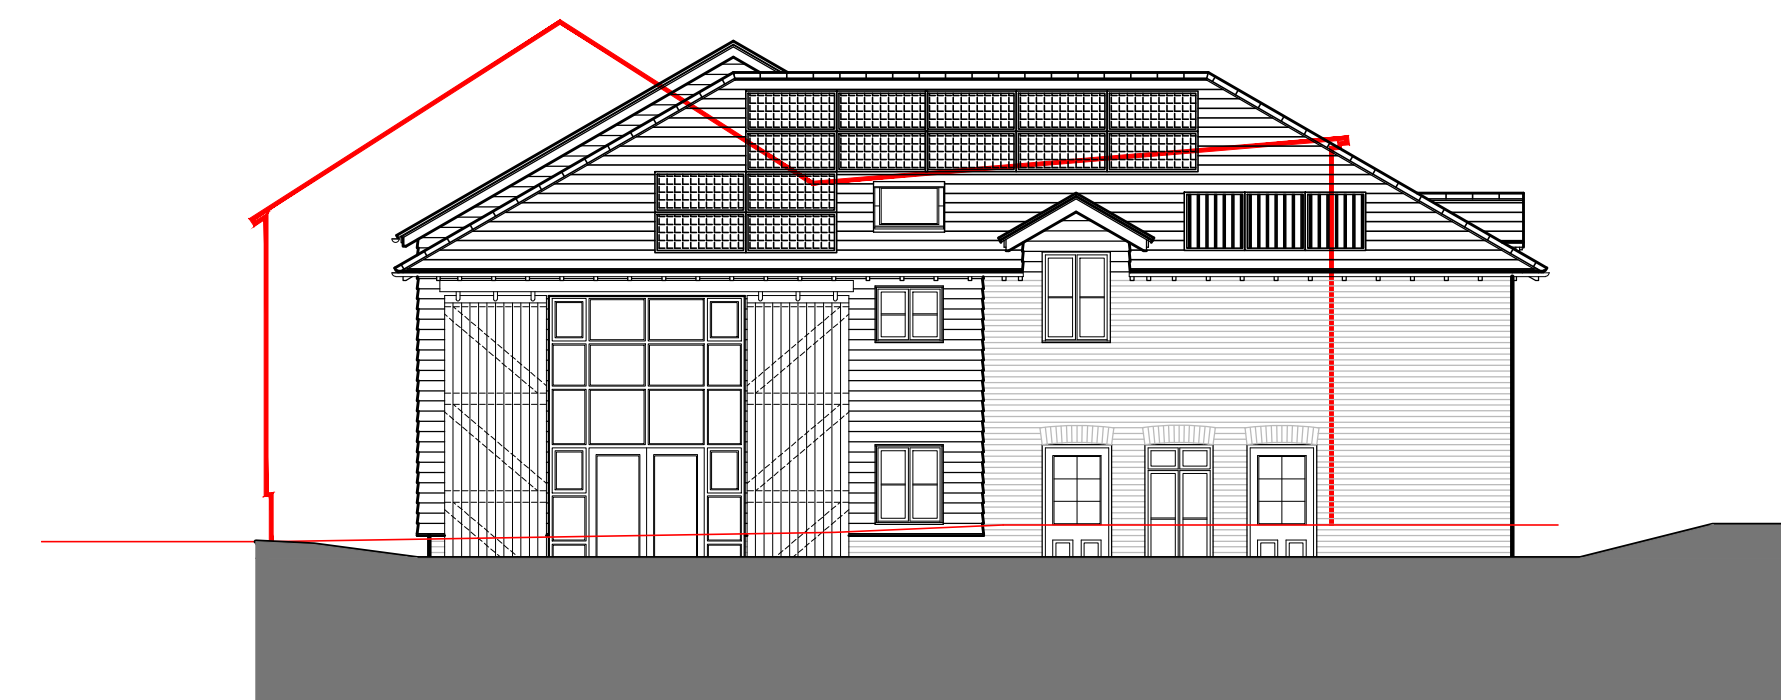


south elevation

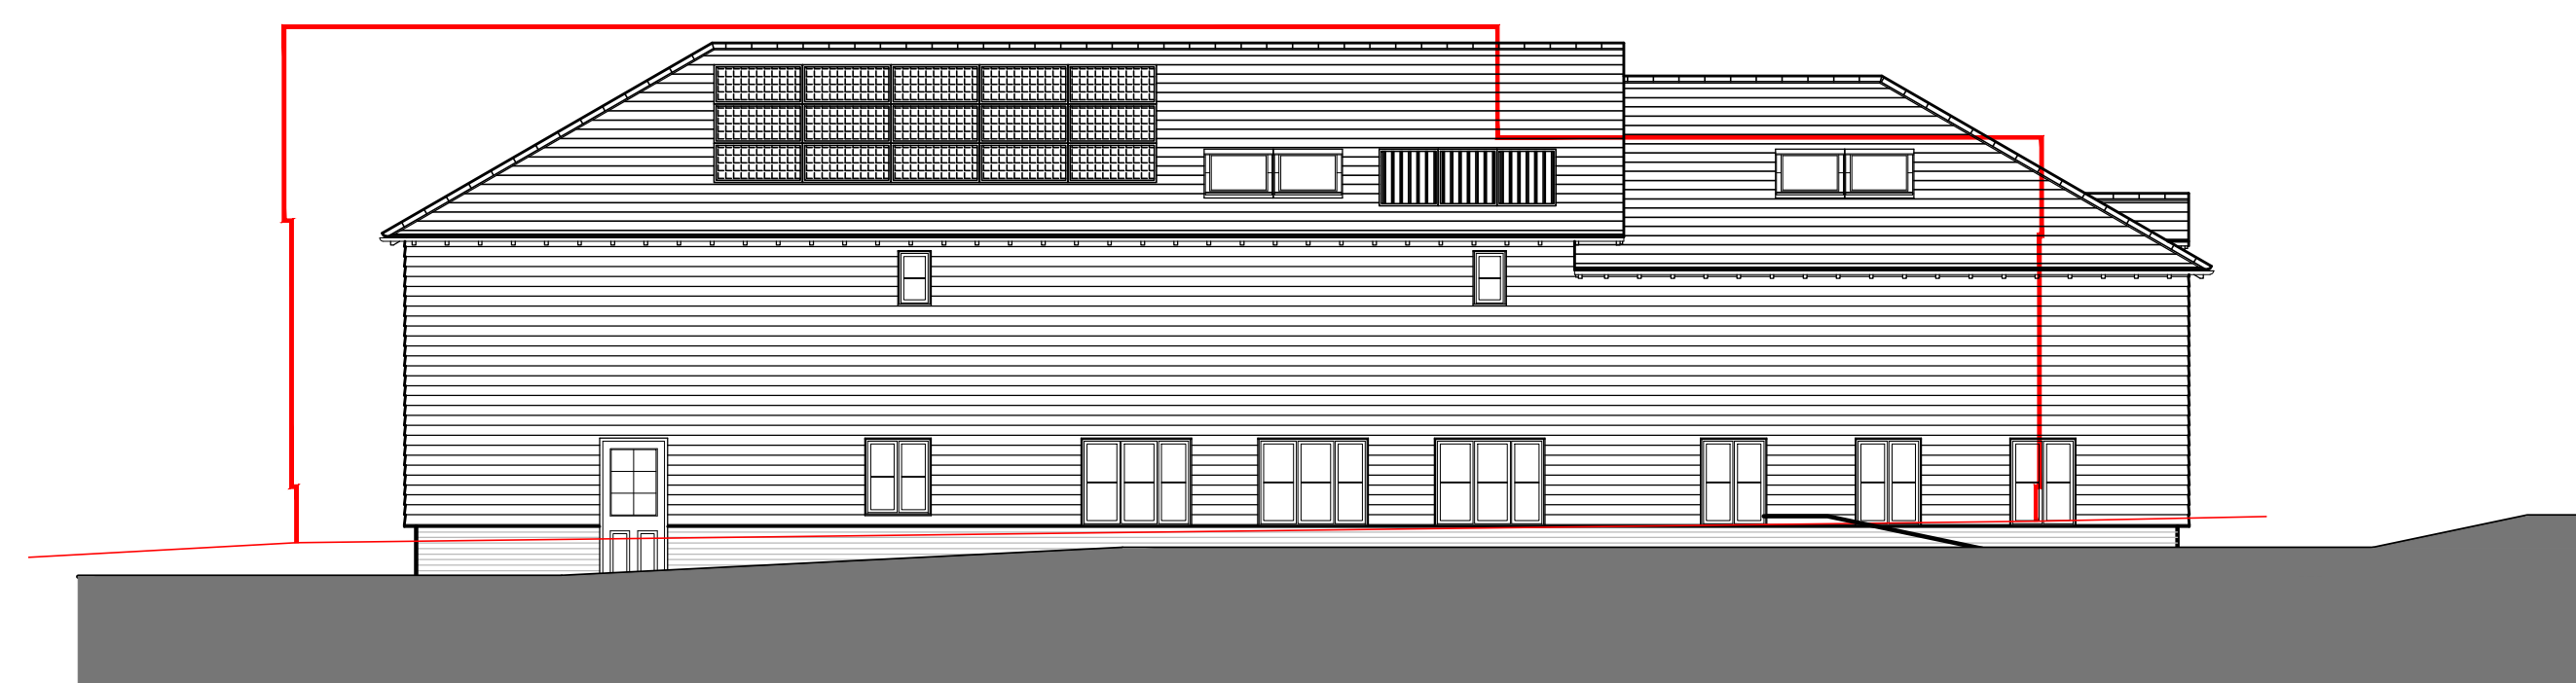


west elevation

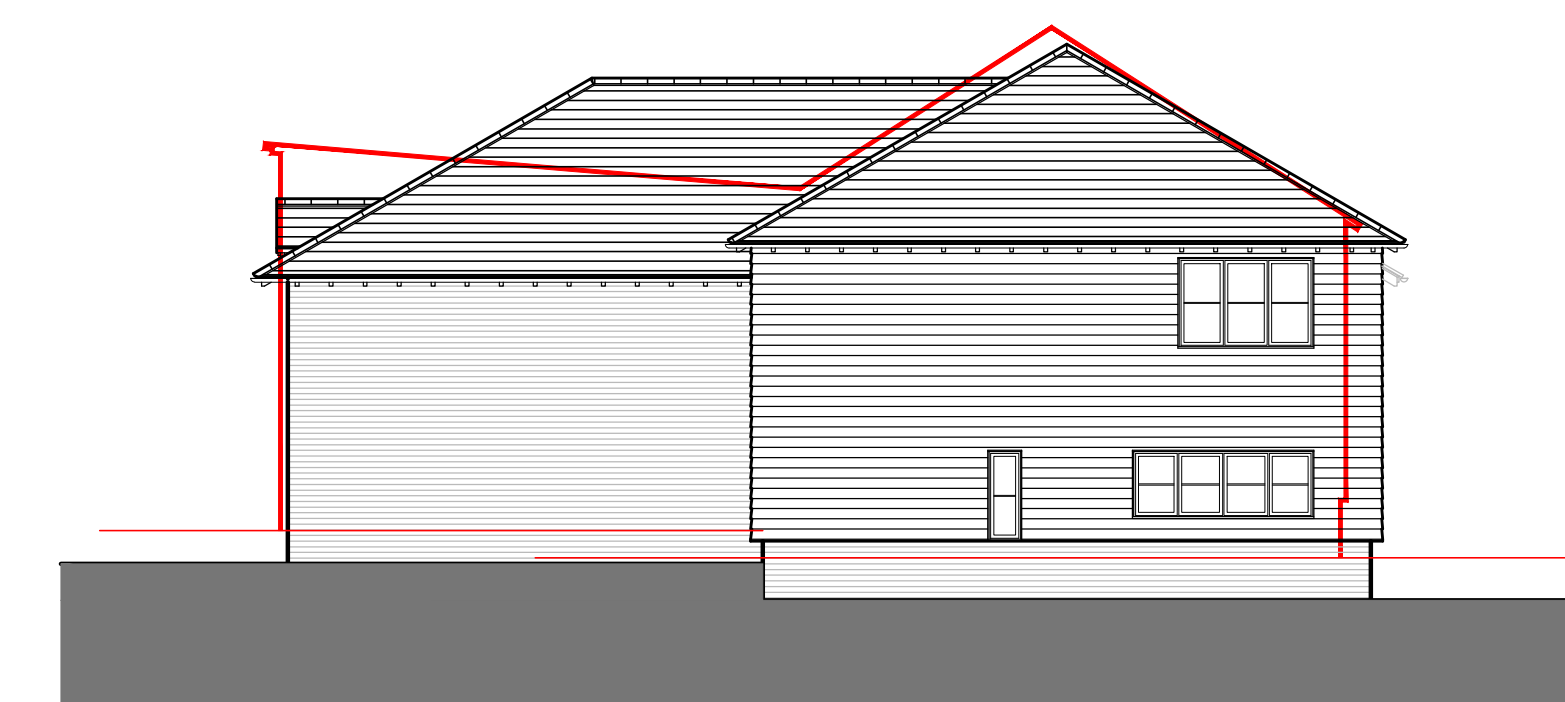

north elevation

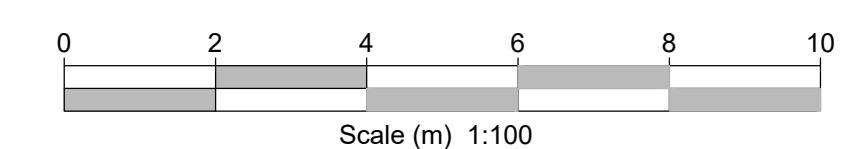

Although PDF files provide accurate printouts of what is on screen, small discrepancies can occur which may affect the sizes of scale drawings; check the size against the scale below and contact D+GP if you require a paper original

 

Figured dimensions are to be taken in preference to scaled dimensions, no work is to be put in hand until site dimensions have been checked and any discrepancies reported to the Architects.  
The copyright of this drawing and design remains with The Duncan+Graham Partnership.

Revisions

Job title

Redevelopment  
of

Existing Barn to Dwelling  
Northfleet Green Road  
Istead Rise, Gravesend

for  
Mr B Arnold

Drawing title

PROPOSED SCHEME

comparison

the  
duncan+graham  
partnership



chartered  
architects

8 Cecil Square Margate Kent CT9 1BD

tel  
01843 223488

email  
margate@duncan-graham.co.uk

web  
www.duncan-graham.co.uk

Scale  
1 : 100 & 200  
Date  
September 2023  
Drawn  
pg  
Job no  
21.035  
Dwg no  
18  
Rev  
/

Original drawing size: A0 ☐ A1 ☒ A2 ☐ A3 ☐ A4 ☐ Other ☐