




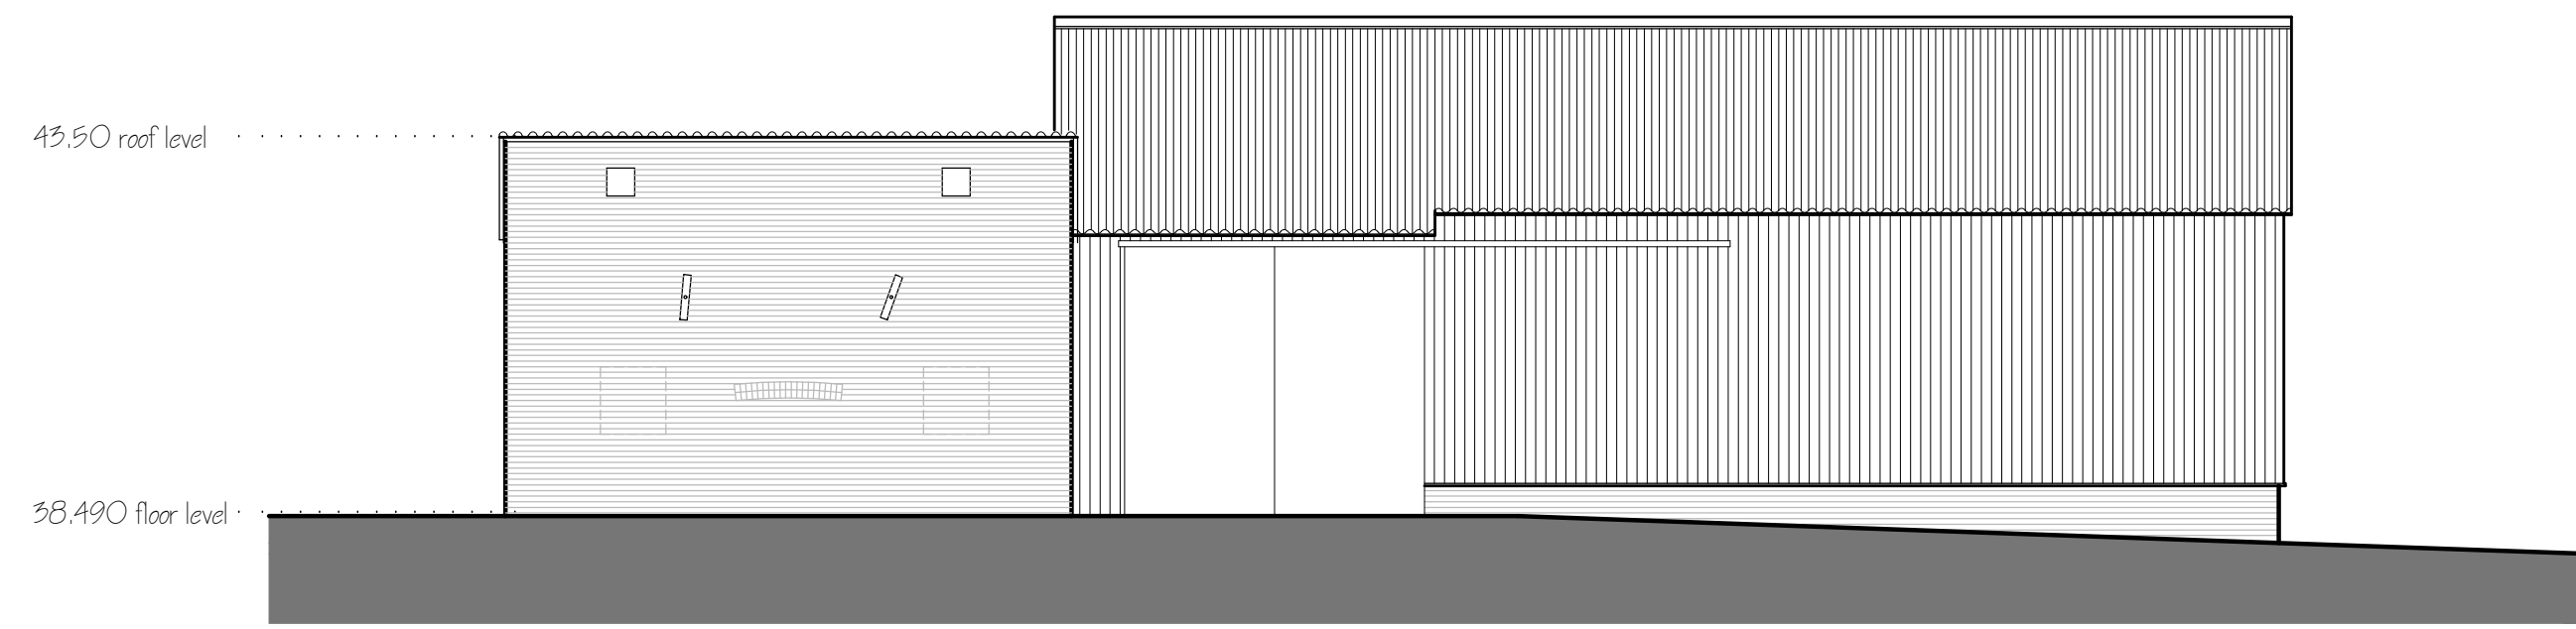


east elevation

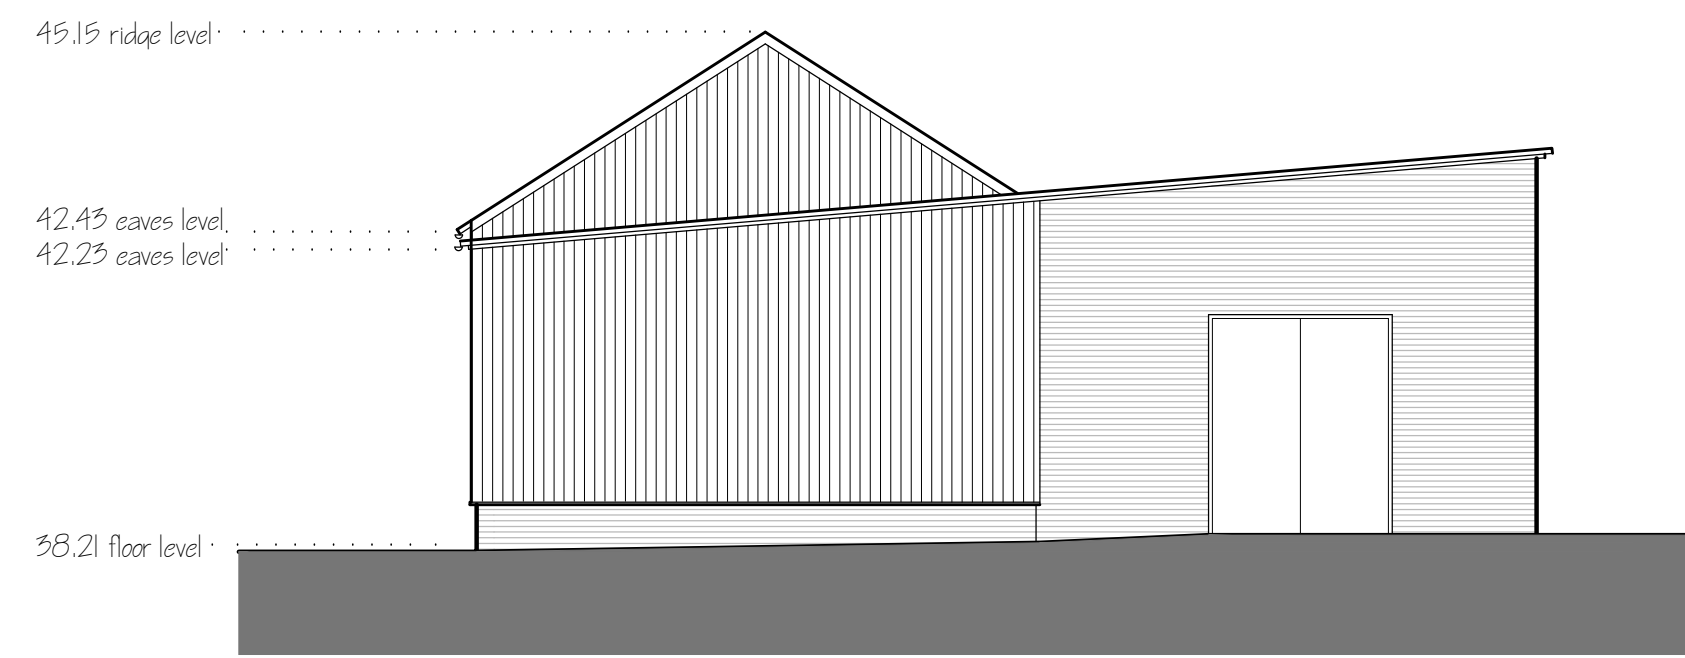


south elevation

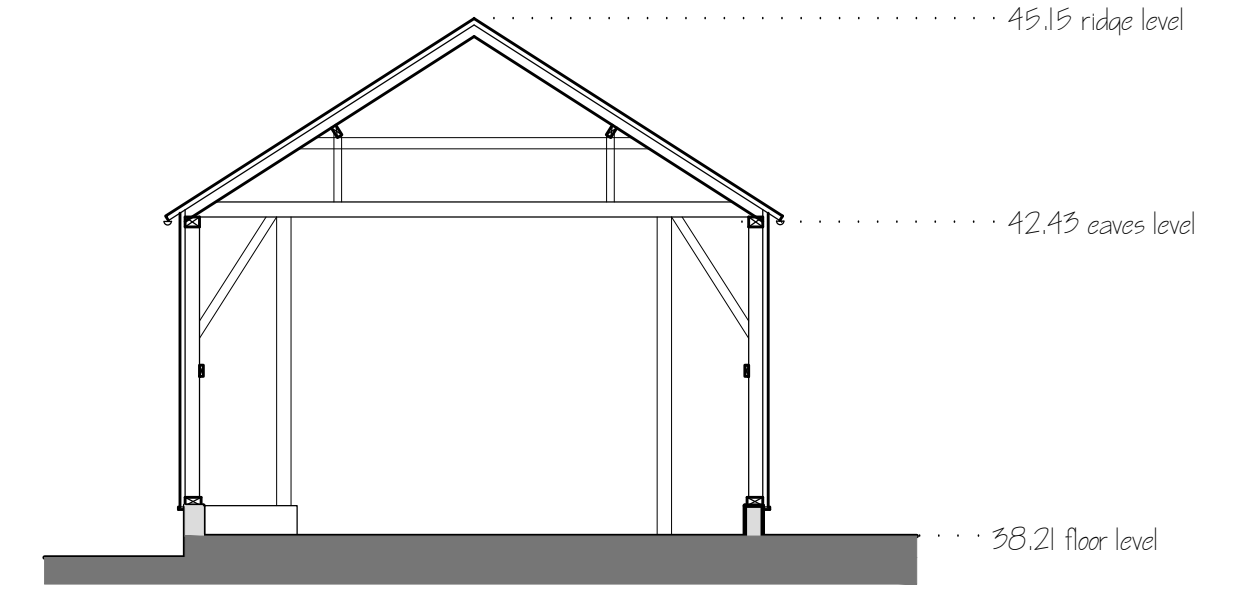


typical section

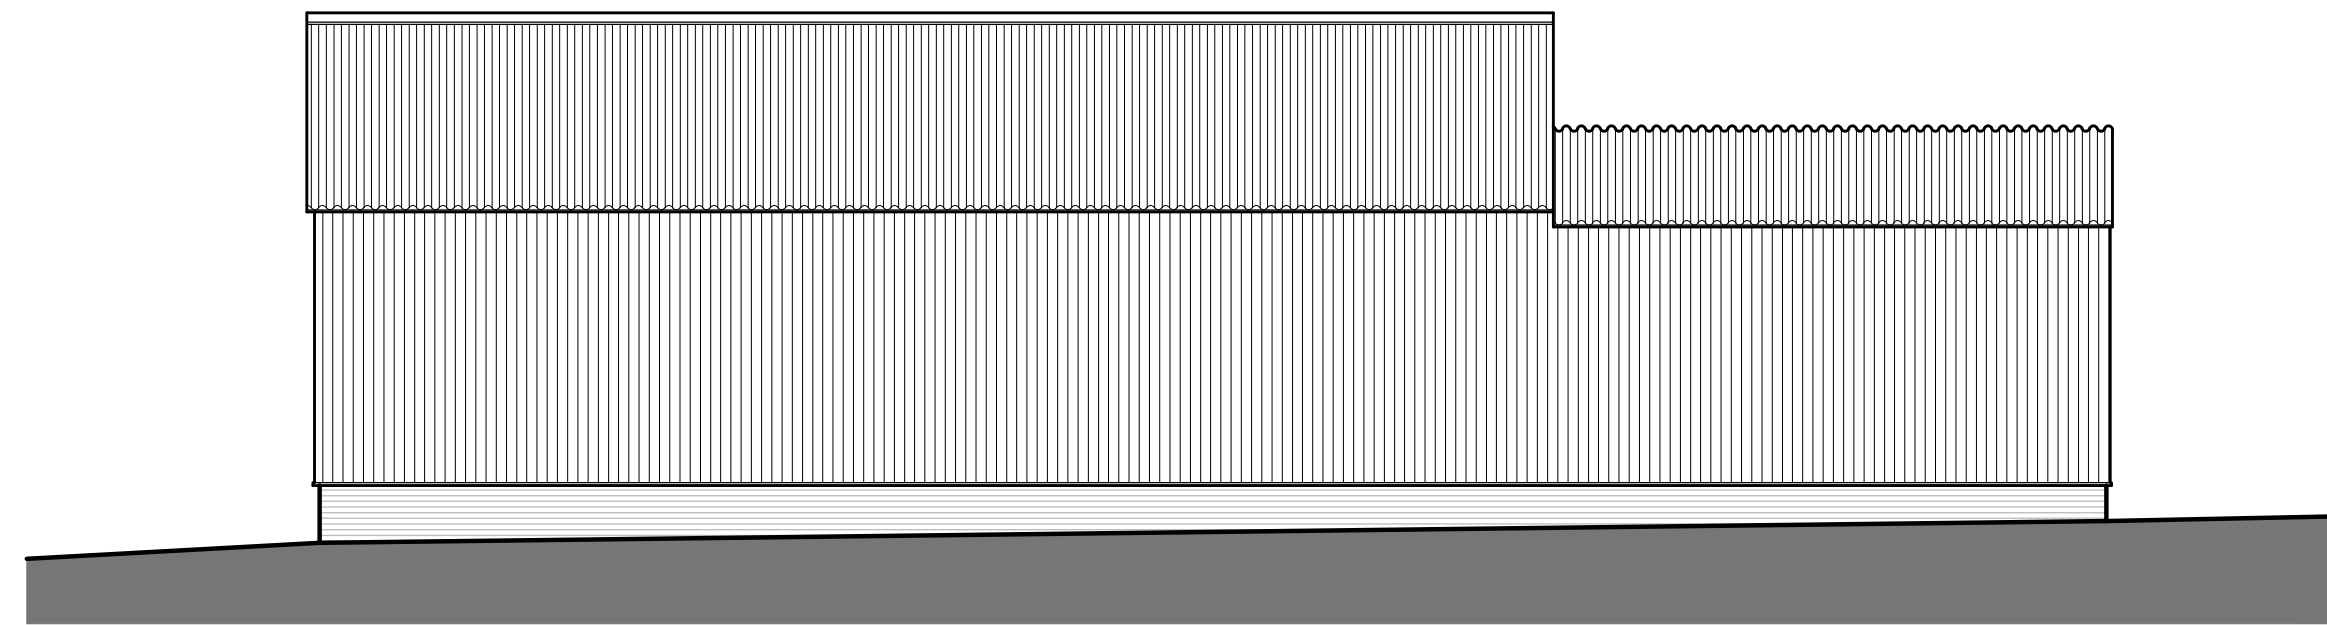


west elevation

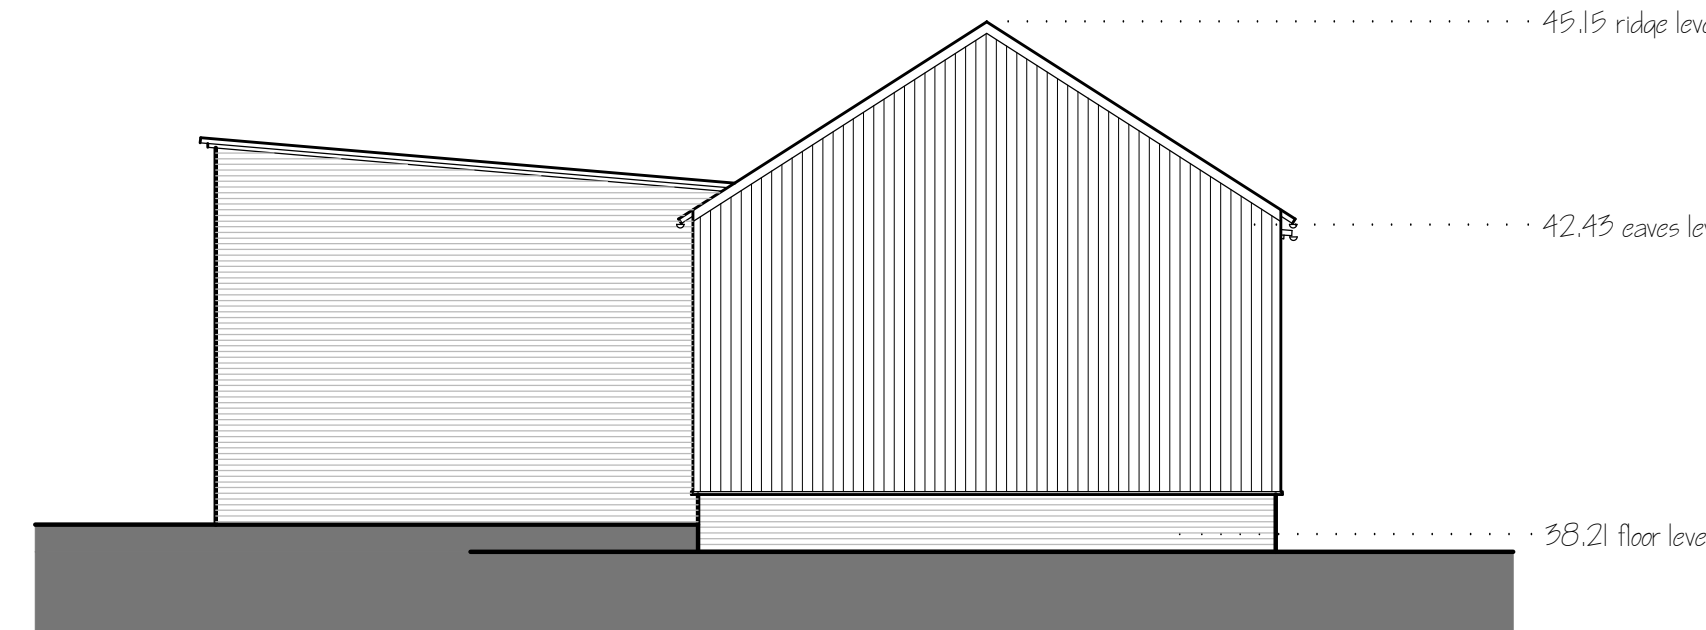

north elevation

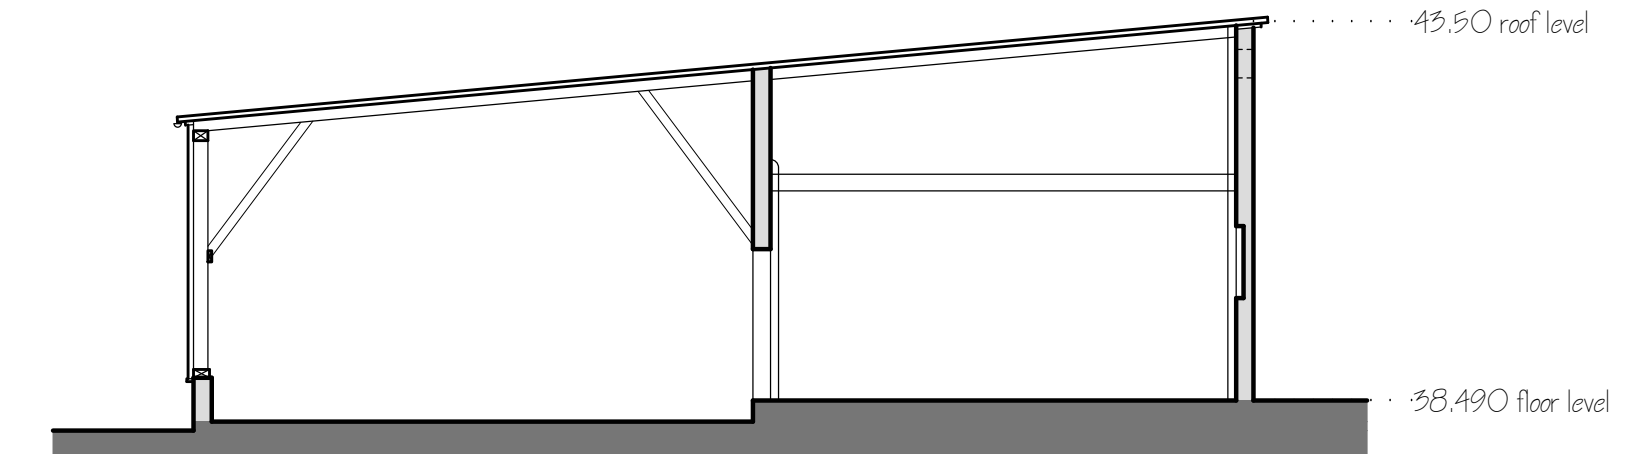

typical section

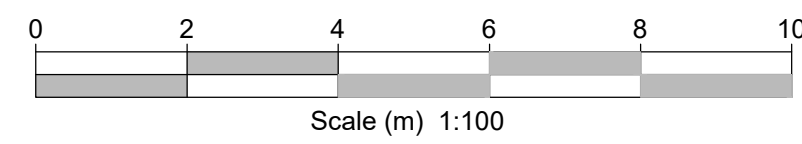

Although PDF files provide accurate printouts of what is on screen, small discrepancies can occur which may affect the sizes of scale drawings; check the size against the scale below and contact D+G if you require a paper original.

Figured dimensions are to be taken in preference to scaled dimensions, no work is to be put in hand until site dimensions have been checked and any discrepancies reported to the Architects.

The copyright of this drawing and design remains with The Duncan+Graham Partnership.

Revisions

Job title
Redevelopment
of
Existing Barn to Dwelling
Northfleet Green Road
Istead Rise, Gravesend
for
Mr B Arnold
Drawing title
SURVEY DRAWING
floor plan, elevations
section, & block plan

the duncan+graham partnership



8 Cecil Square Margate Kent CT9 1BD


tel 01843 223488

email margate@duncan-graham.co.uk

web www.duncan-graham.co.uk

Scale
1 : 100
Date
September 2023
Drawn
PG
Job no
21.035
Dwg no
15
Rev
/

Original drawing size: A0 ☐ A1 ☒ A2 ☐ A3 ☐ A4 ☐ Other ☐

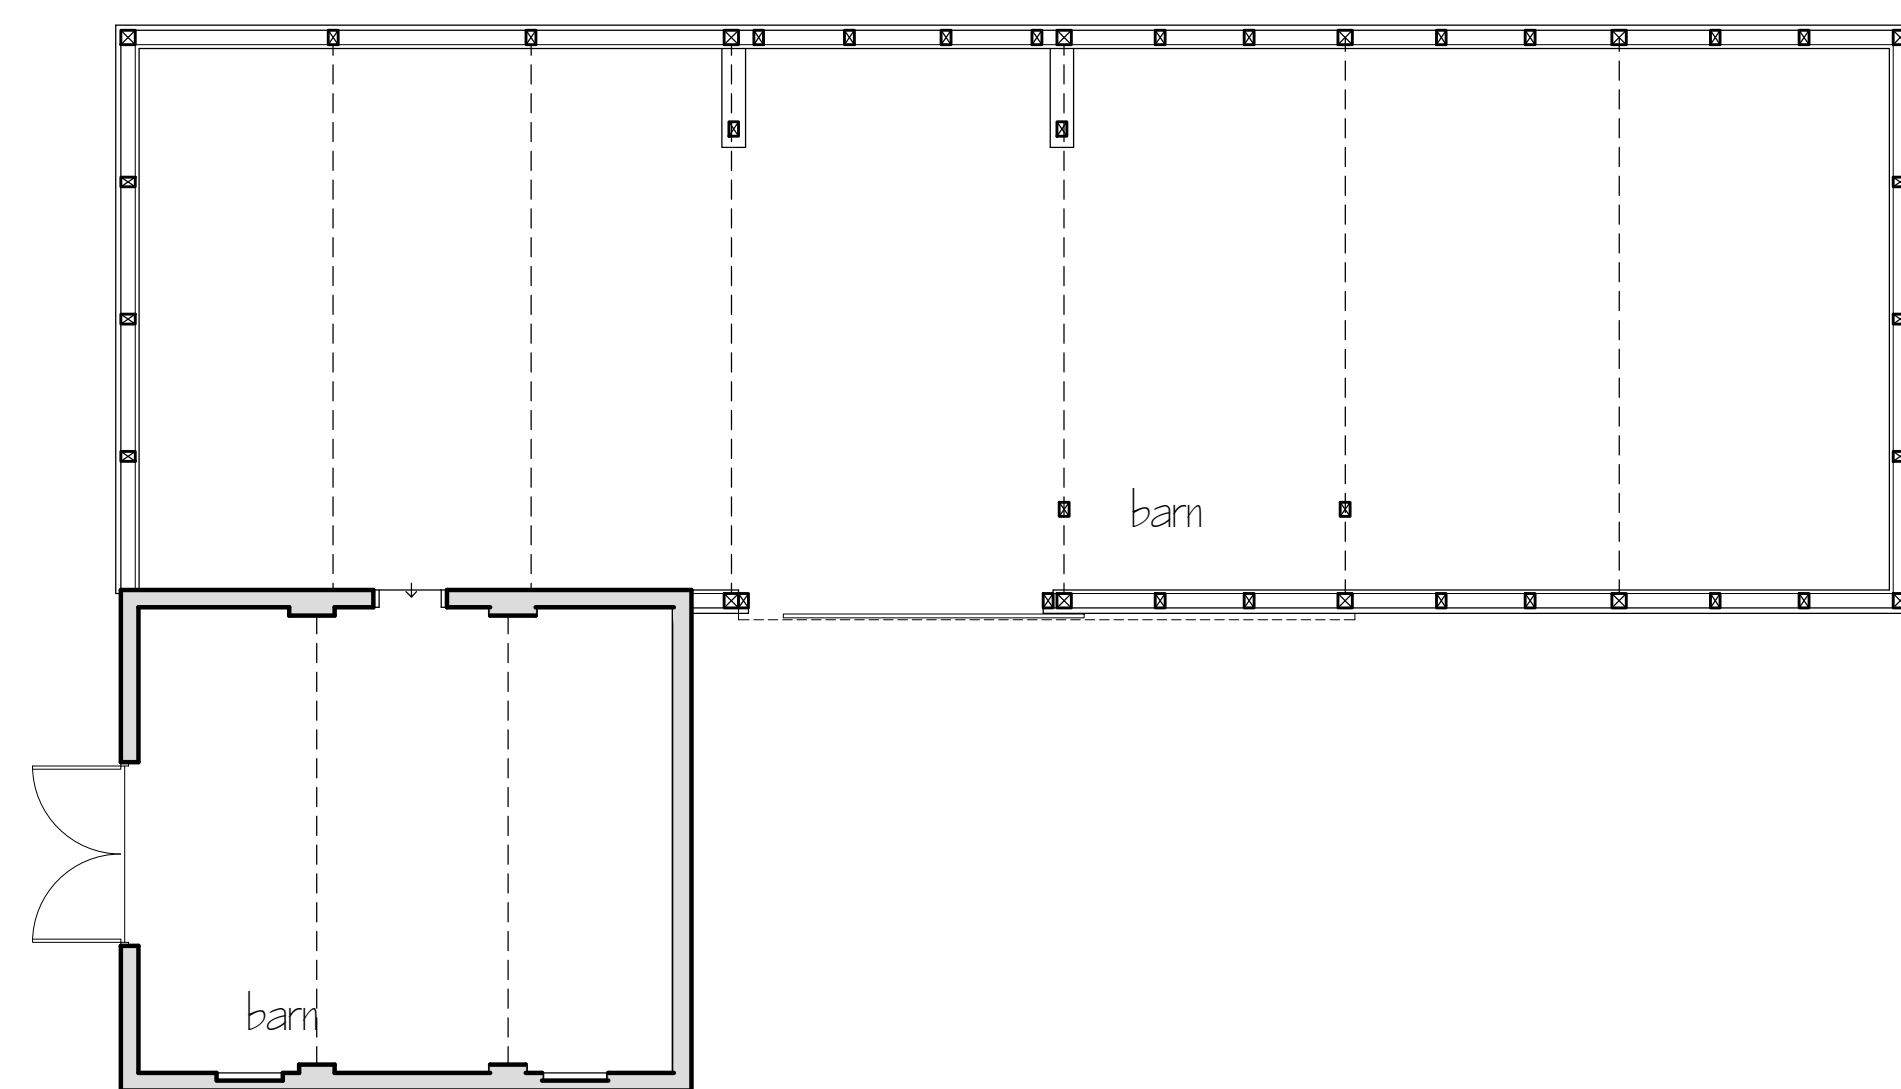

ground floor plan