

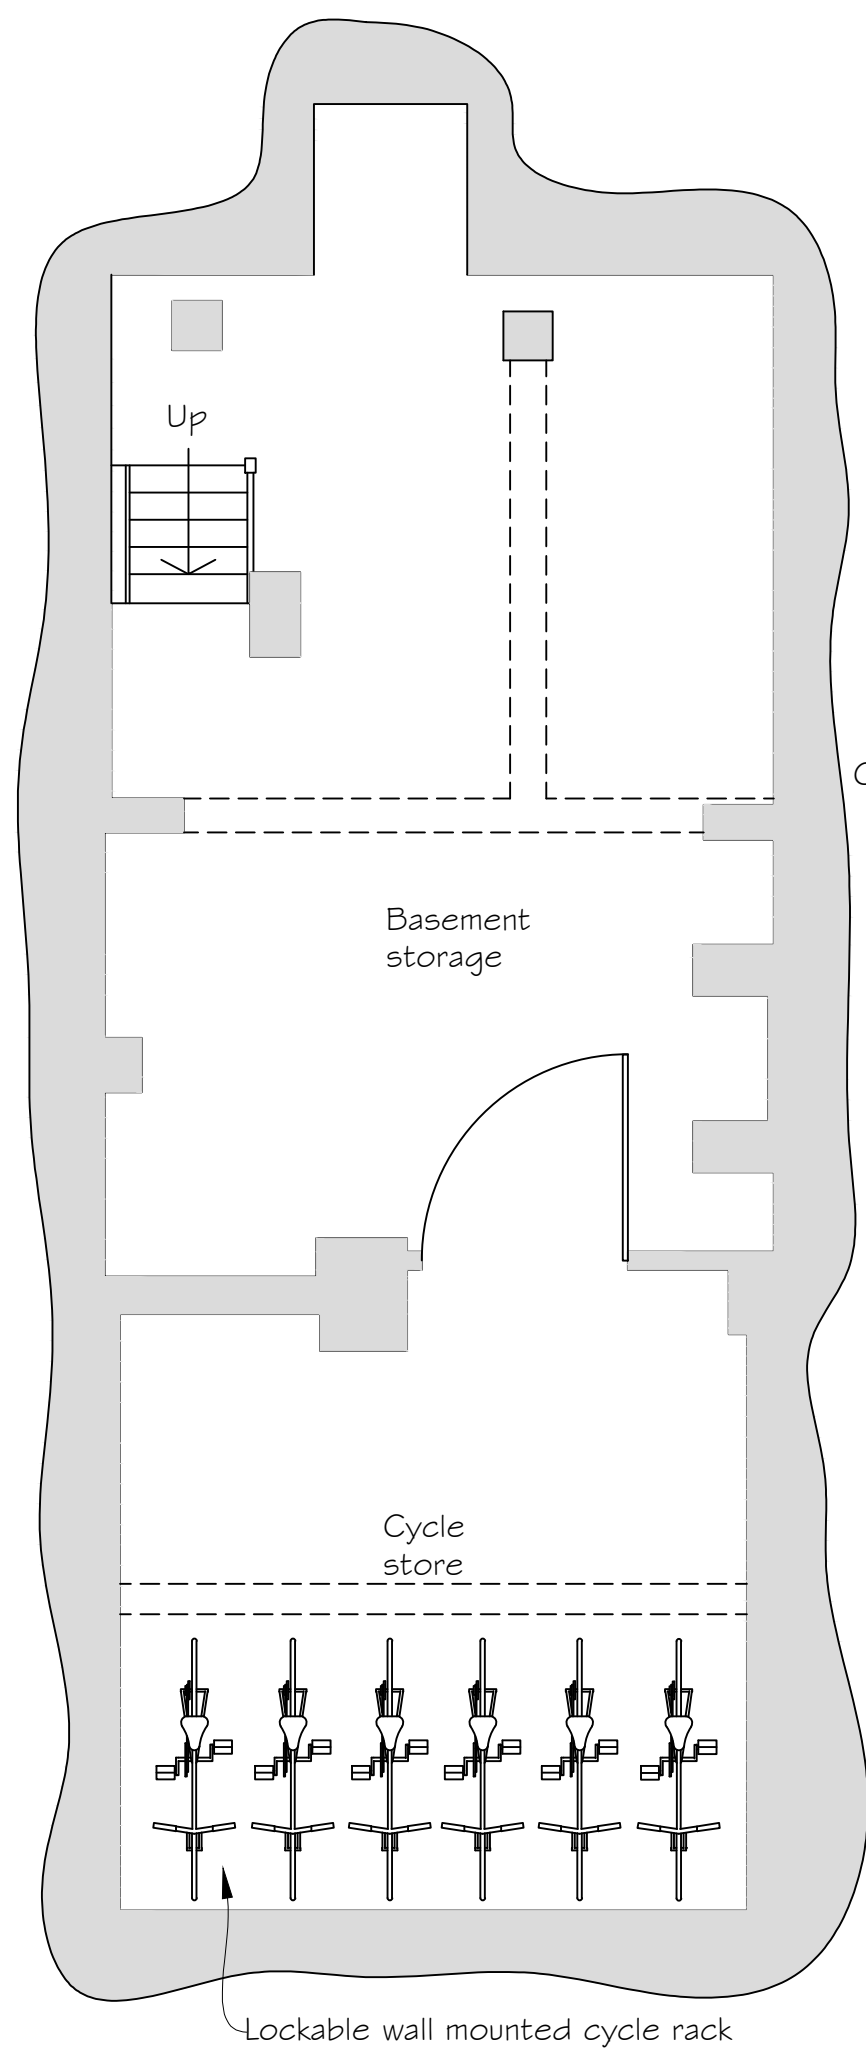


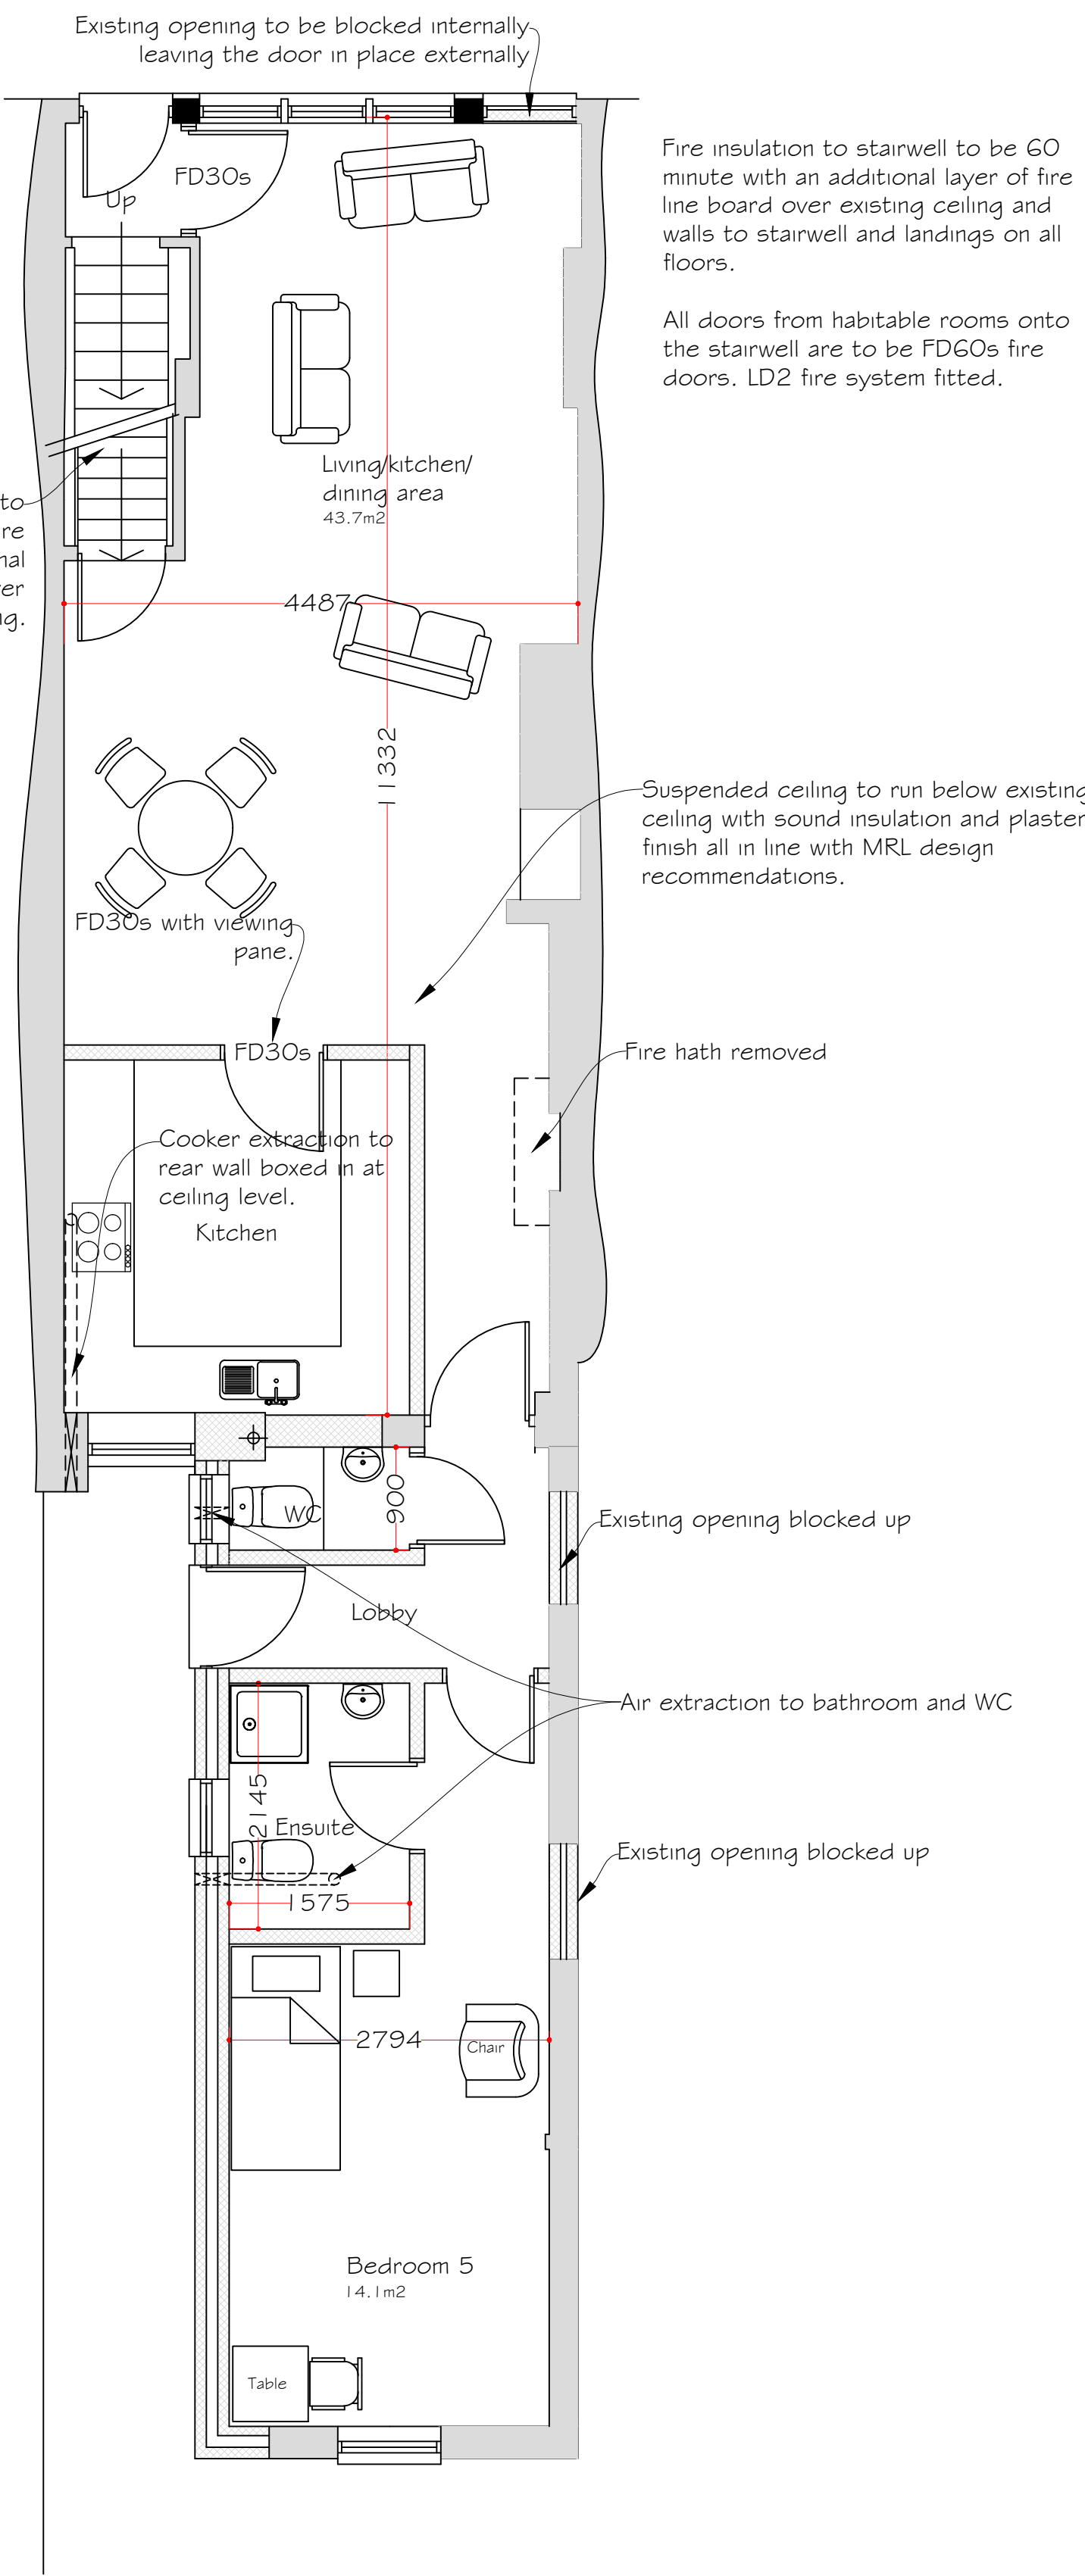


Proposed 5 bed roomed HMO.

Basement Floor Plan
Scale 1:50

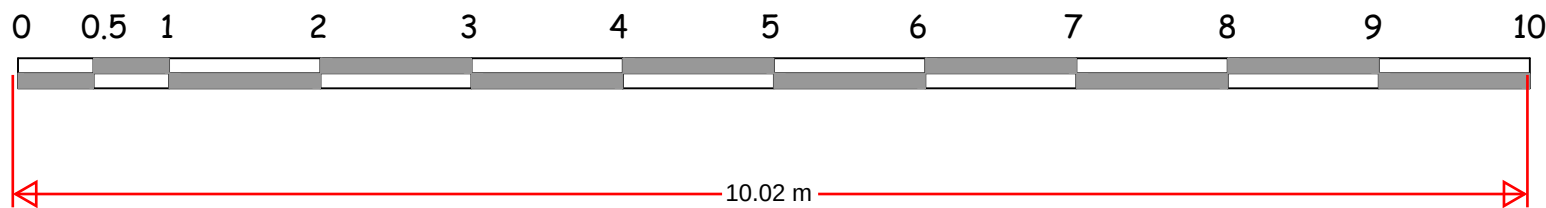

Ground Floor Plan

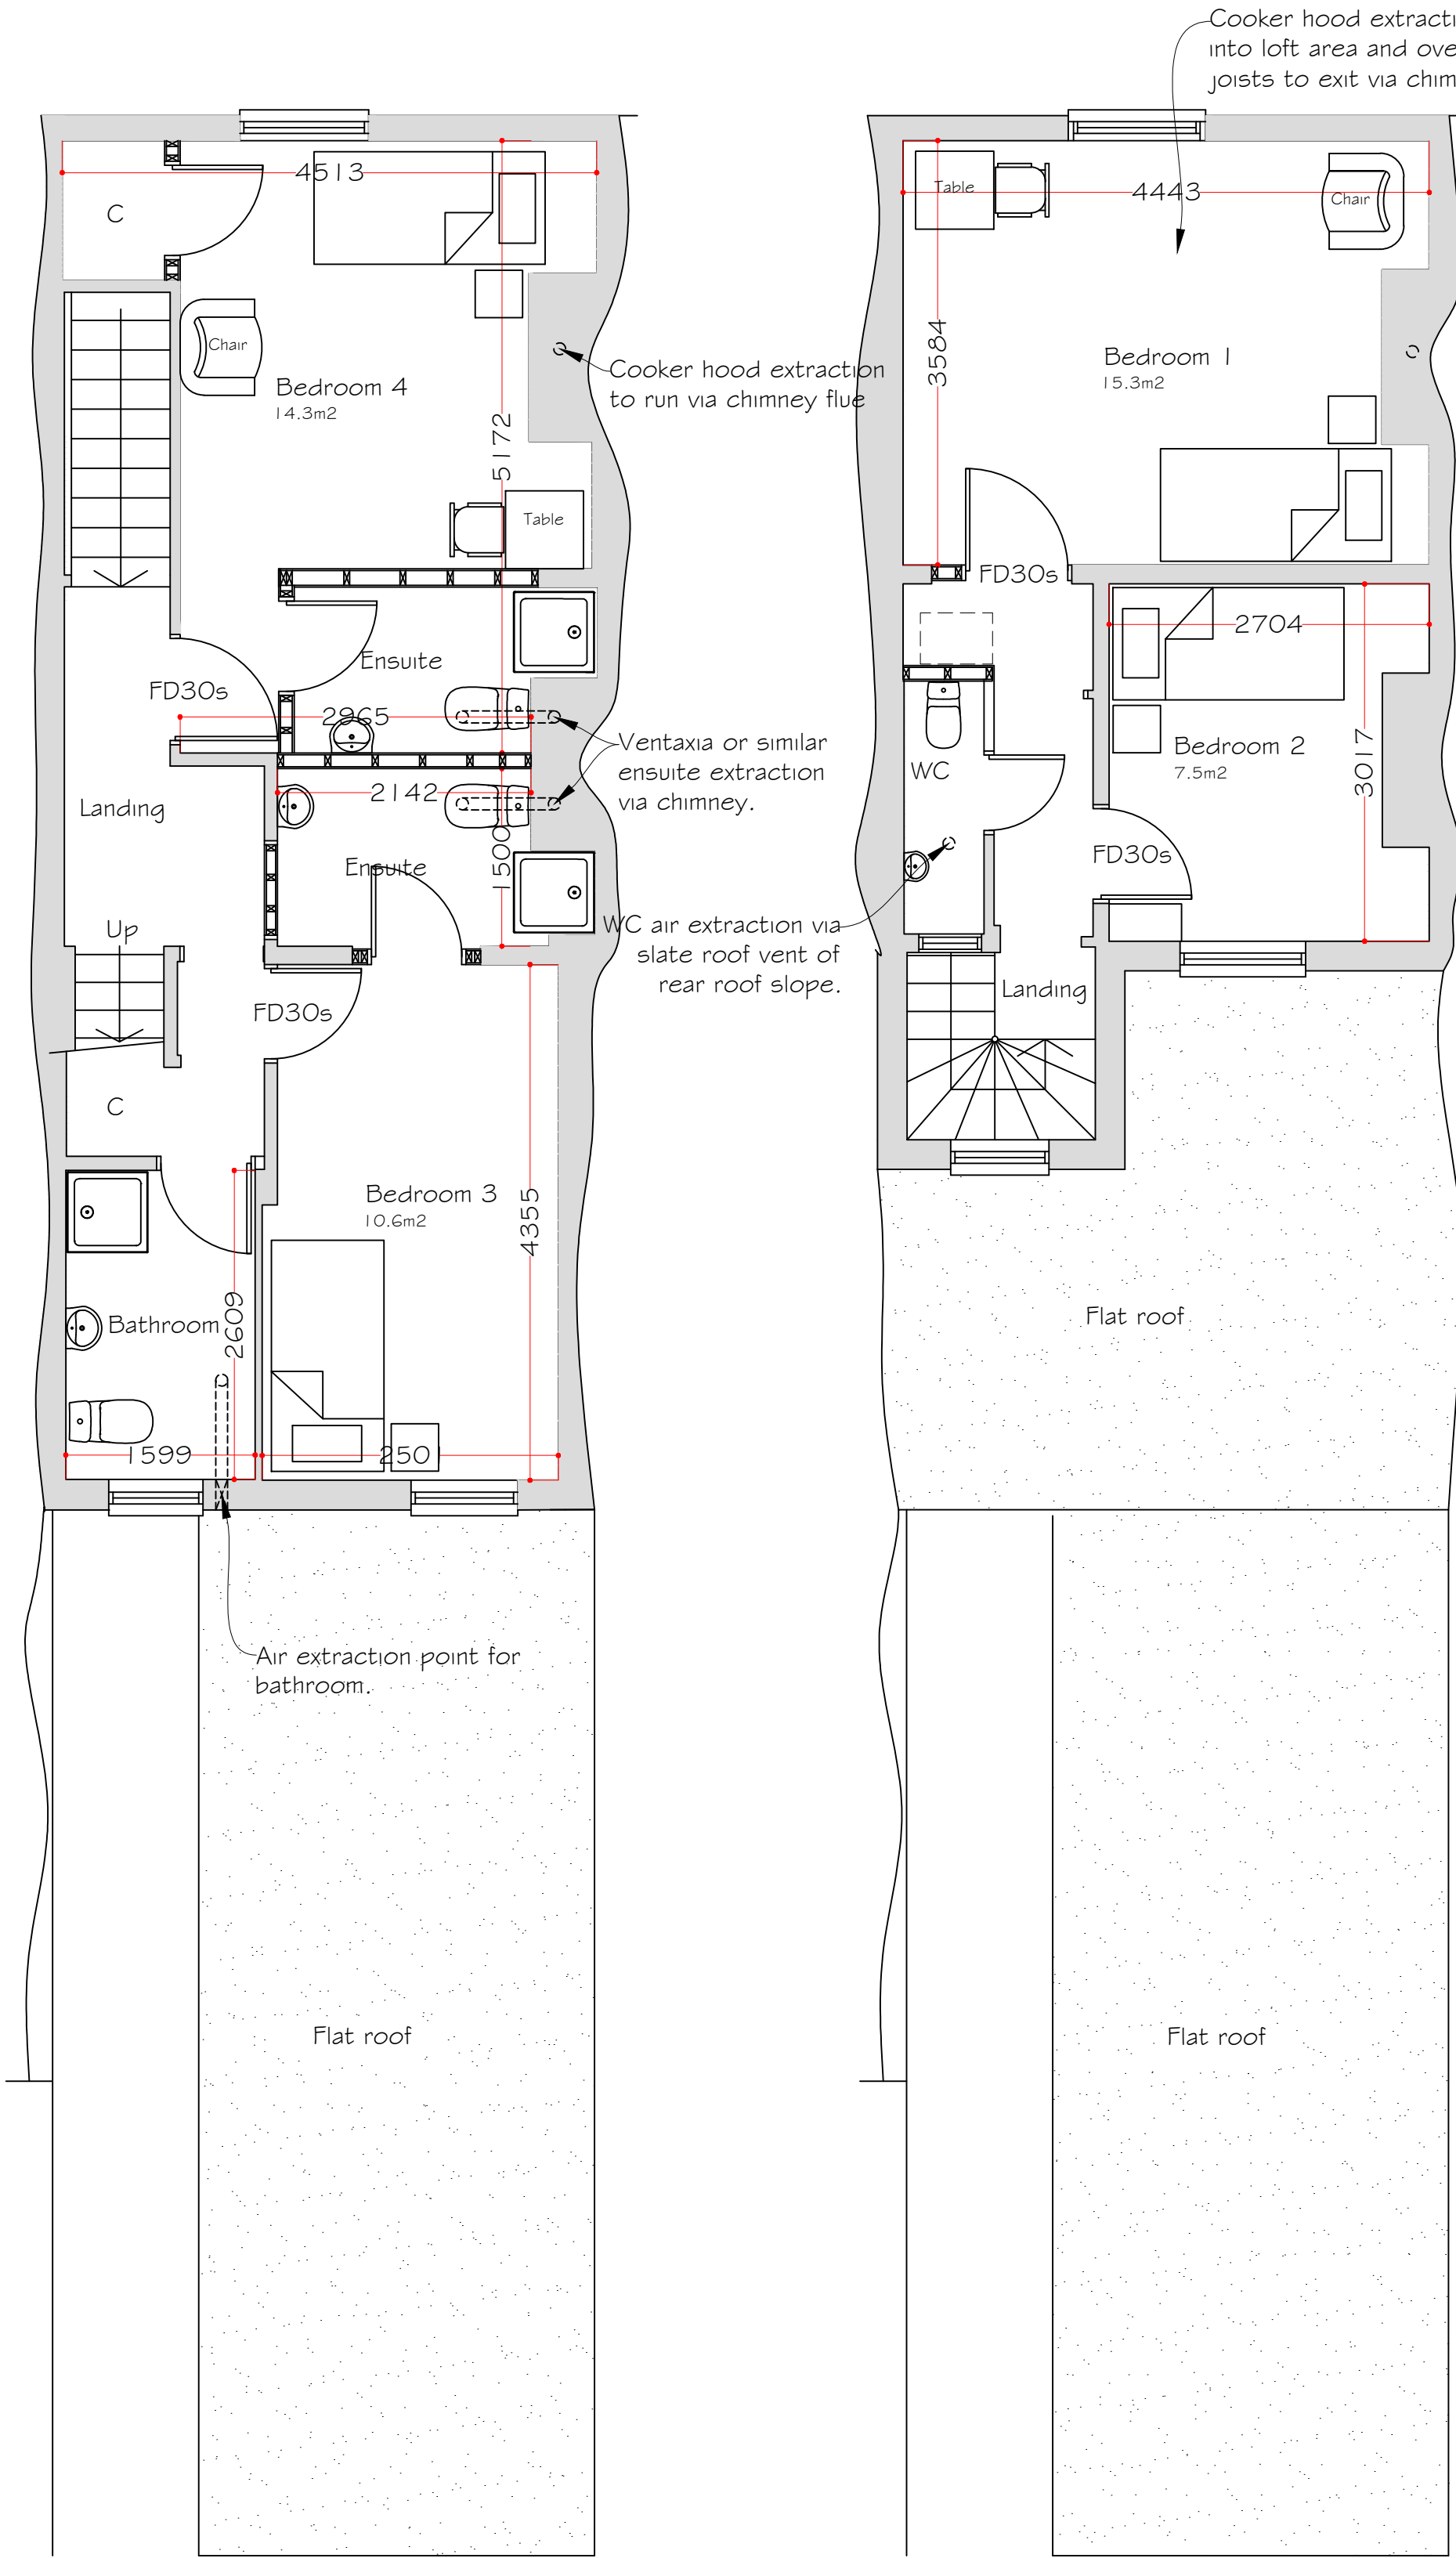

First Floor Plan

Second Floor Plan

Rev C- Layout amended.
Rev B- Layout amended.
Rev A- Layout amended.

20 May 2024
13 May 2024
15 January 2024

Synergy Planning & Property Consultants Ltd The Office The Larches Rochester Kent ME3 7NQW		
Client	Mudita Group	
Address	44 The Terrace Gravesend	
Drawing title	Proposed plans	
Scale	1:50	
Date	10 March 2023	Drawn by
Drawing No	23/399/04	C