




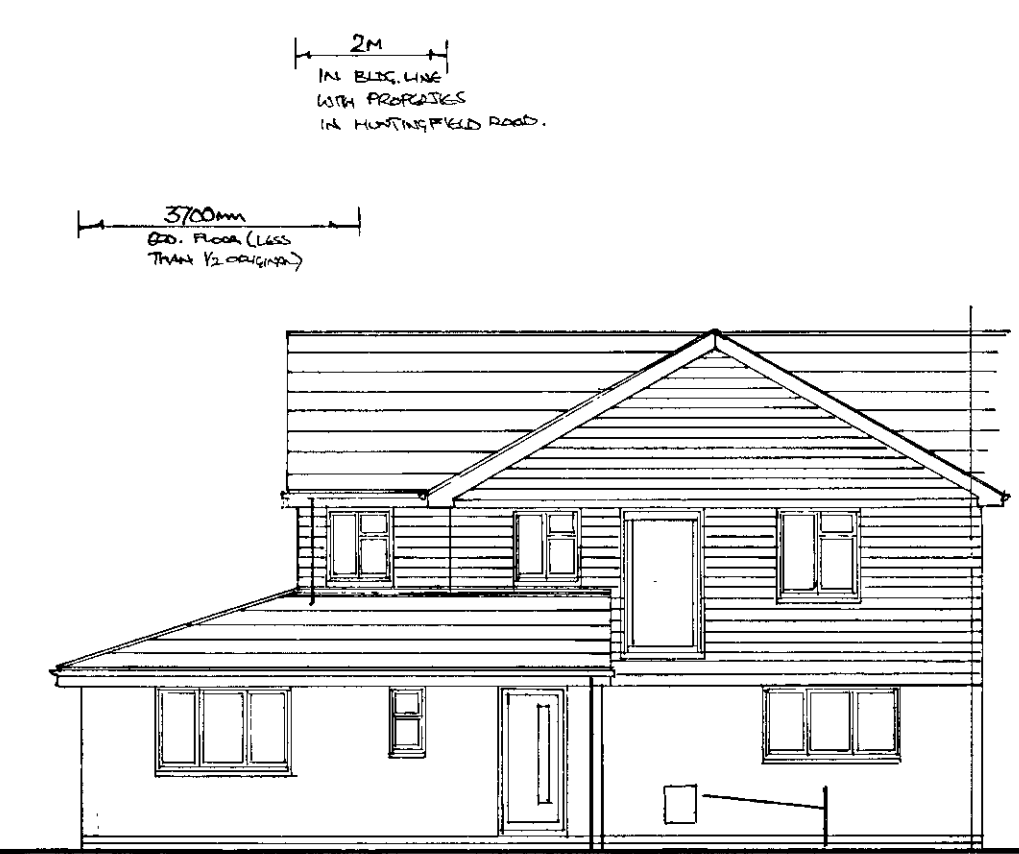


PROPOSED FRONT ELEVATION 1:100

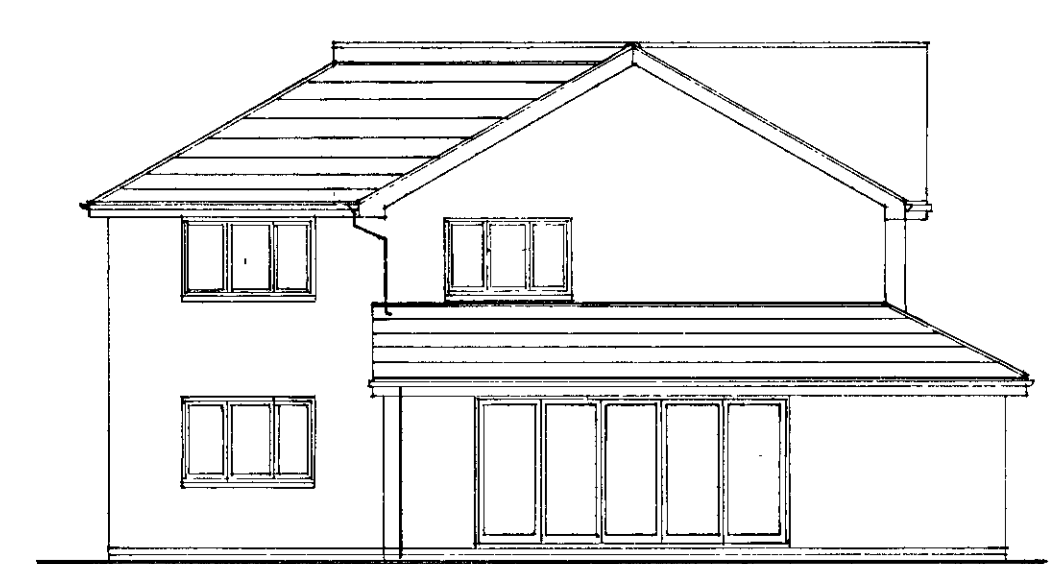


PROPOSED SIDE ELEVATION

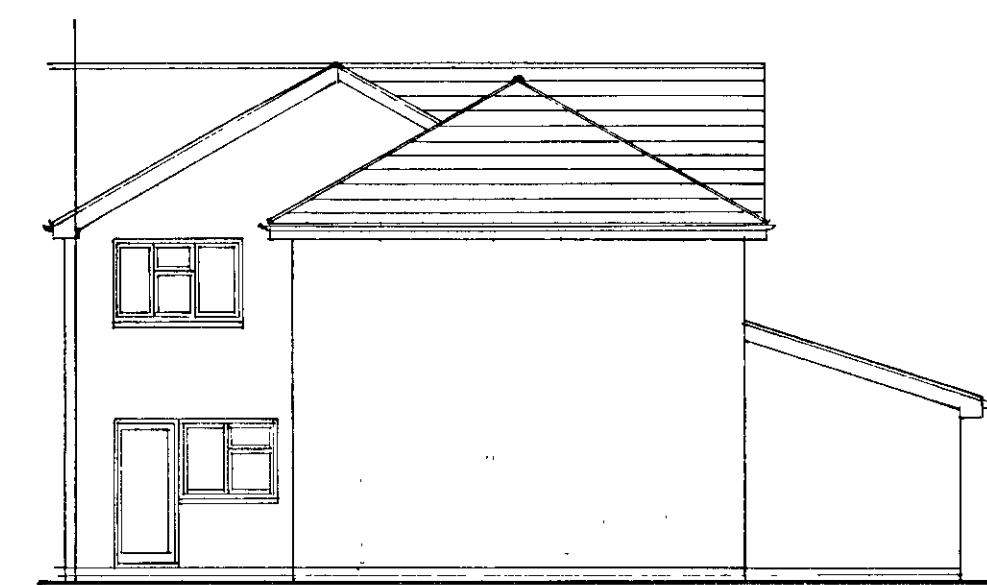


PROPOSED REAR ELEVATION

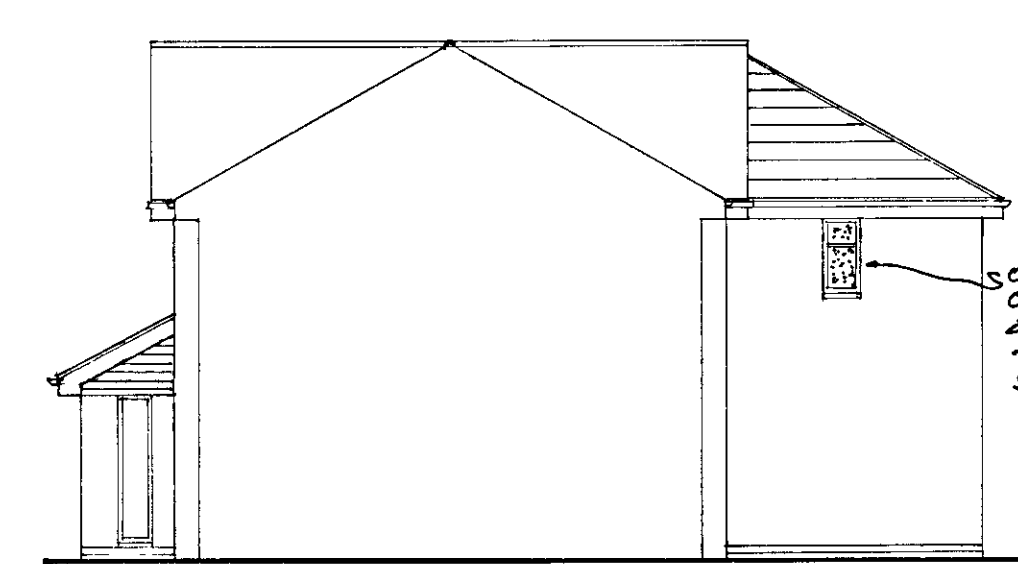

PROPOSED SIDE ELEVATION

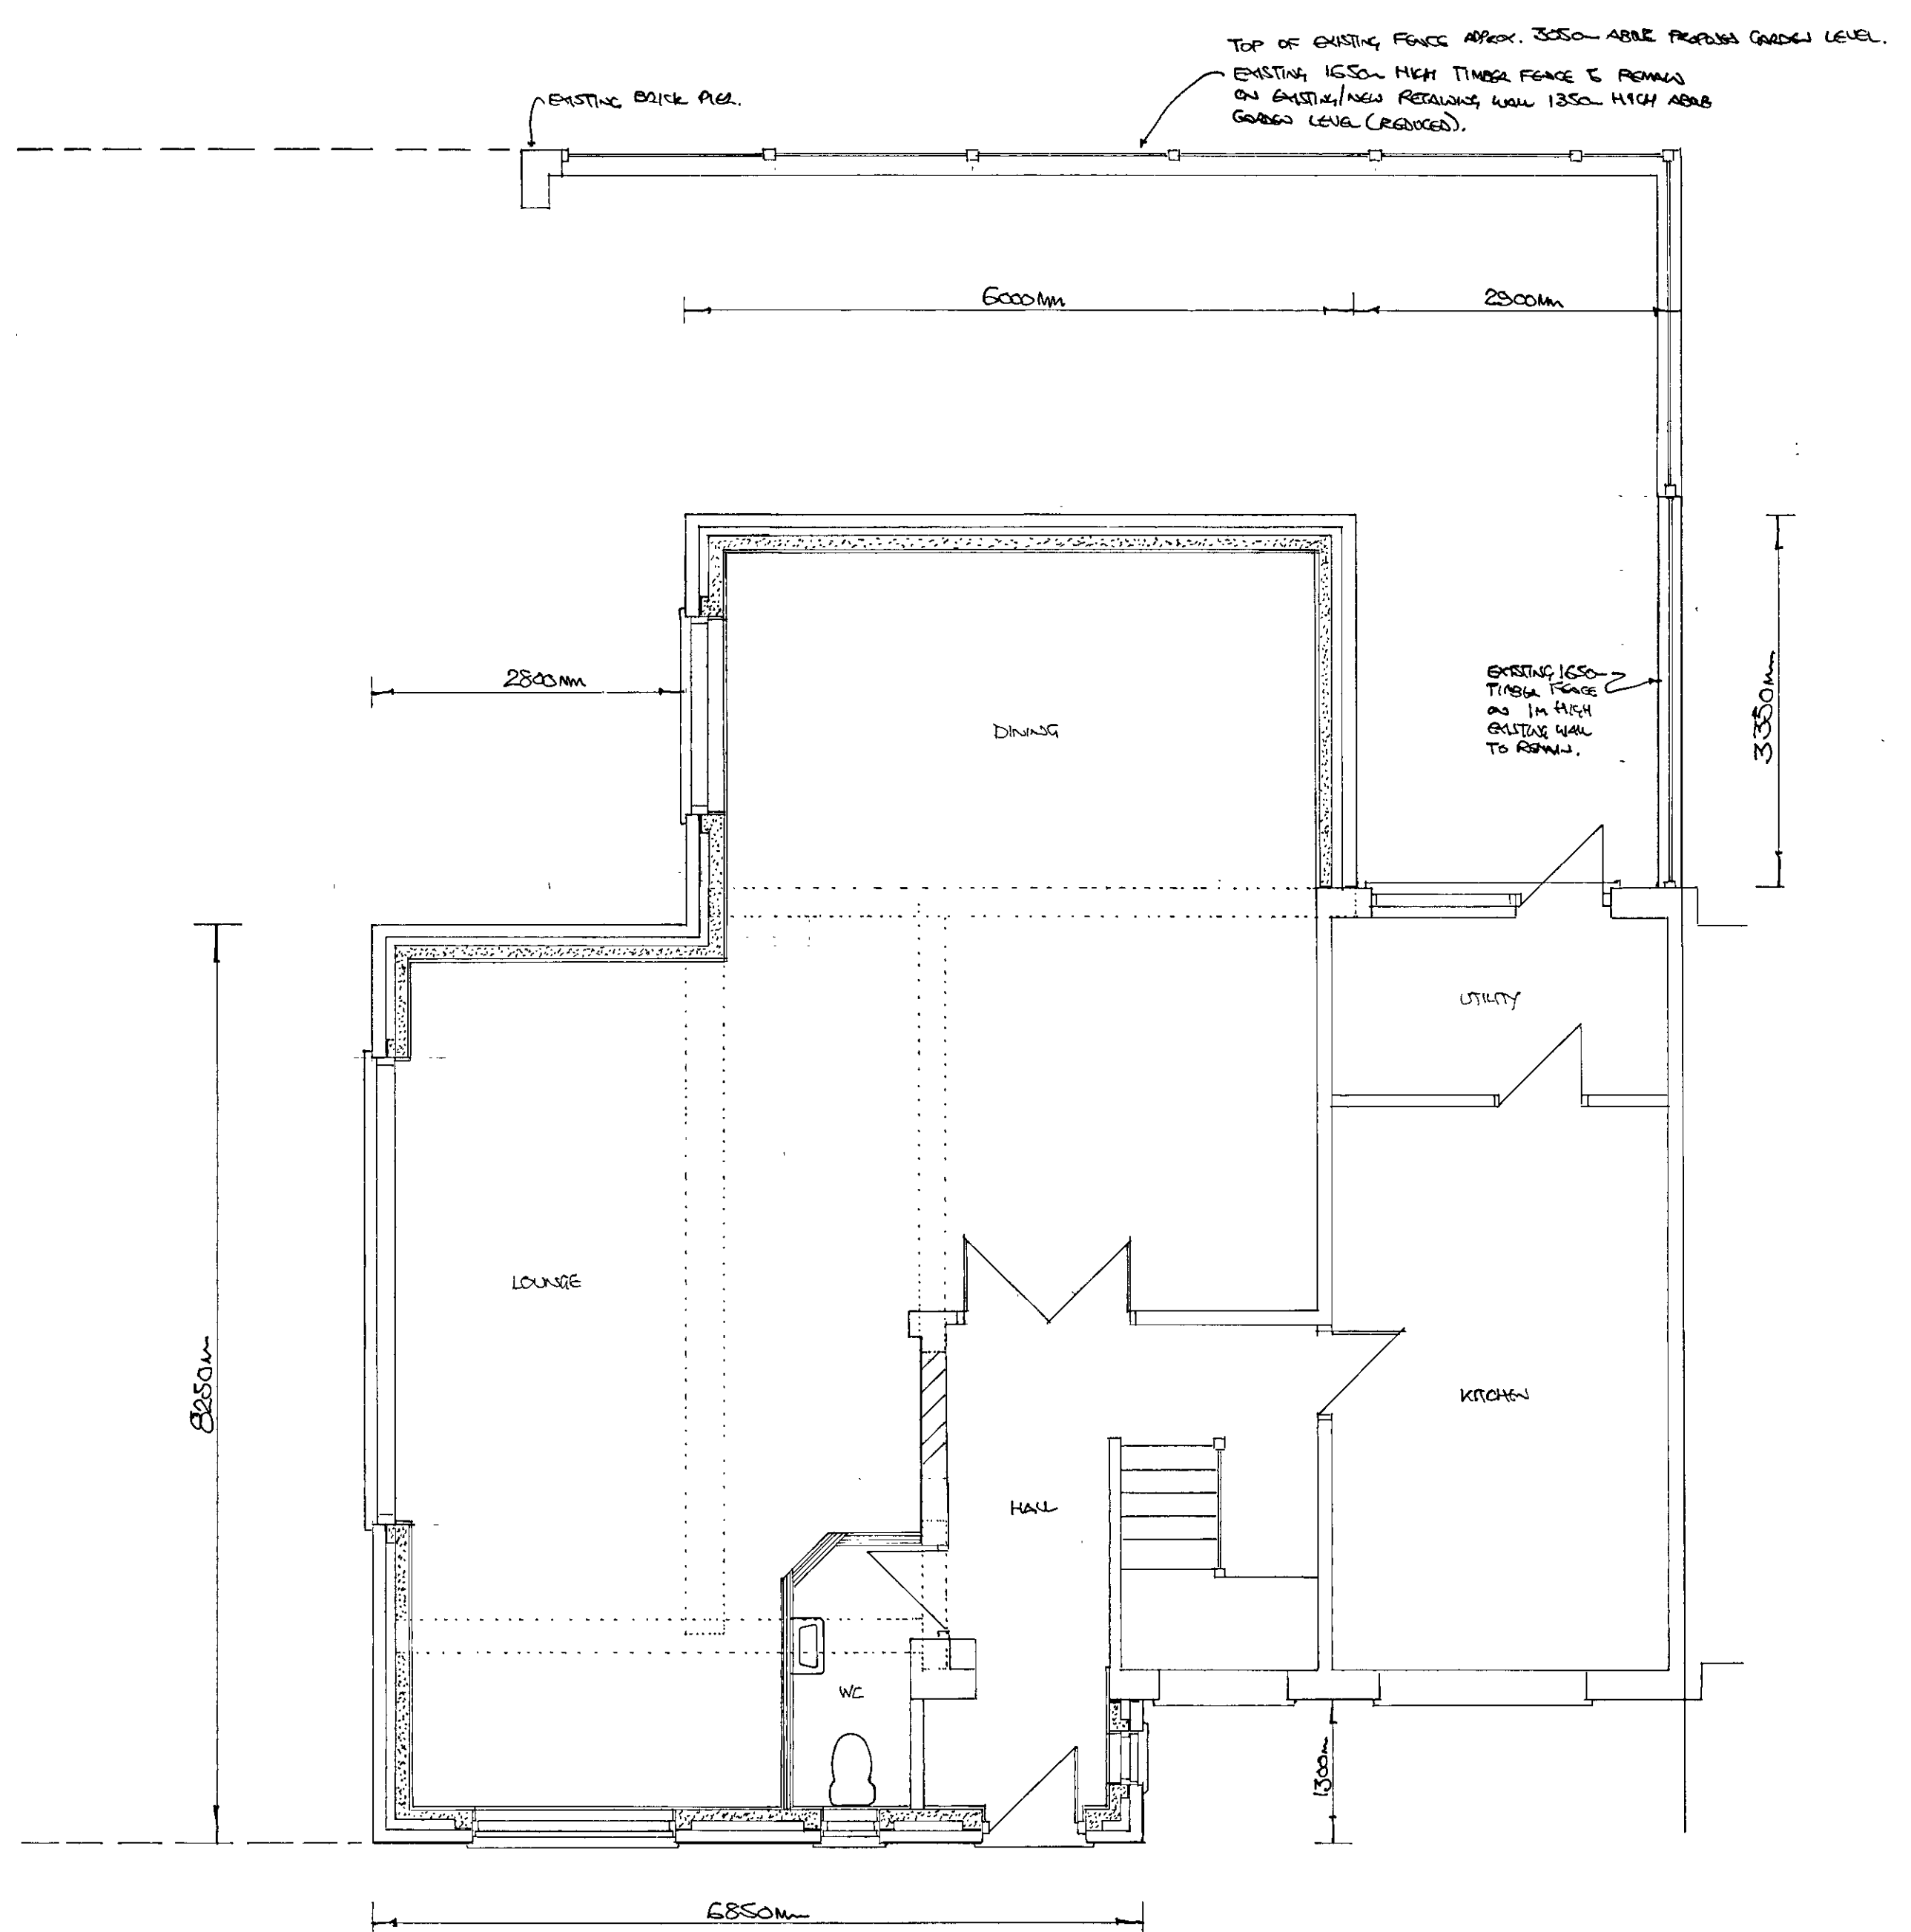

PROPOSED GROUND FLOOR PLAN 1:50

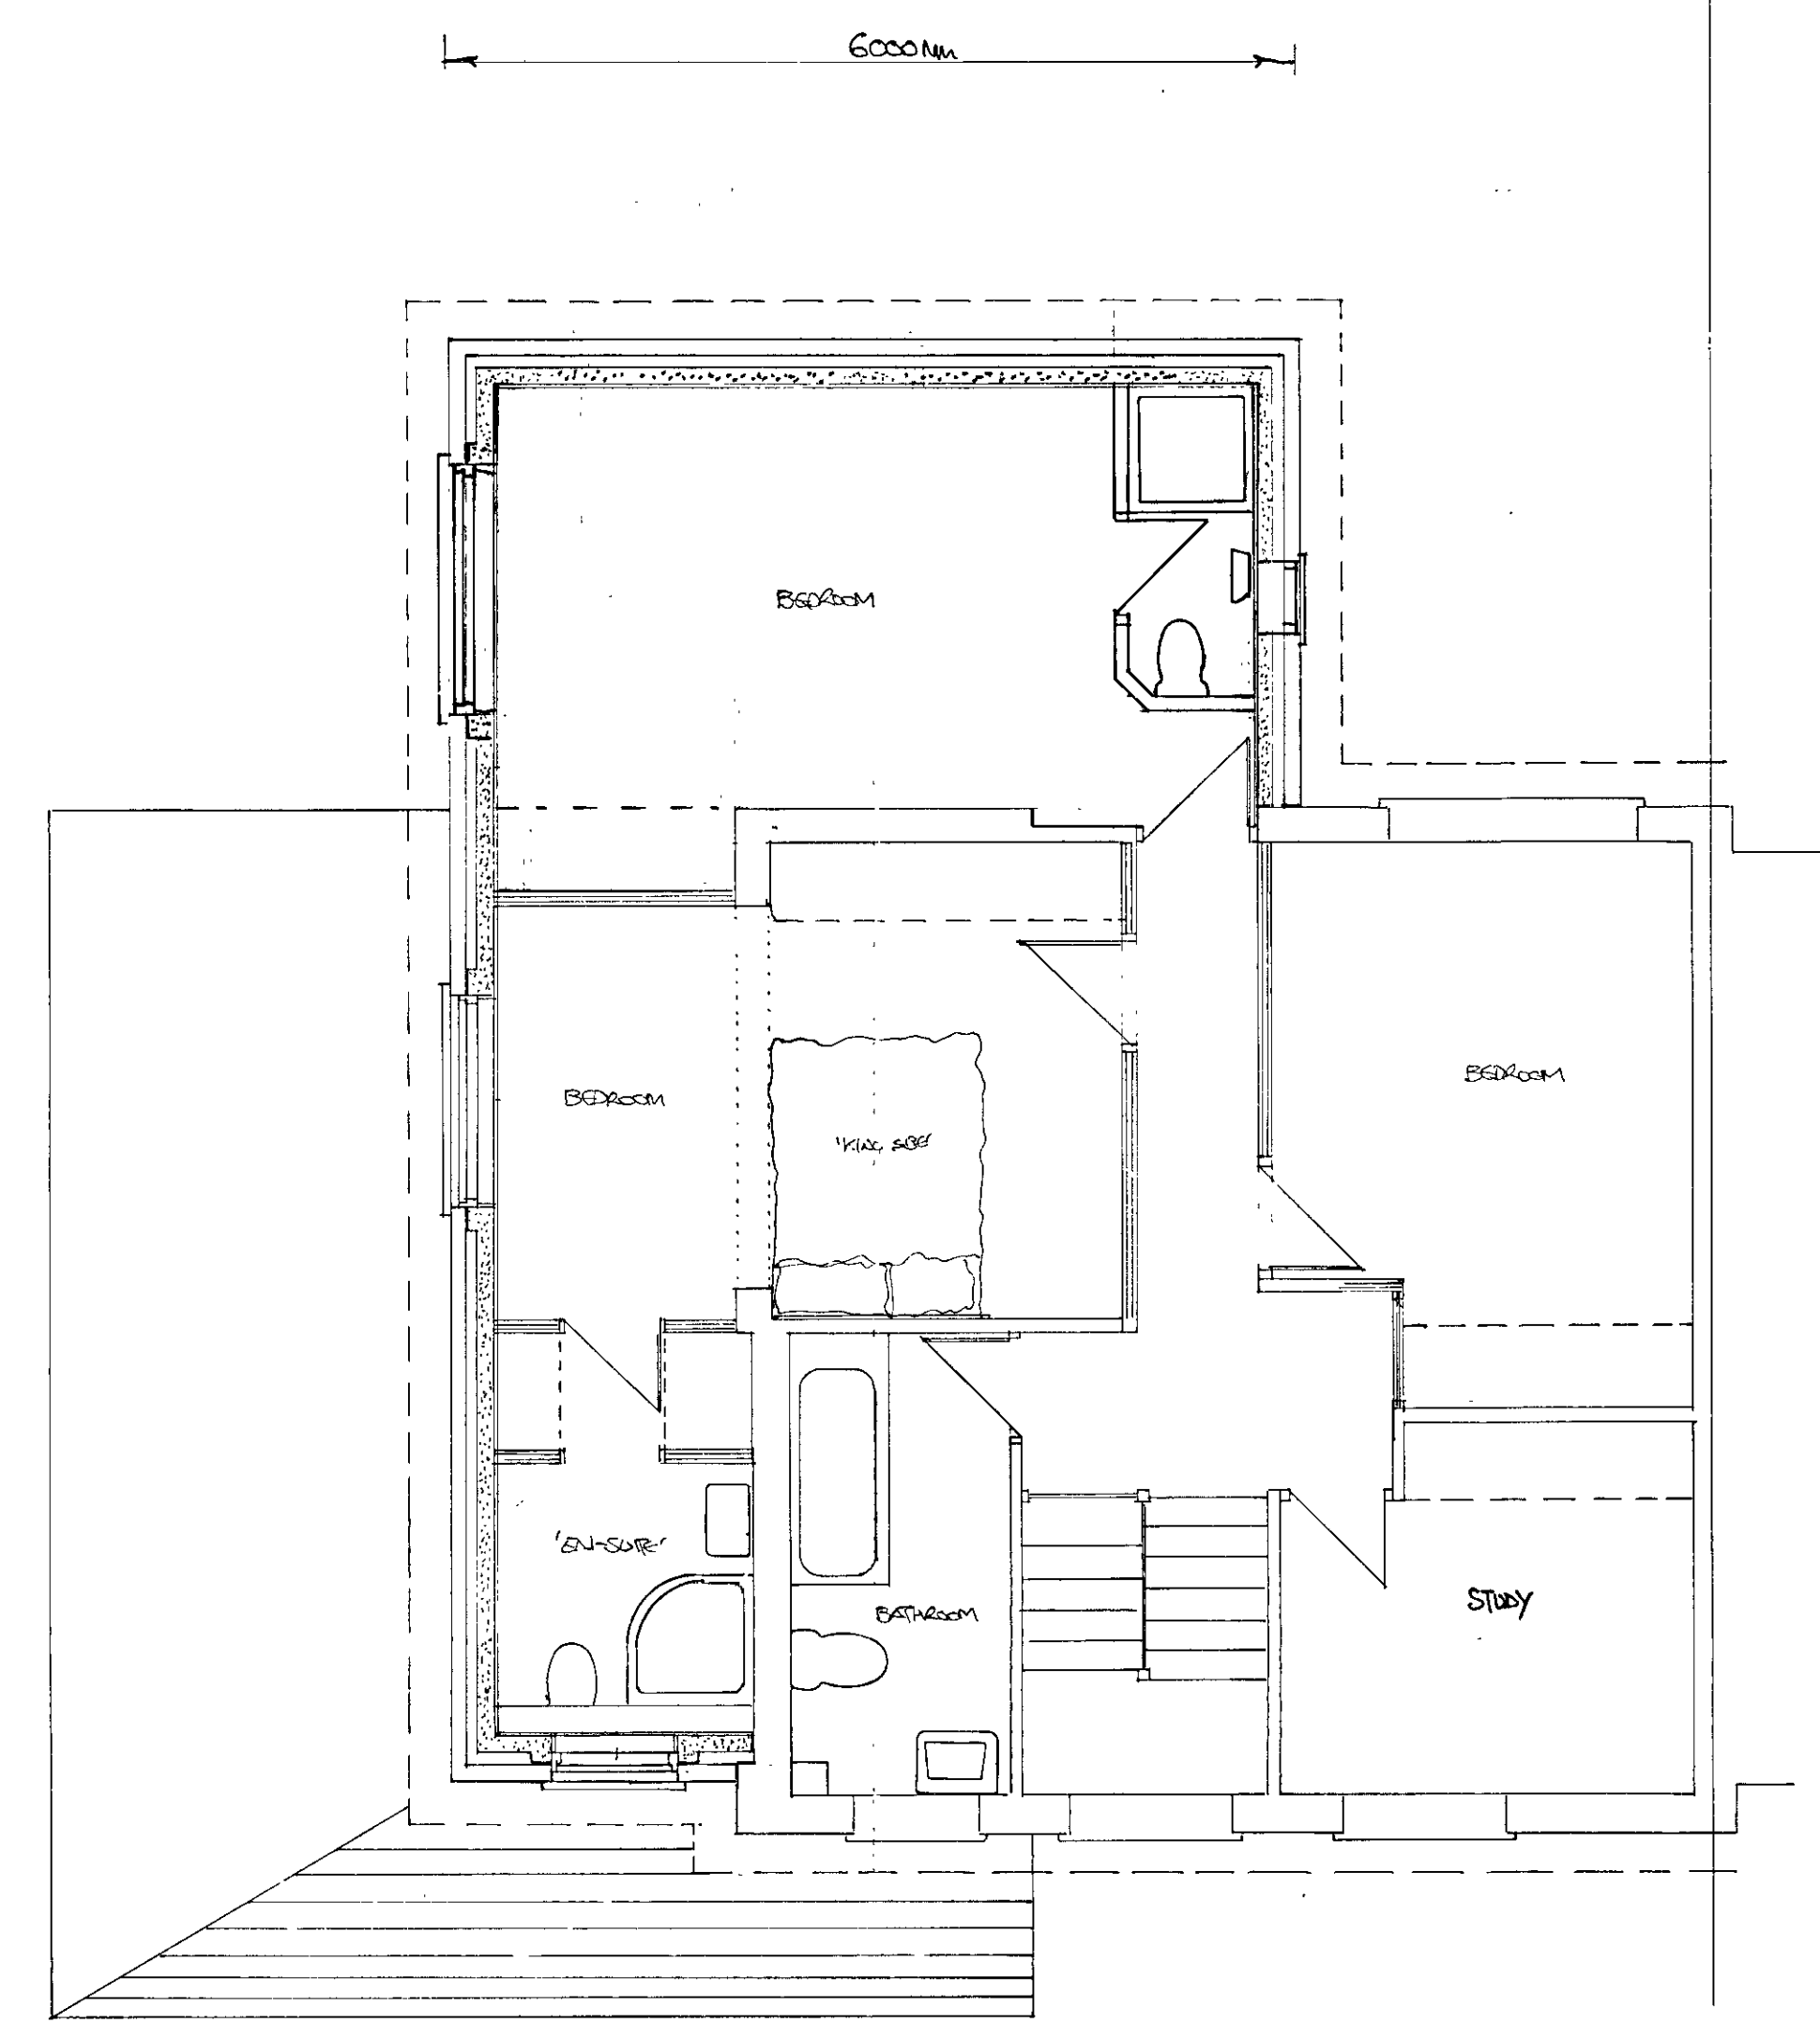


PROPOSED FIRST FLOOR PLAN

NOTES:
All dimensions must be checked on site.

DATE	REVISIONS
A	May 24
DATE	REVISIONS

Copyright

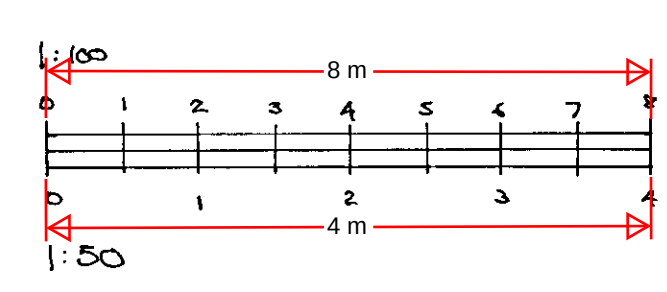

CLIENT:
MR. L. JAMESON

JOB TITLE:
PROPOSED TWO STOREY REAR & SIDE EXTENSION, GROUND FLOOR FRONT & SIDE EXTENSION

DRAWING TITLE:
1 STRAND CLOSE
MEOPHAM
DA13 OEG

SCALE: 1:50 & 1:100 @ 'A1'

DATE: MAY 1/24 DRAWN: *dc*

DWG. NO: WJ/24/1. Rev. A