

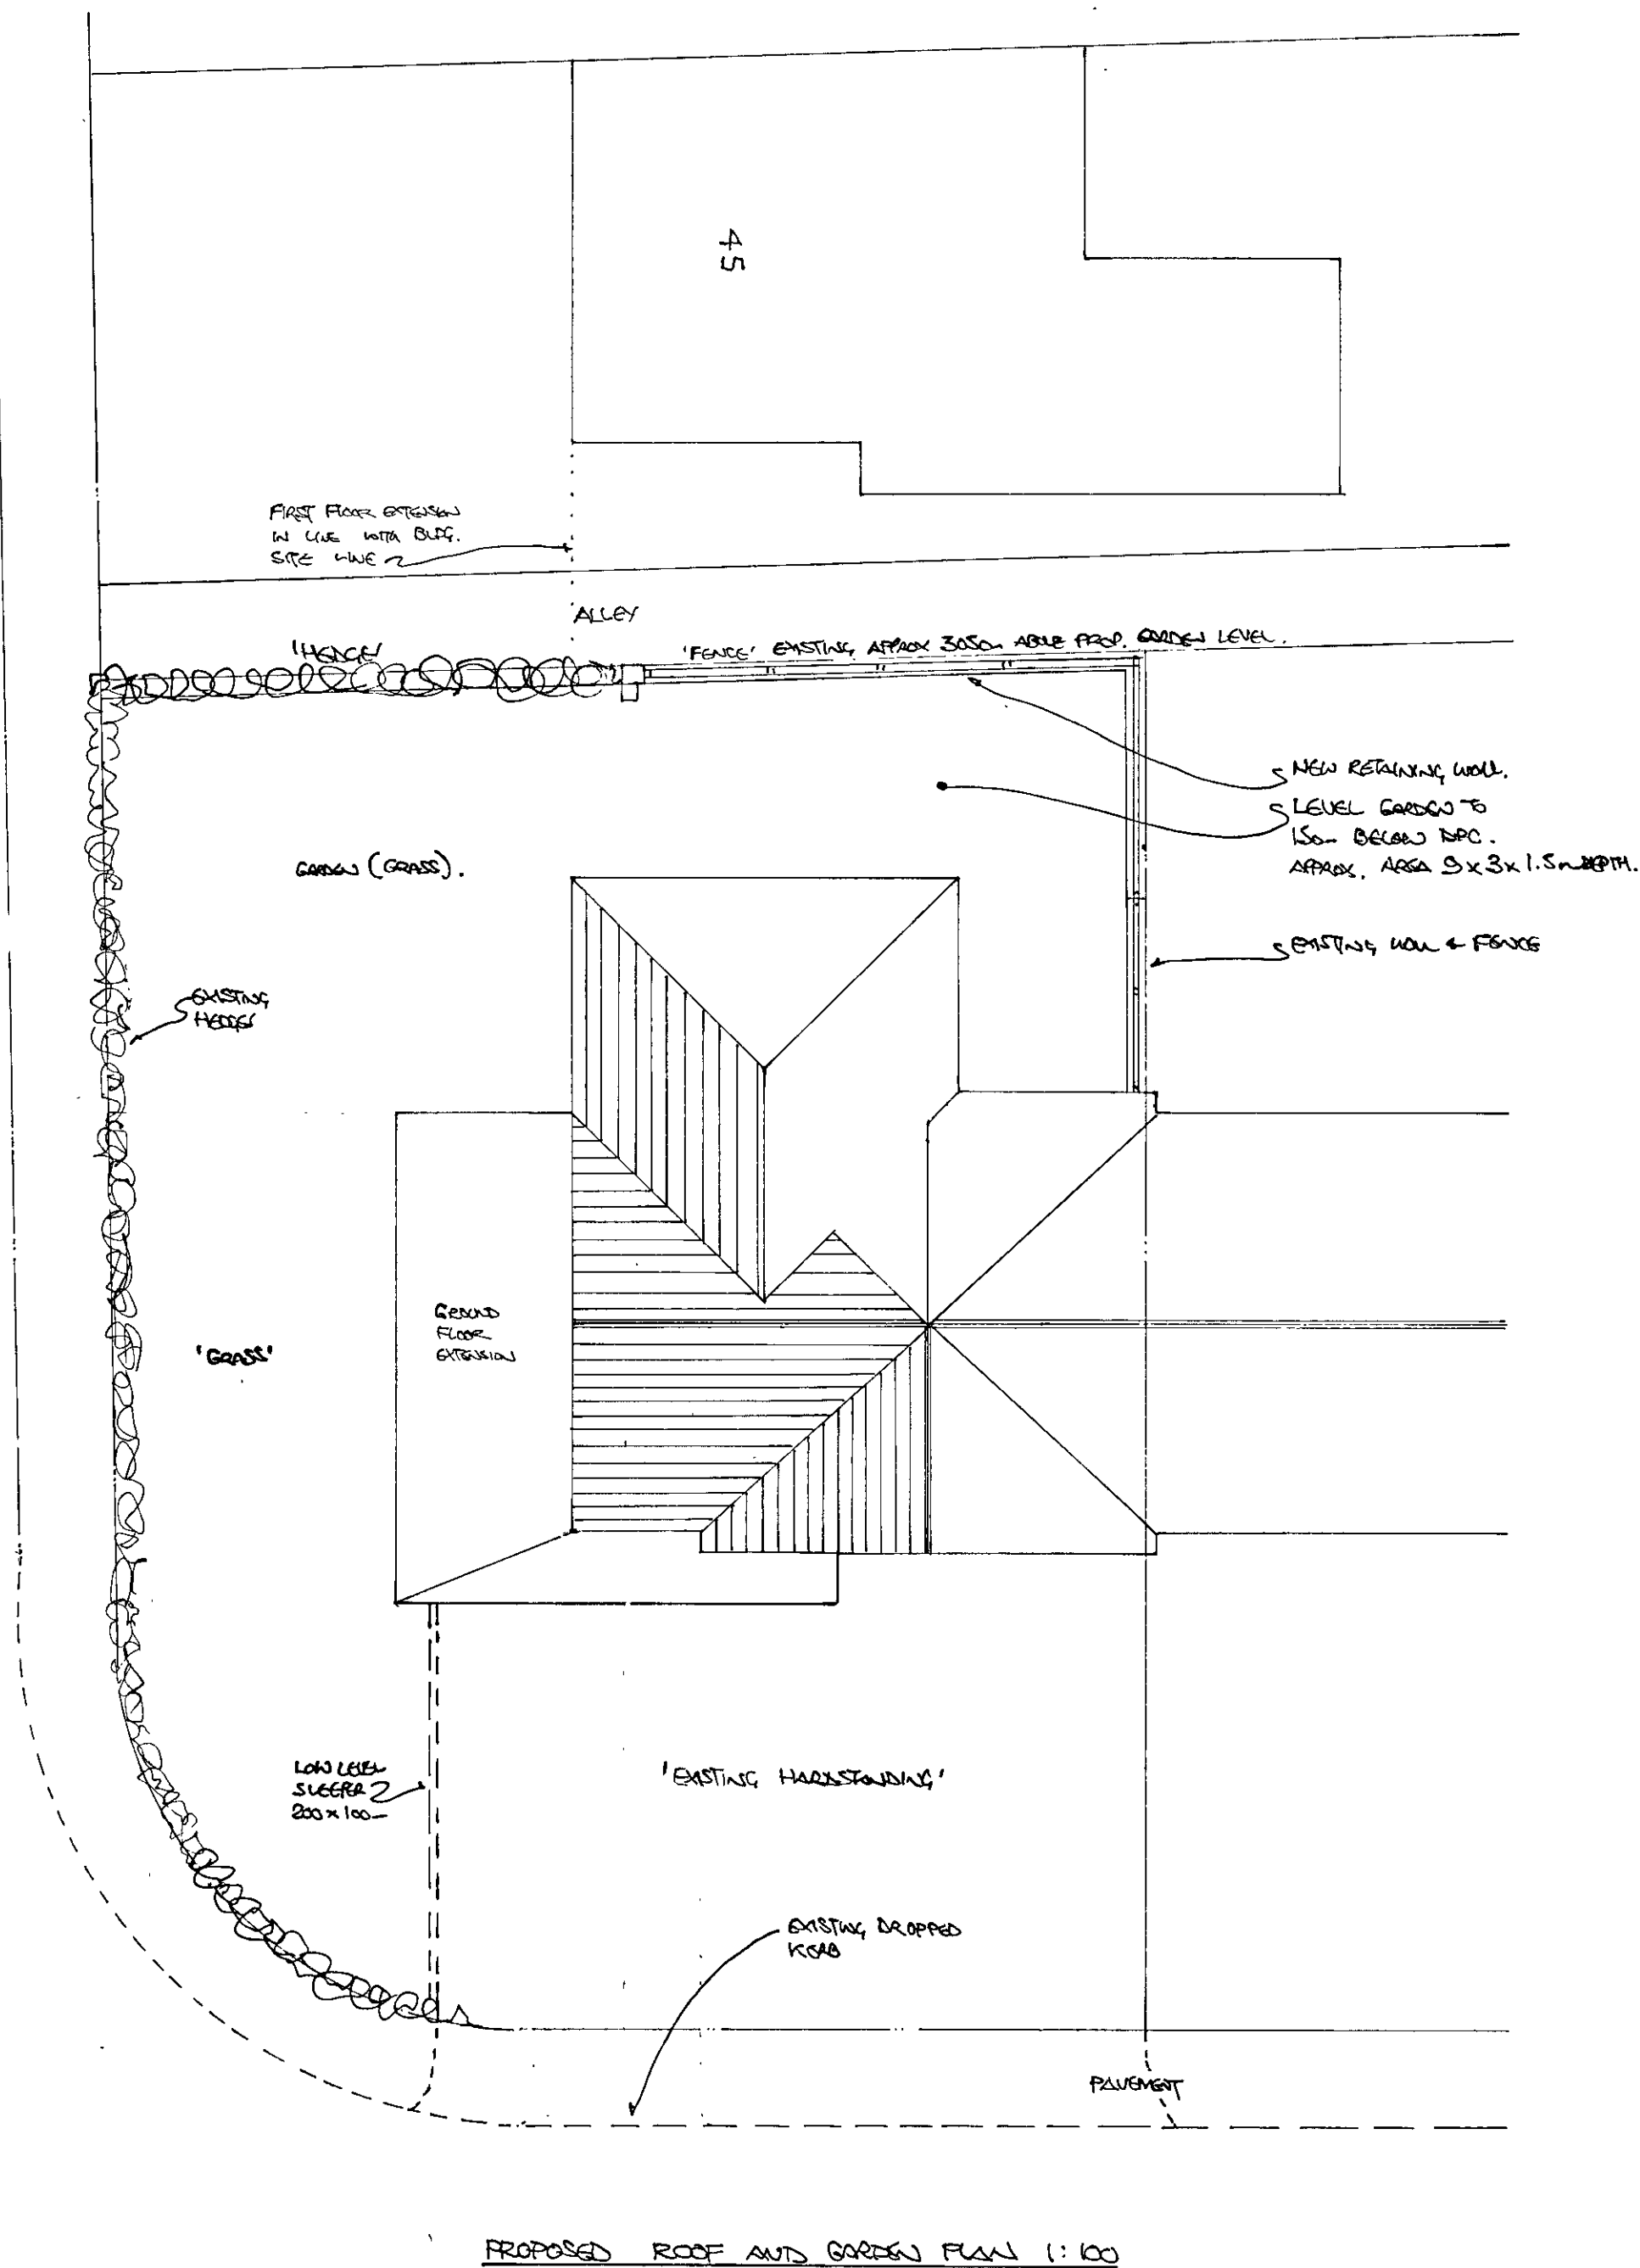


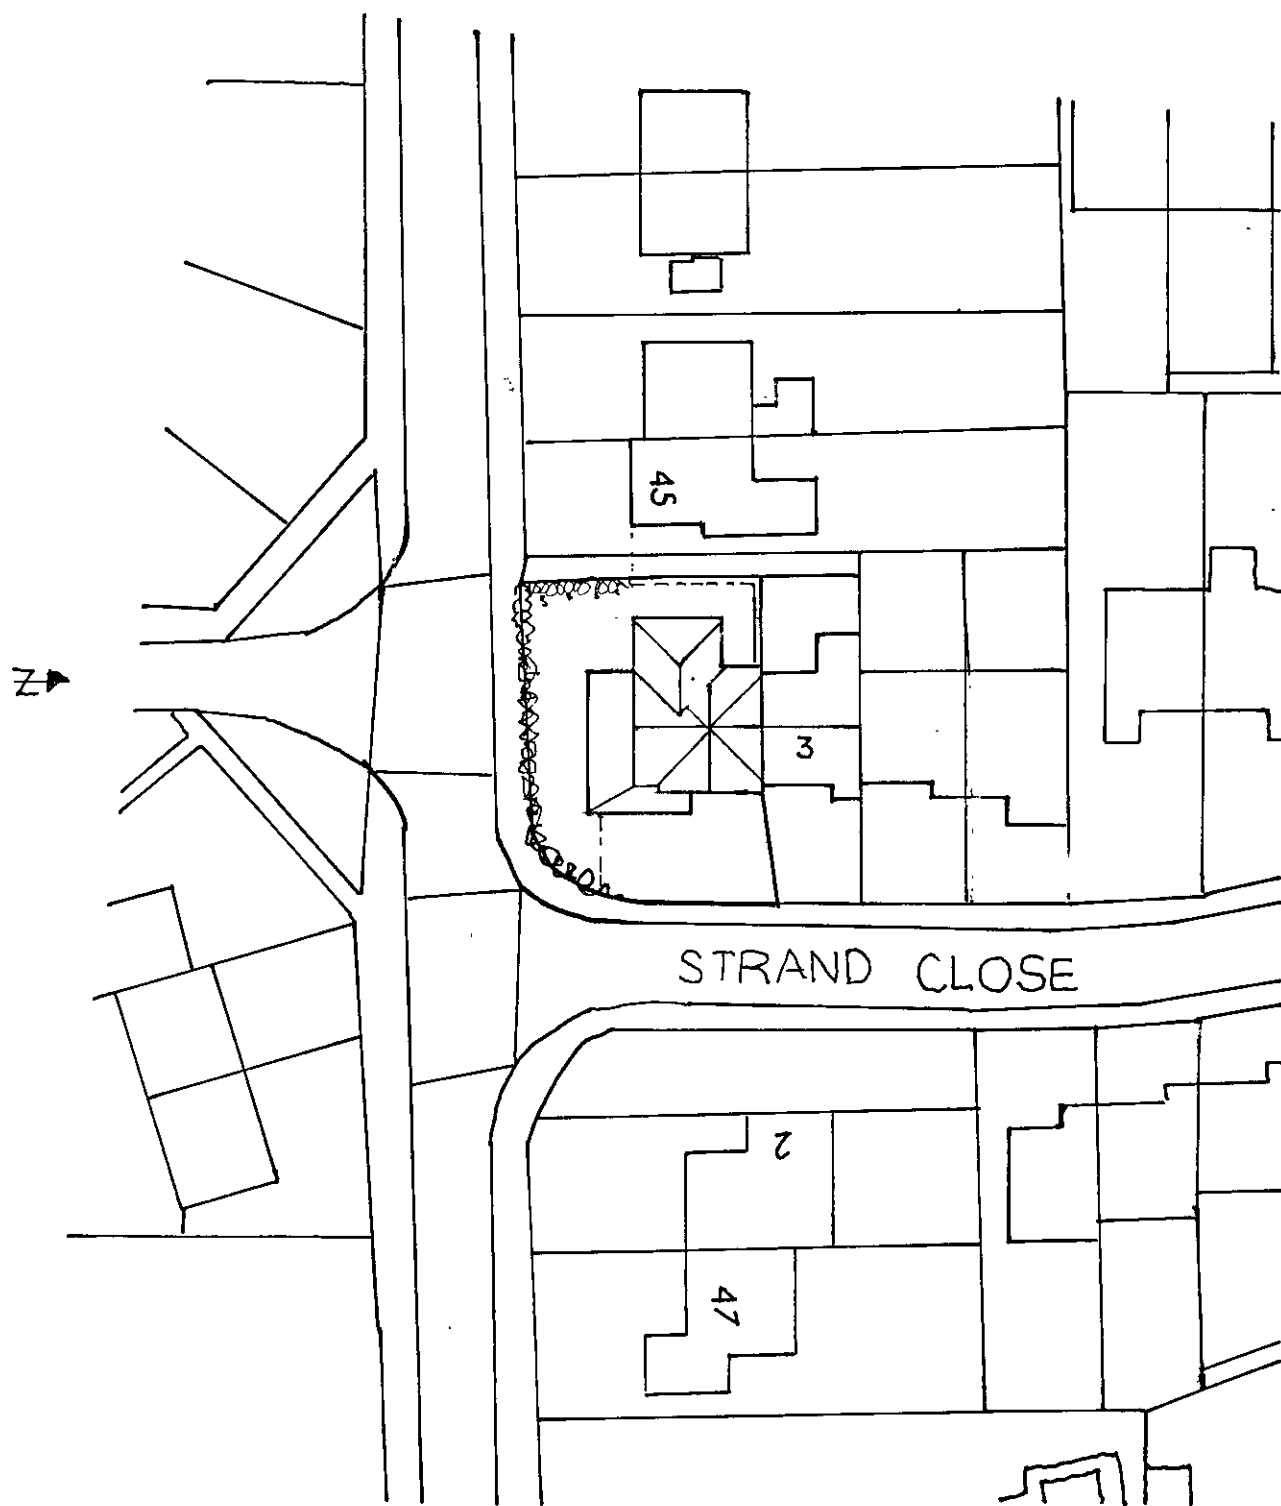

NOTE: NO ALTERATION TO HEIGHT OF EXISTING SIDE & REAR FENCES & HEDGE.

NOTE: PRIVATE GARDEN TO SIDE AND REAR (EXCLUDING FRONT HAZARDOUS) IS APPROX 130m².

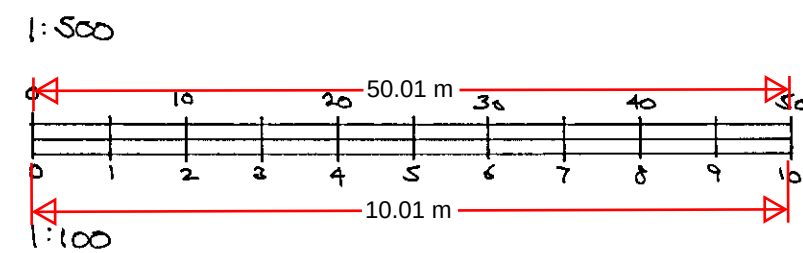

PROPOSED BLOCK PLAN 1:500

NOTES:
All dimensions must be checked on site.

DATE	REVISIONS
A	

©copyright

CLIENT: MR. L. JAMESON

JOB TITLE:
PROPOSED ROOF PLAN,
PROPOSED BLOCK PLAN,
SHOWING PROPOSED GARDEN
LEVEL.

DRAWING-TITLE:
1 STRAND CLOSE
MEGATHUM
KENT
DAIS OGS

SCALE: 1:100 1:500 @ 'A'

DATE: JAN '24 DRAWN: LJ

DWG-NO: LJ/3 Rev: A