


Proposed Front Elevation - Scale 1:100

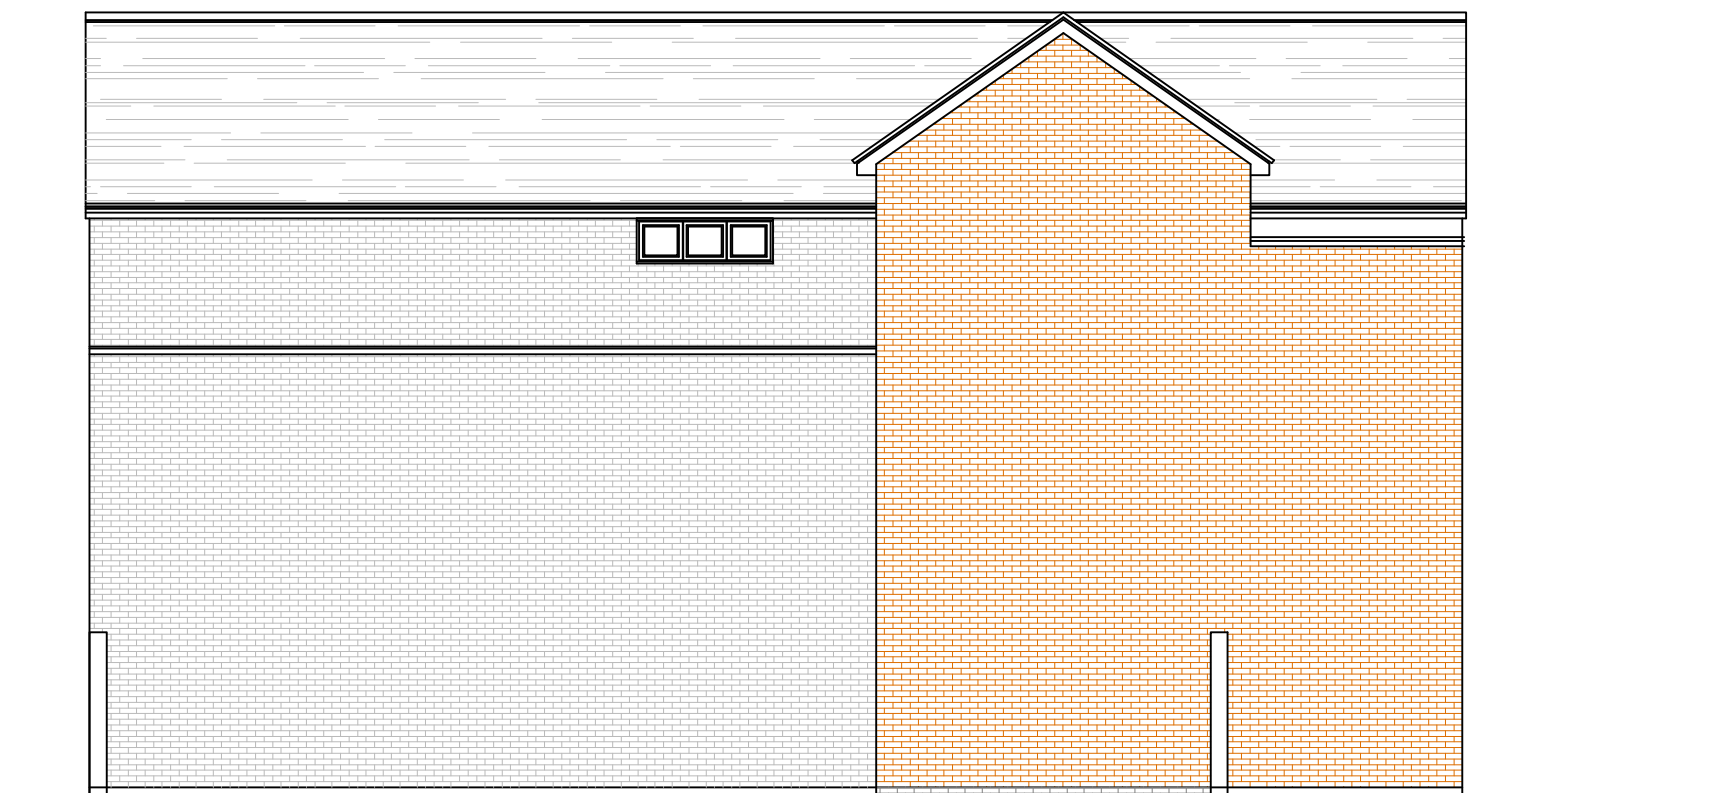

Proposed Side Elevation - Scale 1:100



Proposed Rear Elevation - Scale 1:100

Materials Schedule

Roof - Artificial Slate with Red Ridge Tiles to match adjoining property

Walls - Buff Stock brickwork to match adjoining property with plain tilehanging

Windows - Brown uPVC to match adjoining property

Doors - Brown uPVC to match adjoining property

Proposed Second Floor construction over Offices to provide 1 no.
One bedroom, One person Flat & One Bedroom, Two person Flats
at 73-75 West Street, Gravesend, Kent DA11 OBS

Date Oct 2023
Drawing No.2023/37/05@A3

CORPORATE ARCHITECTURE
& DESIGN GROUP



SEVENCROFT LTD.

277 Canterbury Road, Kennington
Ashford, Kent TN24 9QW
Tel / Fax : 01233 625553
e-mail : sevencroft@hotmail.co.uk