




DO NOT SCALE
These drawings and designs are the
copyright of
SEVENCROFT LTD.

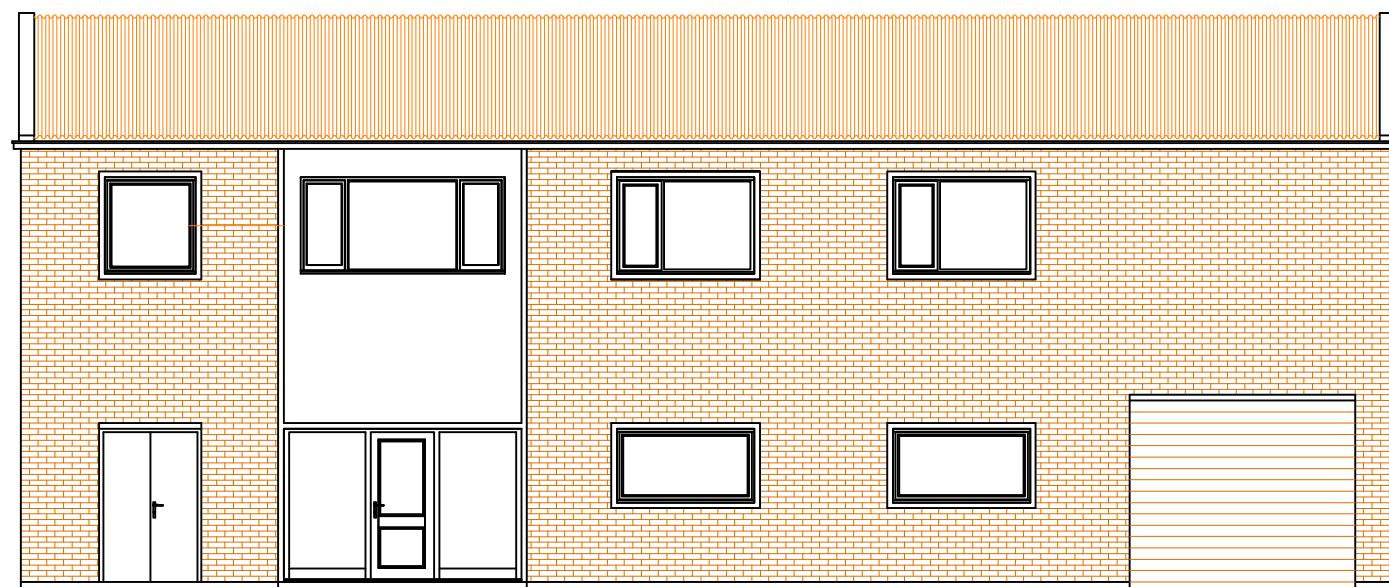

Existing Front Elevation - Scale 1:100

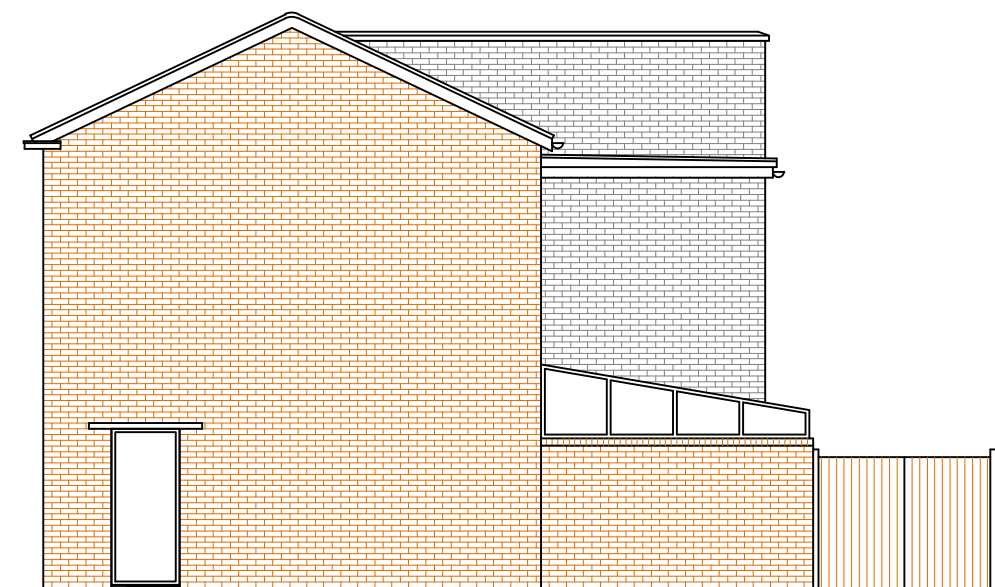

Existing Side Elevation - Scale 1:100

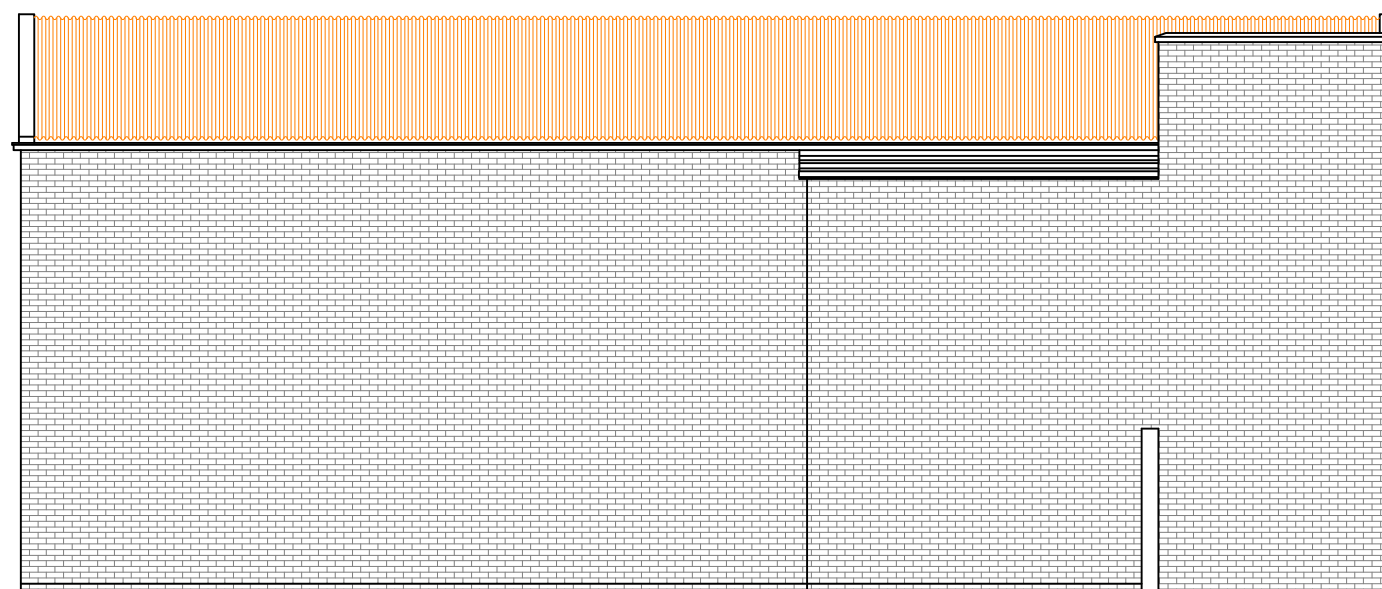

Existing Rear Elevation - Scale 1:100

Proposed Second Floor construction over Offices to provide 1 no.
One bedroom, One person Flat & One Bedroom, Two person Flats
at 73-75 West Street, Gravesend, Kent DA11 0BS

Date Oct 2023
Drawing No.2023/37/03@A3

CORPORATE ARCHITECTURE
& DESIGN GROUP



SEVENCROFT LTD.

277 Canterbury Road, Kennington
Ashford, Kent TN24 9QW
Tel / Fax : 01233 625553
e-mail : sevencroft@hotmail.co.uk