



DO NOT SCALE  
These drawings and designs are the  
copyright of  
SEVENCROFT LTD.

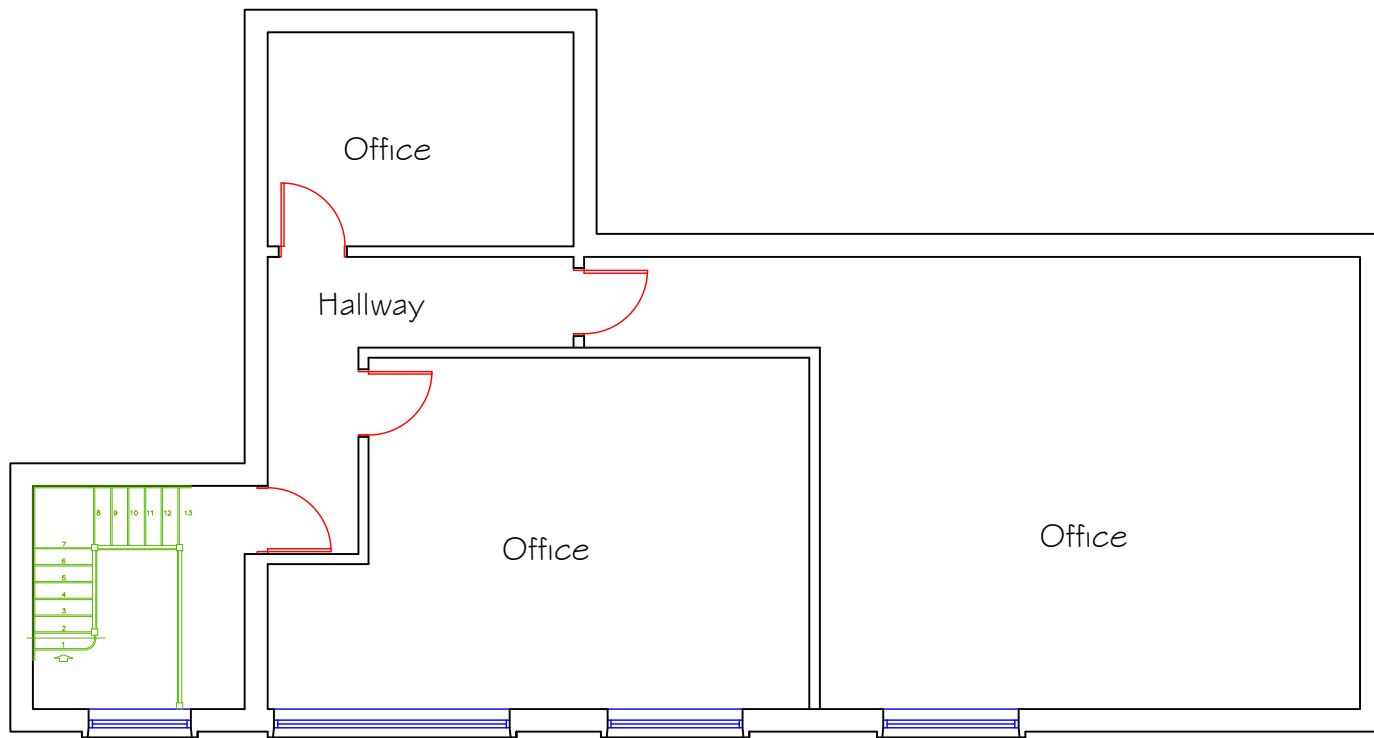

Existing First Floor Plan - Scale 1:100

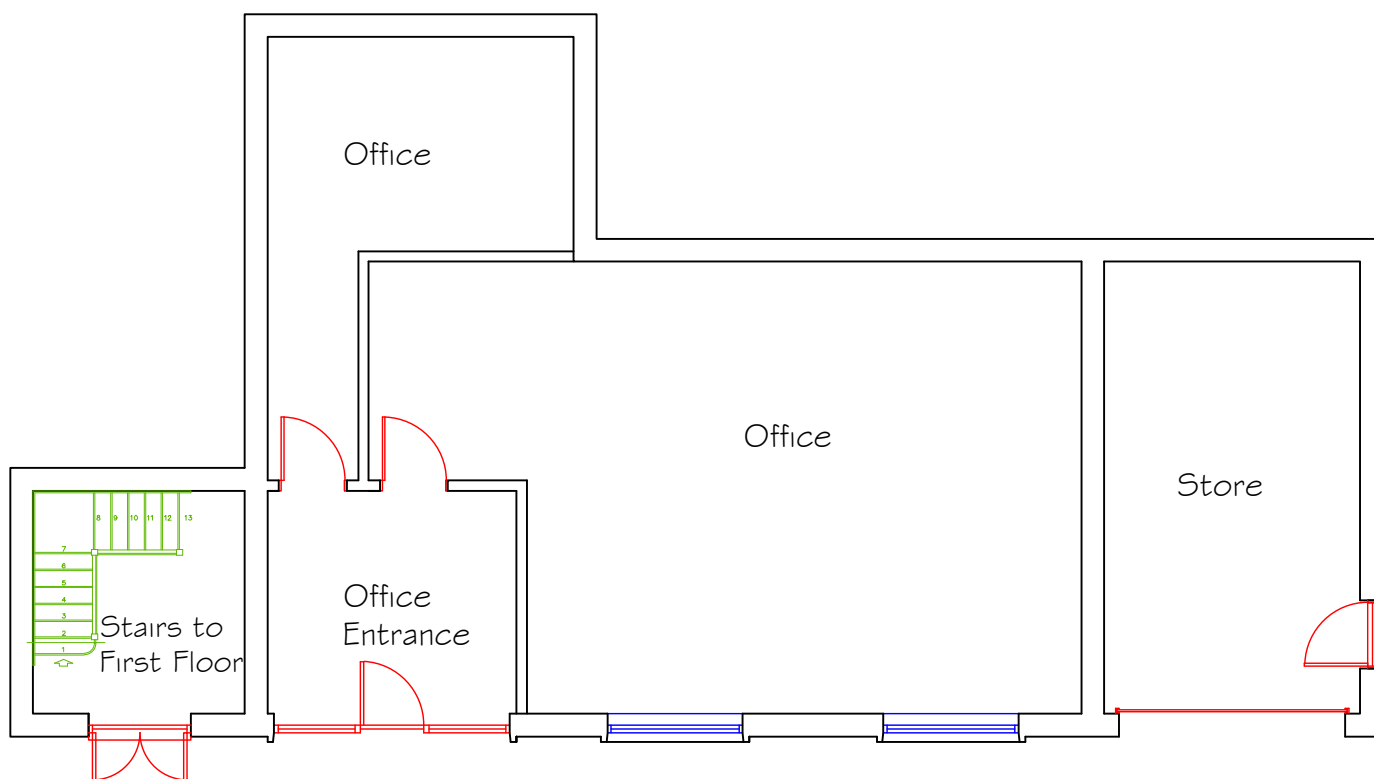

Existing Ground Floor Plan - Scale 1:100

Existing Floor Plans - Scale 1:100

Proposed Second Floor  
construction over Offices to provide  
1 no. One bedroom, One person Flat  
& One Bedroom, Two person Flats  
at 73-75 West Street, Gravesend,  
Kent DA11 0BS

Date Oct 2023

Drawing No.2023/37/02@A3

CORPORATE ARCHITECTURE  
& DESIGN GROUP



SEVENCROFT LTD.

277 Canterbury Road, Kennington  
Ashford, Kent TN24 9QW  
Tel / Fax : 01233 625553  
e-mail : sevencroft@hotmail.co.uk