


BLOCK/SITE PLAN
 AREA 90m x 90m
 SCALE: 1:500 on A4
 CENTRE COORDINATES: 566760 , 171181

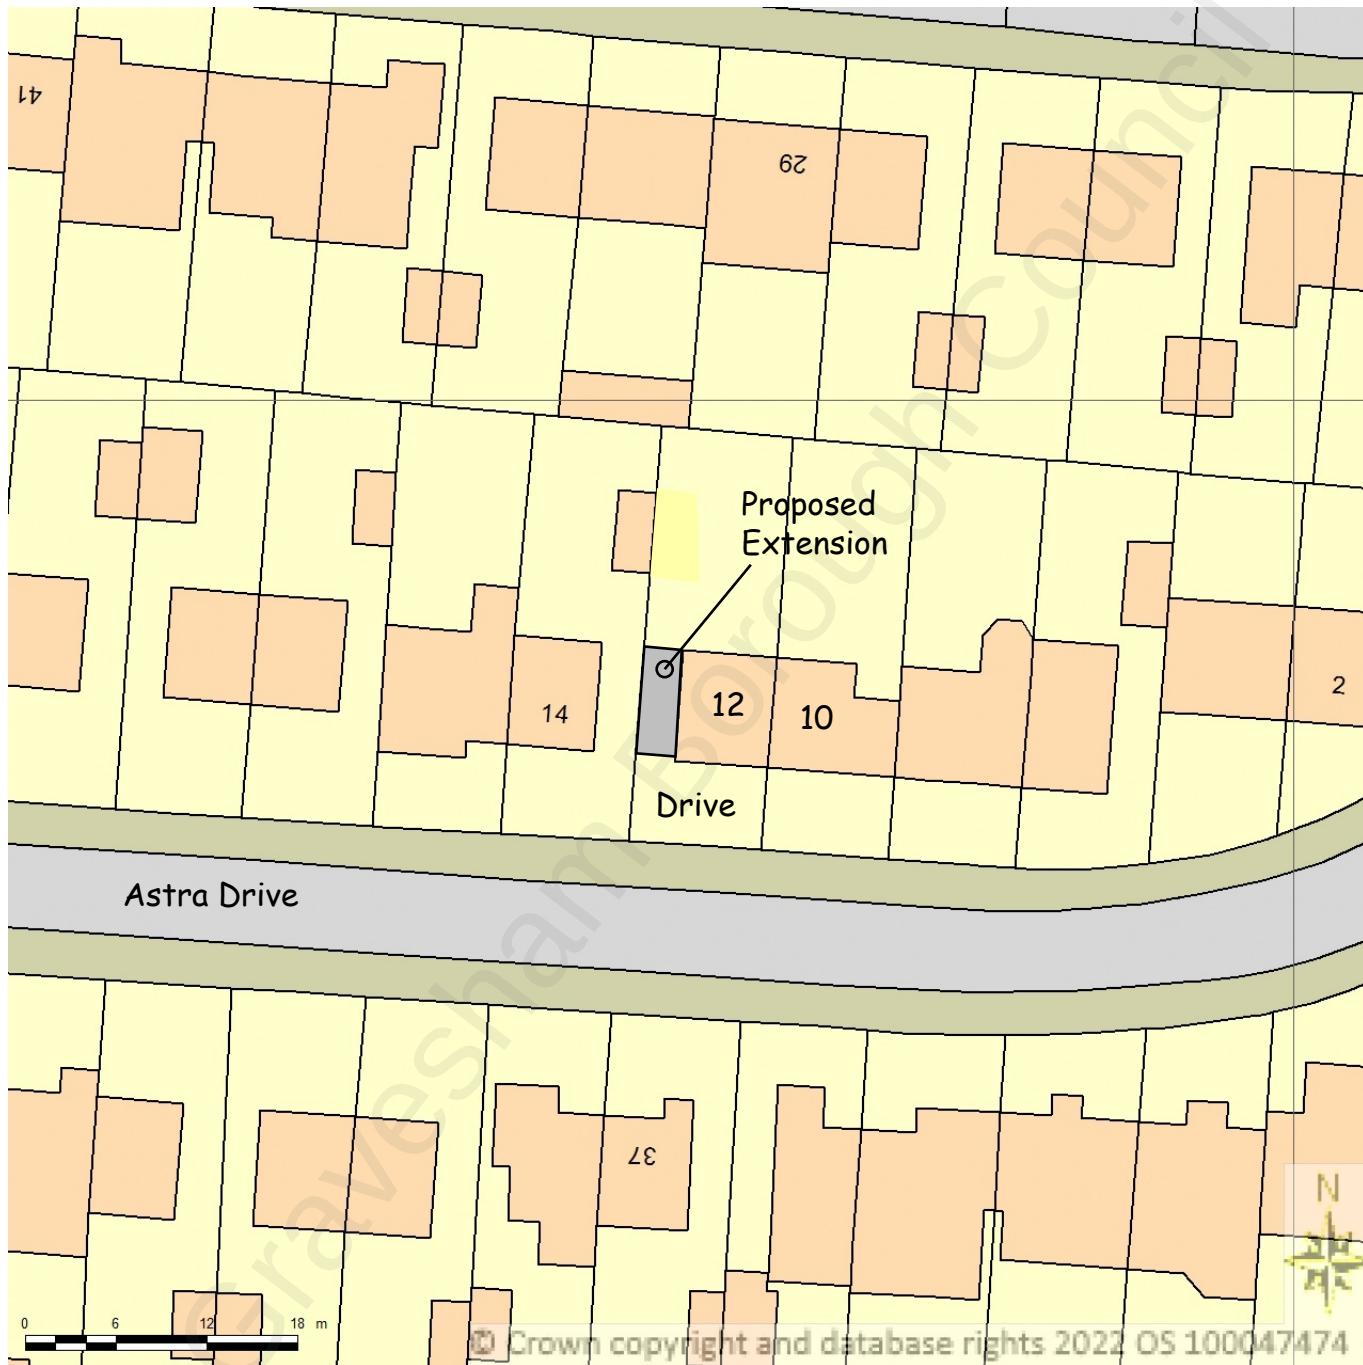

Notes:

- 1 - Parking not impacted by this proposal as the current parking is at the front
- 2 - No boundaries are impacted by this proposal
- 3 - No trees are impacted by this proposal

Drawing Number: CB-001