


Notes

- 1. Existing floor finishes stripped back to existing joists throughout Second Floor
- 2. Existing door removed and retained for re-use

KEY:

Demolition & stripping-out

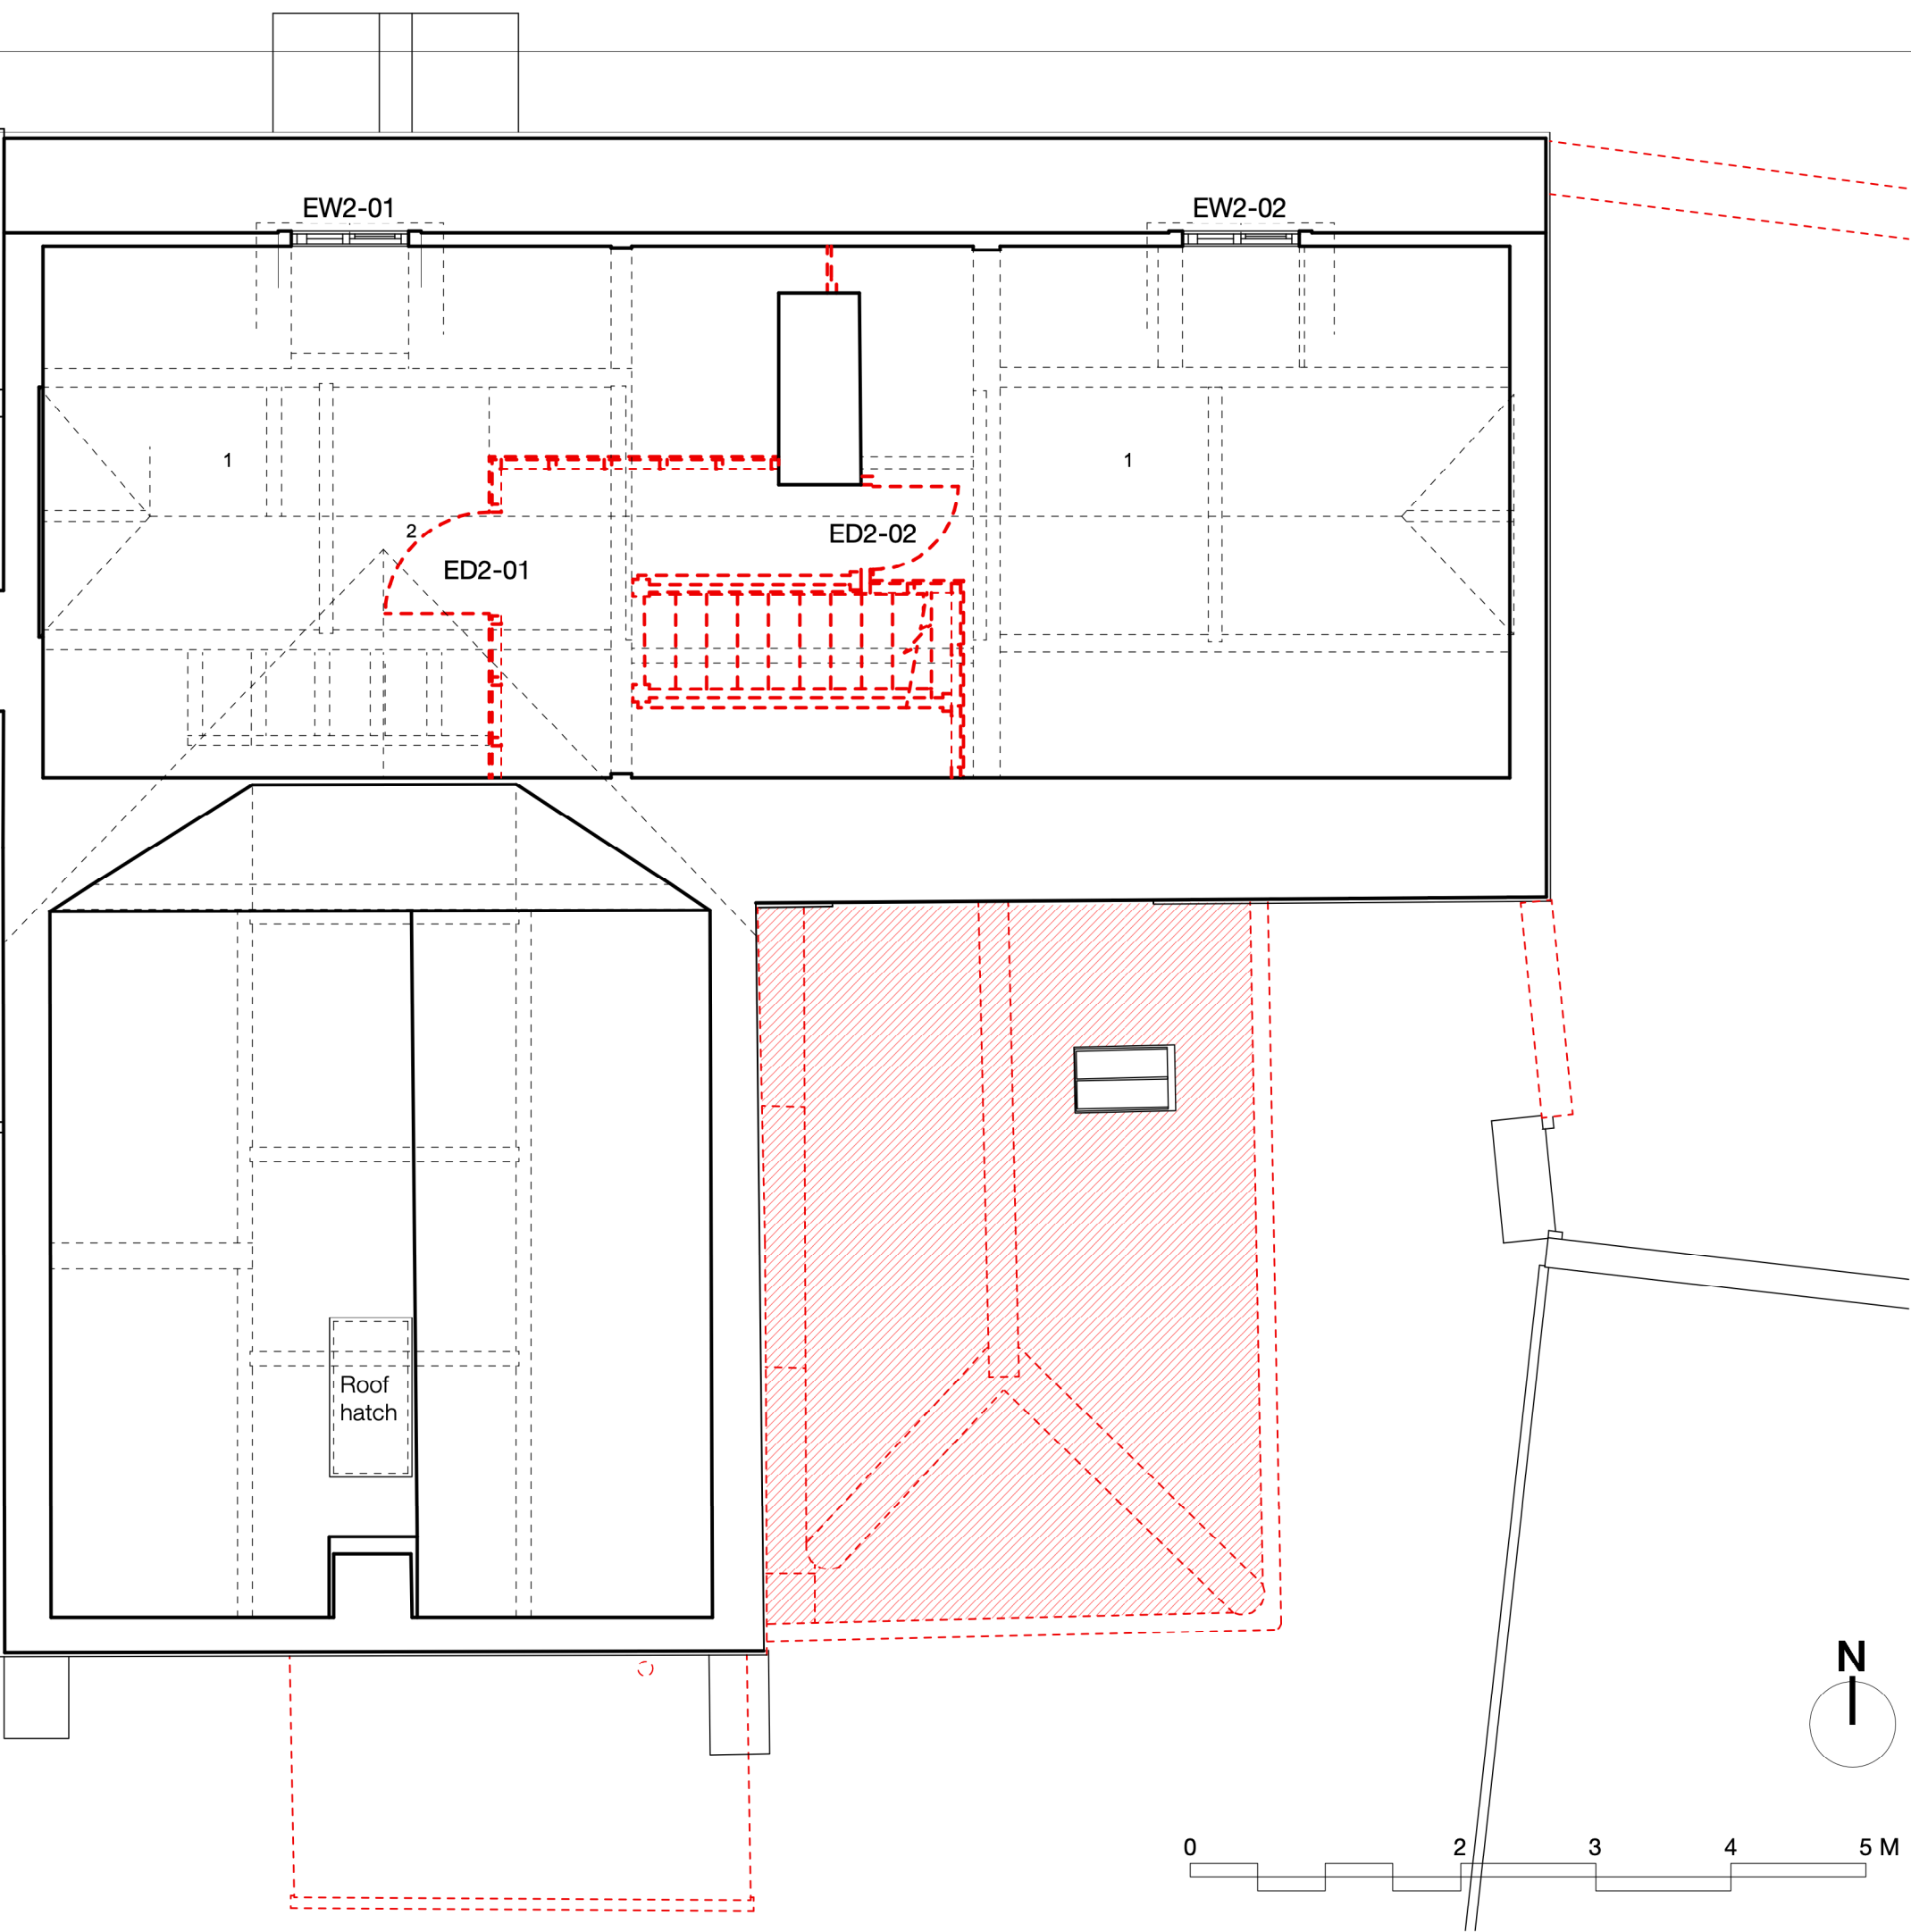

GENERAL NOTES

- 1. This drawing is the copyright of Haines Phillips Architects.
- 2. Do not scale from this drawing. Use figured dimensions only.
- 3. This drawing must not be used for land transfer purposes, or for construction purposes unless accompanied by an Architect's Instruction.

DRAWING ISSUE STATUS

ISSUE STATUS	COMMENT
P PL	PRELIMINARY PLANNING
BR T C	BUILDING REGS TENDER CONSTRUCTION
FC L	FINAL CONSTRUCTION LEGAL
	For comment and review Planning/Listed Building Application Building Regs Application For pricing purposes only For procurement & construction Record drawings on completion Conveyancing or other legal purposes

REVISIONS

REV	DATE	NOTES
1	20/10/25	Planning Issue.
2	20/03/26	Updated in accordance with discussion with Case Officer and Conservation Officer at site meeting. Detail added to works to infilled, original window on rear elevation. Annotations simplified.
3	21/08/26	

HAINES
PHILLIPS
ARCHITECTS

Tankerton Works
12 Argyle Walk
London WC1H 8HA
t 020 7833 9324
f 020 7837 2864
e office@hainesphillips.co.uk

JOB TITLE
**Elizabeth House,
The Street, Meopham,
DA13 0AJ**

DRAWING TITLE
2F Plan Demolitions

DRAWN AZ	DATE May 2025
JOB NR 4412	SCALE 1:50@A3
DRAWING NO. DM323	ISSUE REVISION PL 3