


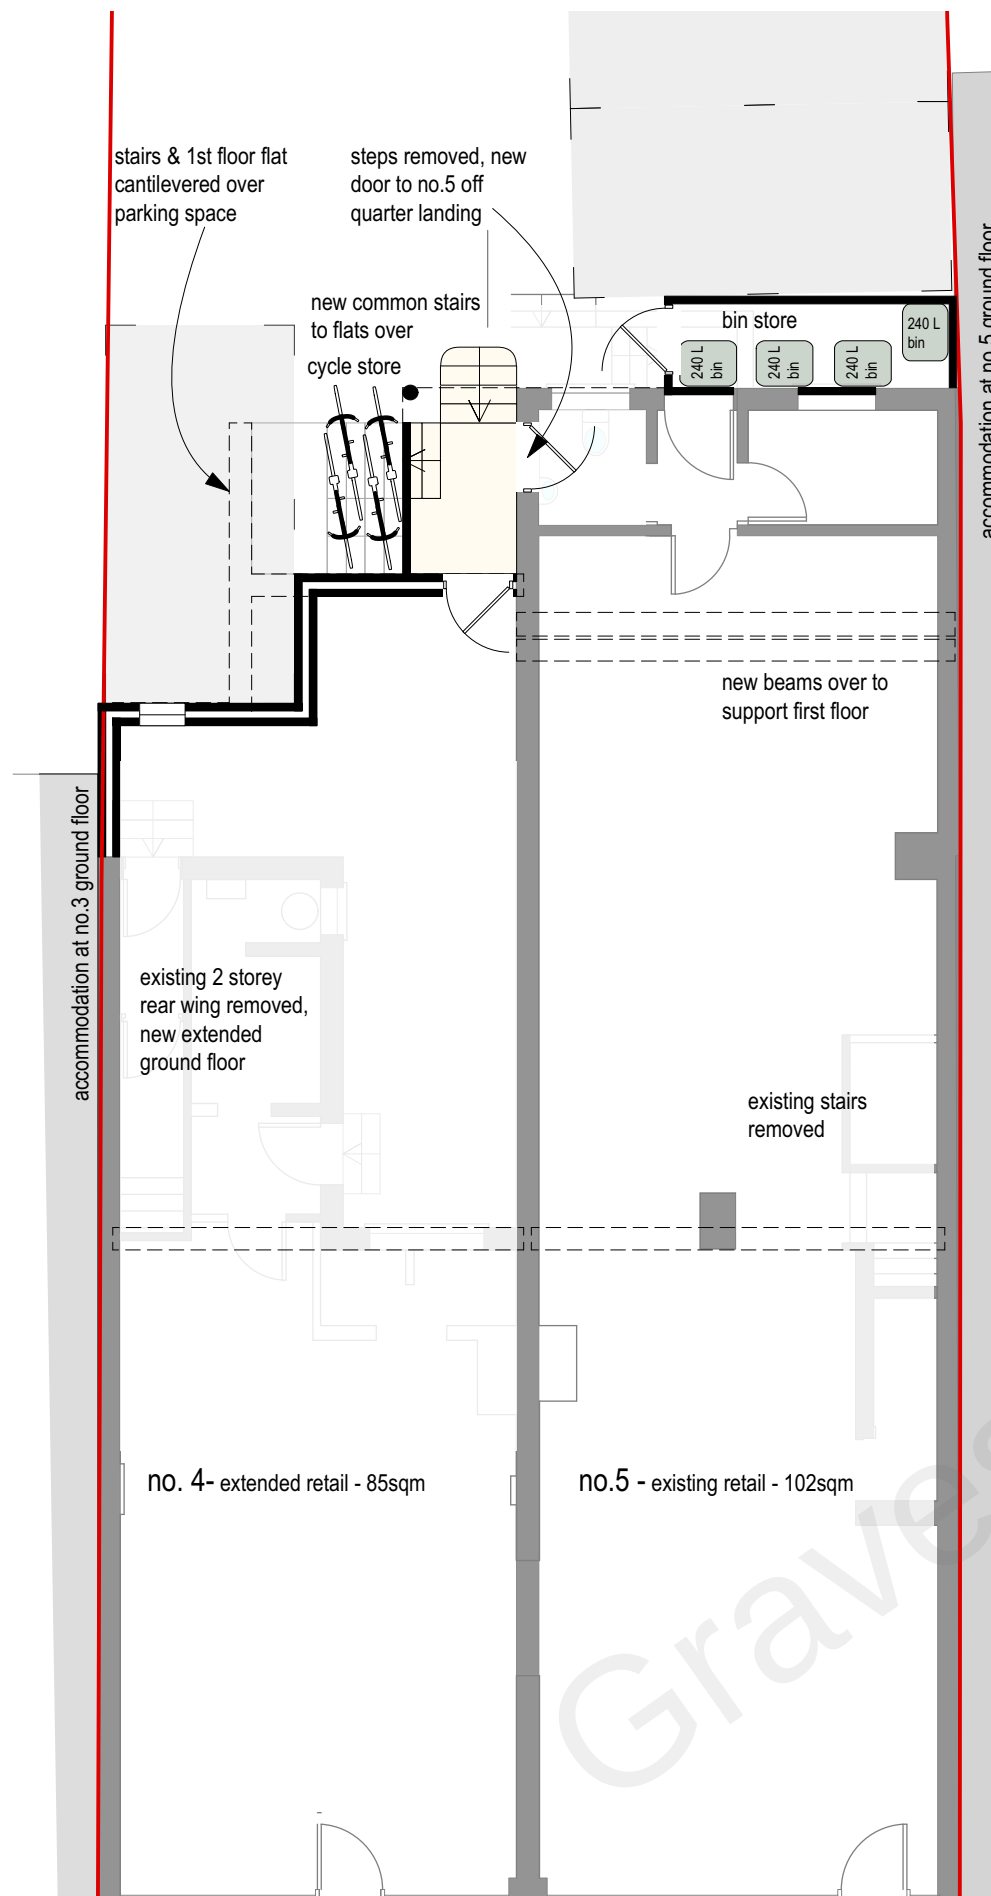


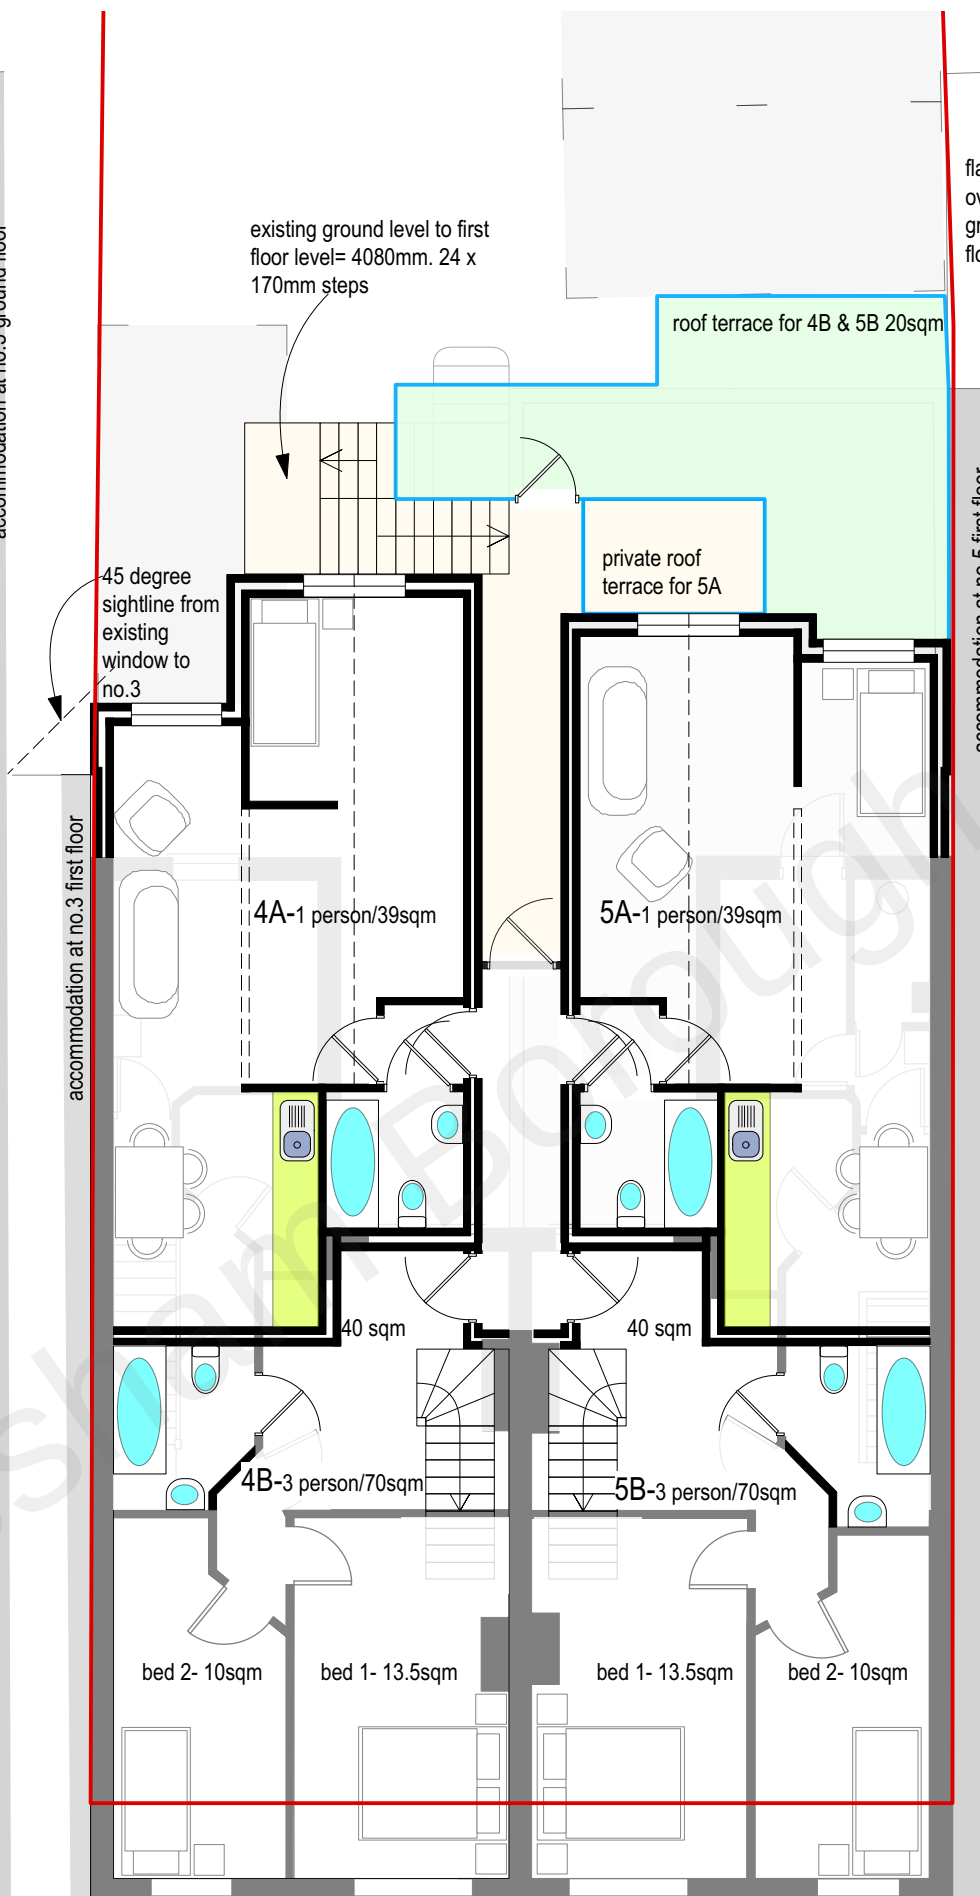

ground floor

 

first floor

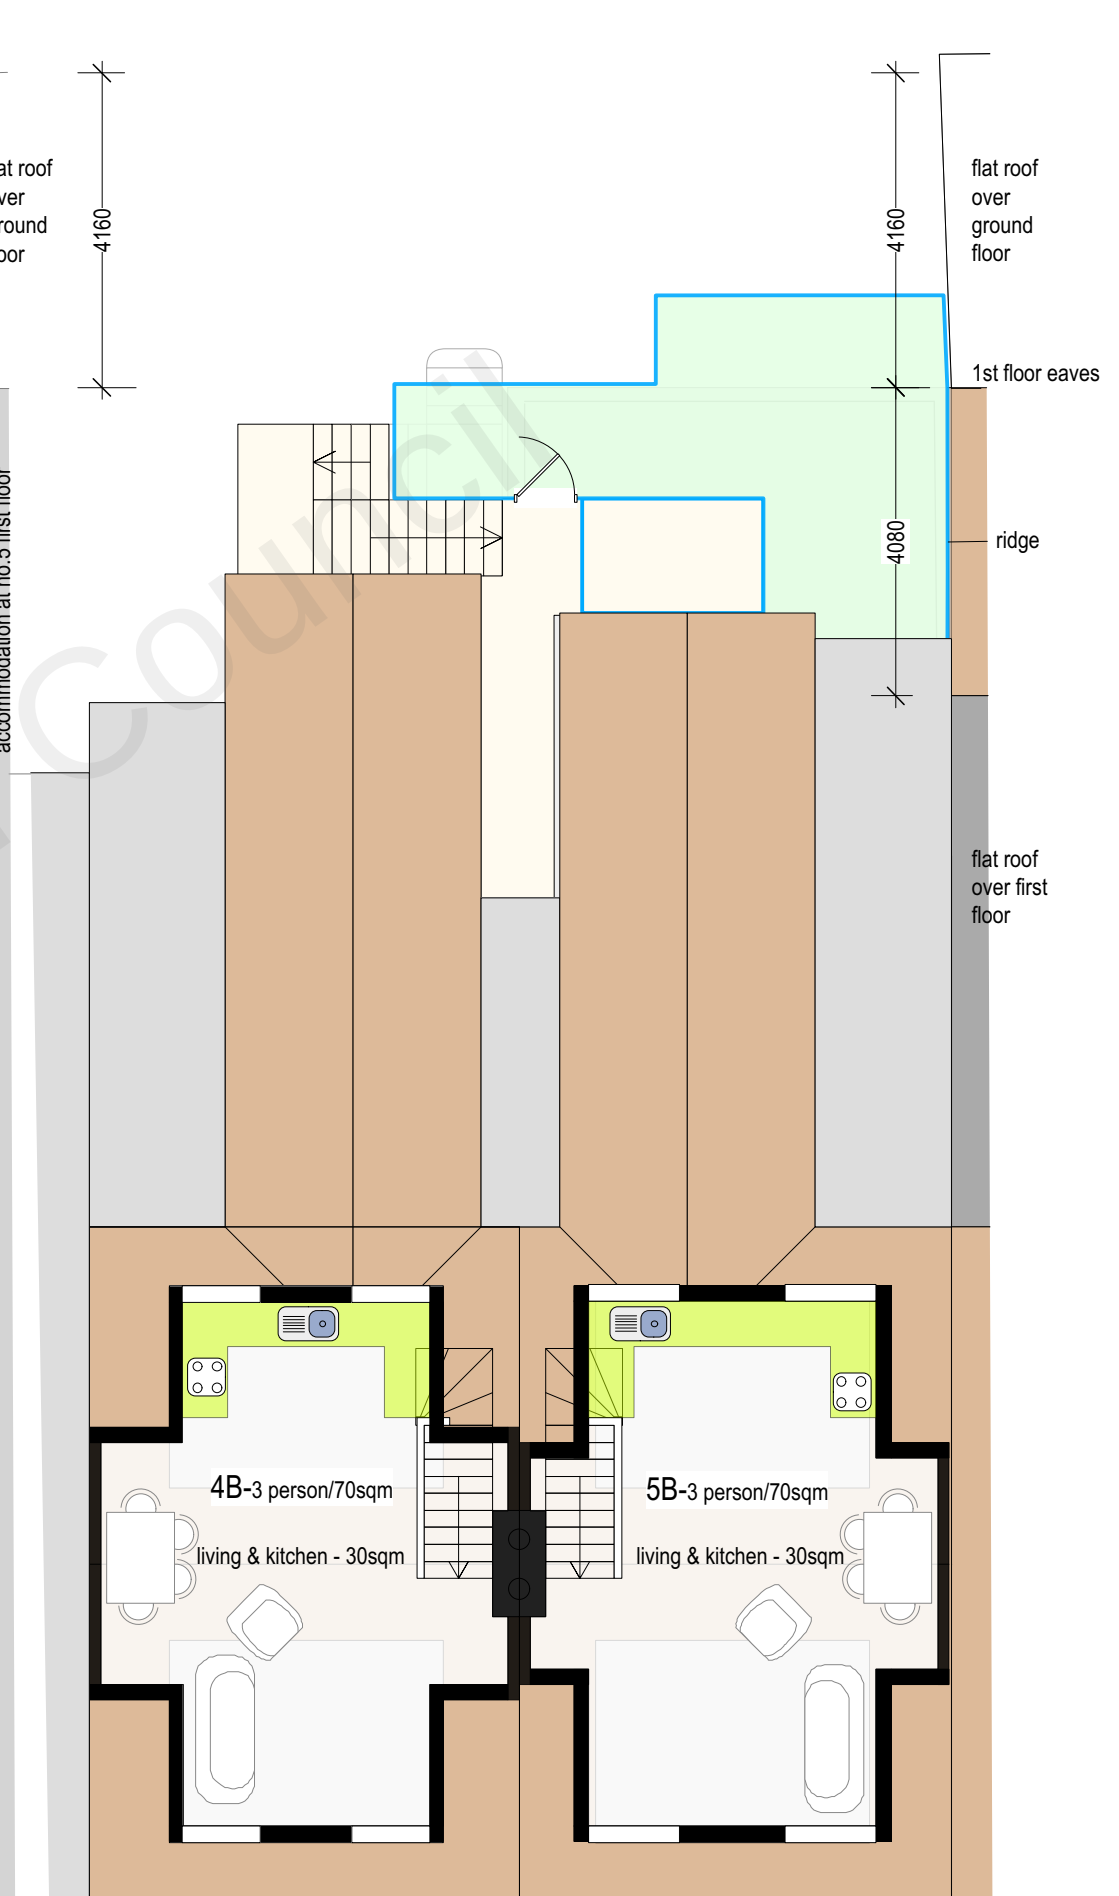

attic plan 30 sqm
roof plan proposed on drw. 21-29-02

CLIENT; Halil Ersungur

PROJECT; 4 & 5The Parade Meopham DA13 0J

TITLE; proposed floor plans

SCALE; 1-100 DATE; 09/21 DRAWN;GB

DRAWING NUMBER 21-29-06 A