

[illegible]

1. ALL DIMENSIONS IN MM UNLESS OTHERWISE NOTED.

A	Issued for Planning	JWO	RWB	21.05.22
REV	MODIFICATION	BY	CH	DATE

450 Longwater Avenue,
Green Park,
Reading,
RG2 6GF

Design Consultant & Principal Contractor:



Site Name:

WATERDALES

3UK Nominal ID:

GVM21541

Address:

PERRY STREET
GRAVESHAM
KENT
DA11 8JE

Title:

001 DRAWING REGISTER

Project:

UNILATERAL SW

Purpose of Issue:

PLANNING

MBNL/TM/H3G Cell ID:

GVM081/86239/DA0582


Drawing No:

GVM21541_GVM081_86239_FS0582_GA_REV_A

ue:


A

SITE LOCATION

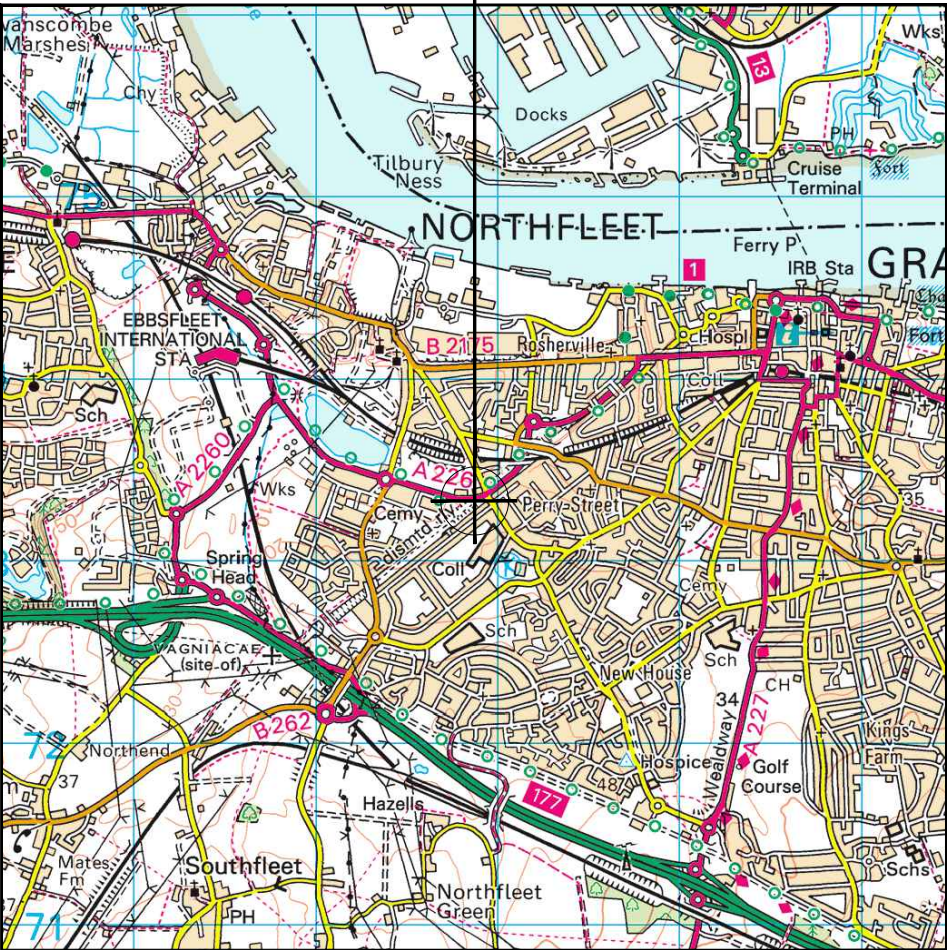

Reproduced by permission of Ordnance Survey on behalf of the Controller of Her Majesty's Stationery Office
All rights reserved. © Crown Copyright licence no. 100022432


SITE AREA PLAN

 

SITE PHOTOGRAPH




PARKING LOCATION

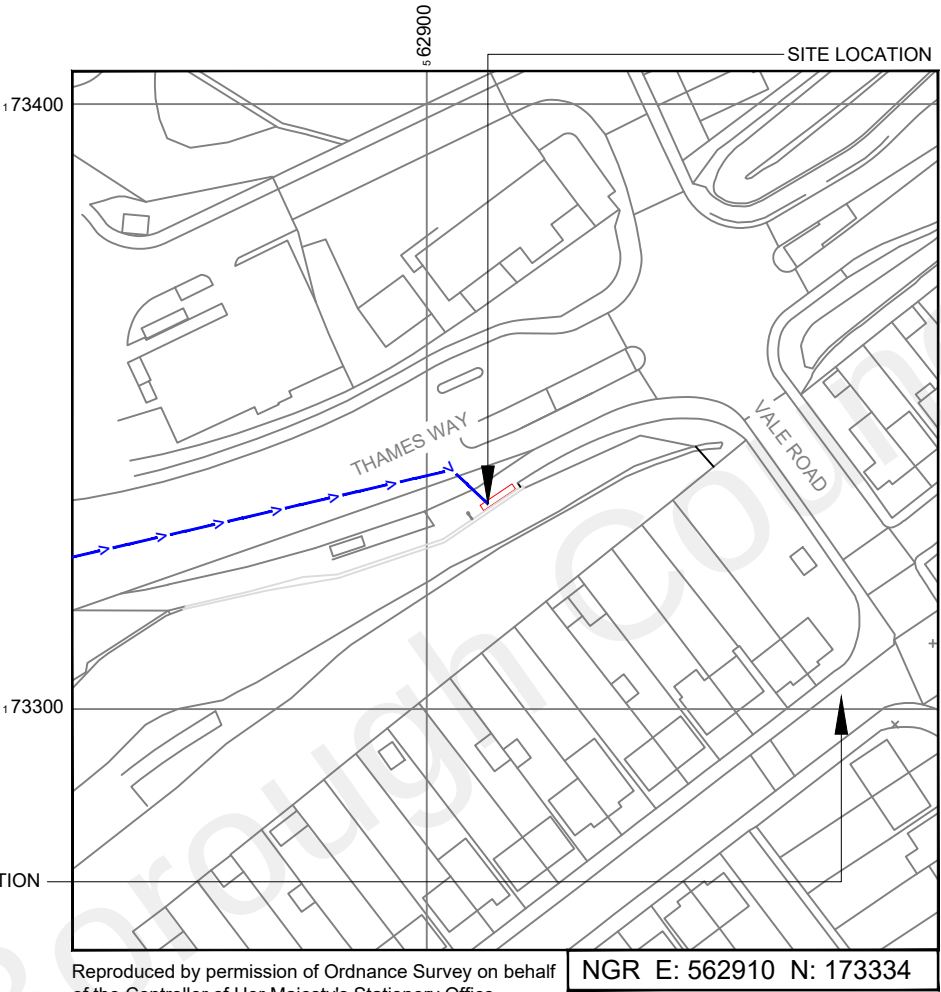

Reproduced by permission of Ordnance Survey on behalf of the Controller of Her Majesty's Stationery Office
All rights reserved. © Crown Copyright licence no. 100022432

SITE LOCATION PLAN

 

GOOGLE MAPS QR CODE

GOOGLE MAPS - <https://tinyurl.com/5usyt2rv>

STREETVIEW - <https://tinyurl.com/yc5tee7w>

NOTES:

1. ALL DIMENSIONS IN MM UNLESS OTHERWISE NOTED.

Access Route To Site:



Directions To Site:

GET ON A282 IN GRAYS. CONTINUE ON A282. TAKE A2 TO HALL RD/B262 IN NORTHFLEET. TAKE THE EXIT FOR A2260 FROM A2. FOLLOW B262 TO THAMES WAY/A226. SITE LOCATED ON RIGHT BEHIND BUS LANE ON VALE ROAD.

A	Issued for Planning	JWO	RWB	21.05.22
REV	MODIFICATION	BY	CH	DATE

CK Hutchison
Networks (UK)
Limited

450 Longwater Avenue,
Green Park,
Reading,
RG2 6GF

Design Consultant & Principal Contractor:



Great British Communications
Lapwing House, Block 3 Forward Point,
Tan House Lane, Widnes, Cheshire, WAB 0SL
t. 44 (0)151 420 4128
www.gbcservices.co.uk

Site Name: WATERDALES

3UK Nominal ID: GVM21541

Address:
PERRY STREET
GRAVESHAM
KENT
DA11 8JE

Title: 002 SITE LOCATION PLAN


Project: UNILATERAL SW

Purpose of Issue: PLANNING


MBNL/TM/H3G Cell ID:
GVM081/86239/DA0582

Drawing No: GVM21541_GVM081_86239_FS0582_GA_REV_A

Issue: A

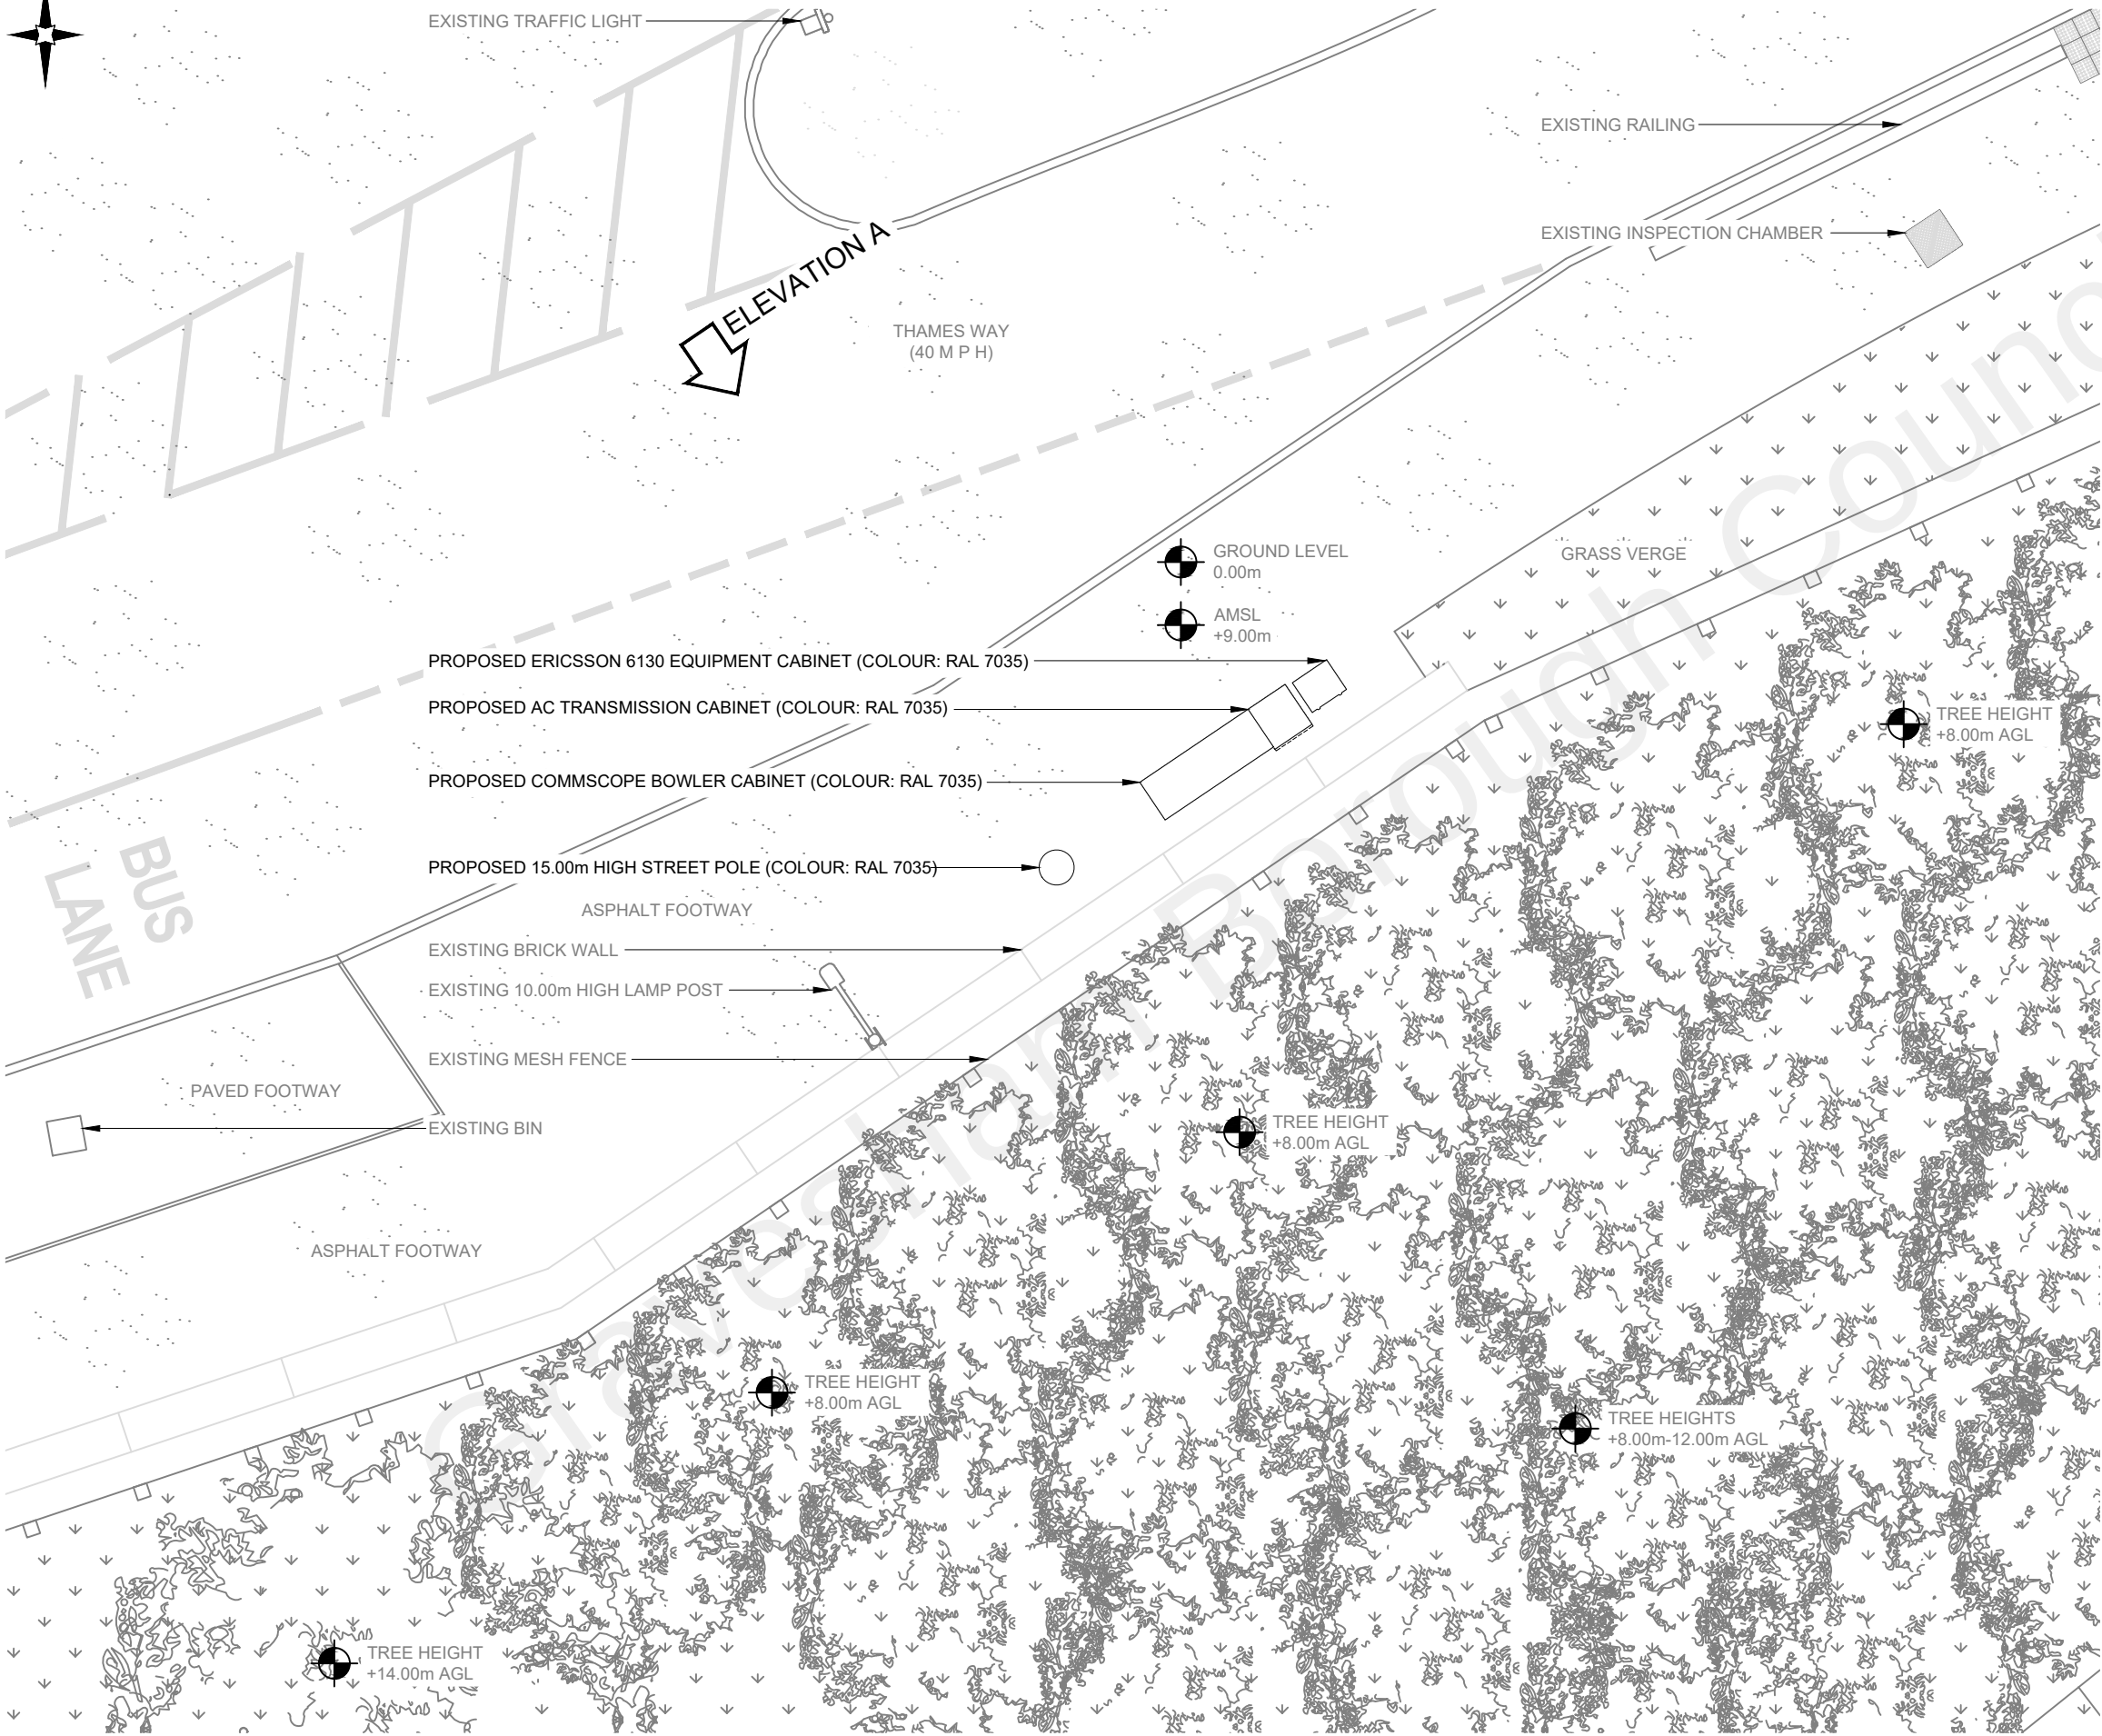

PROPOSED SITE PLAN

 

- NOTES:
1. ALL DIMENSIONS IN MM UNLESS OTHERWISE NOTED.

A	Issued for Planning	JWO	RWB	21.05.22
REV	MODIFICATION	BY	CH	DATE

**CK Hutchison
Networks (UK)
Limited**
450 Longwater Avenue,
Green Park,
Reading,
RG2 6GF

Design Consultant & Principal Contractor:

GBC
Great British Communications
Lapwing House, Block 3 Forward Point,
Ton House Lane, Widnes, Cheshire, WA8 0SL
t. 44 (0)151 420 4128
www.gbcservices.co.uk

Site Name: **WATERDALES**

3UK Nominal ID: **GVM21541**

Address: **PERRY STREET
GRAVESHAM
KENT
DA11 8JE**

Title: **215 PROPOSED SITE PLAN**

Project: **UNILATERAL SW**

Purpose of Issue: **PLANNING**


MBNL/TM/H3G Cell ID:
GVM081/86239/DA0582

Drawing No: **GVM21541_GVM081_86239_FS0582_GA_REV_A**


Issue: **A**

Antenna Aperture ID	Proposed 4G/5G Bearing
A1	0°
A2	0°
B1	120°
B2	120°
C1	240°
C2	240°

- NOTES:
- ALL DIMENSIONS IN MM UNLESS OTHERWISE NOTED.

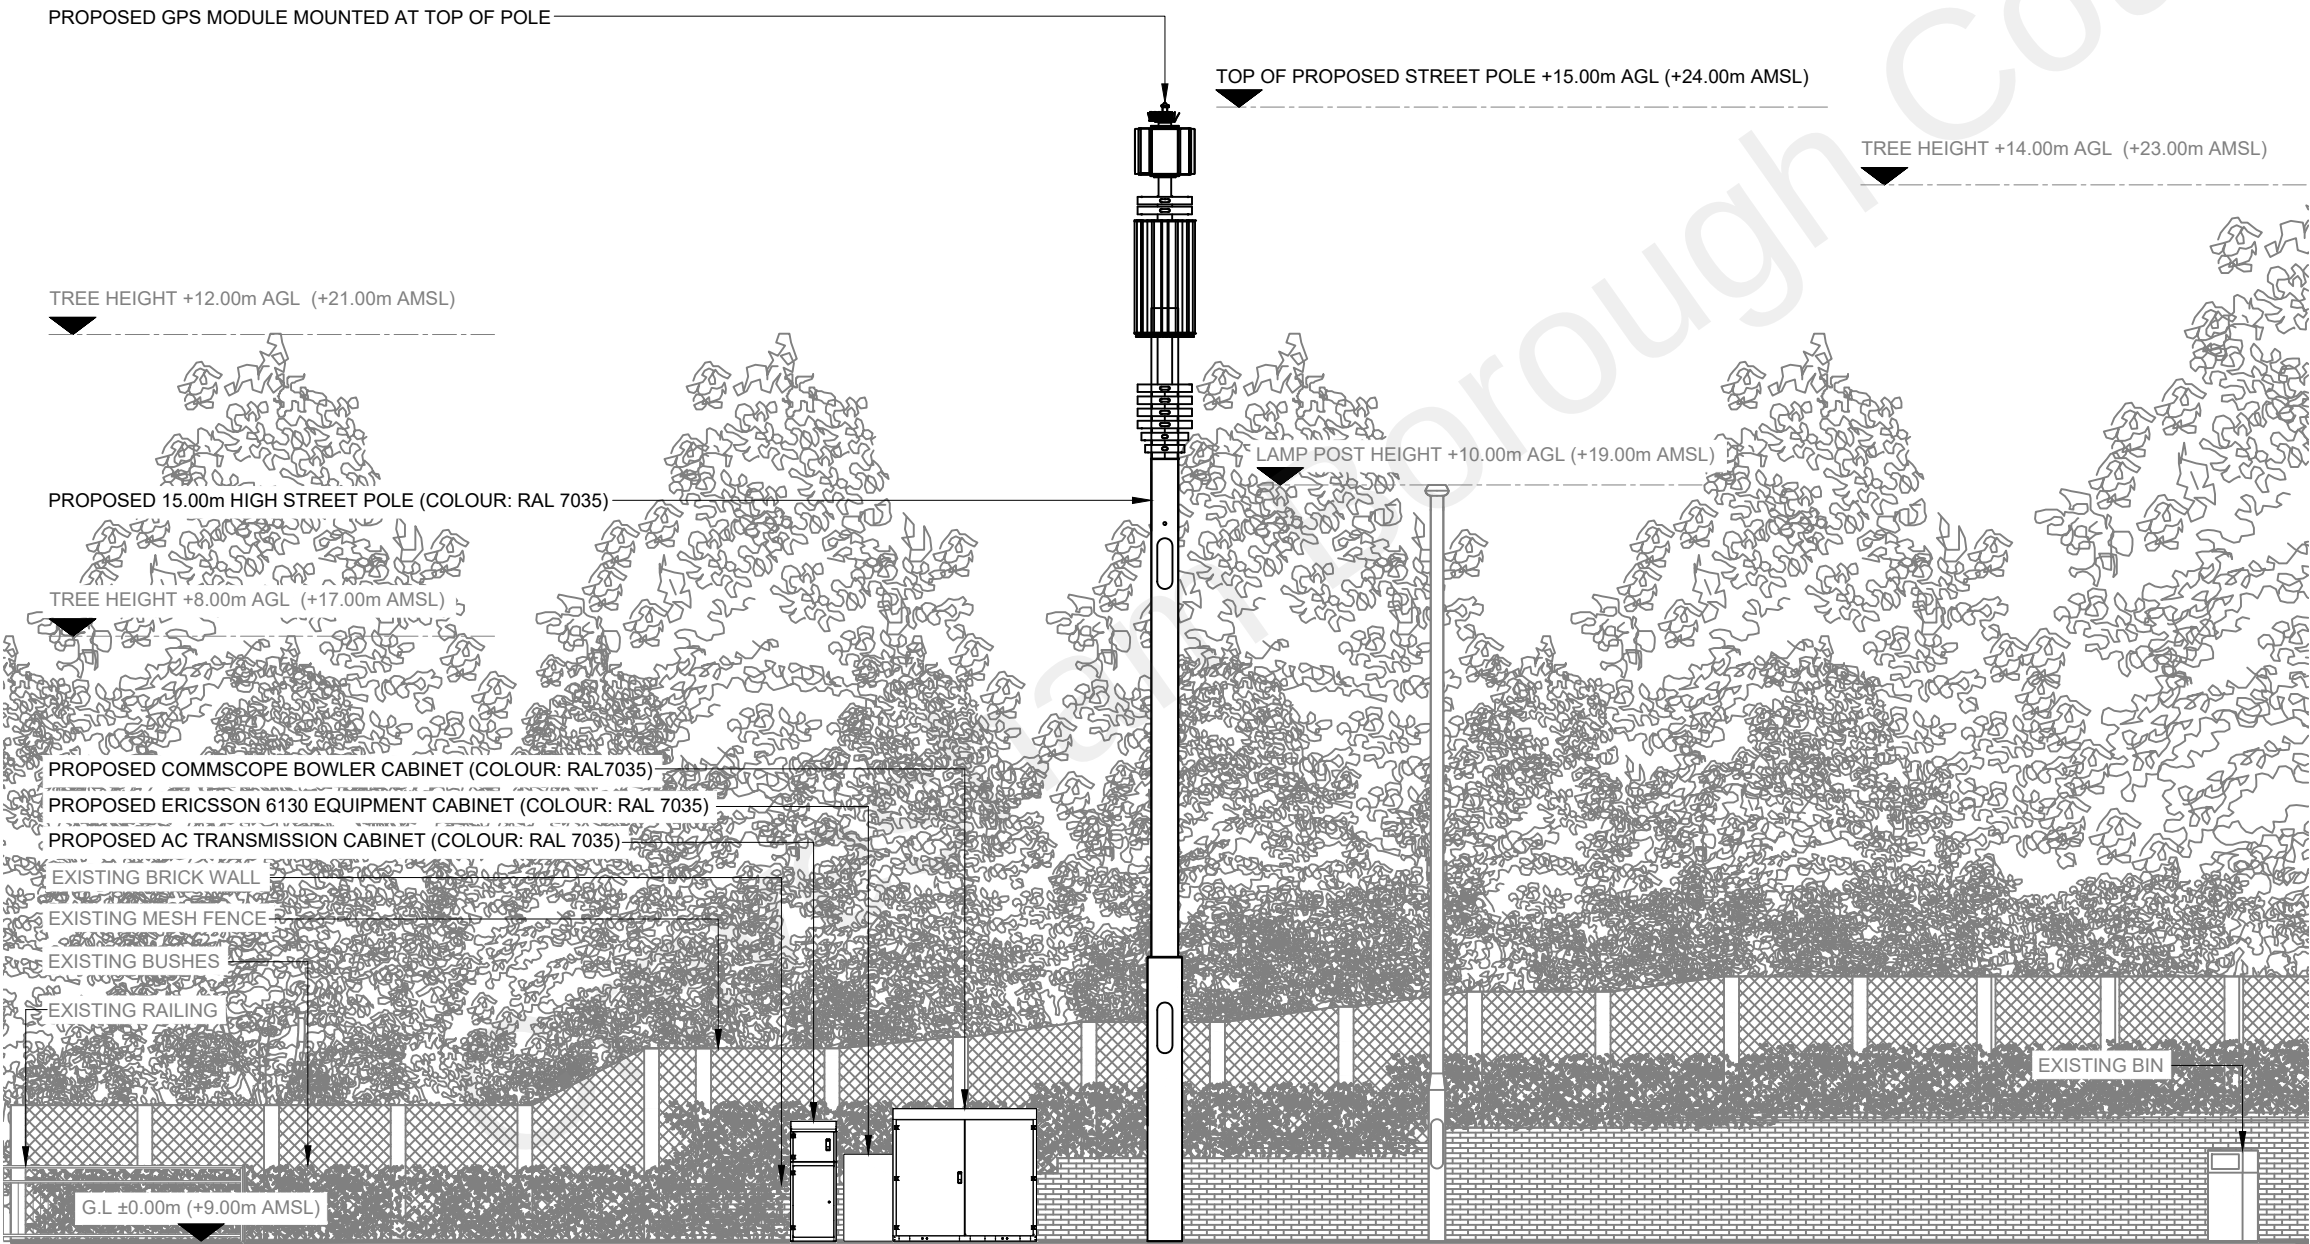

PROPOSED SITE ELEVATION A

 

**CK Hutchison
Networks (UK)
Limited**

450 Longwater Avenue,
Green Park,
Reading,
RG2 6GF

Design Consultant & Principal Contractor:



Great British Communications
Lapwing House, Block 3 Forward Point,
Tan House Lane, Widnes, Cheshire, WA8 0SL
t. 44 (0)151 420 4128
www.gbcservices.co.uk

Site Name: **WATERDALES**

3UK Nominal ID: **GVM21541**

Address: **PERRY STREET
GRAVESHAM
KENT
DA11 8JE**

Title: **265 PROPOSED SITE ELEVATION**

Project: **UNILATERAL SW**

Purpose of Issue: **PLANNING**

MBNL/TM/H3G Cell ID:
GVM081/86239/DA0582

Drawing No: **GVM21541_GVM081_86239_FS0582_GA_REV_A**

Issue: **A**