


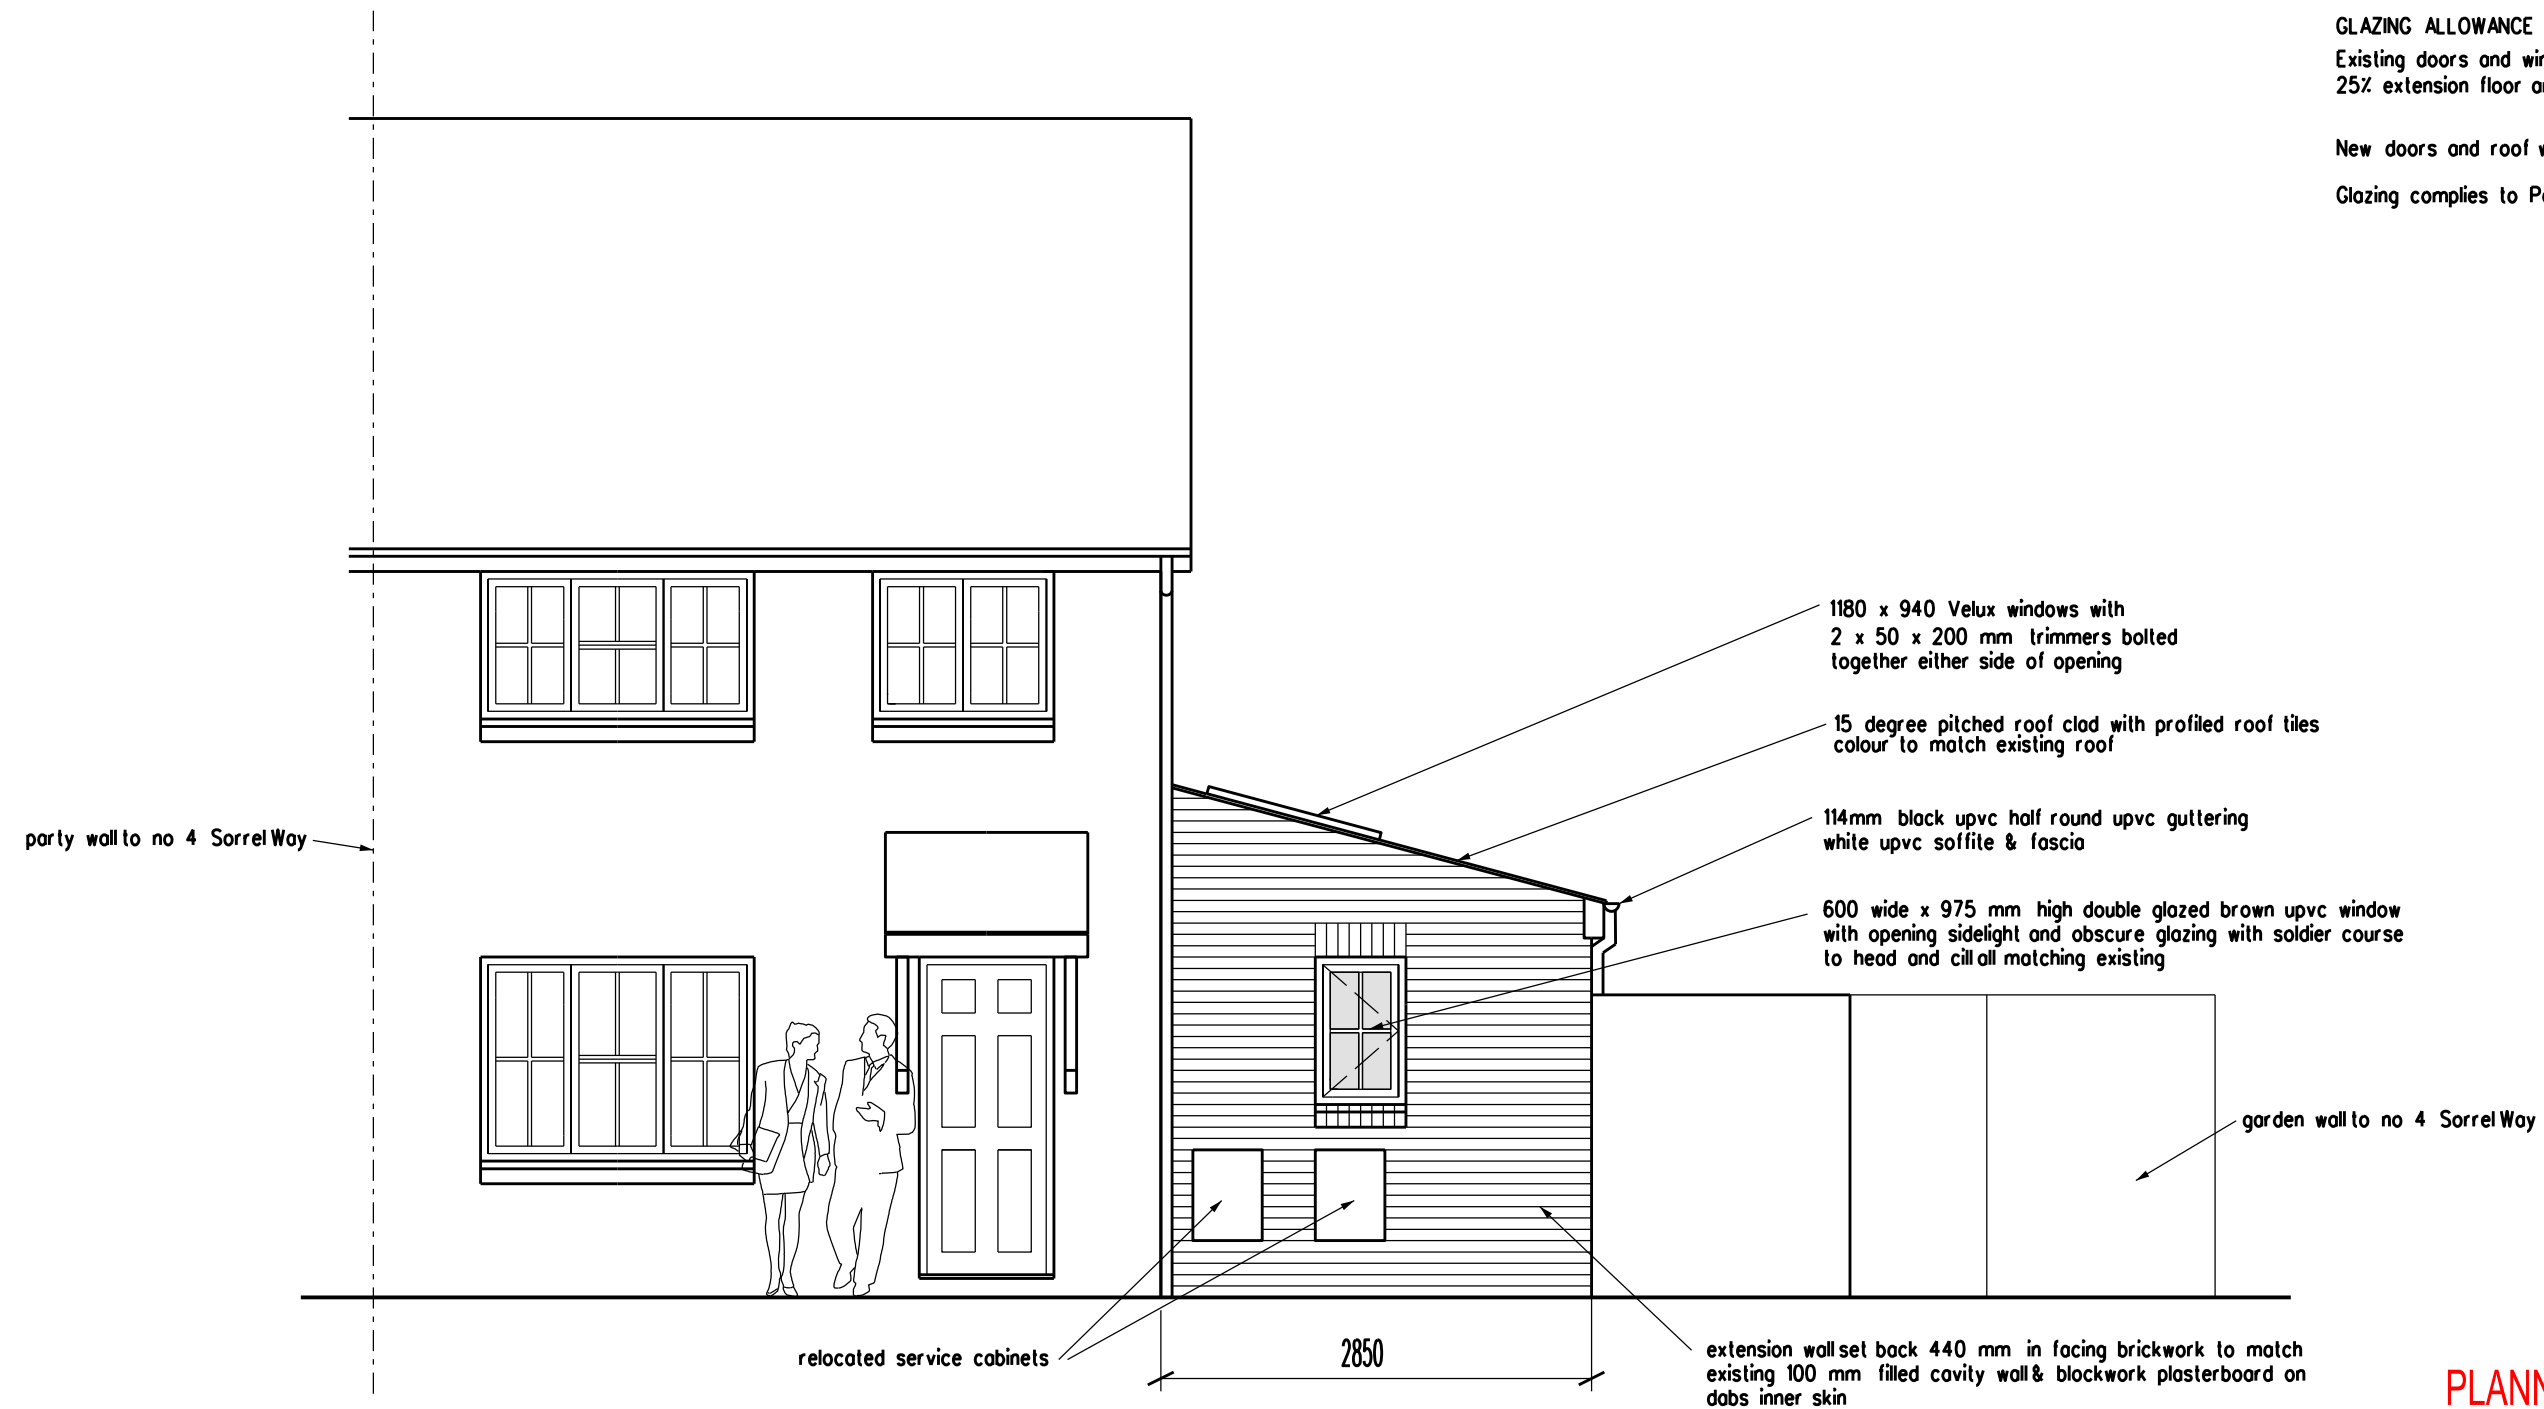

GLAZING ALLOWANCE TO EXTENSION :

Existing doors and windows removed	▪ 4.28 m2
25% extension floor area	▪ 9.5 m2
Total	▪ 14.48 m2
New doors and roof windows	▪ 13.586 m2


Glazing complies to Part L

PLANNING APPLICATION

REVISION
ARCHITECT
TAARCHITECTS
11 JOYDENS WOOD ROAD BEXLEY
KENT DA5 2HS Tel 07905 130591
ta140256@googlemail.com

JOB
PROPOSED SINGLE STOREY
REAR AND SIDE EXTENSION
AT 4 SORREL WAY
NORTHFLEET KENT DA11 8TE

DRAWING
PROPOSED FRONT ELEVATION

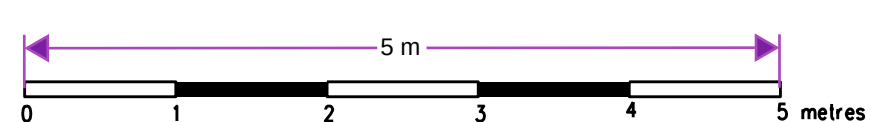

SCALE
1: 50 AT A3
DRAWING NO.
KM/05

DATE
SEP 2025