


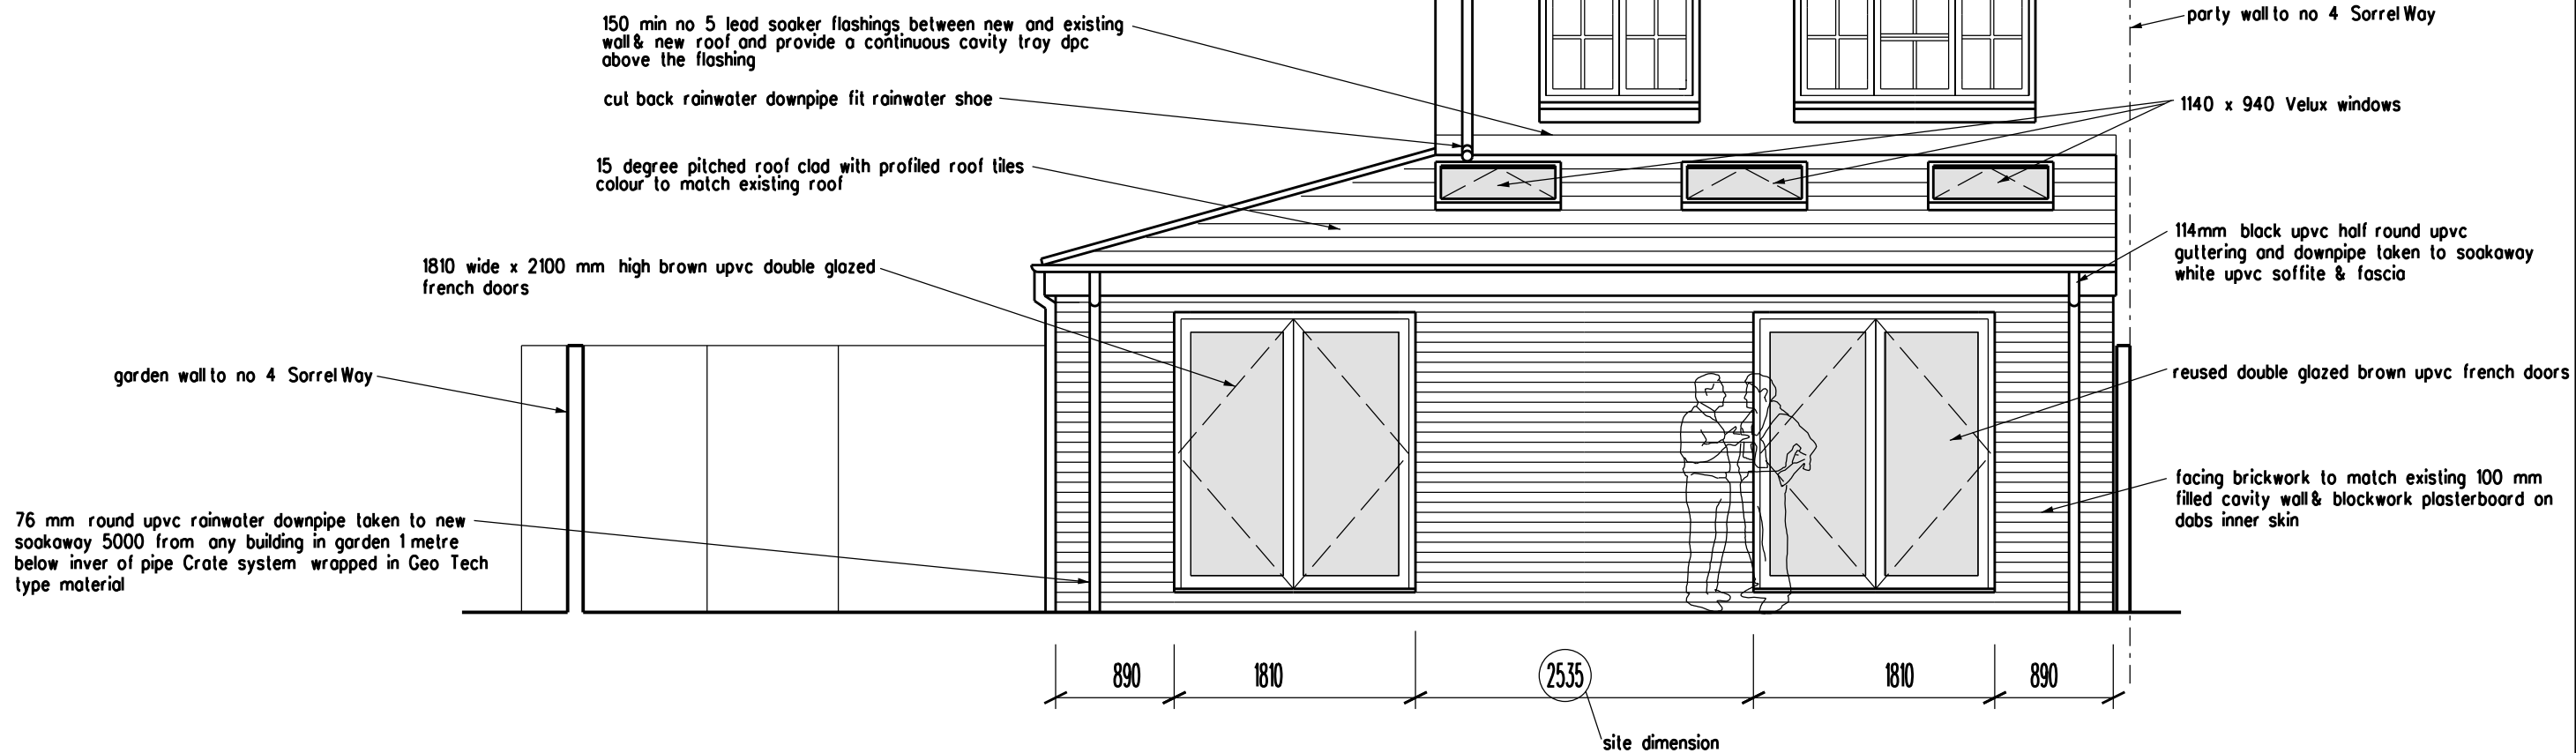

PLANNING APPLICATION

REVISION
ARCHITECT
TAARCHITECTS
11 JOYDENS WOOD ROAD BEXLEY
KENT DA5 2HS Tel 07905 130591
ta140256@googlemail.com

JOB
PROPOSED SINGLE STOREY
REAR AND SIDE EXTENSION
AT 4 SORREL WAY
NORTHFLEET KENT DA11 8TE

DRAWING
PROPOSED REAR ELEVATION

SCALE
1: 50 AT A3
DATE
SEP 2025

DRAWING NO.
KM/07

