




PRE -EXISTING FRONT ELEVATION




PRE-EXISTING SIDE ELEVATION -1




EXISTING FRONT ELEVATION

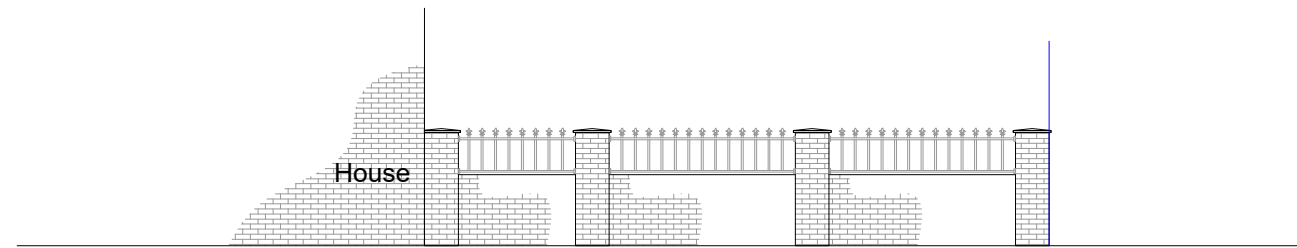

EXISTING SIDE ELEVATION-1

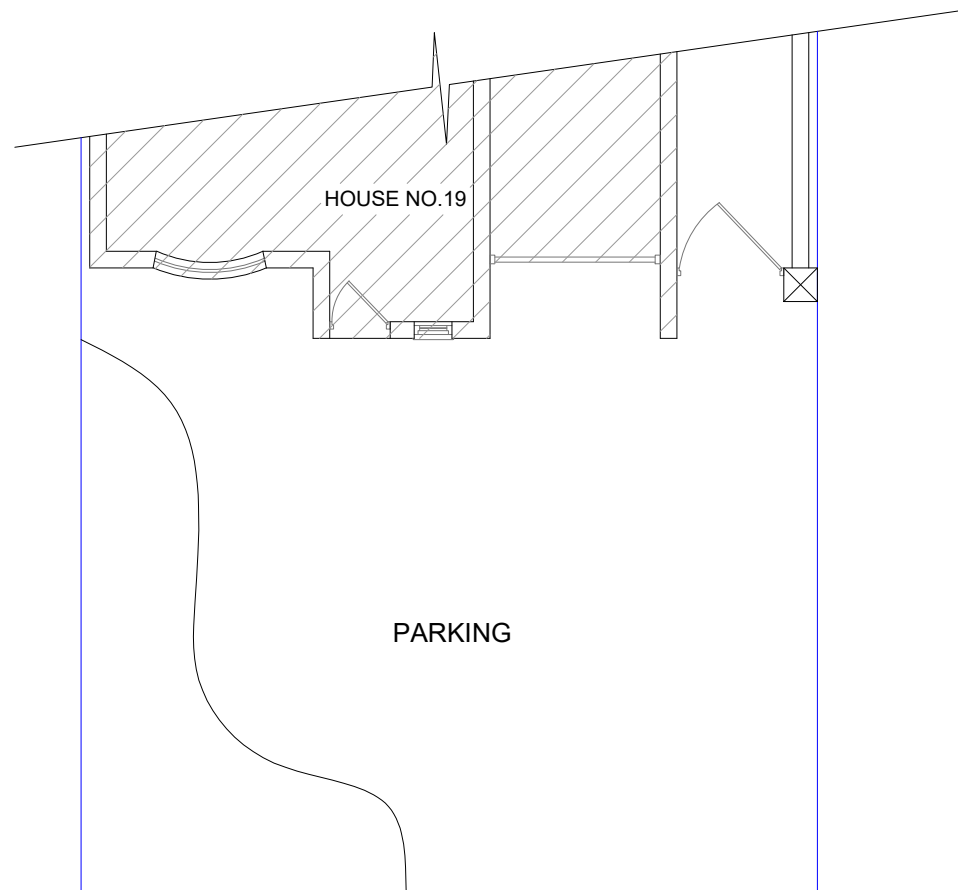

PRE EXISTING GROUND FLOOR PLAN

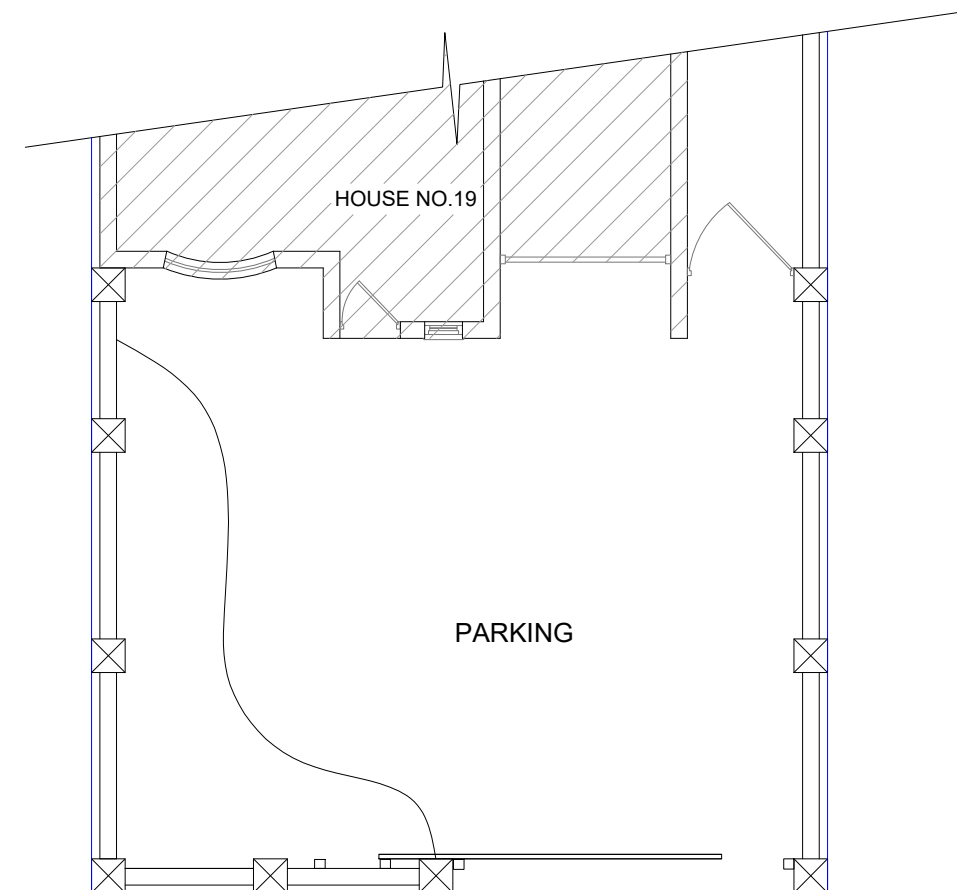

EXISTING GROUND FLOOR PLAN

0 5 10 15 20 25 30 35 40 45 50m 1:500
125m 1:1250

10.01 m 1 2 3 4 5 6 7 8 9 10m 1:50
10m 1:100 @A3

TITLE: RETROSPECTIVE PLANNING PERMISSION TO RETAIN THE BOUNDARY WALL

NAME : MR S.WIJAYAKANTHAN
ADDRESS : 19 HENLEY DEANE
DARTFORD
KENT, DA11 8SU

Tel : 020 3620 2355
Fax: 020 8425 1312

ARCCI DESIGNS

Web : www.arccidesigns.com
Email: admin@arccidesigns.com

Notes:
• This Drawing is Copyright of ARCCI DESIGNS and may not be reproduced or copied, in whole or in part, without express permission.
• Contractor/Builder to check all dimension on site. Before commencement of any works. Figured dimension only to be used.
• All work shall comply with the latest Building Regulations & be to the satisfaction of the L. Authority.
• Materials shall be suitable for the purpose for which they are used & the quality shall not be lower than that defined in the relevant British standard.

Drg No : AD/25/HEN19/RPL00 Scale : 1:100 Drwn By: ST Date : 29.09.2025 Page : 1 OF 2