


PROPOSED GROUND FLOOR PLAN
131 1:100

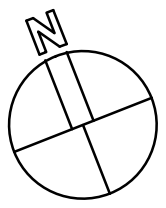


0 1 2 3 4 5m

Existing

BUILDING ELEMENT KEY

- B1 - Black EPDM single ply roofing membrane
- B2 - Standing seam zinc roofing and cladding
- B3T B3T Insulated render terracotta
- B3W B3W - Insulated render white
- B4 - Double glazed aluminum/timber composite windows and doors
- B5 - Brise Soleil
- B6 - Photovoltaic panels
- B7 - Rooflights
- B8 - Double glazed timber windows and doors

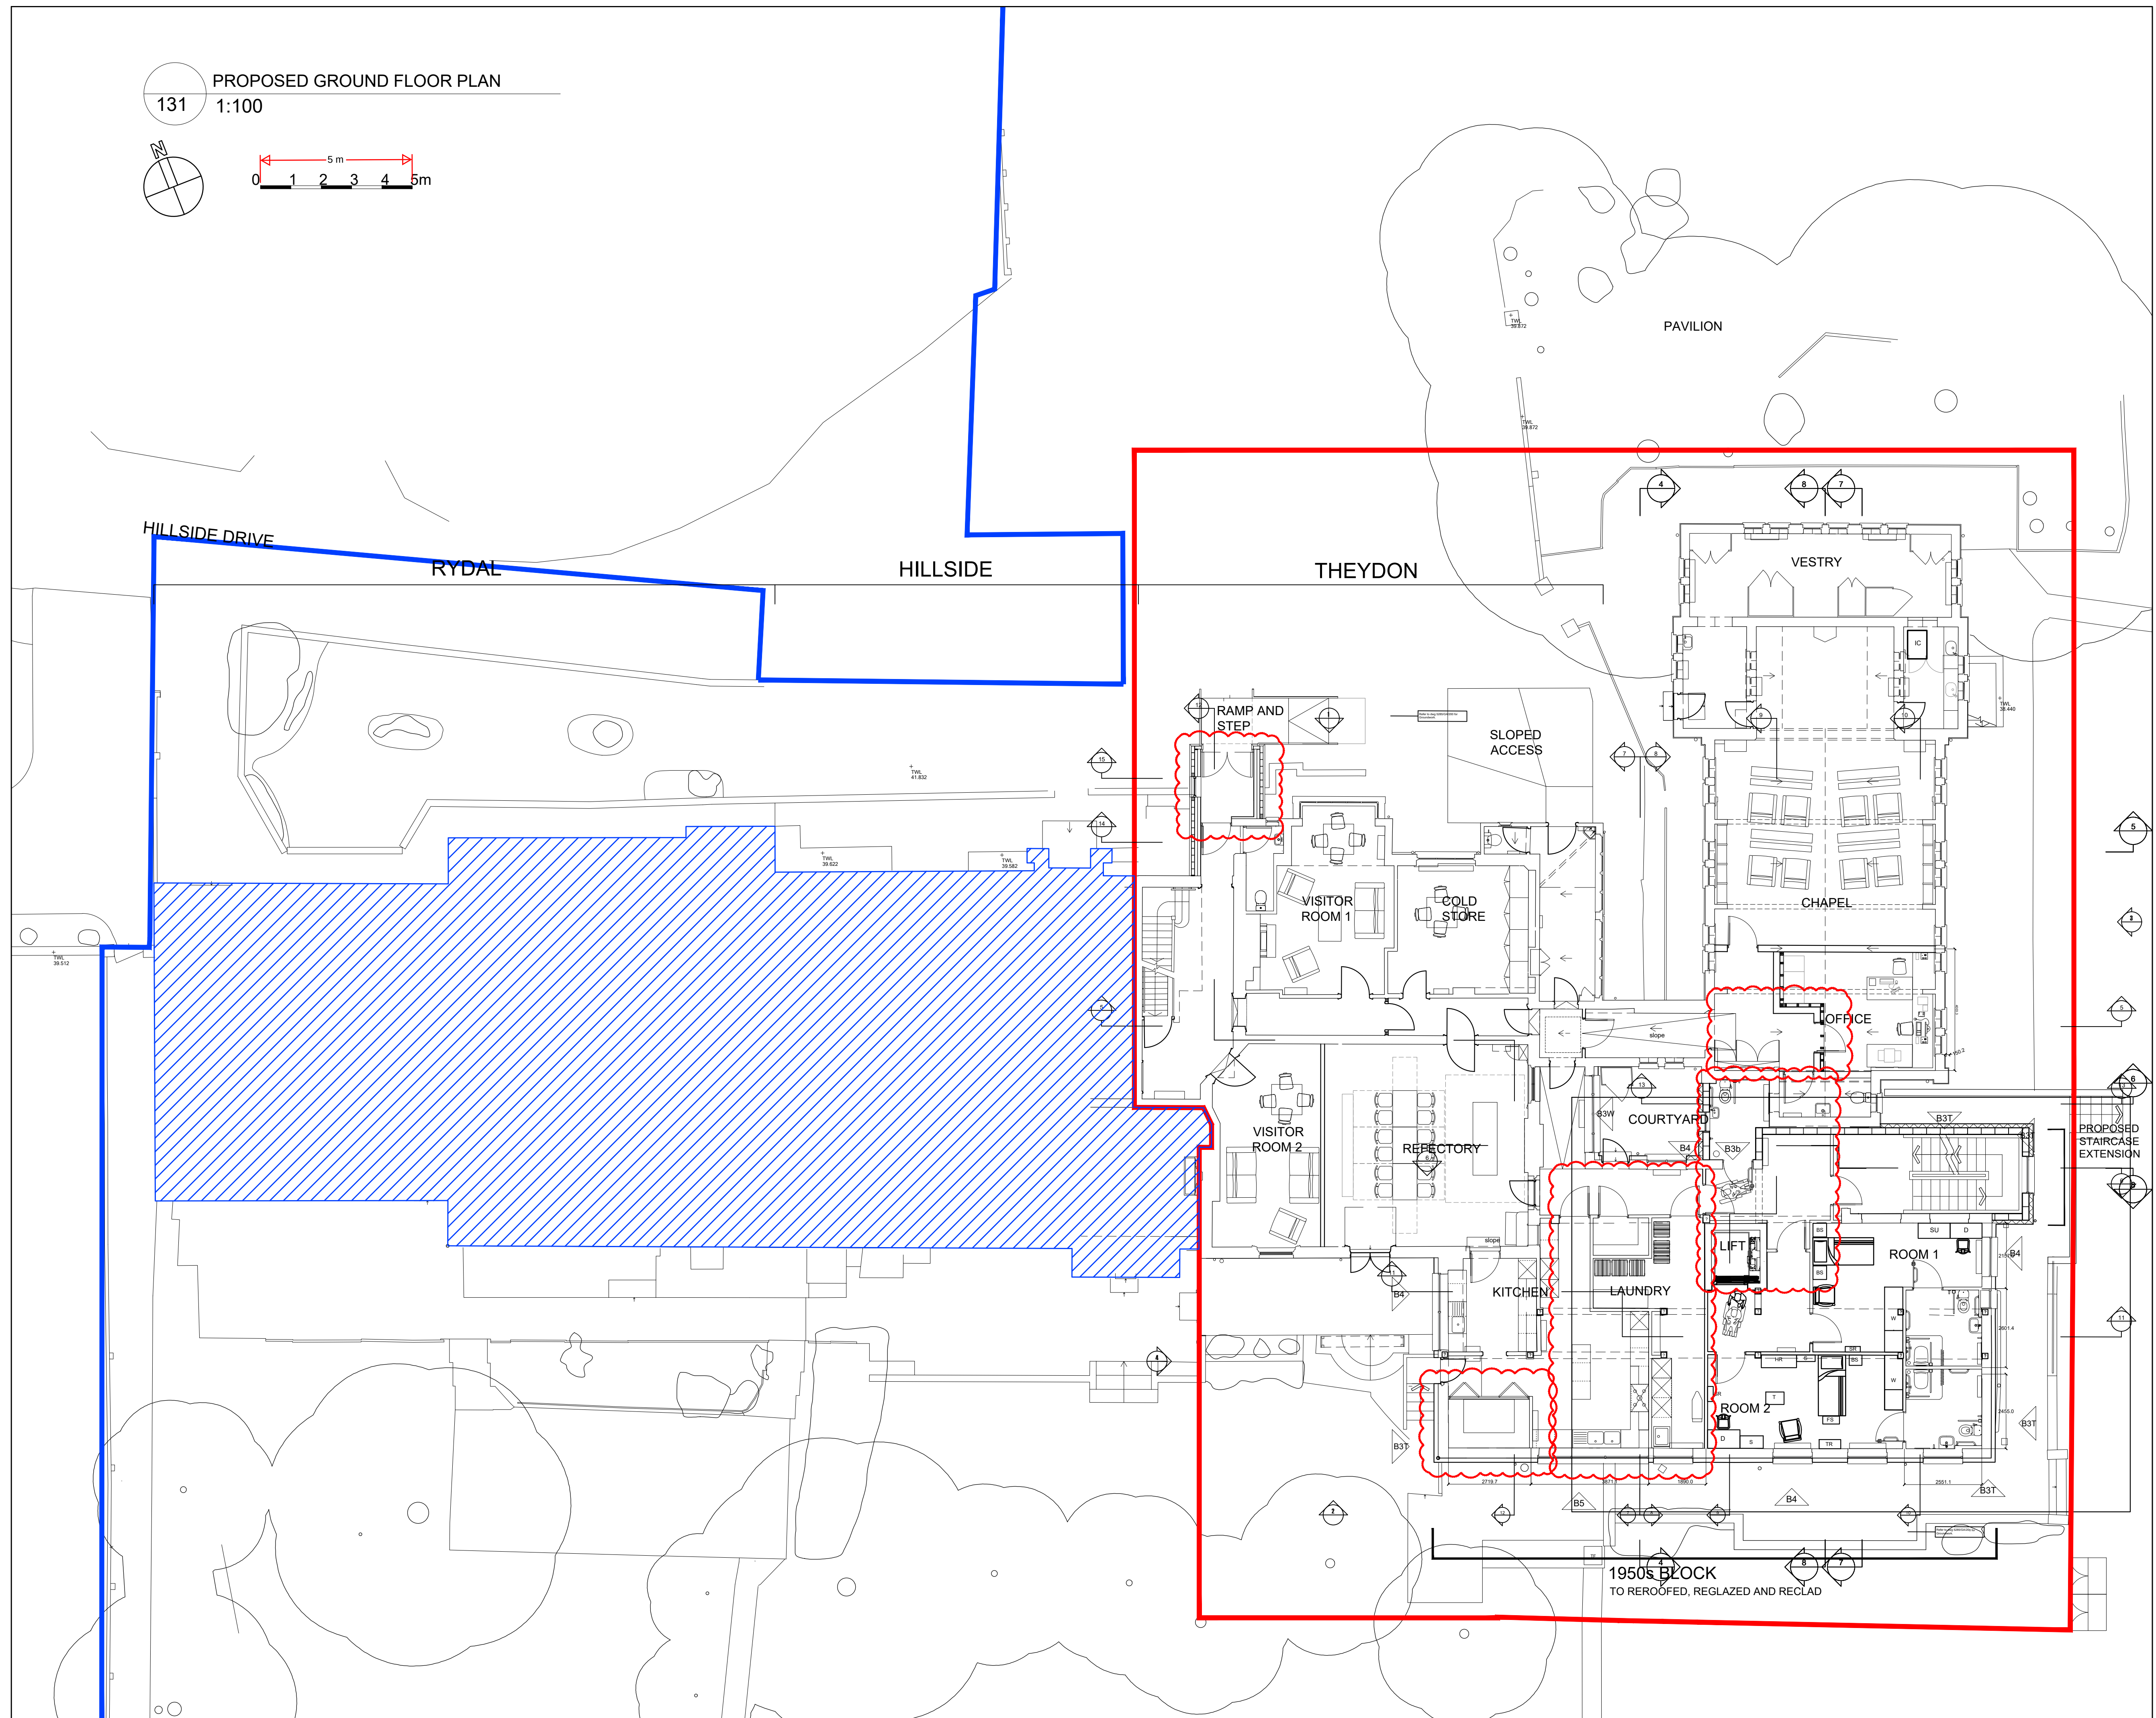

clayarchitecture

FOR PLANNING

ISSUE DATE: 31/07/24

B 24.06.12 HC Design Development

A 23.12.18 CP Design Development

Rev. Date By Notes

Copyright Clay Architecture Ltd
All dimensions are to be verified by the contractor before commencing works

Project
CONVENT OF MERCY, GRAVESEND
PROPOSAL FOR DOWNSIZING

Client
SISTERS OF MERCY

clayarchitecture

Great Lines Studios, Marlborough Road, Gillingham, Kent ME7 5HB
T: 01834 573 017
www.clayarchitecture.com
E: design@clayarchitects.com

Title Scale 1:100

PLANNING @ A1 size

Proposed Ground Floor Plan Date 05/06/2023

Drawing No. Revision Drawn GEN

5285/PL/131 B Authorised