

- NOTES
- Existing
- BUILDING ELEMENT KEY
- B1

B1 - Black EPDM single ply roofing membrane
- B2

B2 - Standing seam zinc roofing and cladding
- B3T

B3T Insulated render terracotta
- B3W

B3W - Insulated render white
- B4

B4 - Double glazed aluminum/timber composite windows and doors
- B5


B5 - Brise Soleil
- B6

B6 - Photovoltaic panels
- B7

B7 - Rooflights
- B8

B8 - Double glazed timber windows and doors
- B9

B9 - New brick walls

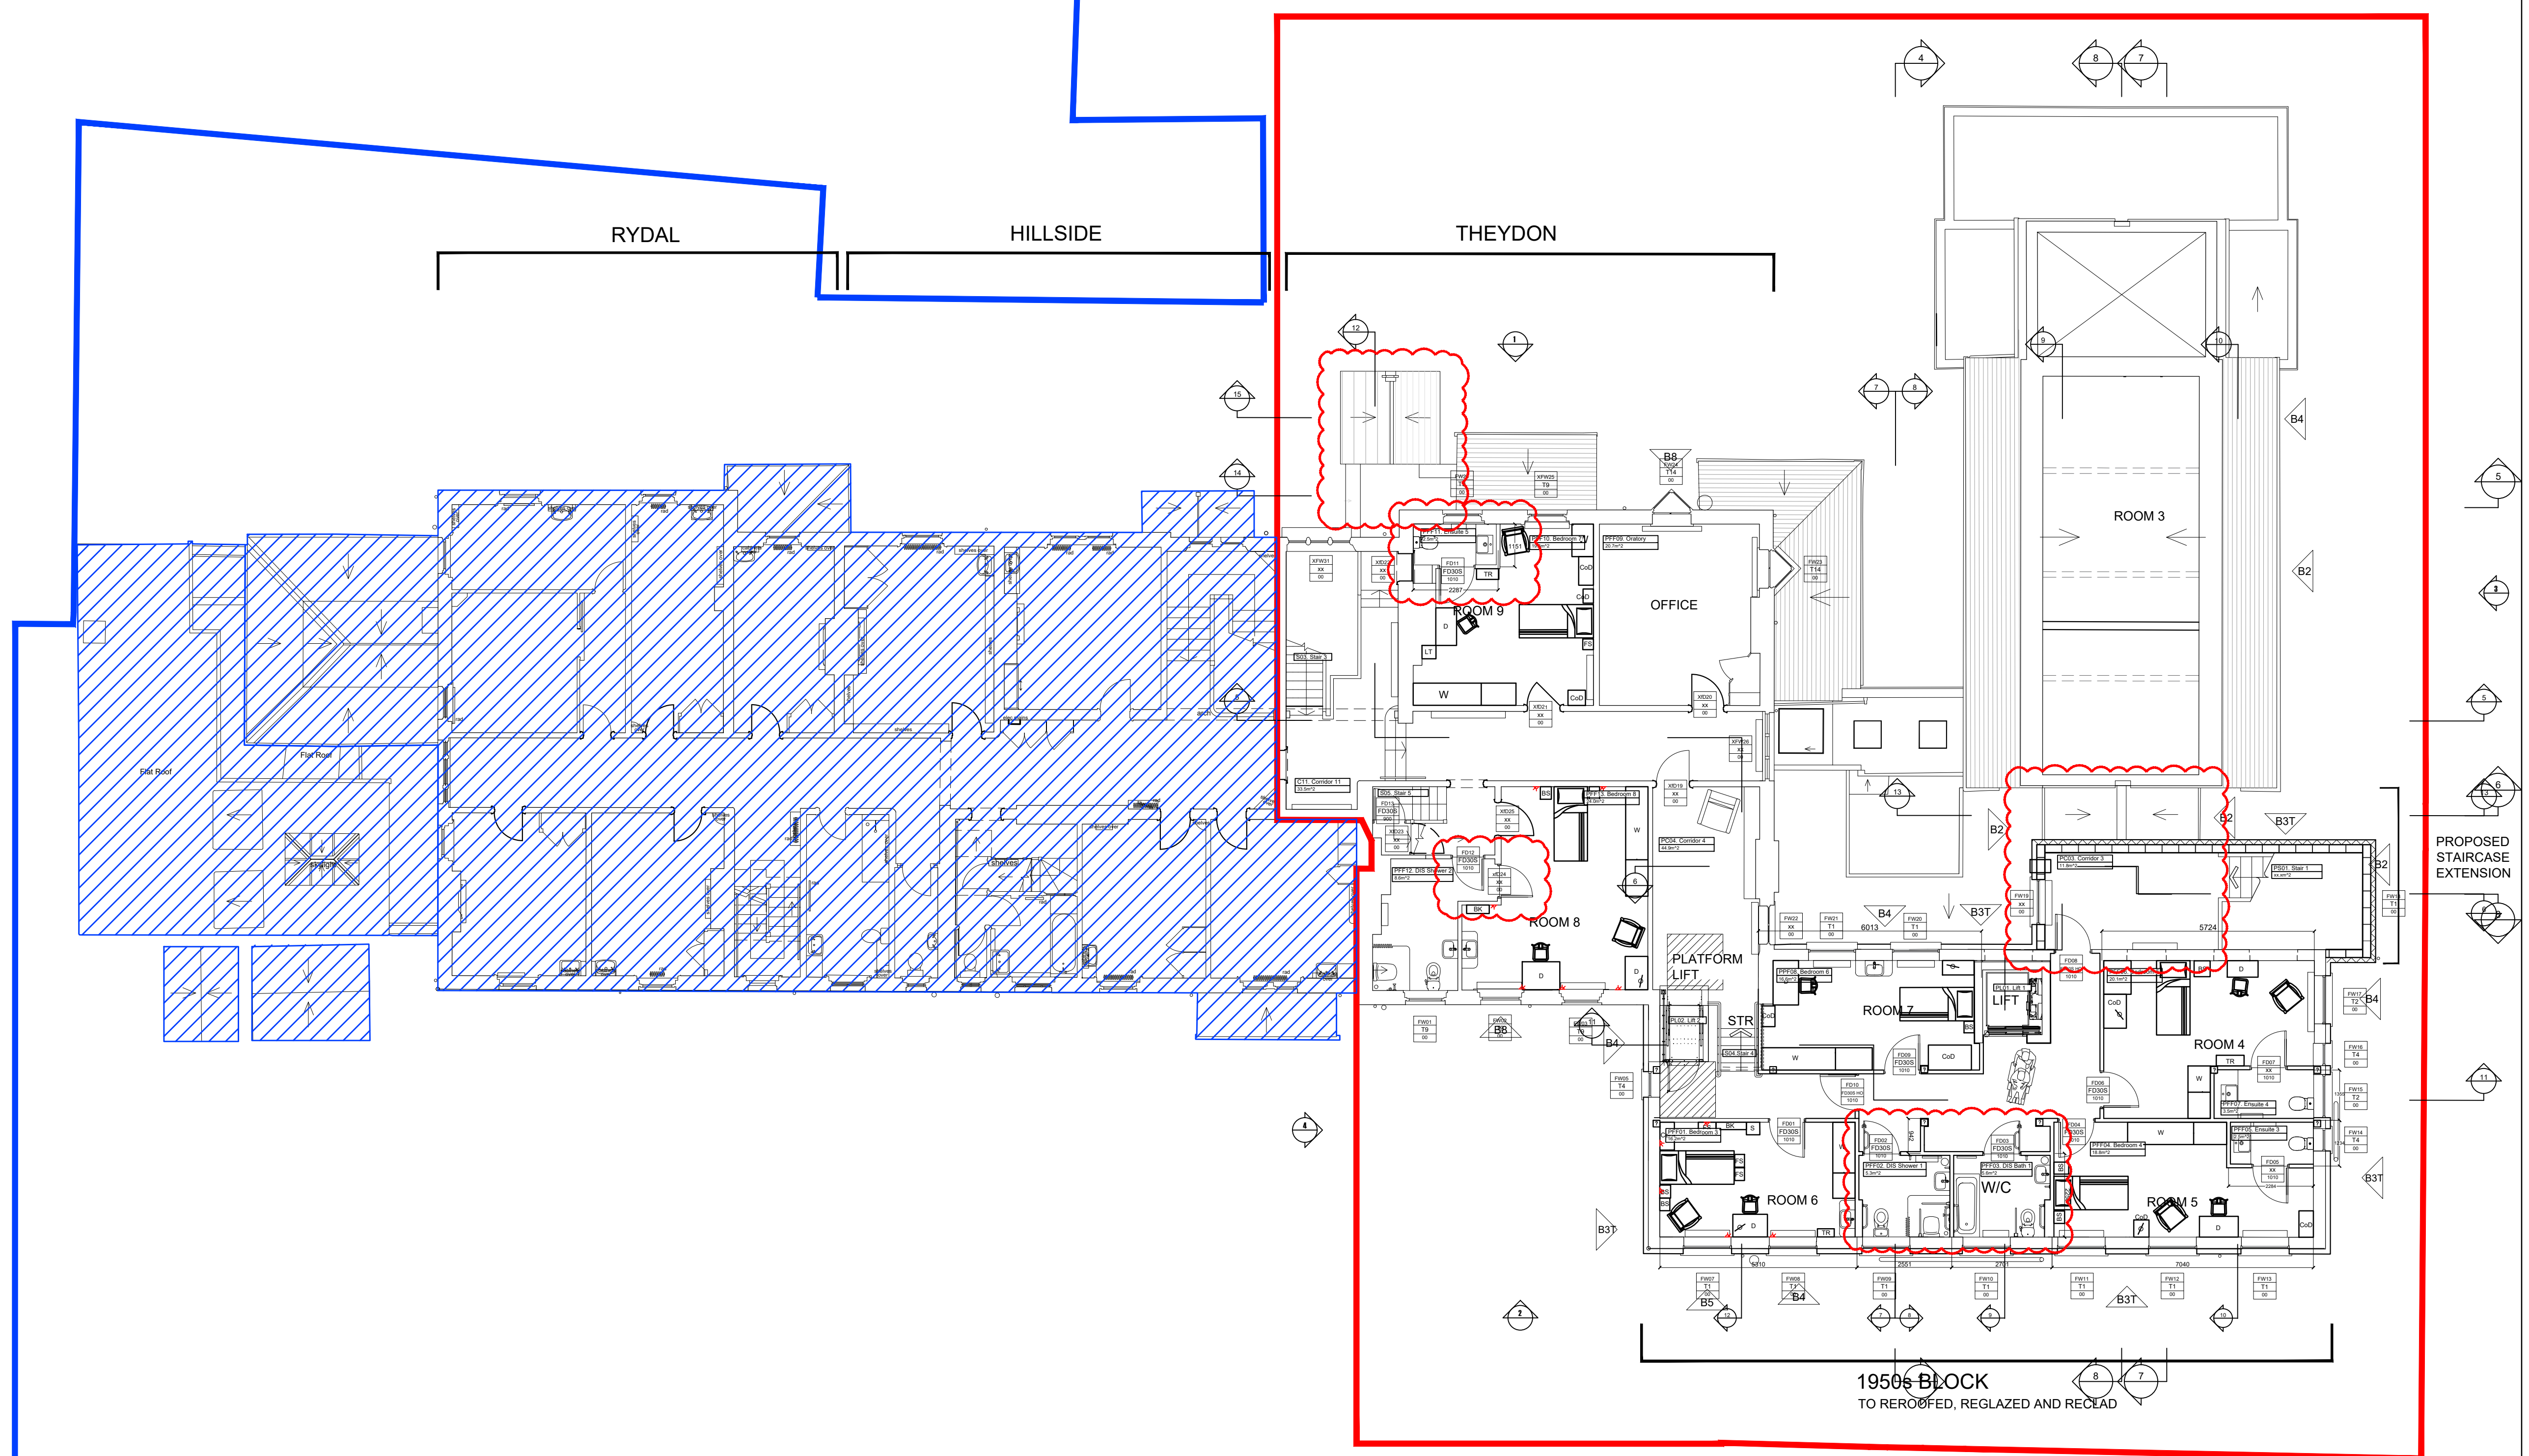

clayarchitecture

FOR PLANNING

ISSUE DATE: 31/07/24

B	23.06.12	HC	Design Development
A	15.12.22	CP	Design development
Rev.	Date	By	Notes
Copyright Clay Architecture Ltd.			
All dimensions are to be verified by the contractor before commencing works			
Project			
CONVENT OF MERCY, GRAVESEND			
PROPOSAL FOR DOWNSIZING			
Client			
SISTERS OF MERCY			
clayarchitecture			
Great Lines Studios, Marlborough Road, Gillingham, Kent ME7 5HB			
T: 01634 573 017			
www.clayarchitecture.com			
E: design@clayarchitects.com			

Title	Scale
PLANNING	1:100
Proposed First Floor Plan	@ A1 size
Drawing No.	Date
5285/PL/132	05/06/2023
Revision	Drawn
B	GEN
Authorised	