




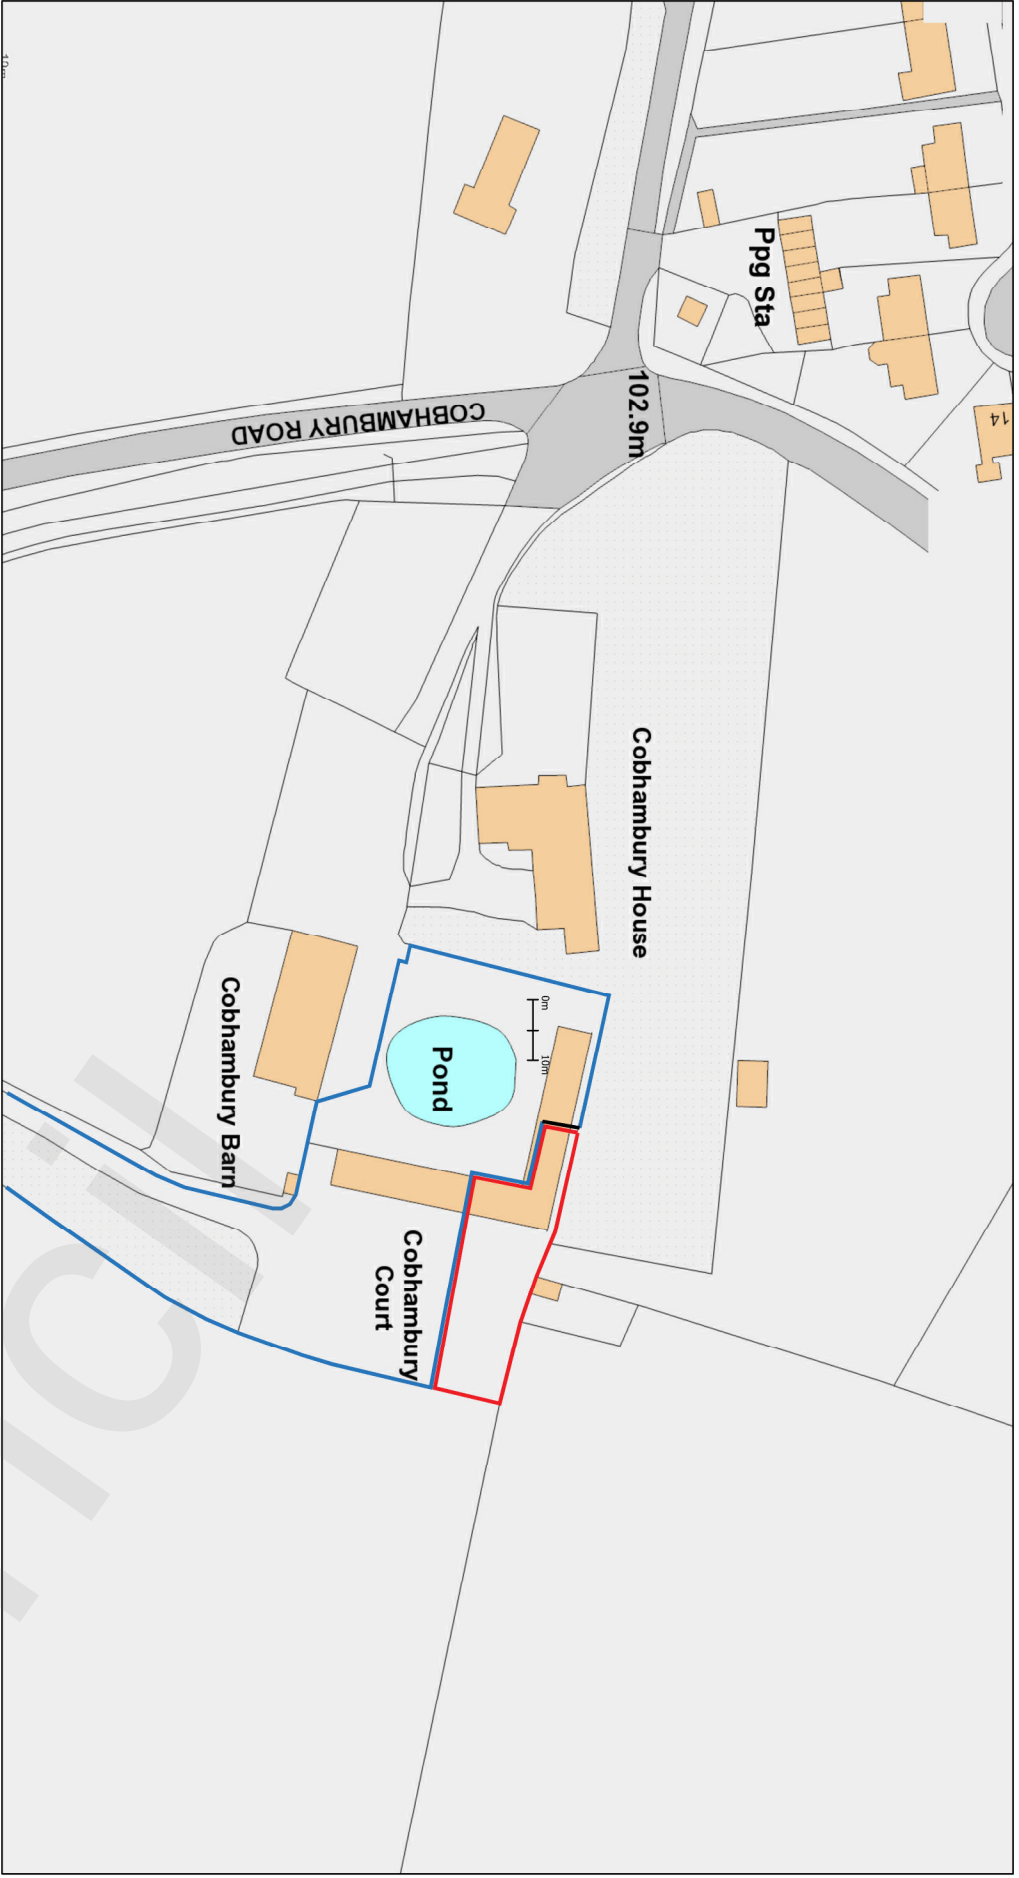


Location Plan 1:1250 (A1)

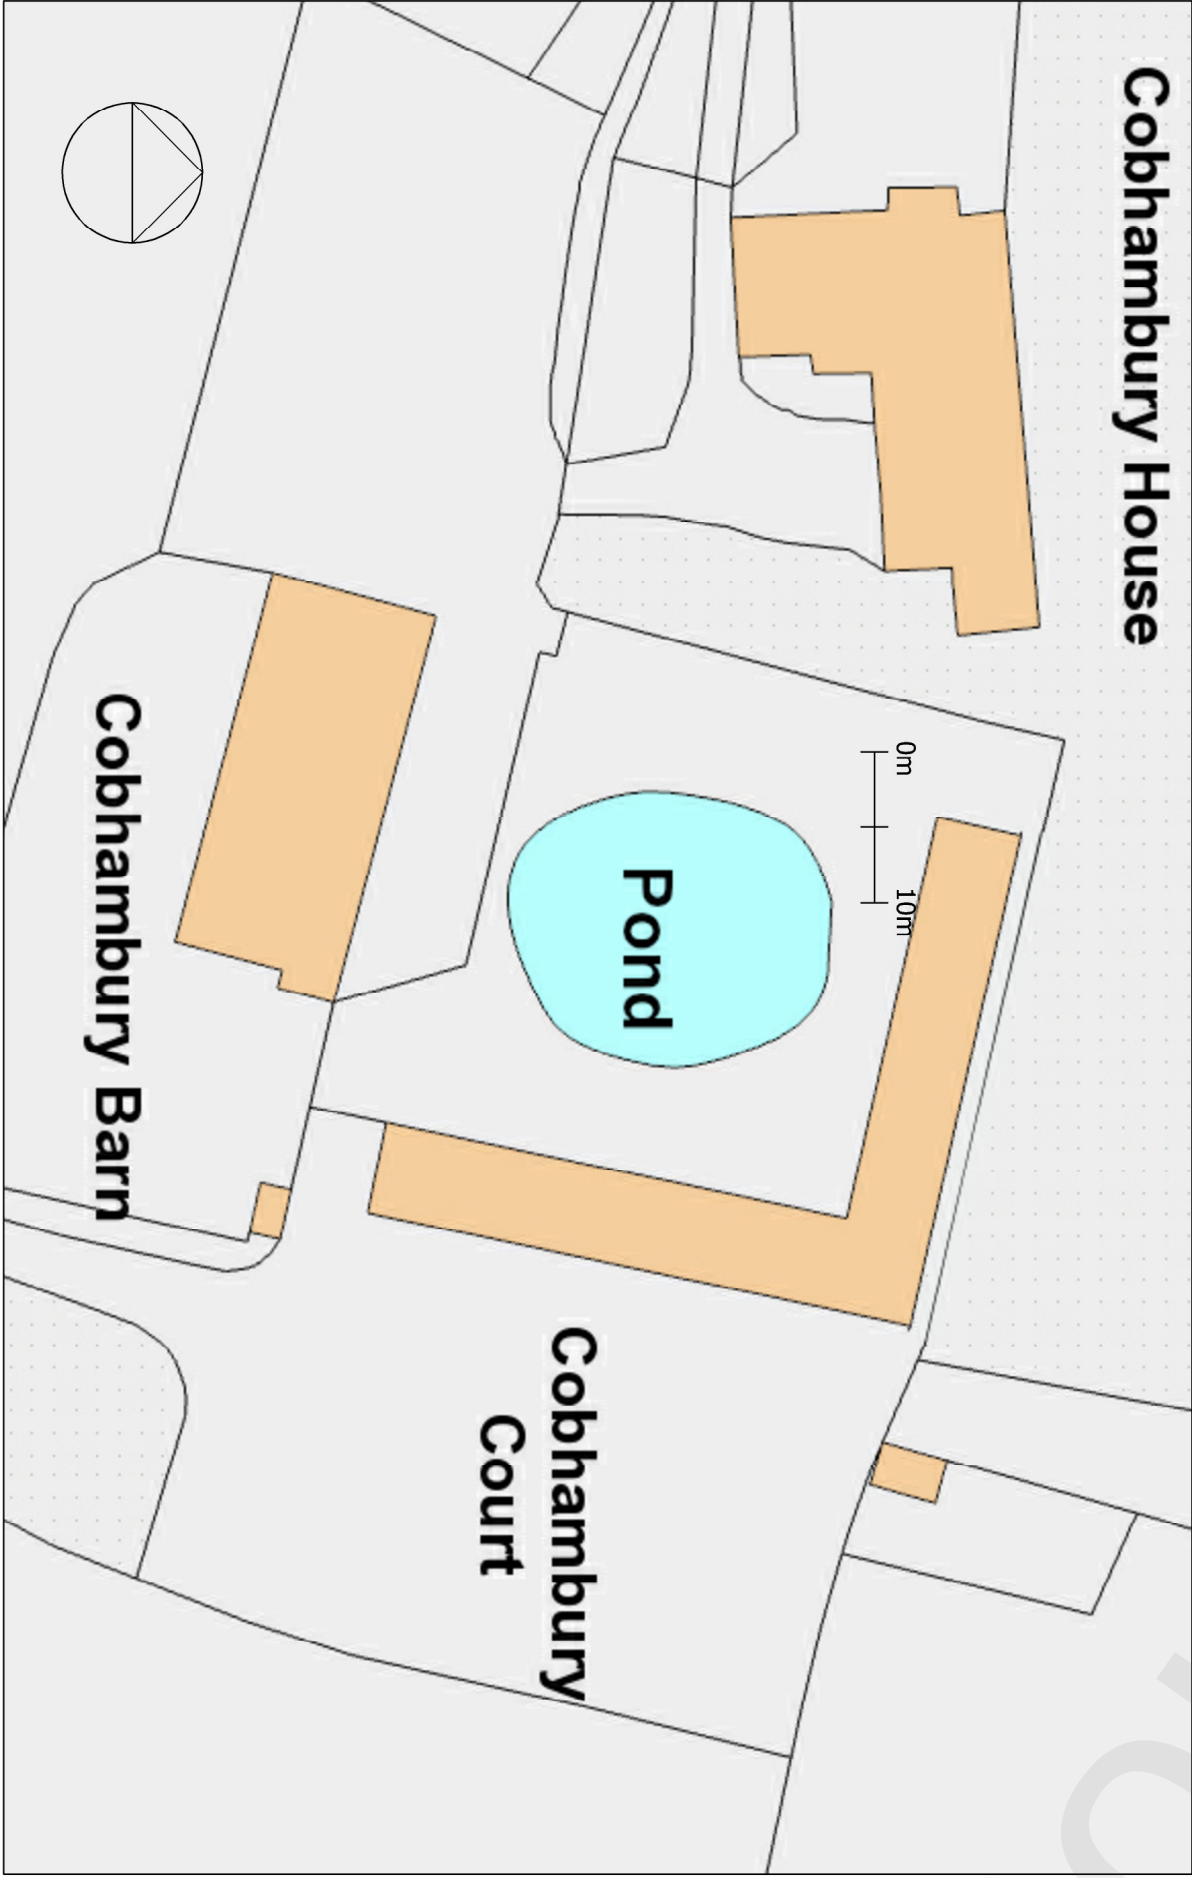


Existing Site Plan 1:500 (A1)

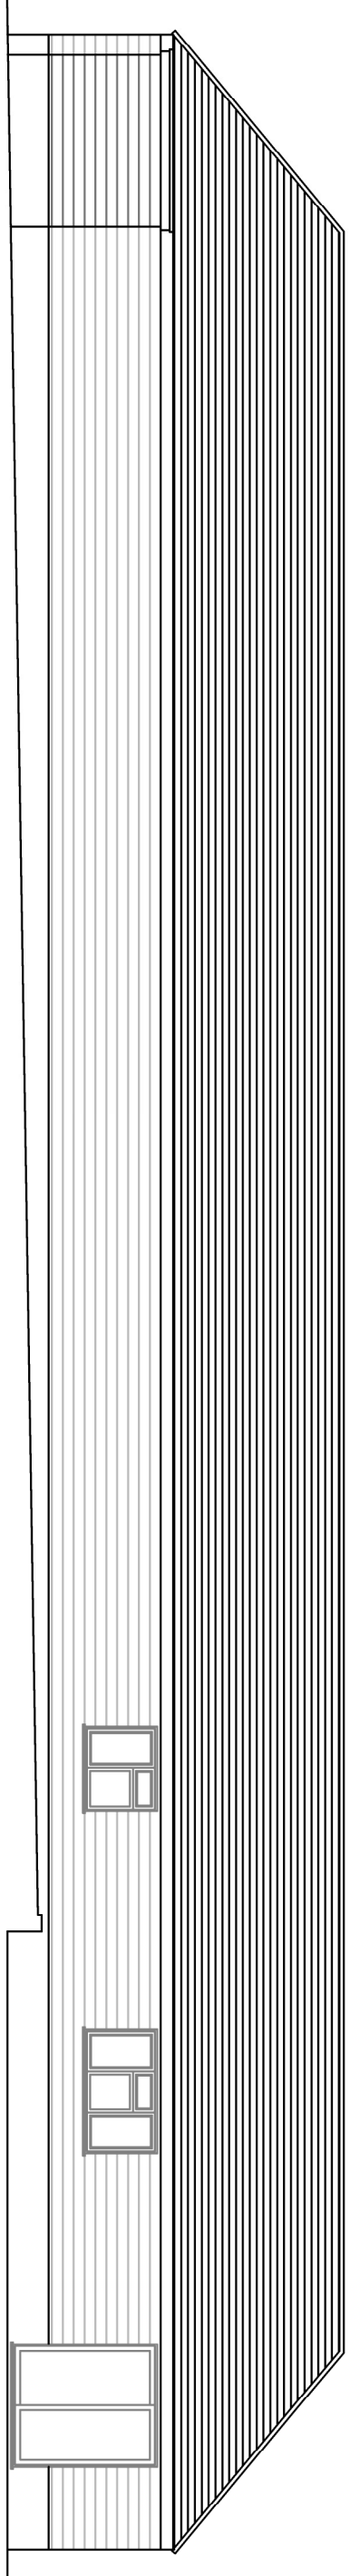


EXISTING EAST ELEVATION

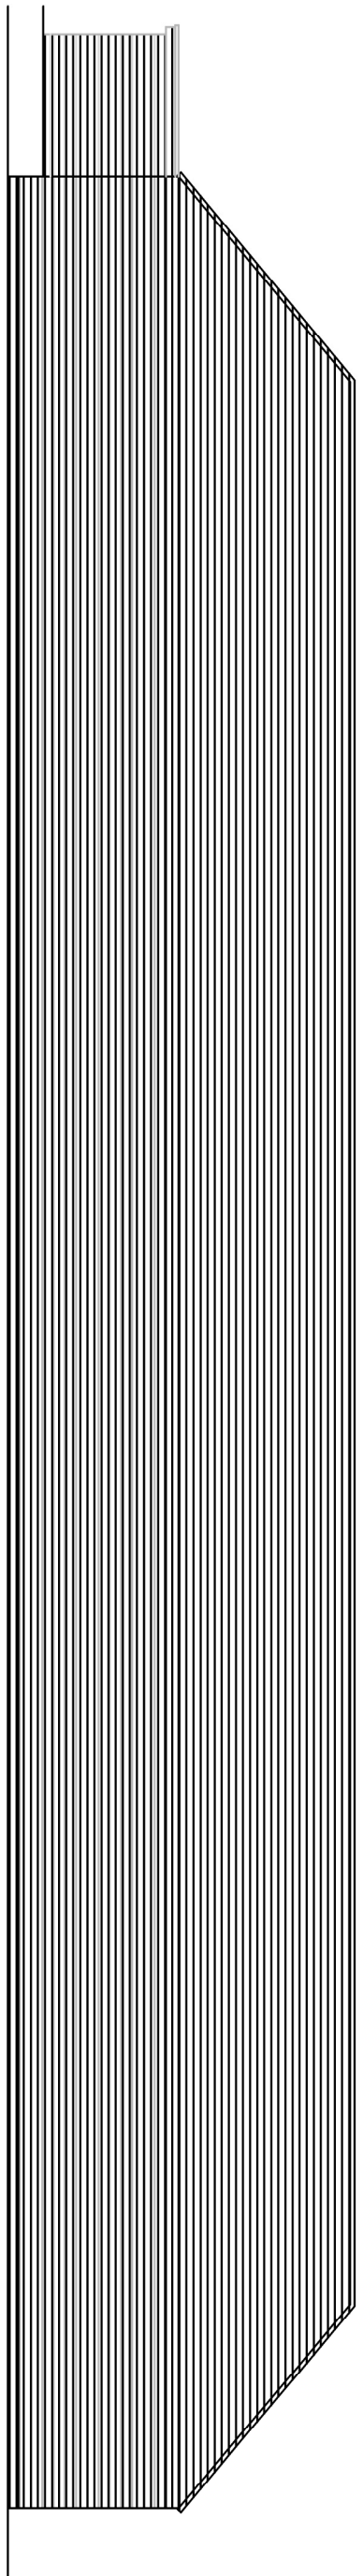


EXISTING NORTH ELEVATION

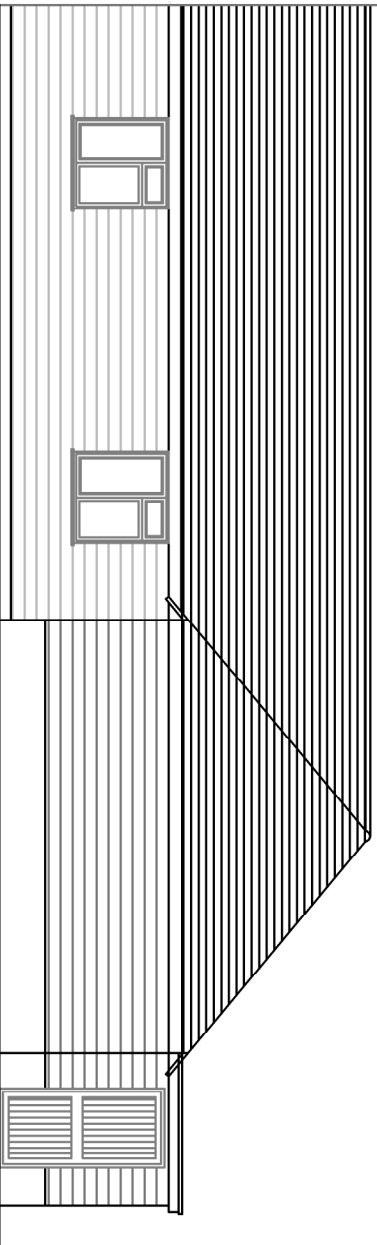


EXISTING SOUTH ELEVATION

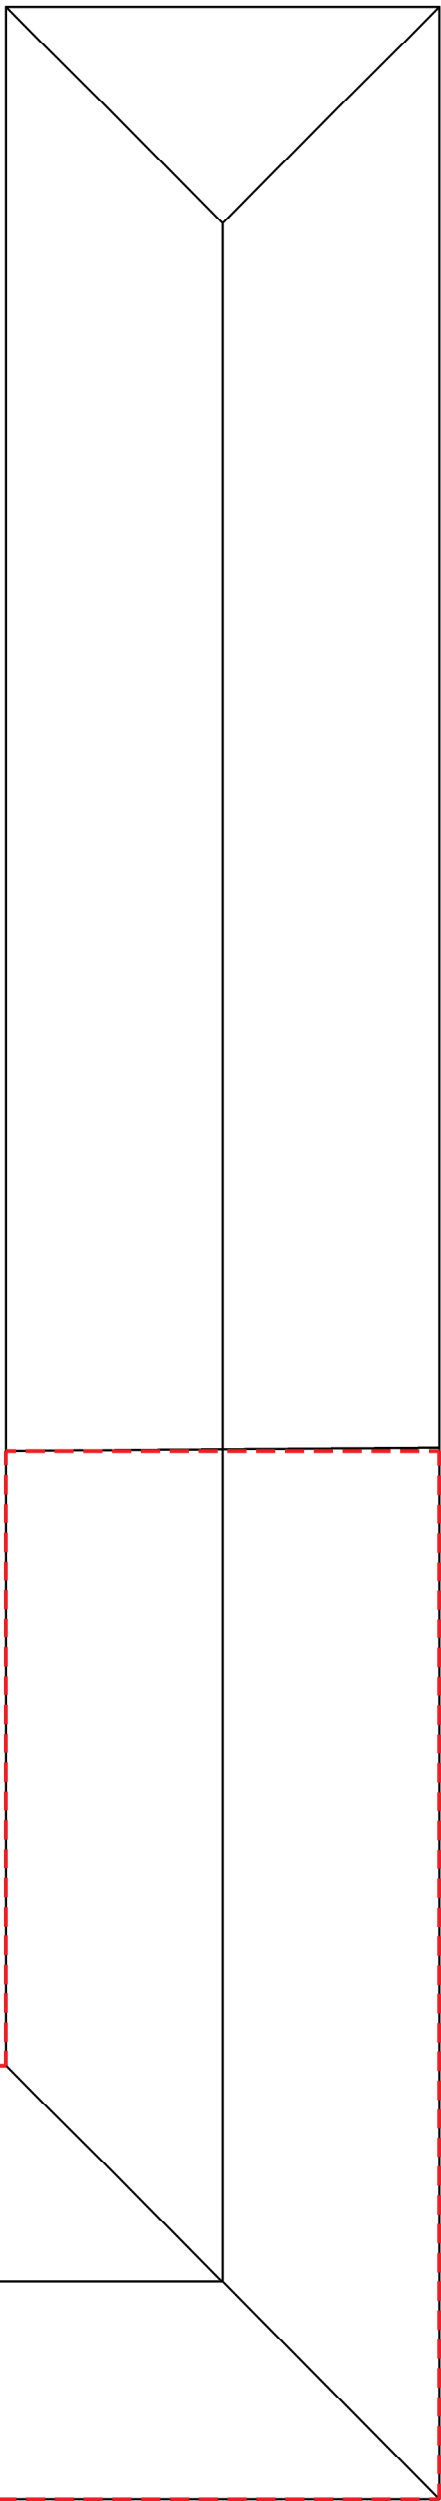

EXISTING ROOF PLAN

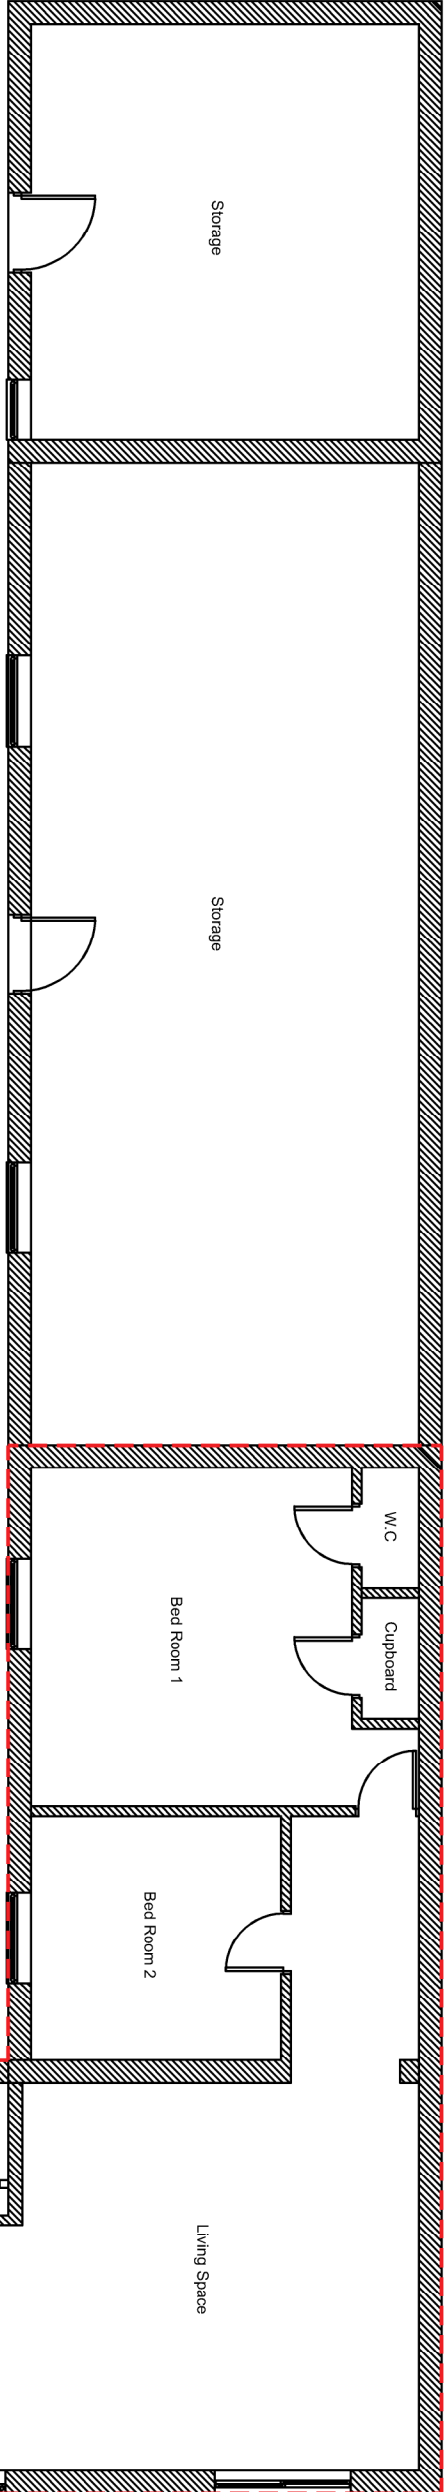

EXISTING GROUND FLOOR PLAN

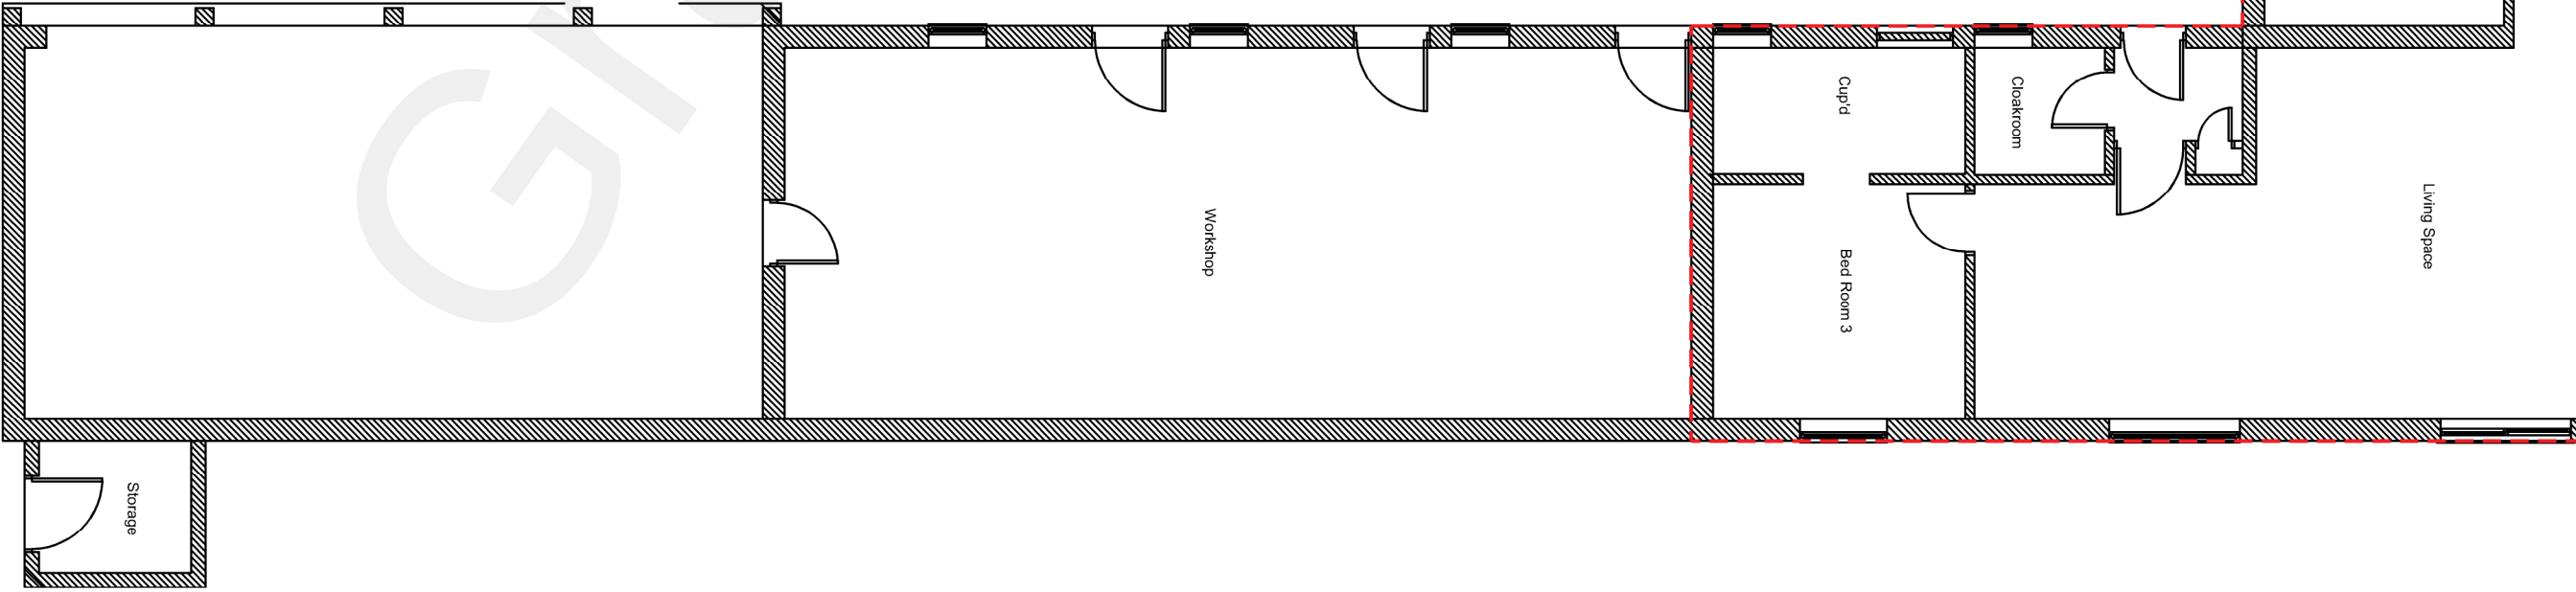

EXISTING GROUND FLOOR PLAN



27 Cobham Road, Cobham, Kent, CT10 3JF
Tel: 01580 820000 Email: info@cad-solutions.com

CLIENT
Cobhambury Court
Cobhambury Road
Cobham
Kent
DA12 3BT

PROJECT
Extension to dwelling

DRAWING
Existing Plans and Elevations
Location Plan

SCALE
AS SHOWN @ A1

DRAWN BY
MW

DATE
28.10.22

REV

DRAWING No.
221028-E-001