

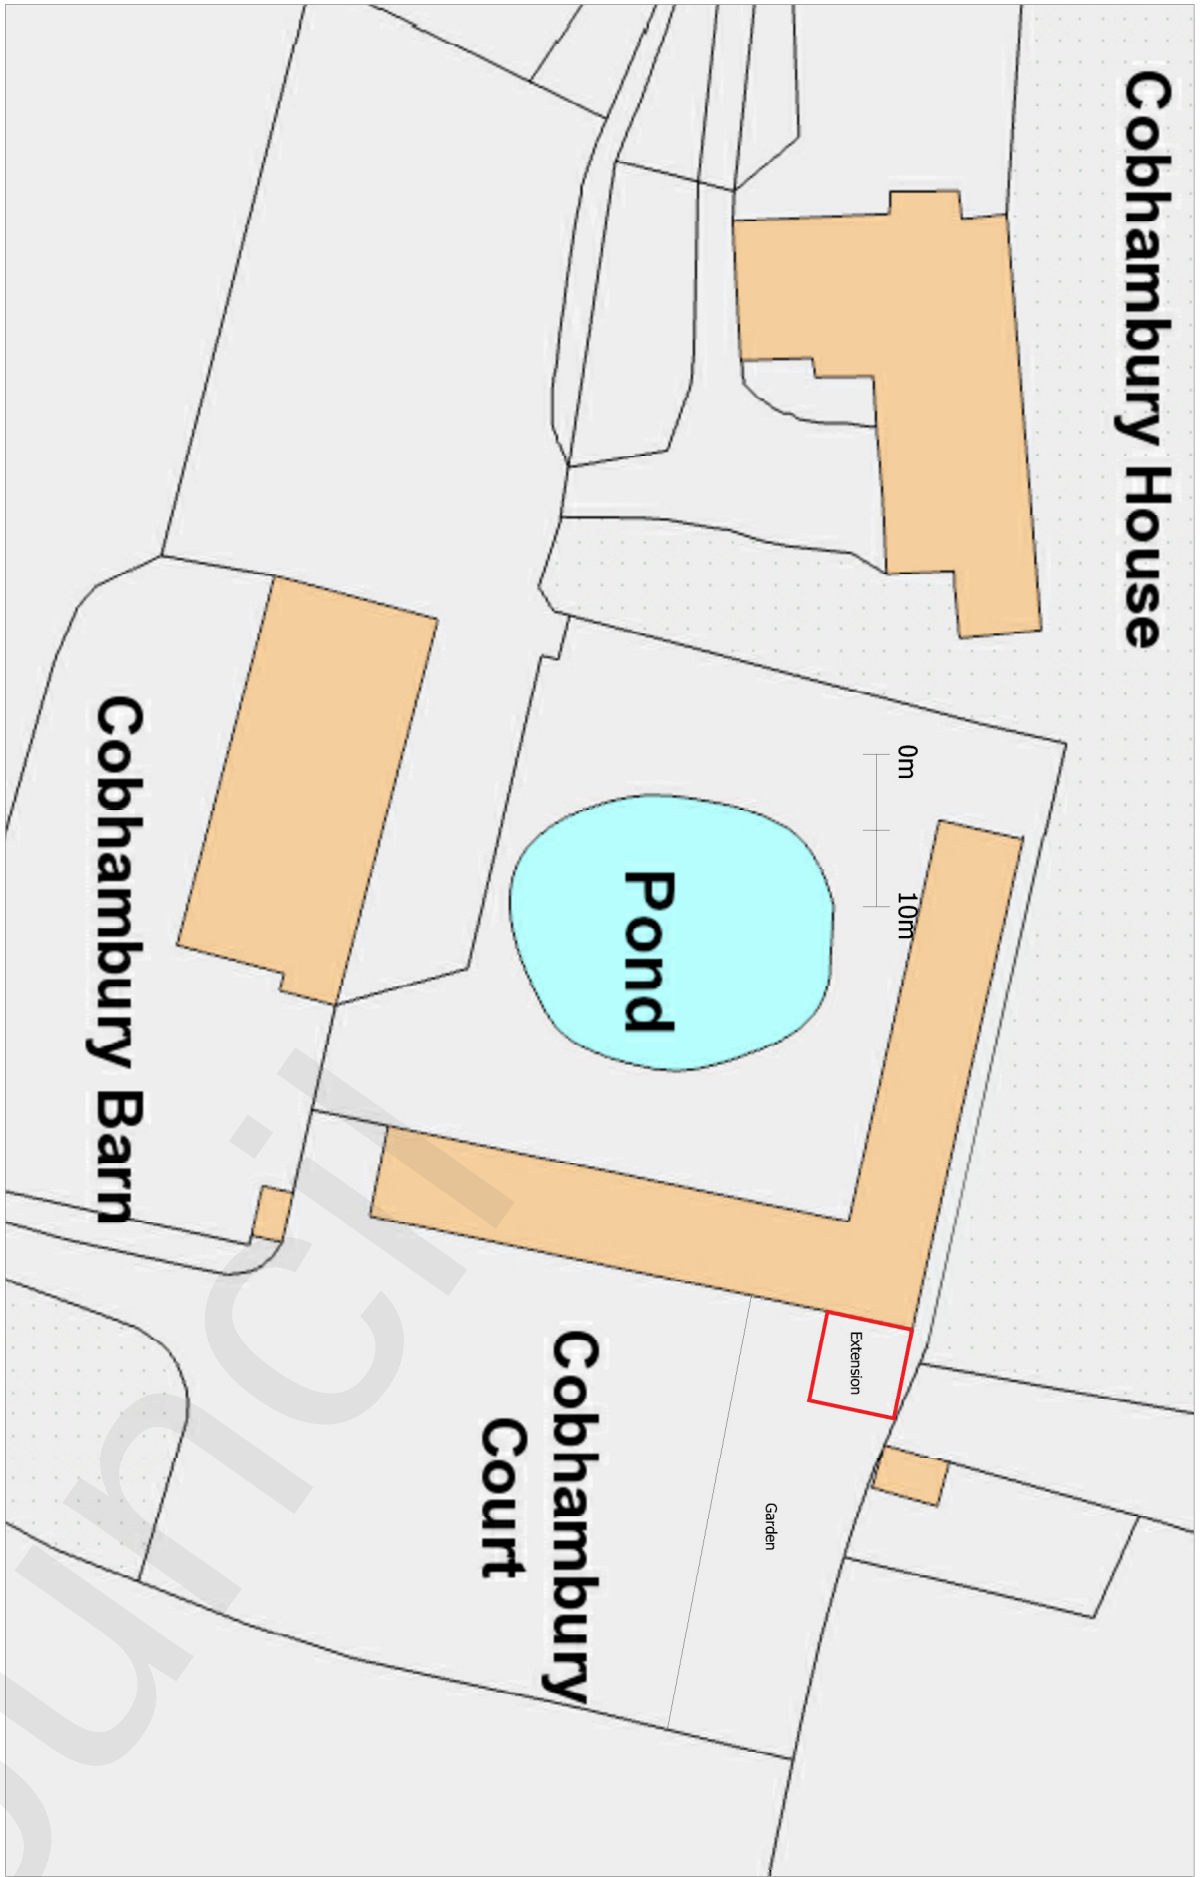


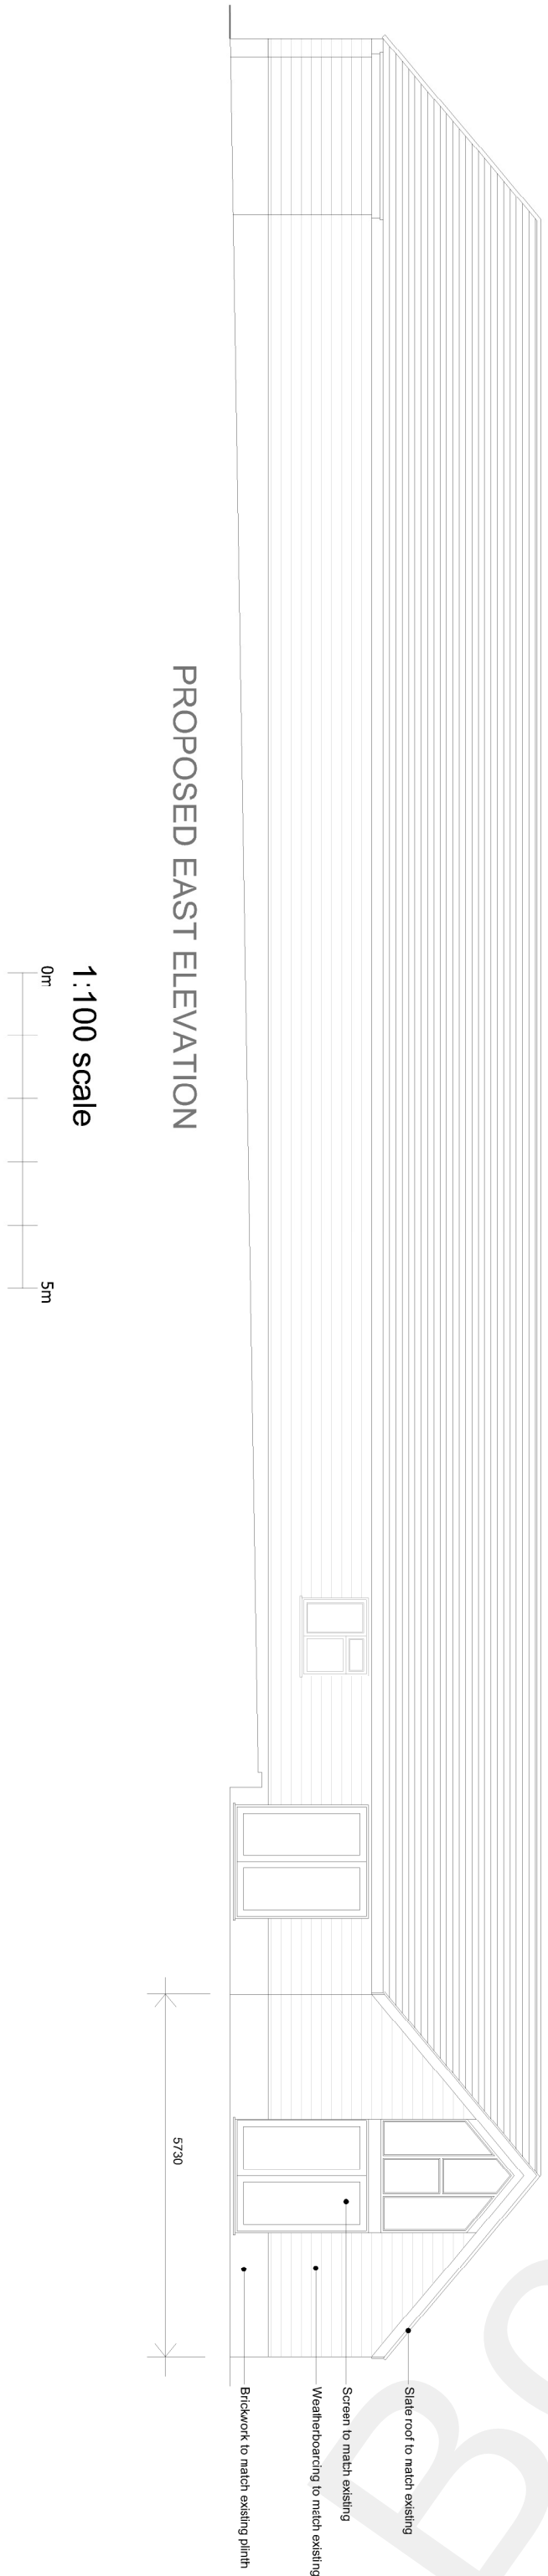


Proposed Site Plan 1:500 (A1)

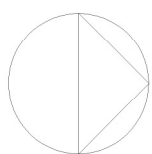


PROPOSED EAST ELEVATION

1:100 scale

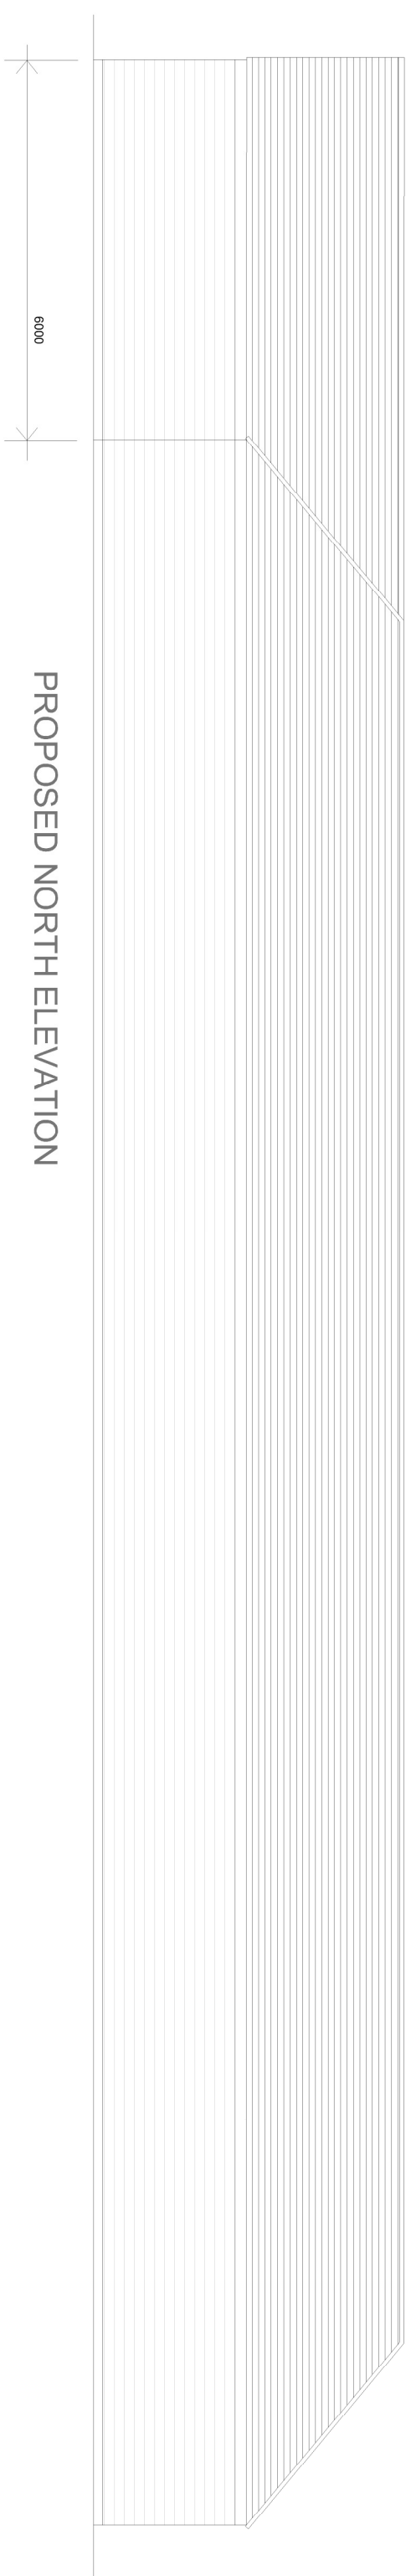

PROPOSED NORTH ELEVATION

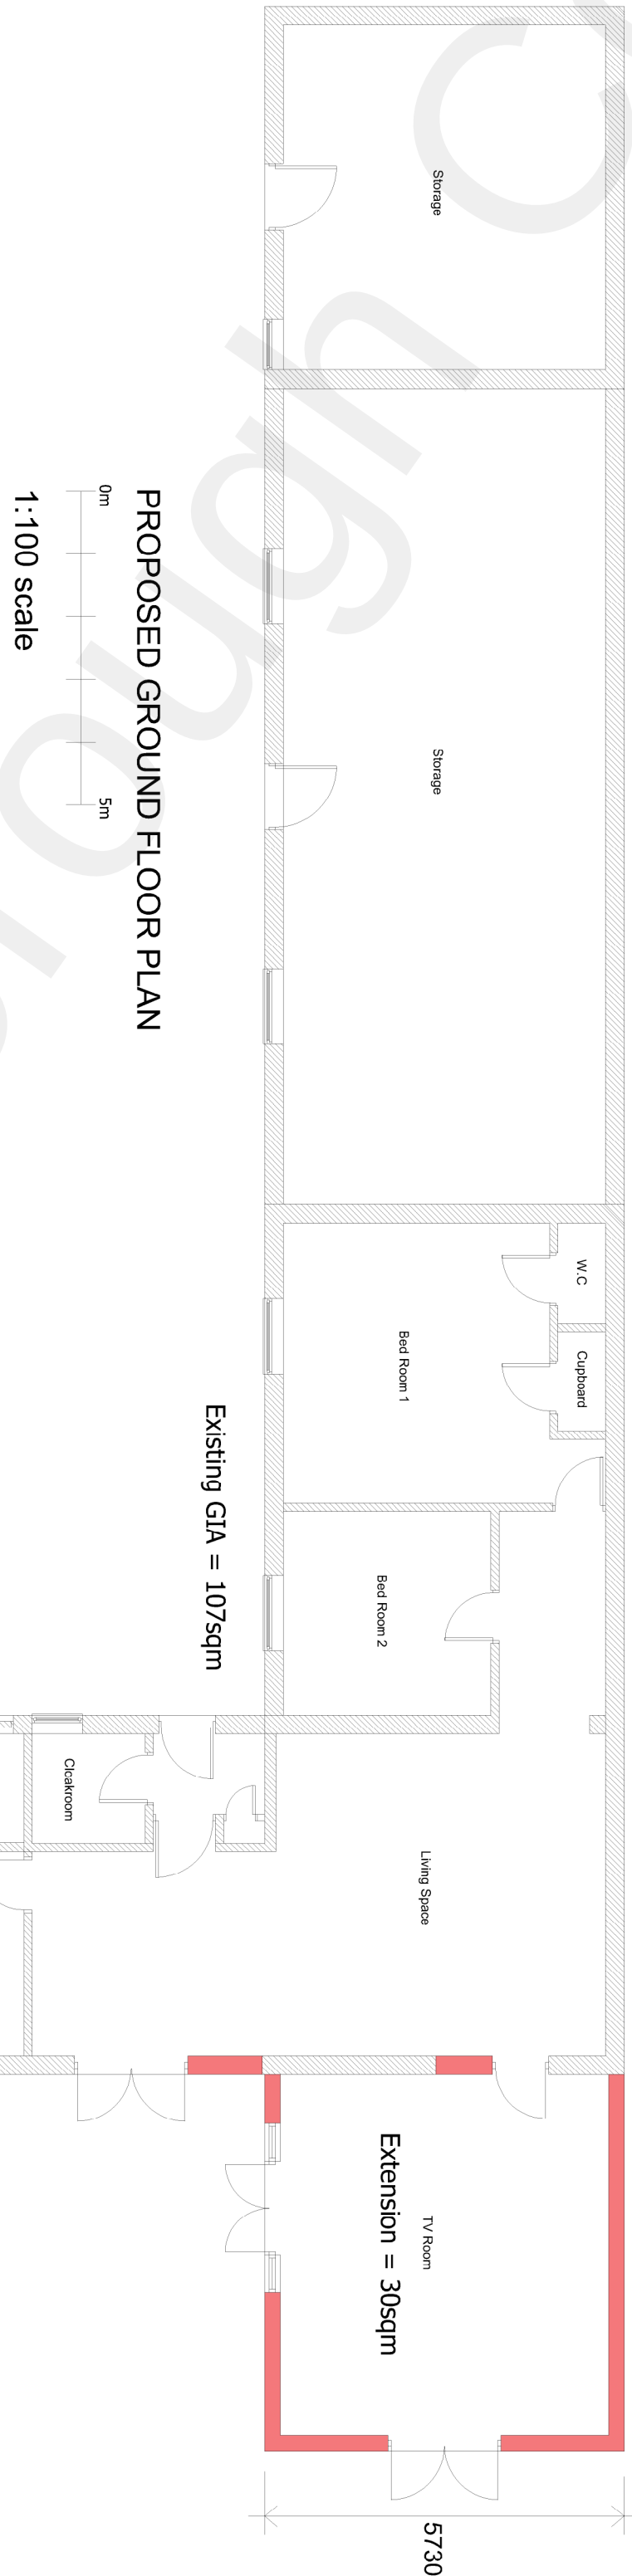

PROPOSED GROUND FLOOR PLAN


1:100 scale

Existing GIA = 107sqm



Extension = 30sqm

PROPOSED ROOF PLAN

1:100 scale

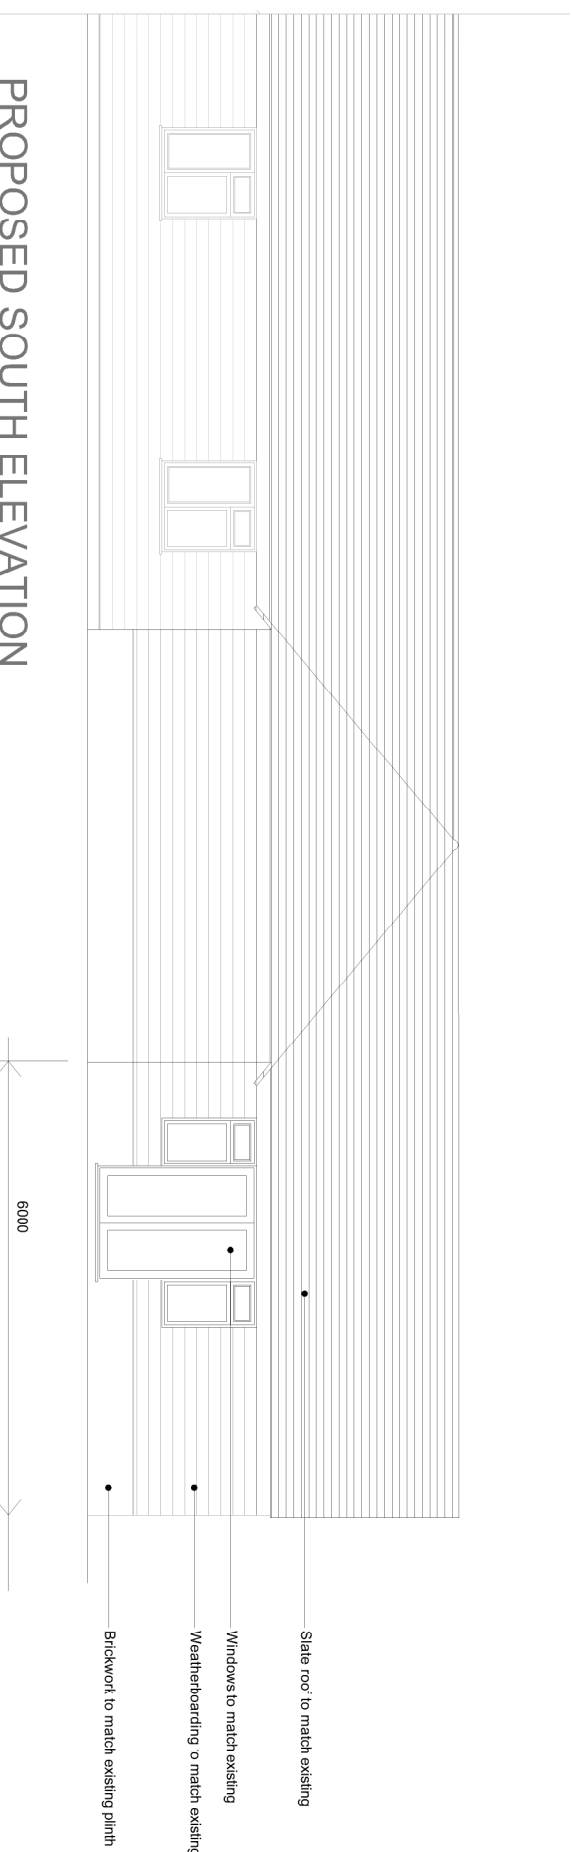

PROPOSED SOUTH ELEVATION

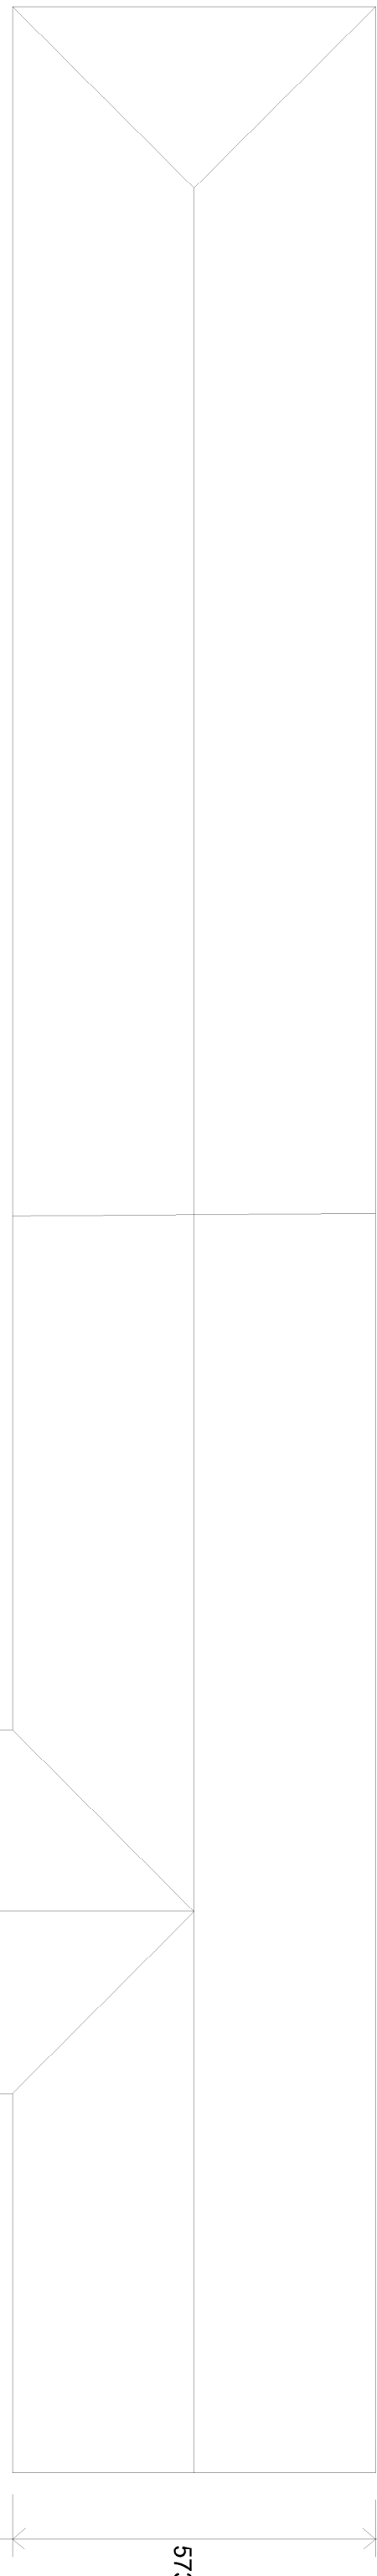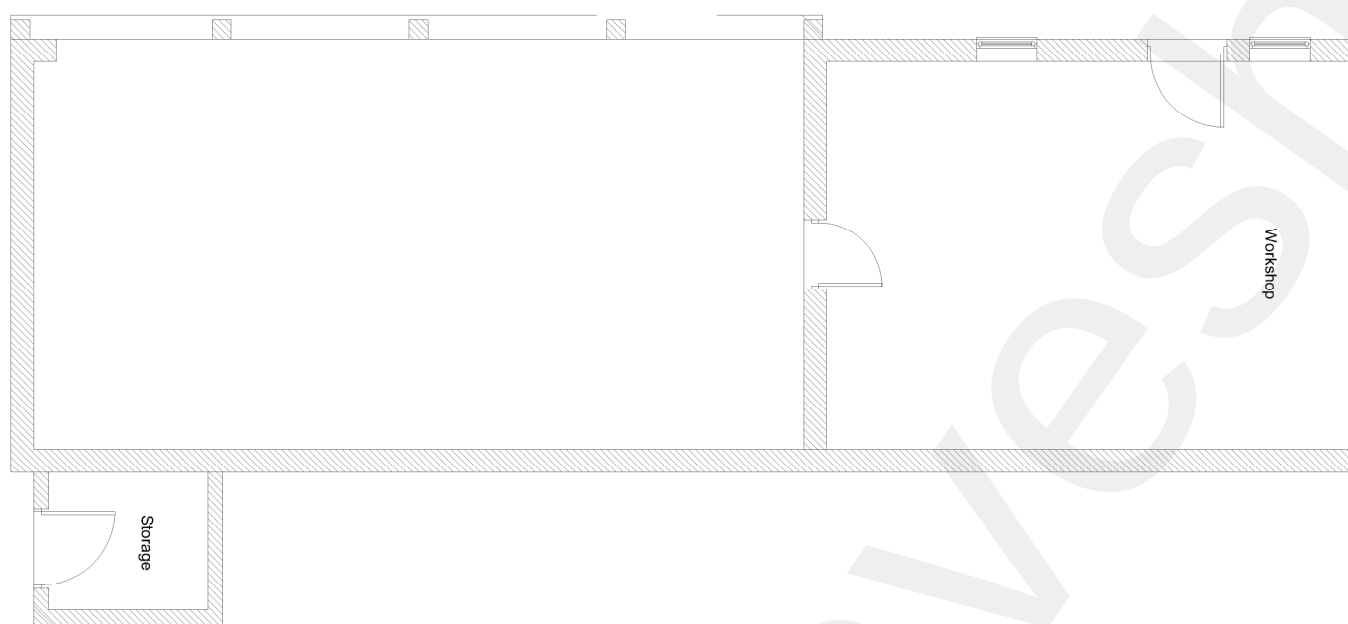

6000

5730



CLIENT
Cobhambury Court
Cobhambury Road
Cobham
Kent
DA12 3BT

PROJECT
Extension to dwelling

DRAWING
Proposed Plans and Elevations

SCALE	DRAWN BY	DATE
AS SHOWN@A1	MMW	28.10.22
DRAWING No.		REV

221028-P-001 a