



Existing uPVC sash window to be replaced with timber sash window to comply with Article 4 Direction

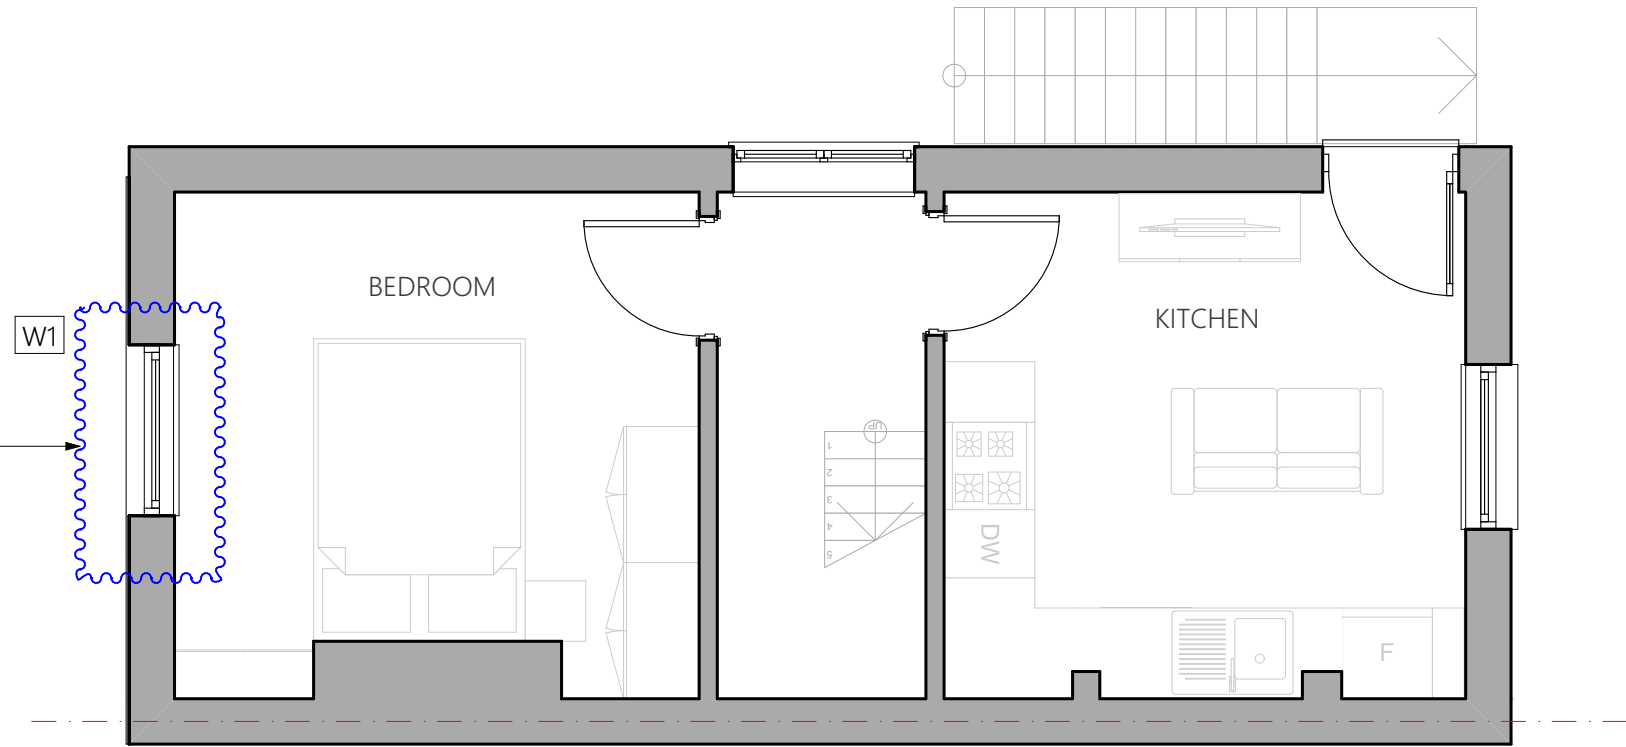

Existing First Floor Plan
Scale: 1:50

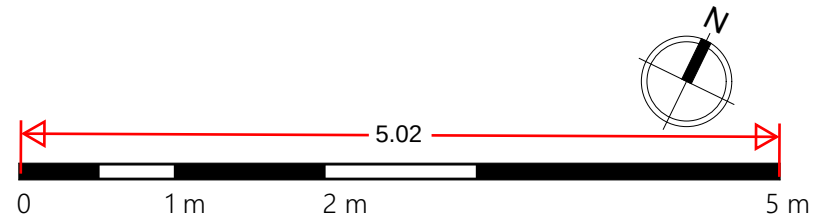

	Status	Scale @ A3	Purpose of Issue	Originator	Project Address	Project Description	Layout Title	Drawing Number							
	S0	1:50	Planning	Express Planning	27A South Hill Road Gravesend Kent DA12 1LA	Replacement of existing front uPVC double-glazed windows with timber double-glazed windows	Plans Existing 1. 01-Existing First Floor Plan	project	originator	zone	level	type	role	number	rev
	Project No: 171-EN8	Date 08 December 2023	Checked by MA					171-EN8	- GA	- ZZ	- 00	- DR	- N/A	100101	