



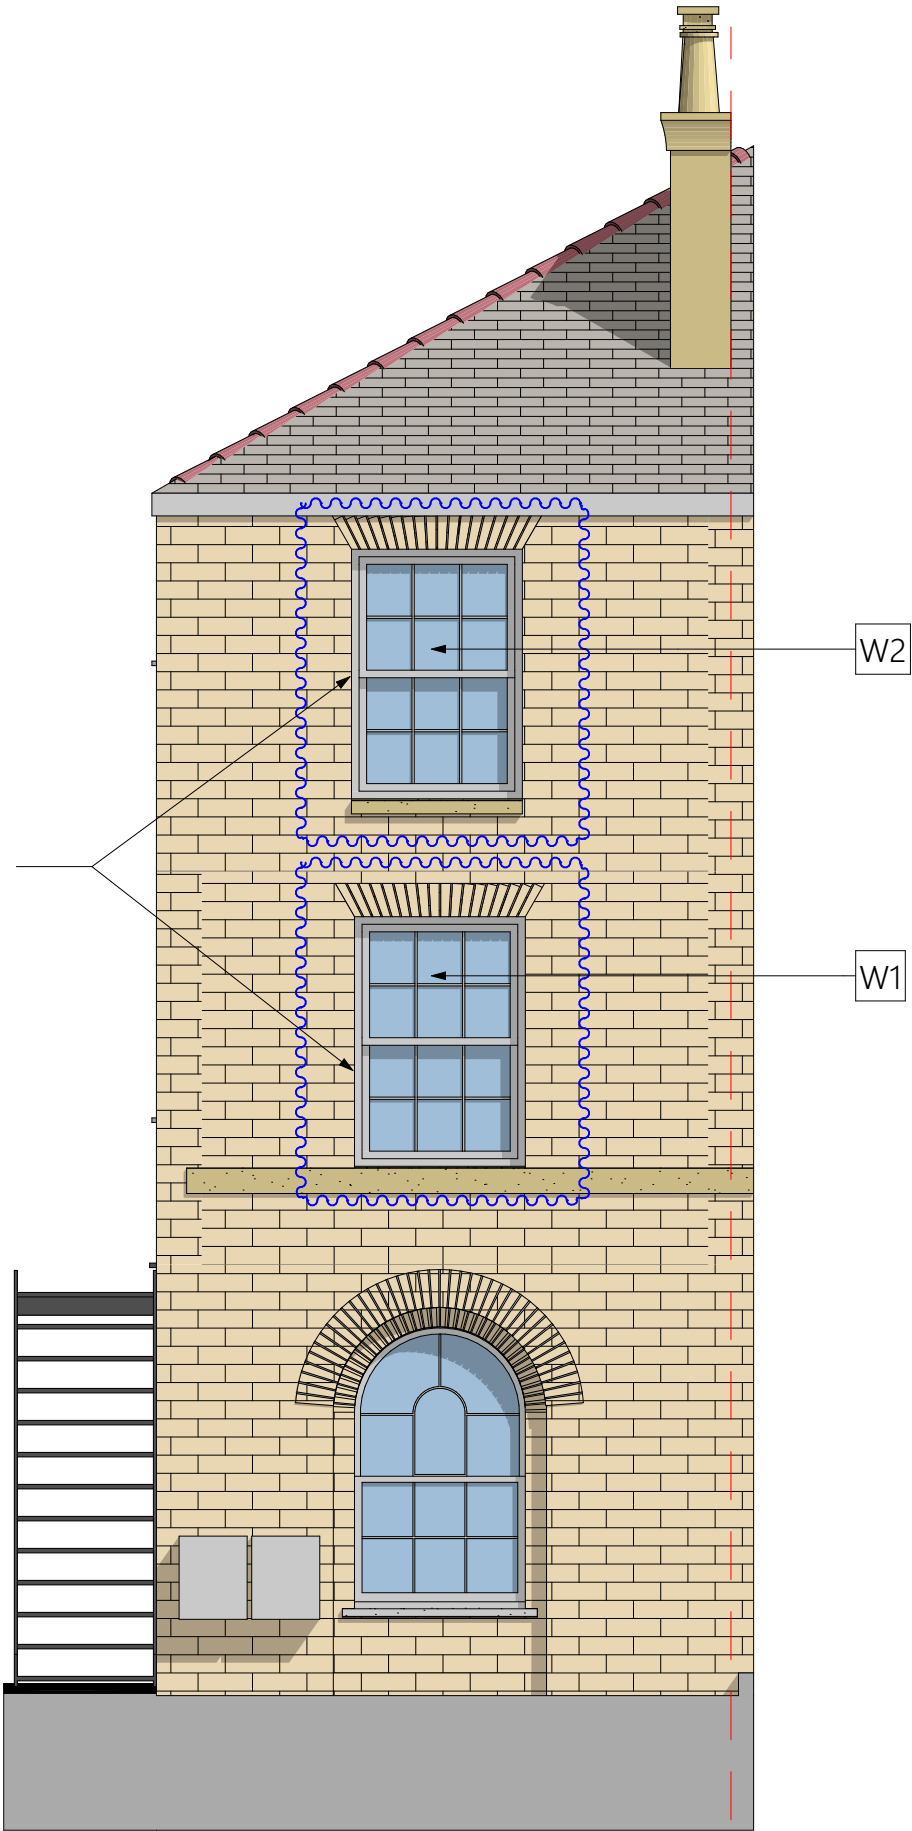

Existing uPVC sash windows to be replaced with timber sash window to comply with Article 4 Direction

Existing Front Elevation
Scale: 1:50

 

	Status	Scale @ A3	Purpose of Issue	Originator	Project Address	Project Description	Layout Title	Drawing Number			
	S0	1:50	Planning	Express Planning	27A South Hill Road Gravesend Kent DA12 1LA	Replacement of existing front uPVC double-glazed windows with timber double-glazed windows	Existing Elevation Existing Front Elevation	project	originator	zone	level
		Project No: 171-EN8	Date 08 December 2023	Checked by MA				type	role	number	rev
								171-EN8	- GA	- ZZ	- XX
								DR	- N/A	- 100201	