



Existing uPVC sash window to be replaced with timber sash window to comply with Article 4 Direction

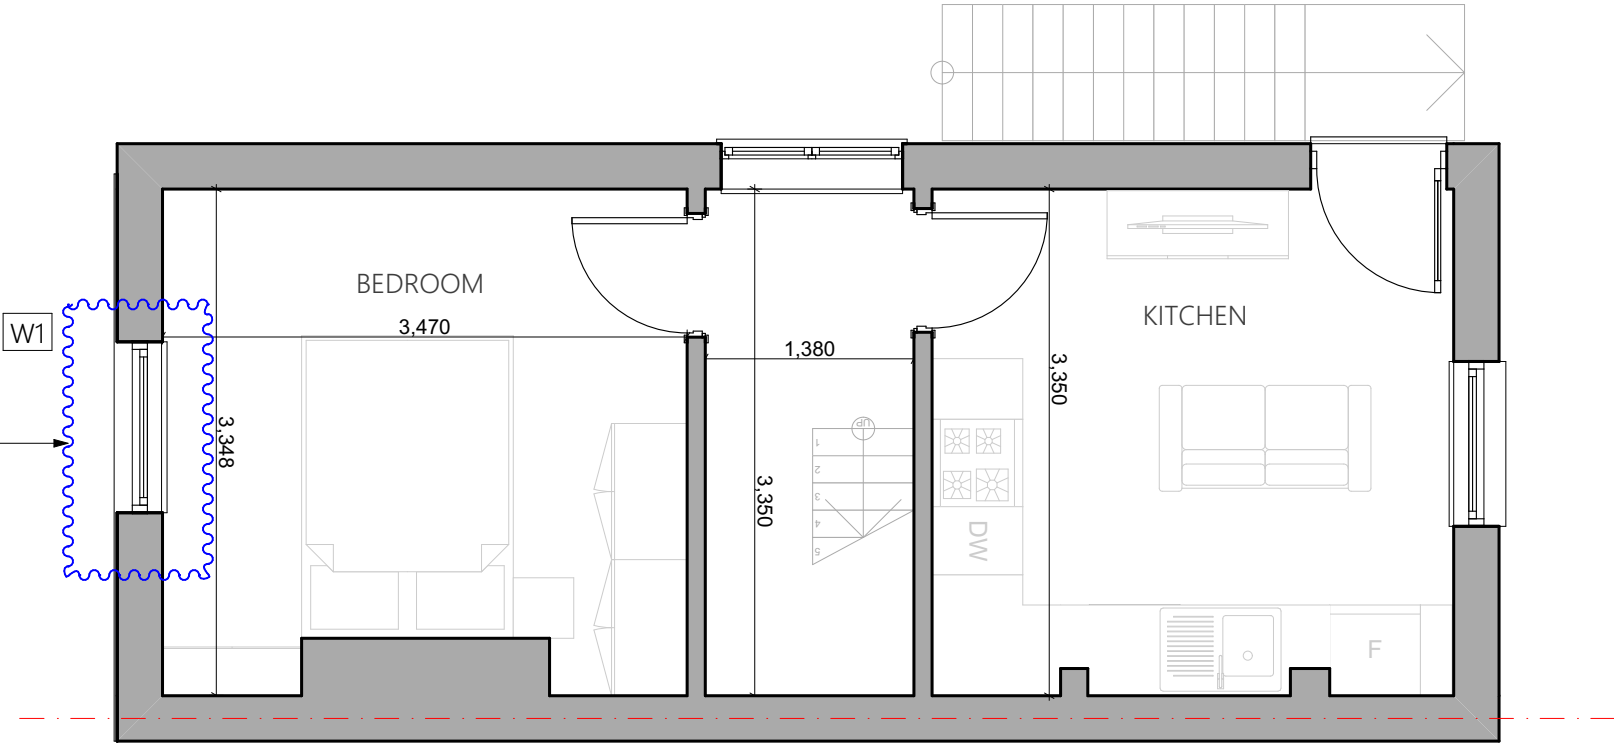

Proposed First Floor Plan
Scale: 1:50

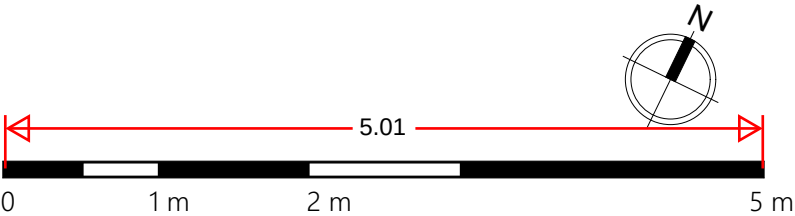

EXPRESS PLANNING	Status	Scale @ A3	Purpose of Issue	Originator	Project Address	Project Description	Layout Title	Drawing Number			
	S0	1:50	Planning	Express Planning	27A South Hill Road Gravesend Kent DA12 1LA	Replacement of existing front uPVC double-glazed windows with timber double-glazed windows	Plans Proposed 1. 01-Proposed First Floor Plan	project	originator	zone	level
		Project No: 171-EN8	Date 08 December 2023	Checked by MA				type	role	number	rev
								171-EN8	- GA	- ZZ	- 00
								DR	-N/A-	200101	