


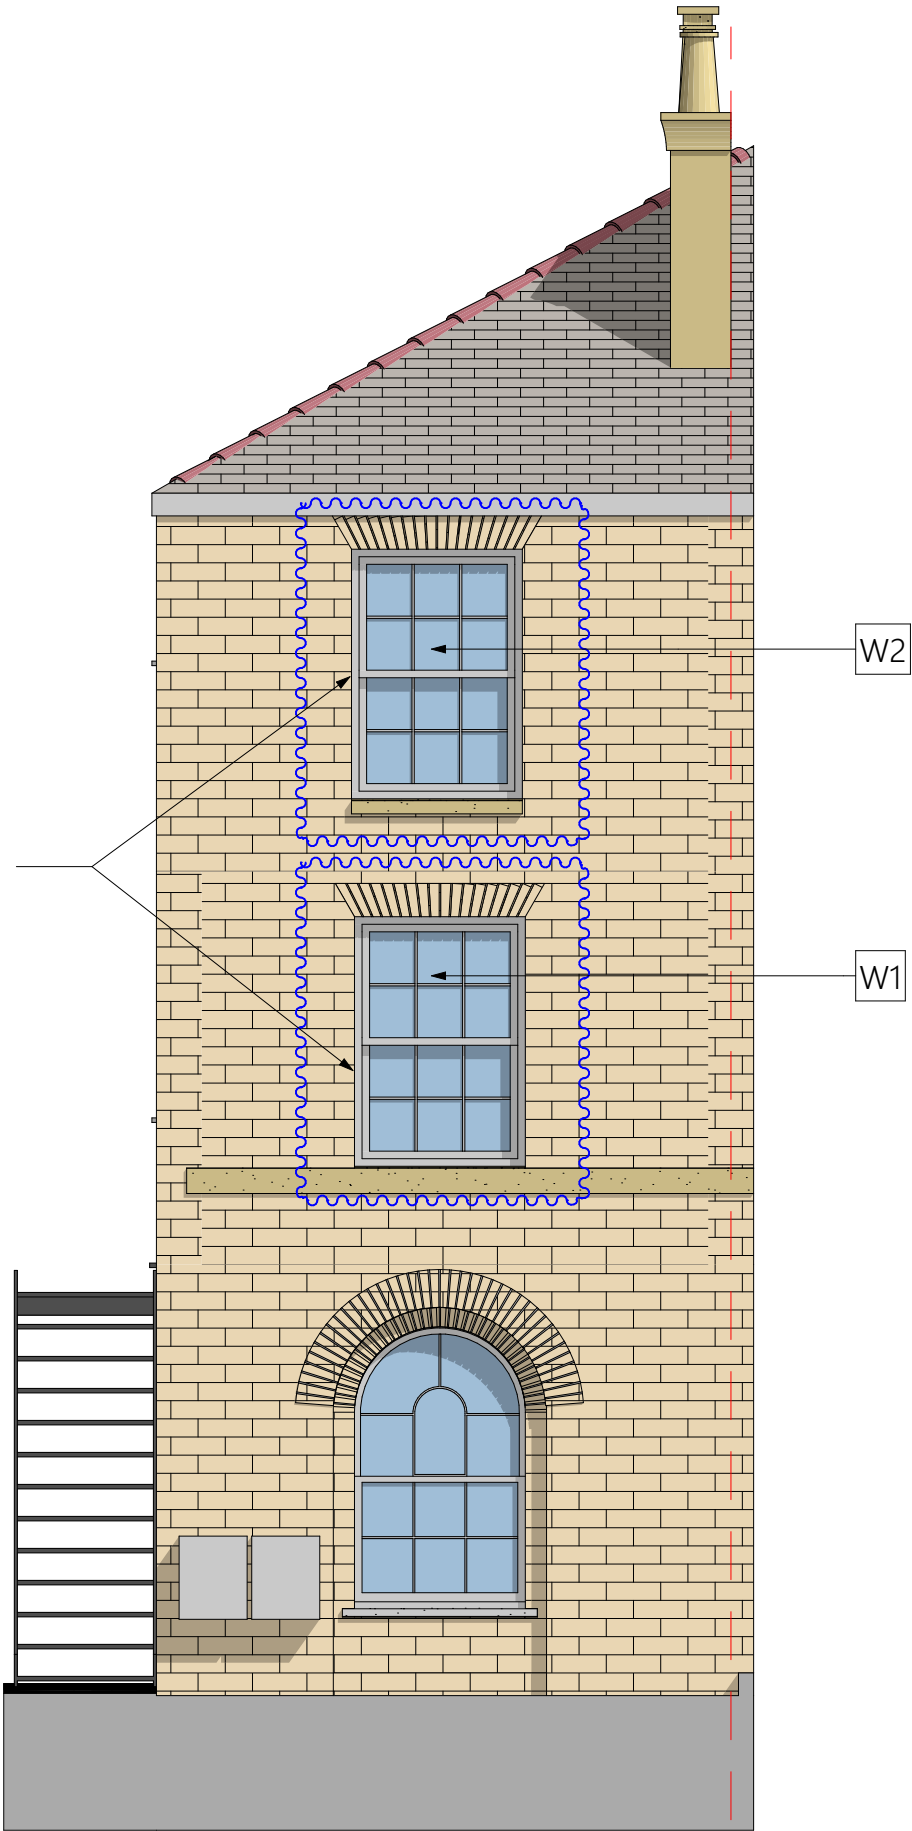

Existing uPVC sash windows to be replaced with timber sash window to comply with Article 4 Direction

W2

W1

Proposed Front Elevation
Scale: 1:50

