
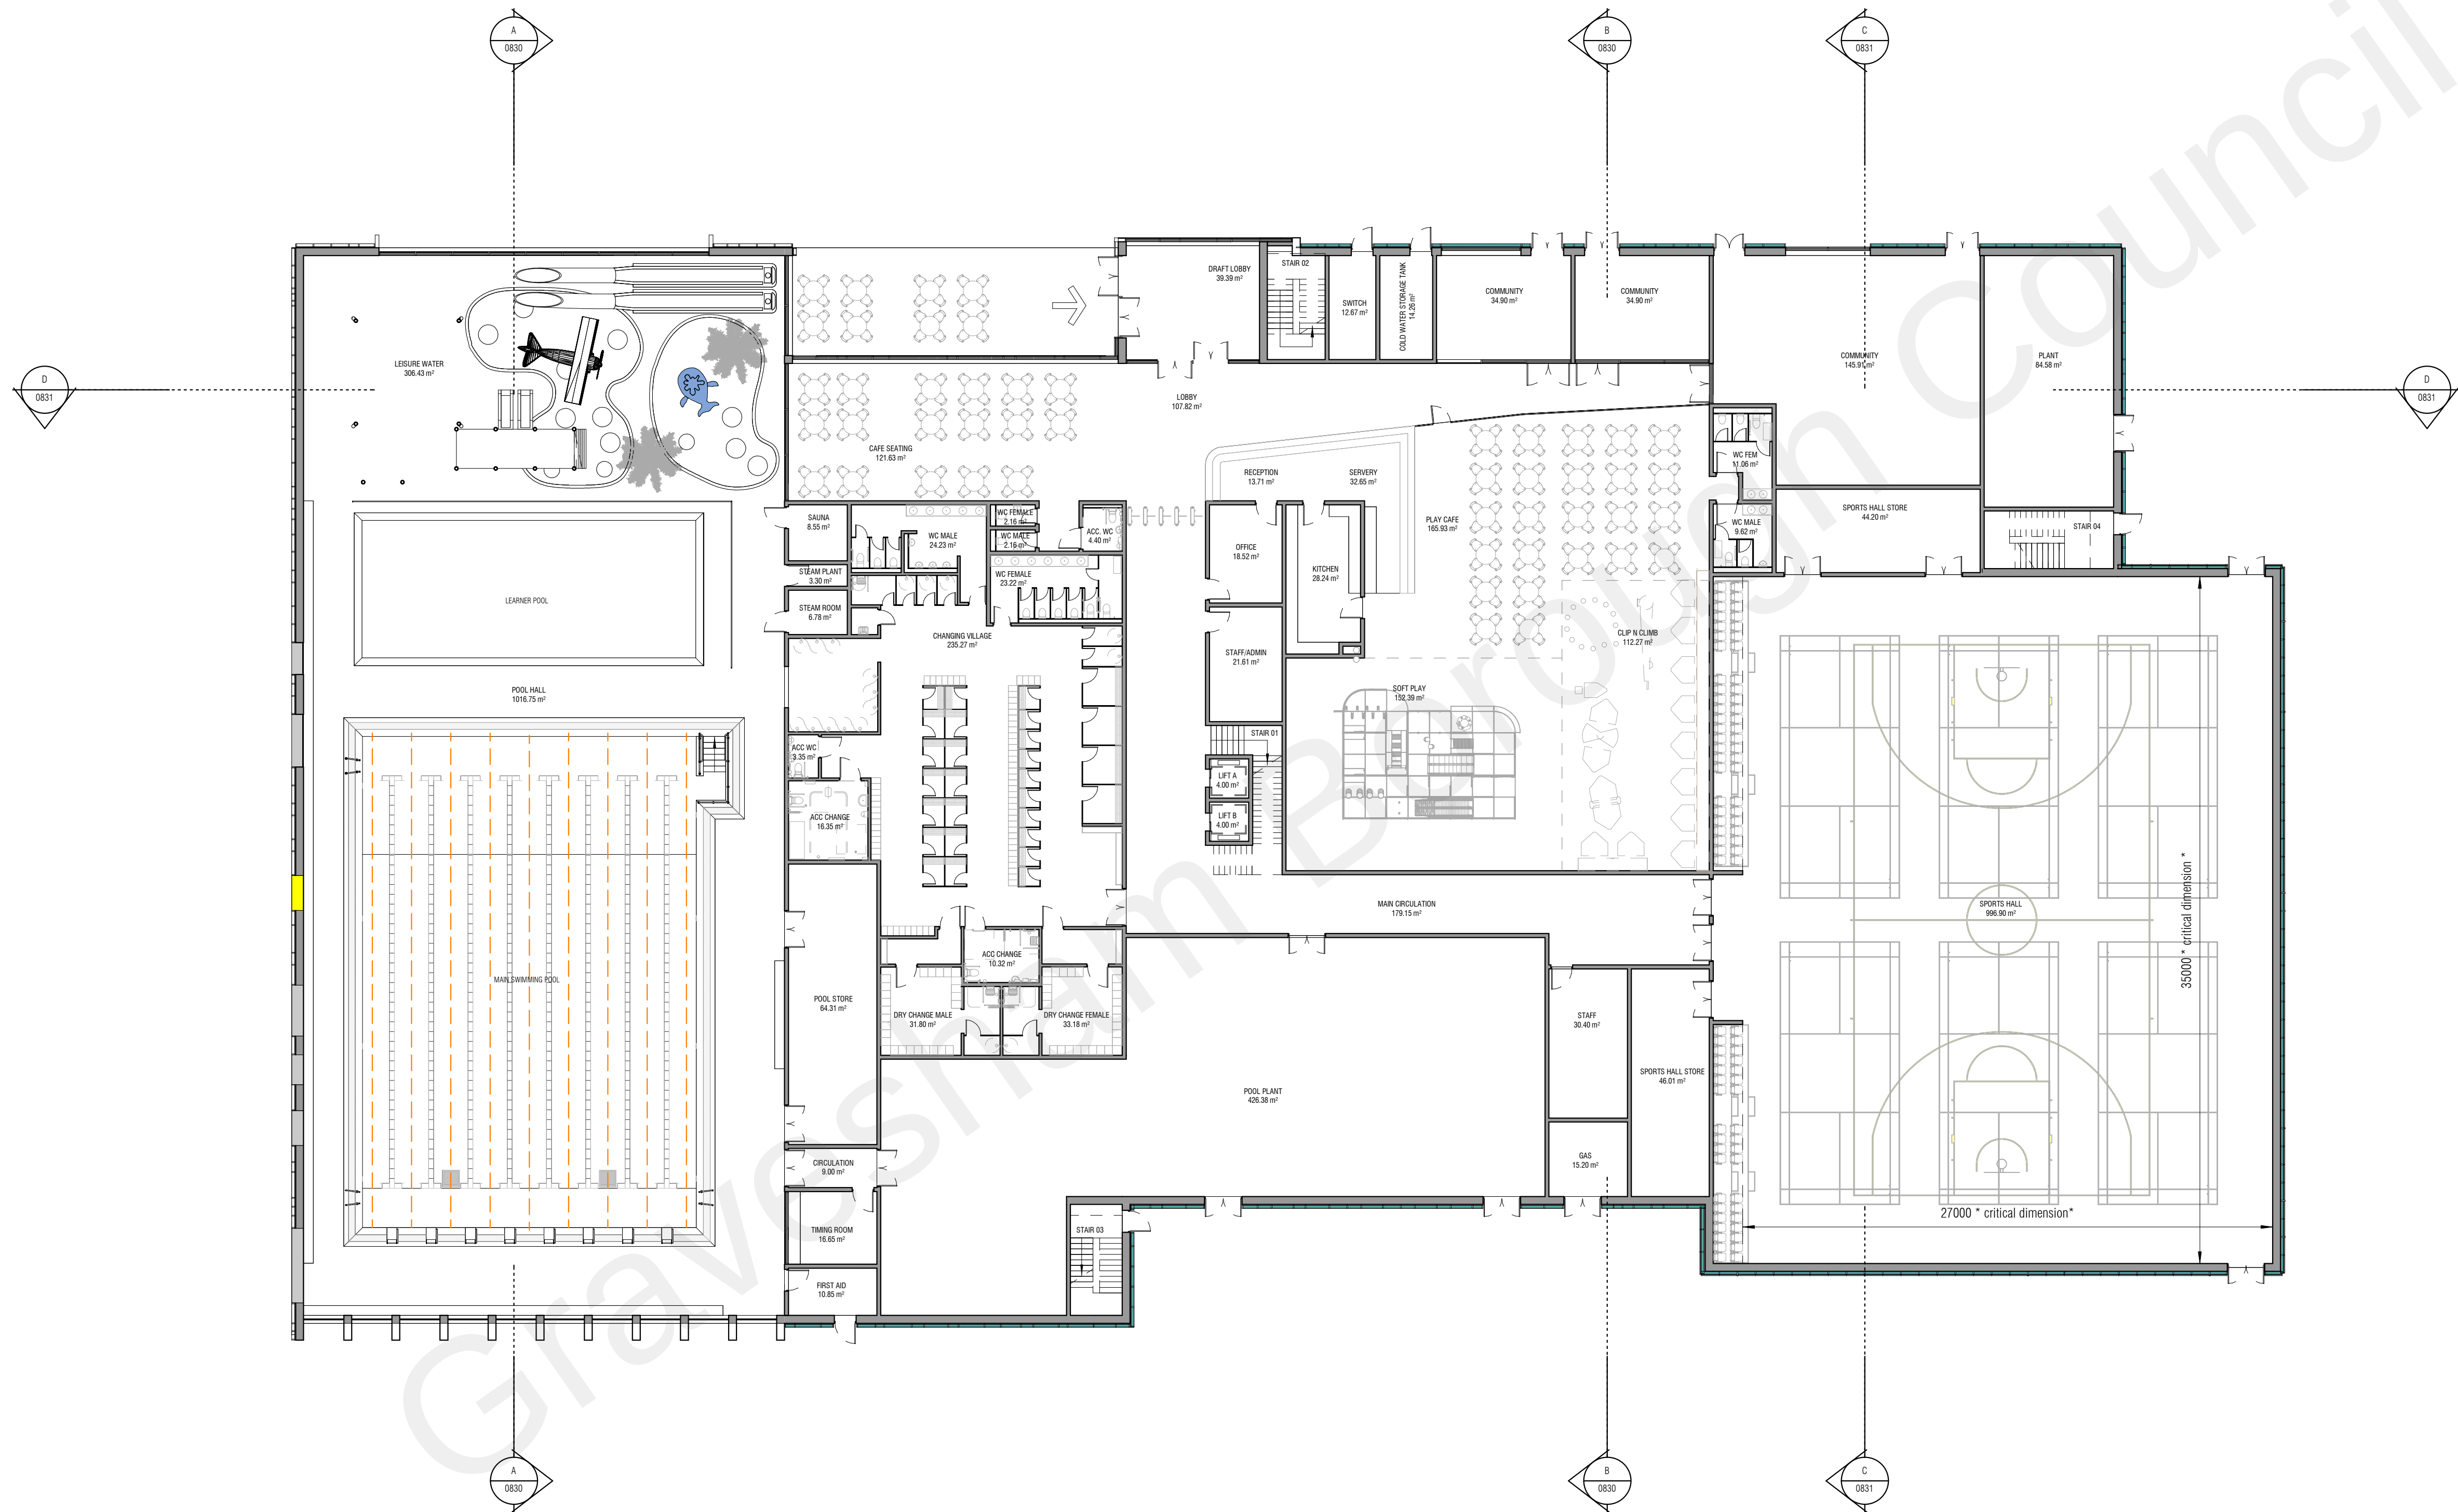


NOTE

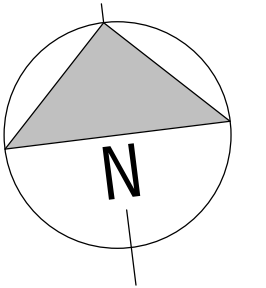

Revision	Date	Description	By/Ch
----------	------	-------------	-------

STATUS
Gravesham Borough Council

SPACE & PLACE

+44 800 909 8008 answers@space-place.com www.space-place.com

STATUS PLANNING

PROJECT
Cascades Leisure Centre

DRAWING
GA Ground Floor Plan

SCALE 1 : 200 SHEET SIZE A1 DRAWN BY AS CHECKED BY JB DATE 25/11/22
PROJECT NO. DRAWING NO. REVISION
3929 - ASP - B1 - 00 - DR - A - 0810 -

This drawing must not be reproduced in whole or part without written consent. All dimensions in millimetres. Where dimensions are to be checked on site, Electronic Issue to be confirmed by paper copy only. ©SPACE + PLACE. All Rights Reserved.

