
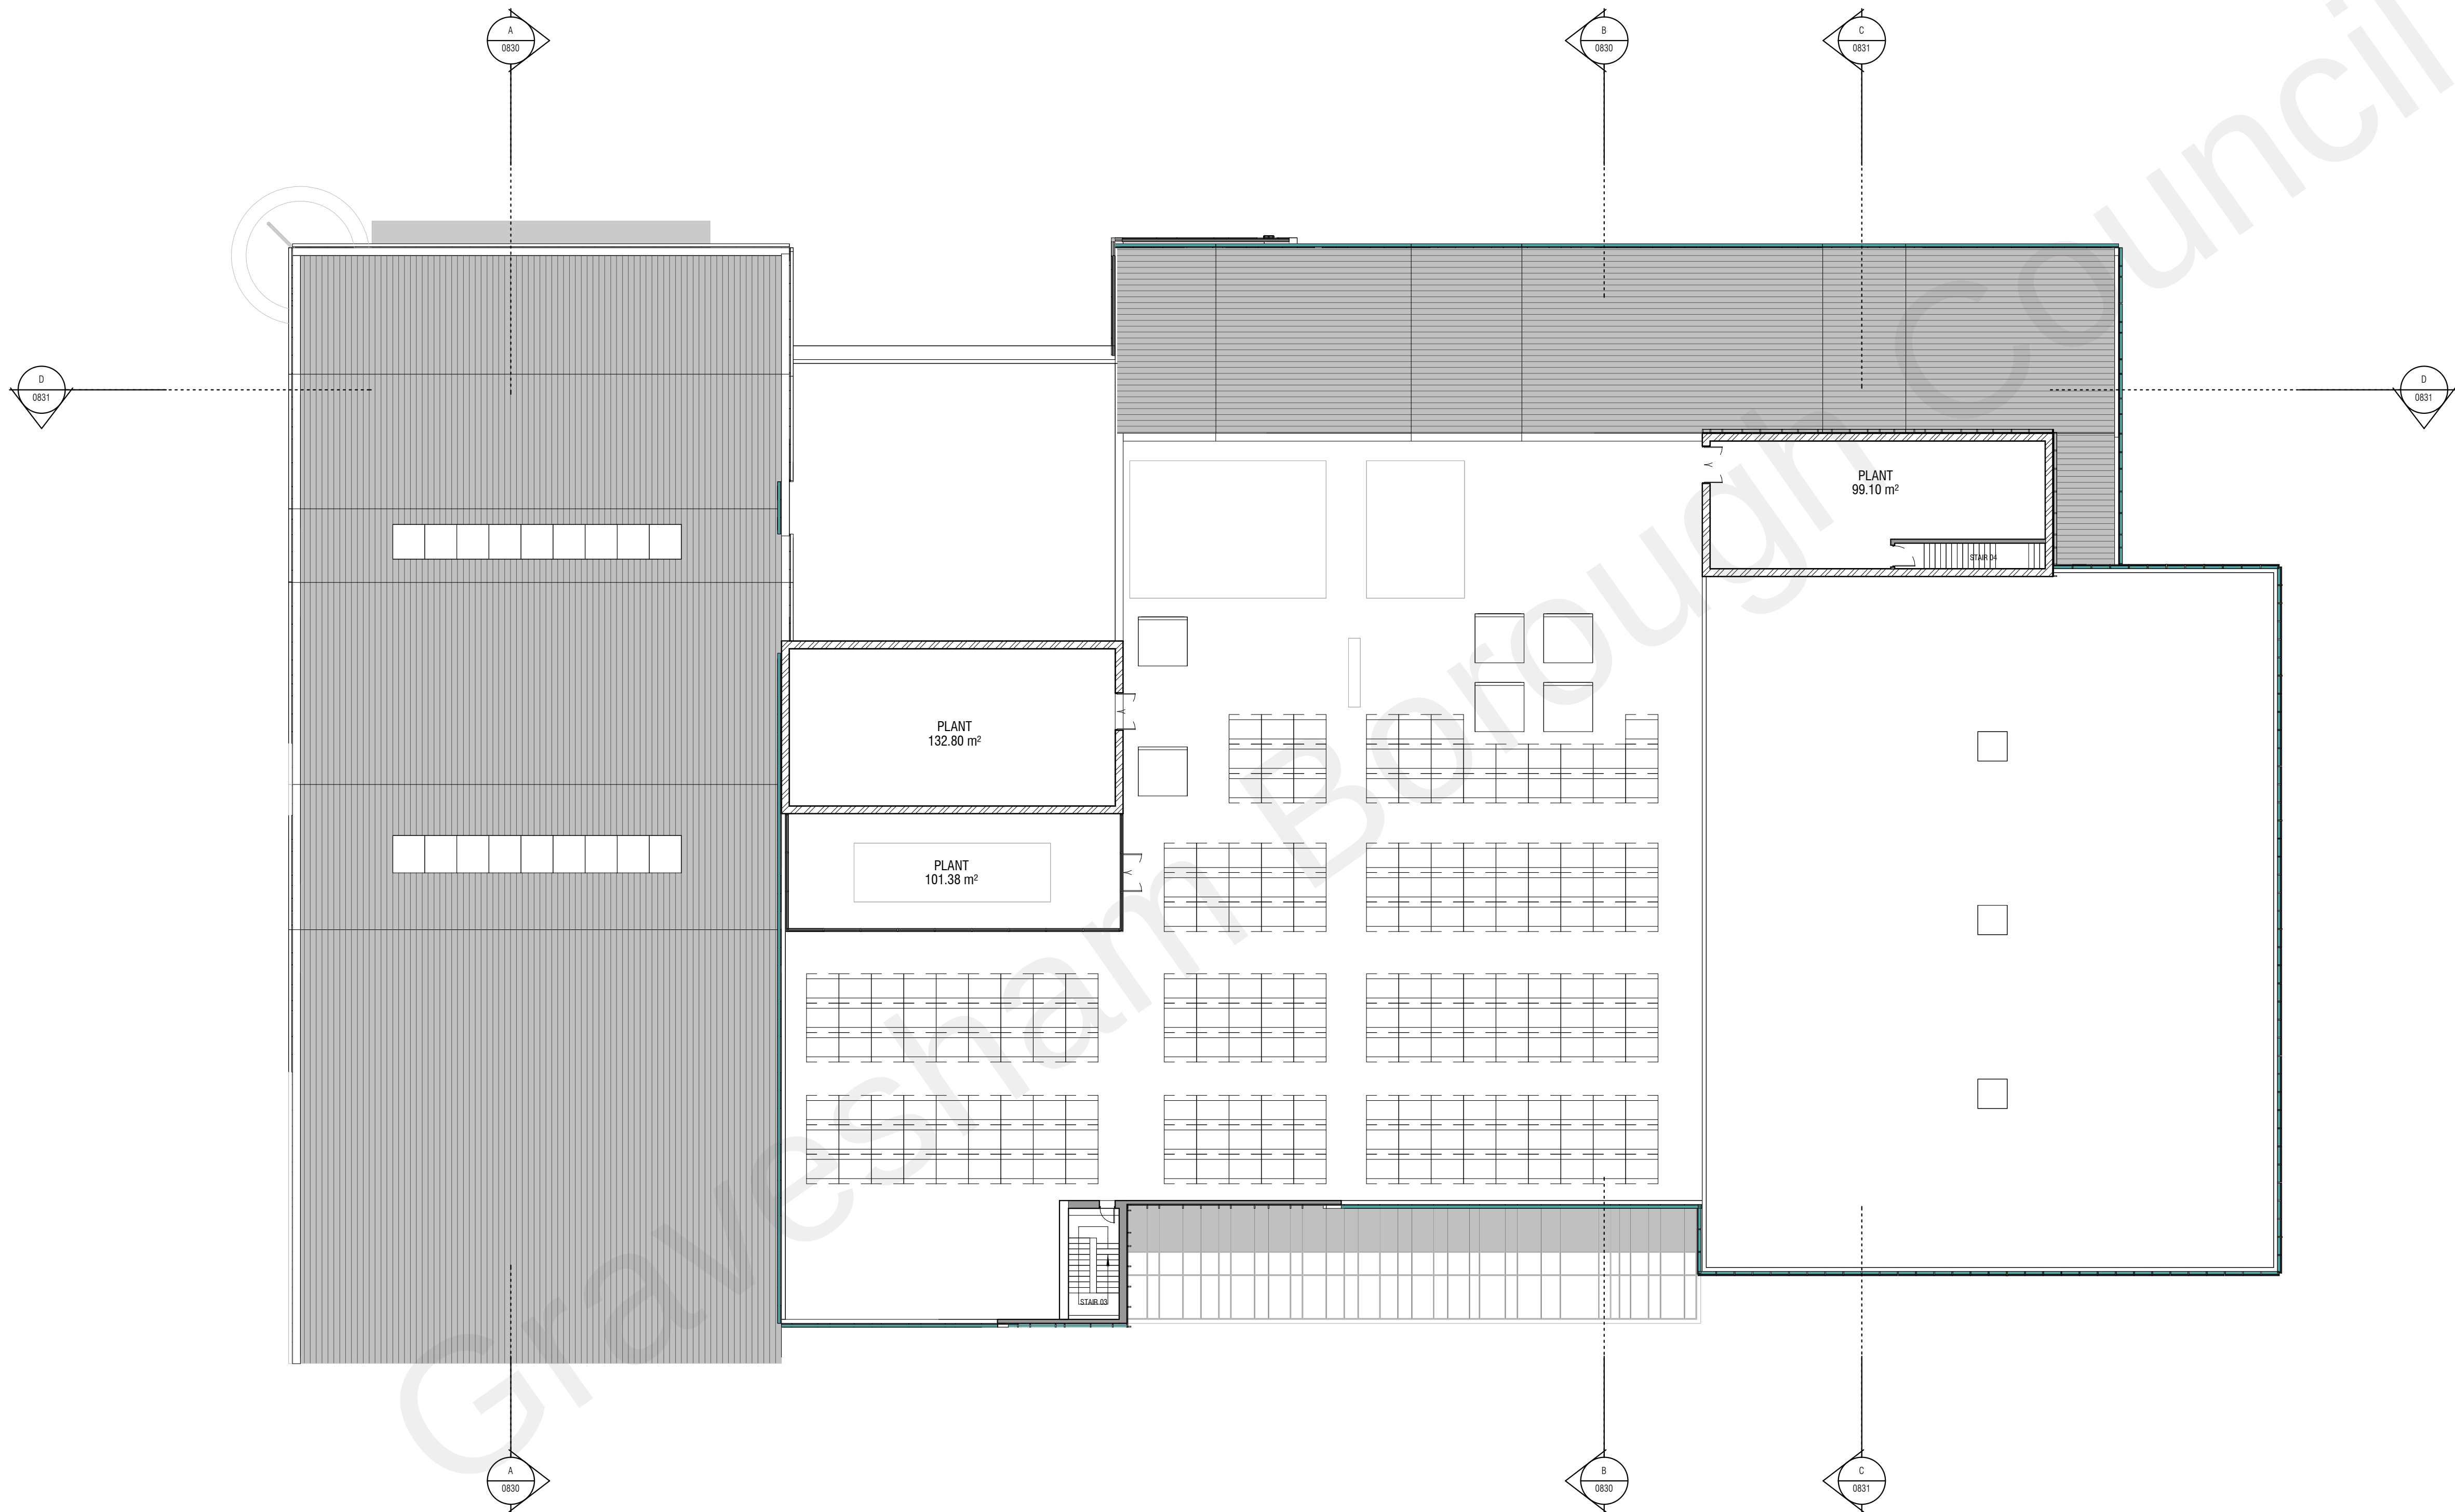


NOTE

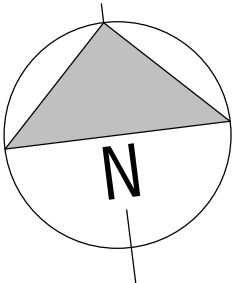

Revision	Date	Description	By/Ch
----------	------	-------------	-------

STATUS
Gravesham Borough Council

SPACE & PLACE


+44 800 909 8008 answers@space-place.com www.space-place.com

STATUS PLANNING

PROJECT
Cascades Leisure Centre

DRAWING
GA Second/Roof Floor Plan

SCALE 1 : 200 SHEET SIZE A1 DRAWN BY AS CHECKED BY AB DATE 25/11/22
PROJECT NO. 3929 - ASP - B1 - 02 - DR - A - 0812 - DRAWING NO. REVISION

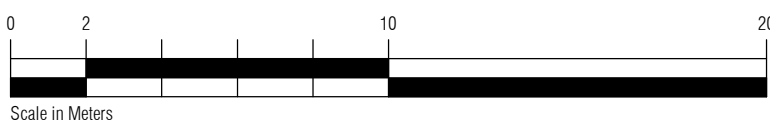

This drawing must not be reproduced in whole or part without written consent. All dimensions in millimetres. Where dimensions are to be checked on site. Electronic issue to be confirmed by paper copy only. ©SPACE & PLACE. All Rights Reserved.