
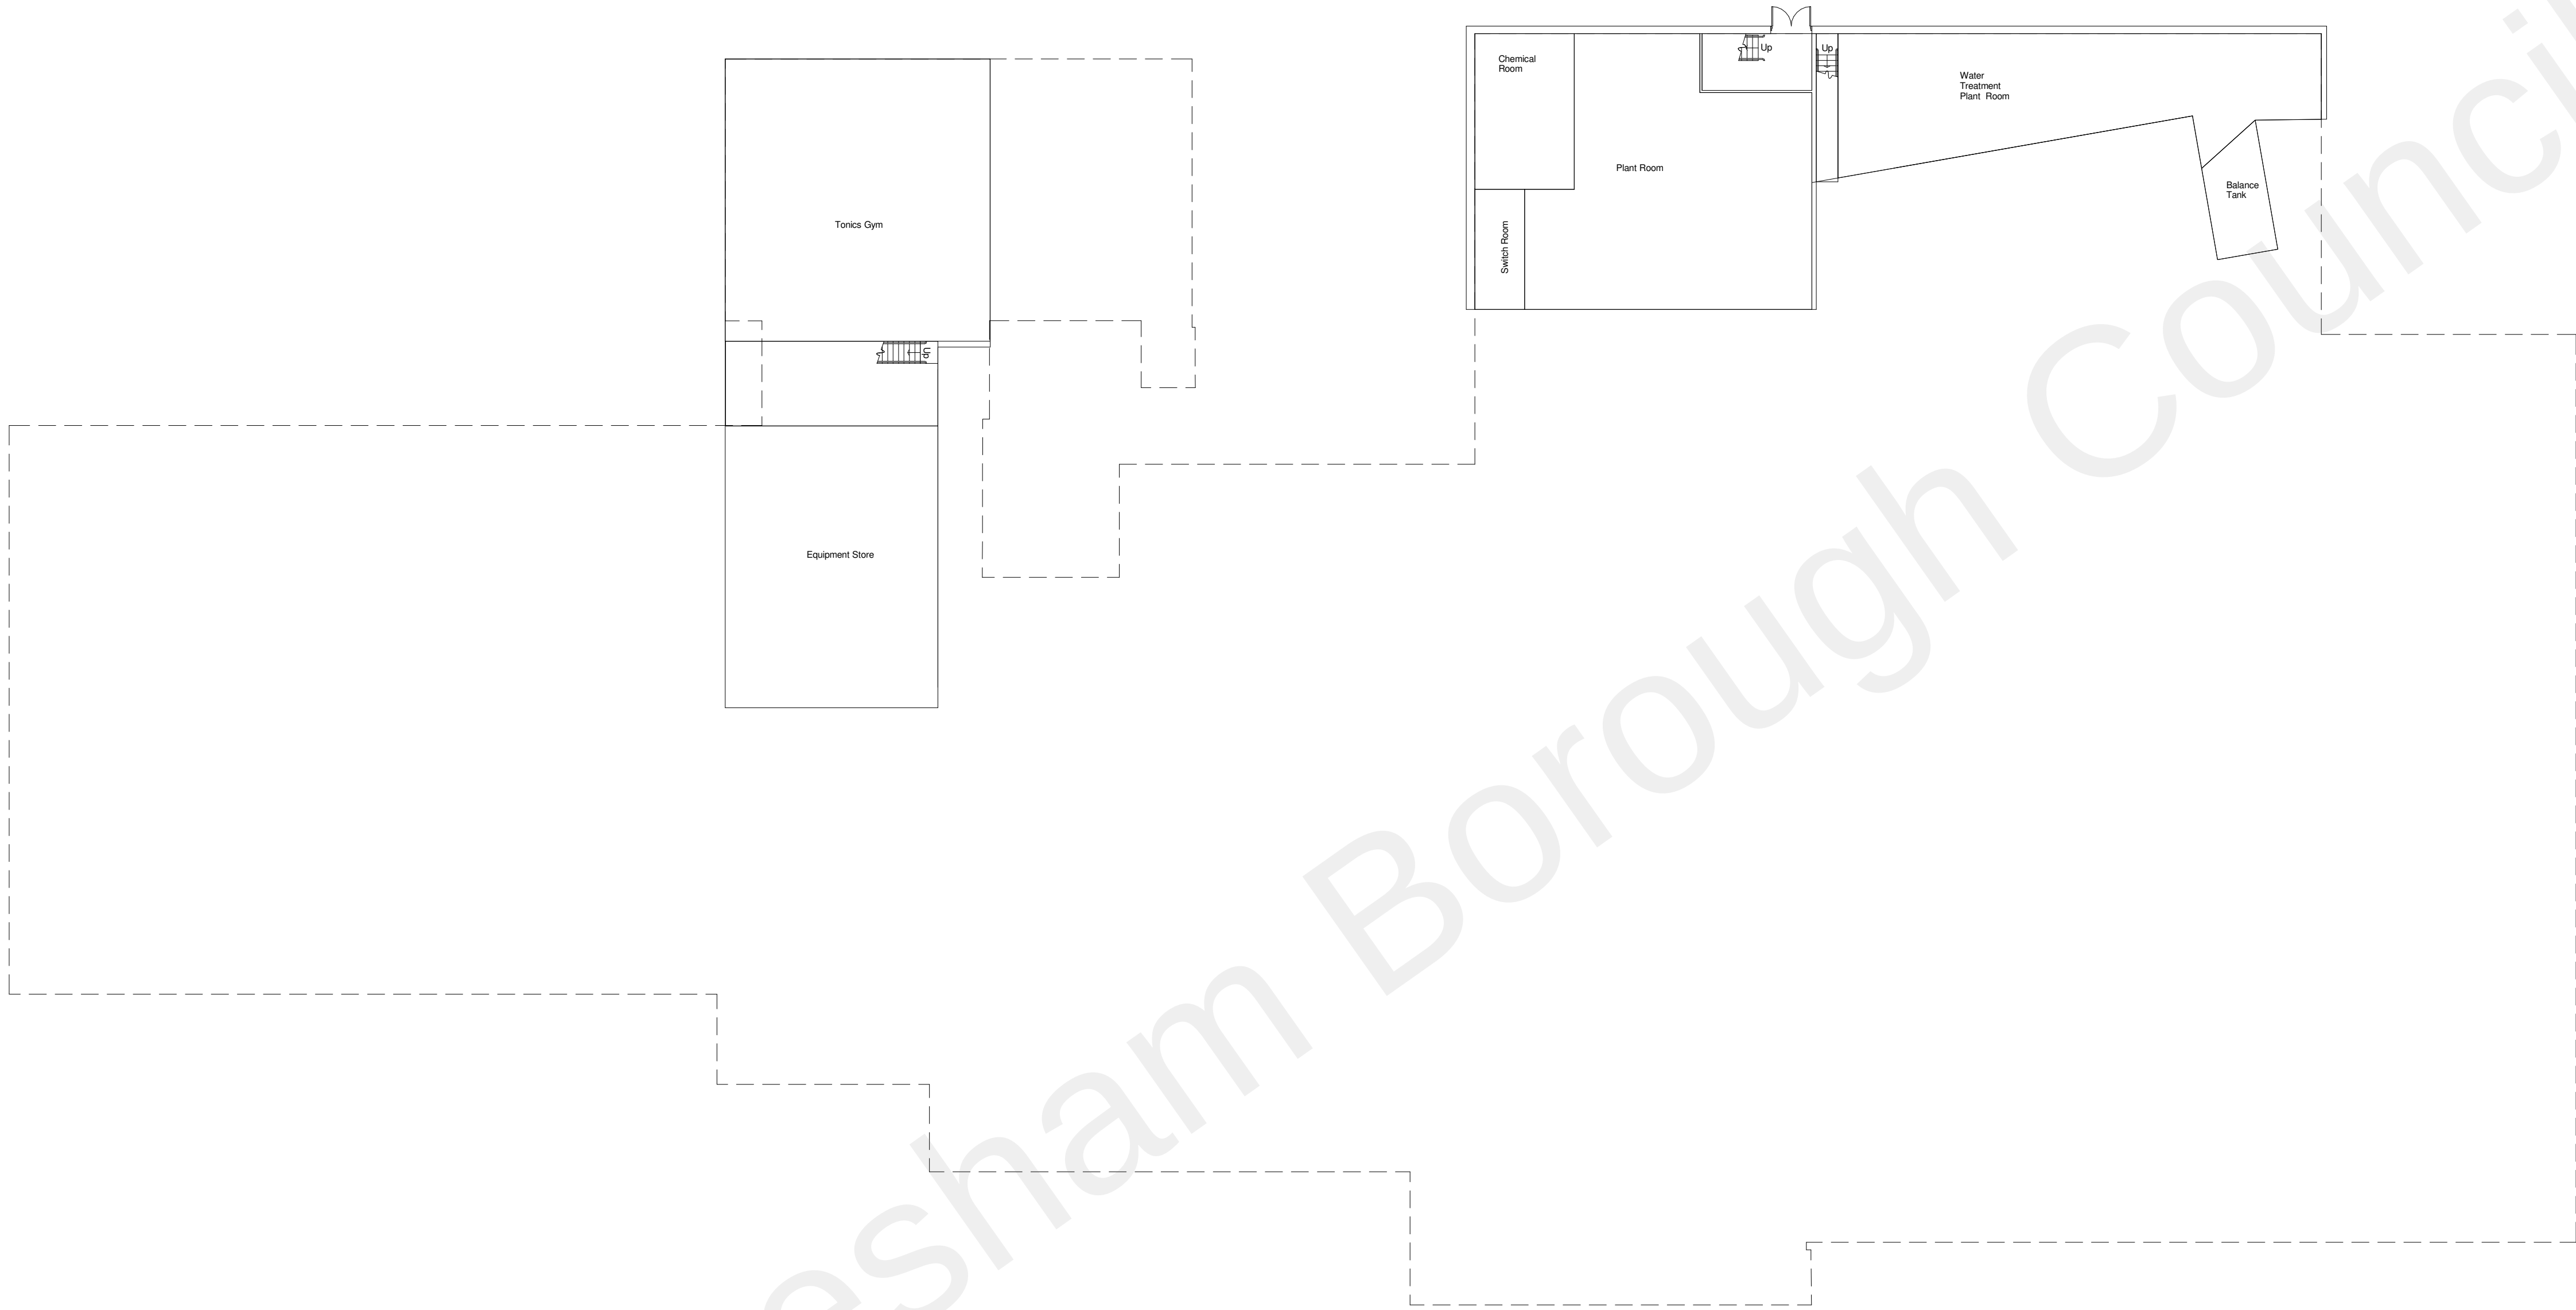


NOTE

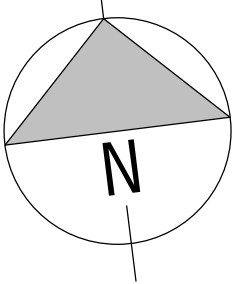

BASEMENT FLOOR PLAN

Revision	Date	Description	By/Ch
----------	------	-------------	-------

STATUS
Gravesham Borough Council




+44 800 909 8008 answers@space-place.com www.space-place.com

STATUS PLANNING

PROJECT
Cascades Leisure Centre

DRAWING
GA Existing Basement Plan

SCALE	1 : 200	SHEET SIZE	A1	DRAWN BY	AS	CHECKED BY	JB	DATE	25/11/22
PROJECT NO.	3929 - ASP - B1 - 02 - DR - A - 0813 -	DRAWING NO.		REVISION					

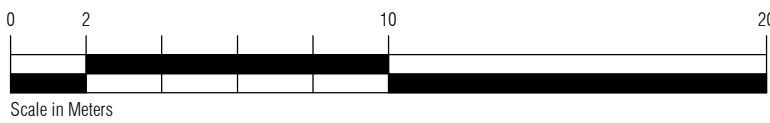

This drawing must not be reproduced in whole or part without written consent. All dimensions in millimetres. Where dimensions to be checked on site. Electronic issue to be confirmed by paper copy only. ©SPACE + PLACE. All Rights Reserved.