
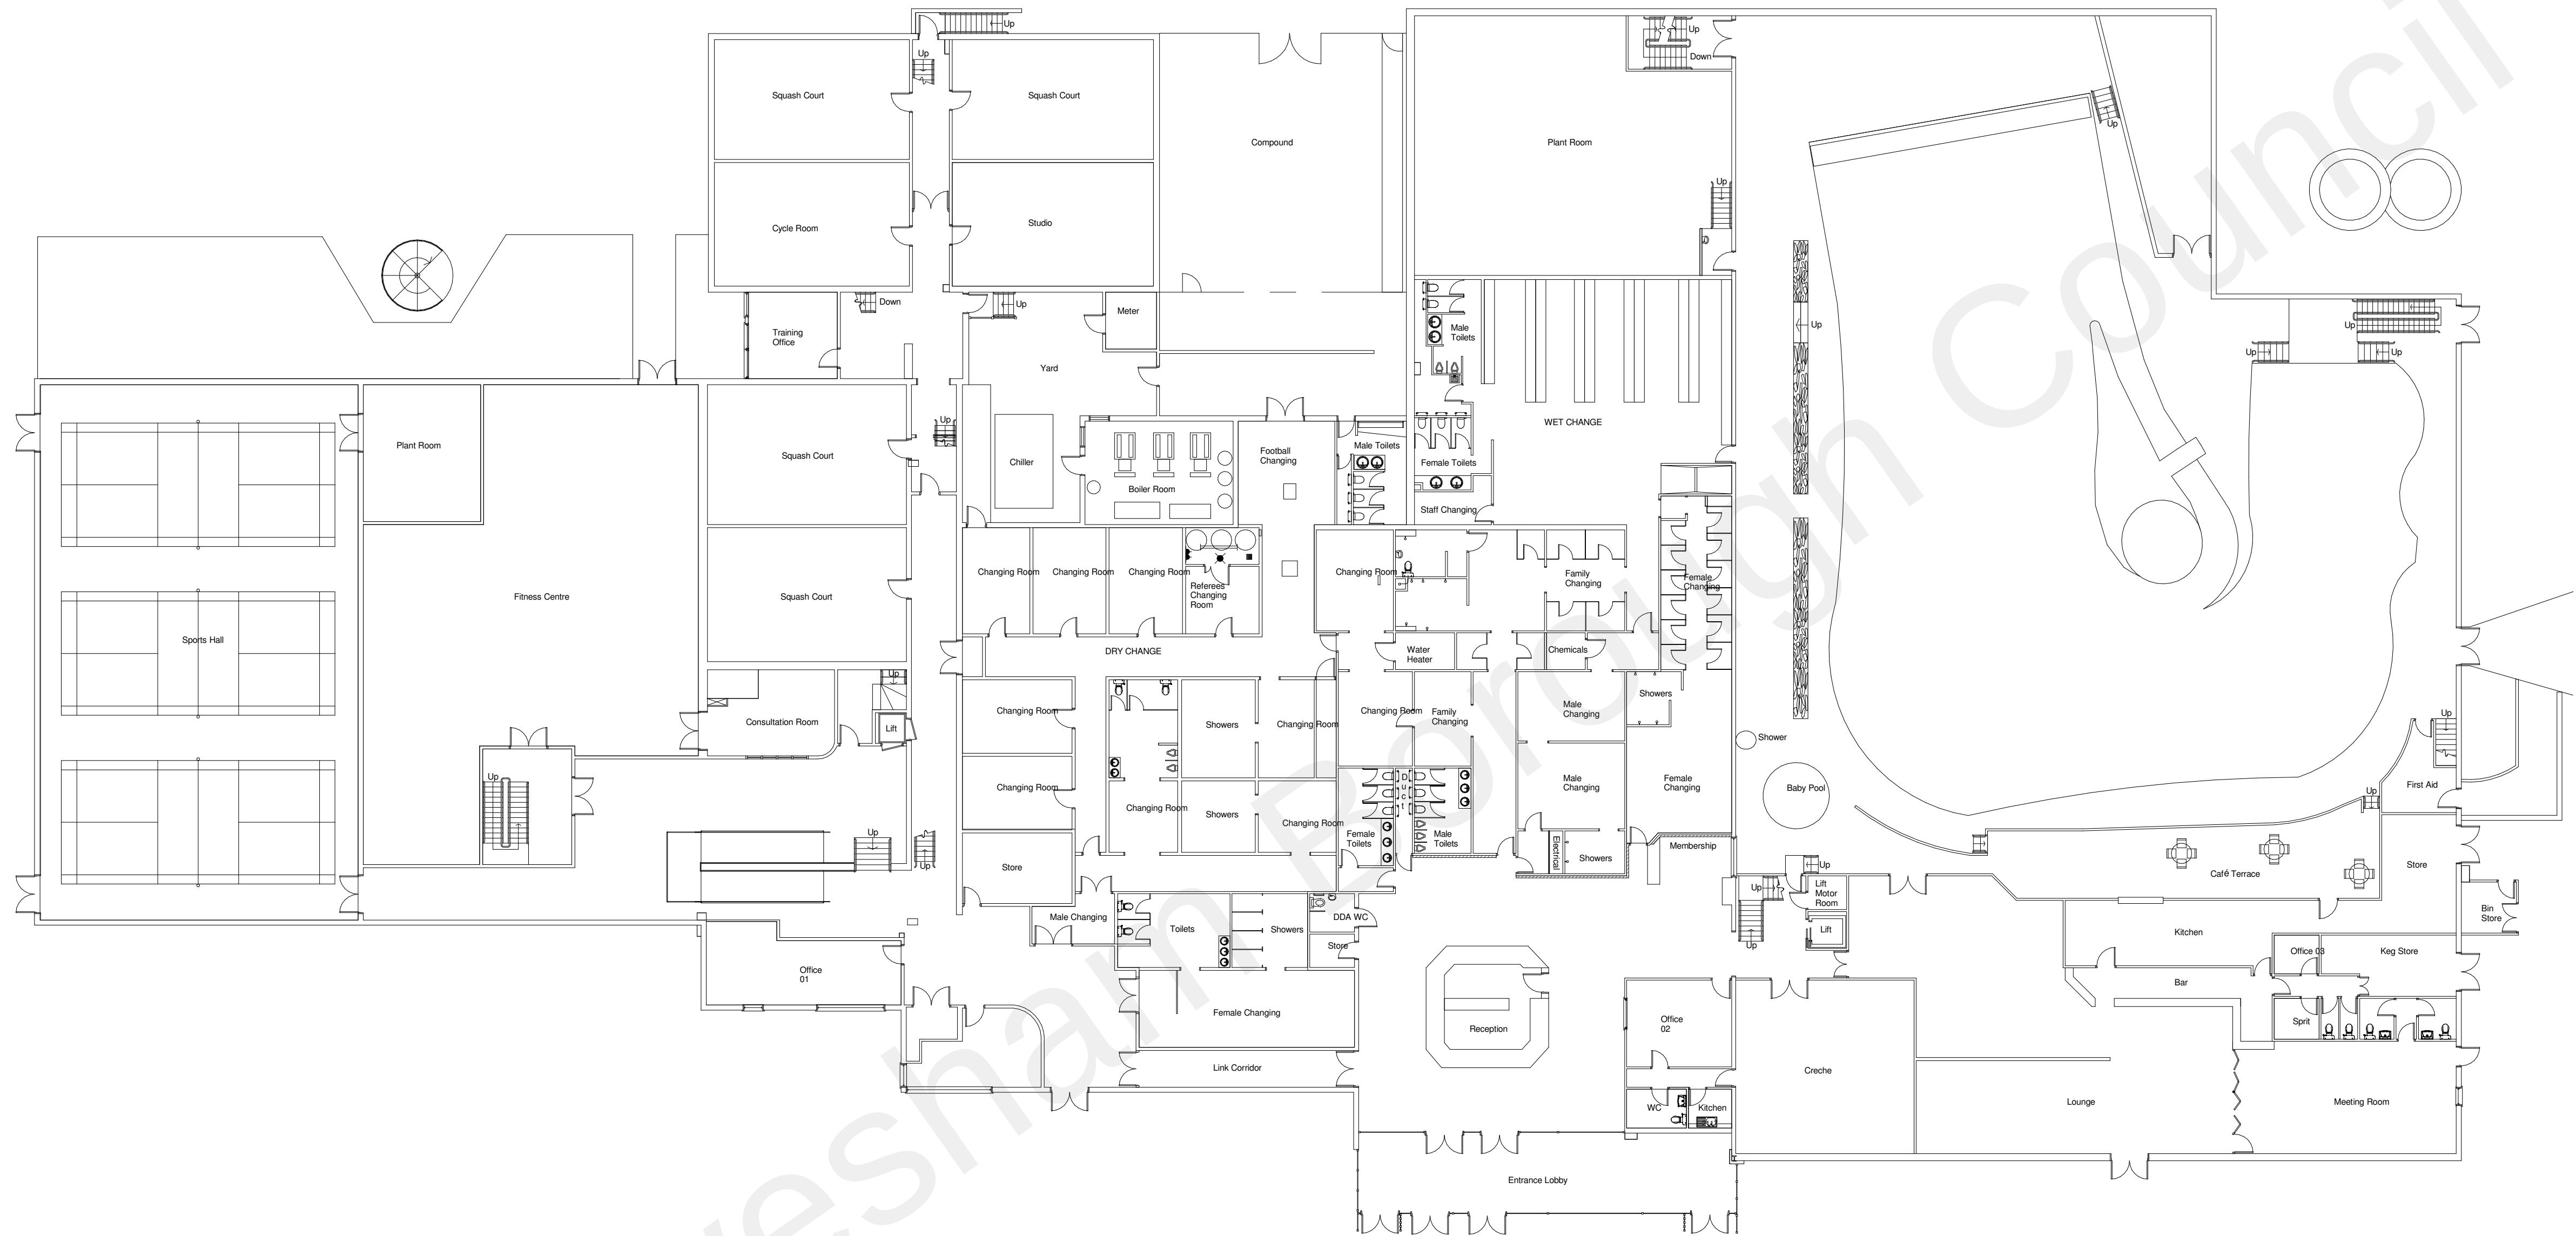


NOTE

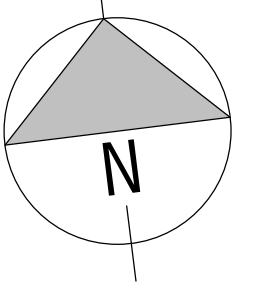

GROUND FLOOR PLAN

Revision	Date	Description	By/Ch
----------	------	-------------	-------

STATUS
Gravesham Borough Council

SPACE & PLACE

+44 800 909 8008
arawers@space-place.com
www.space-place.com

STATUS
PLANNING

PROJECT
Cascades Leisure Centre

DRAWING
GA Existing Ground Floor Plan

SCALE 1 : 200
SHEET SIZE A1
DRAWN BY AS
CHECKED BY JB
DATE 25/11/22
PROJECT NO. 3929 - ASP - B1 - 02 - DR - A - 0814 -
DRAWING NO.
REVISION

