

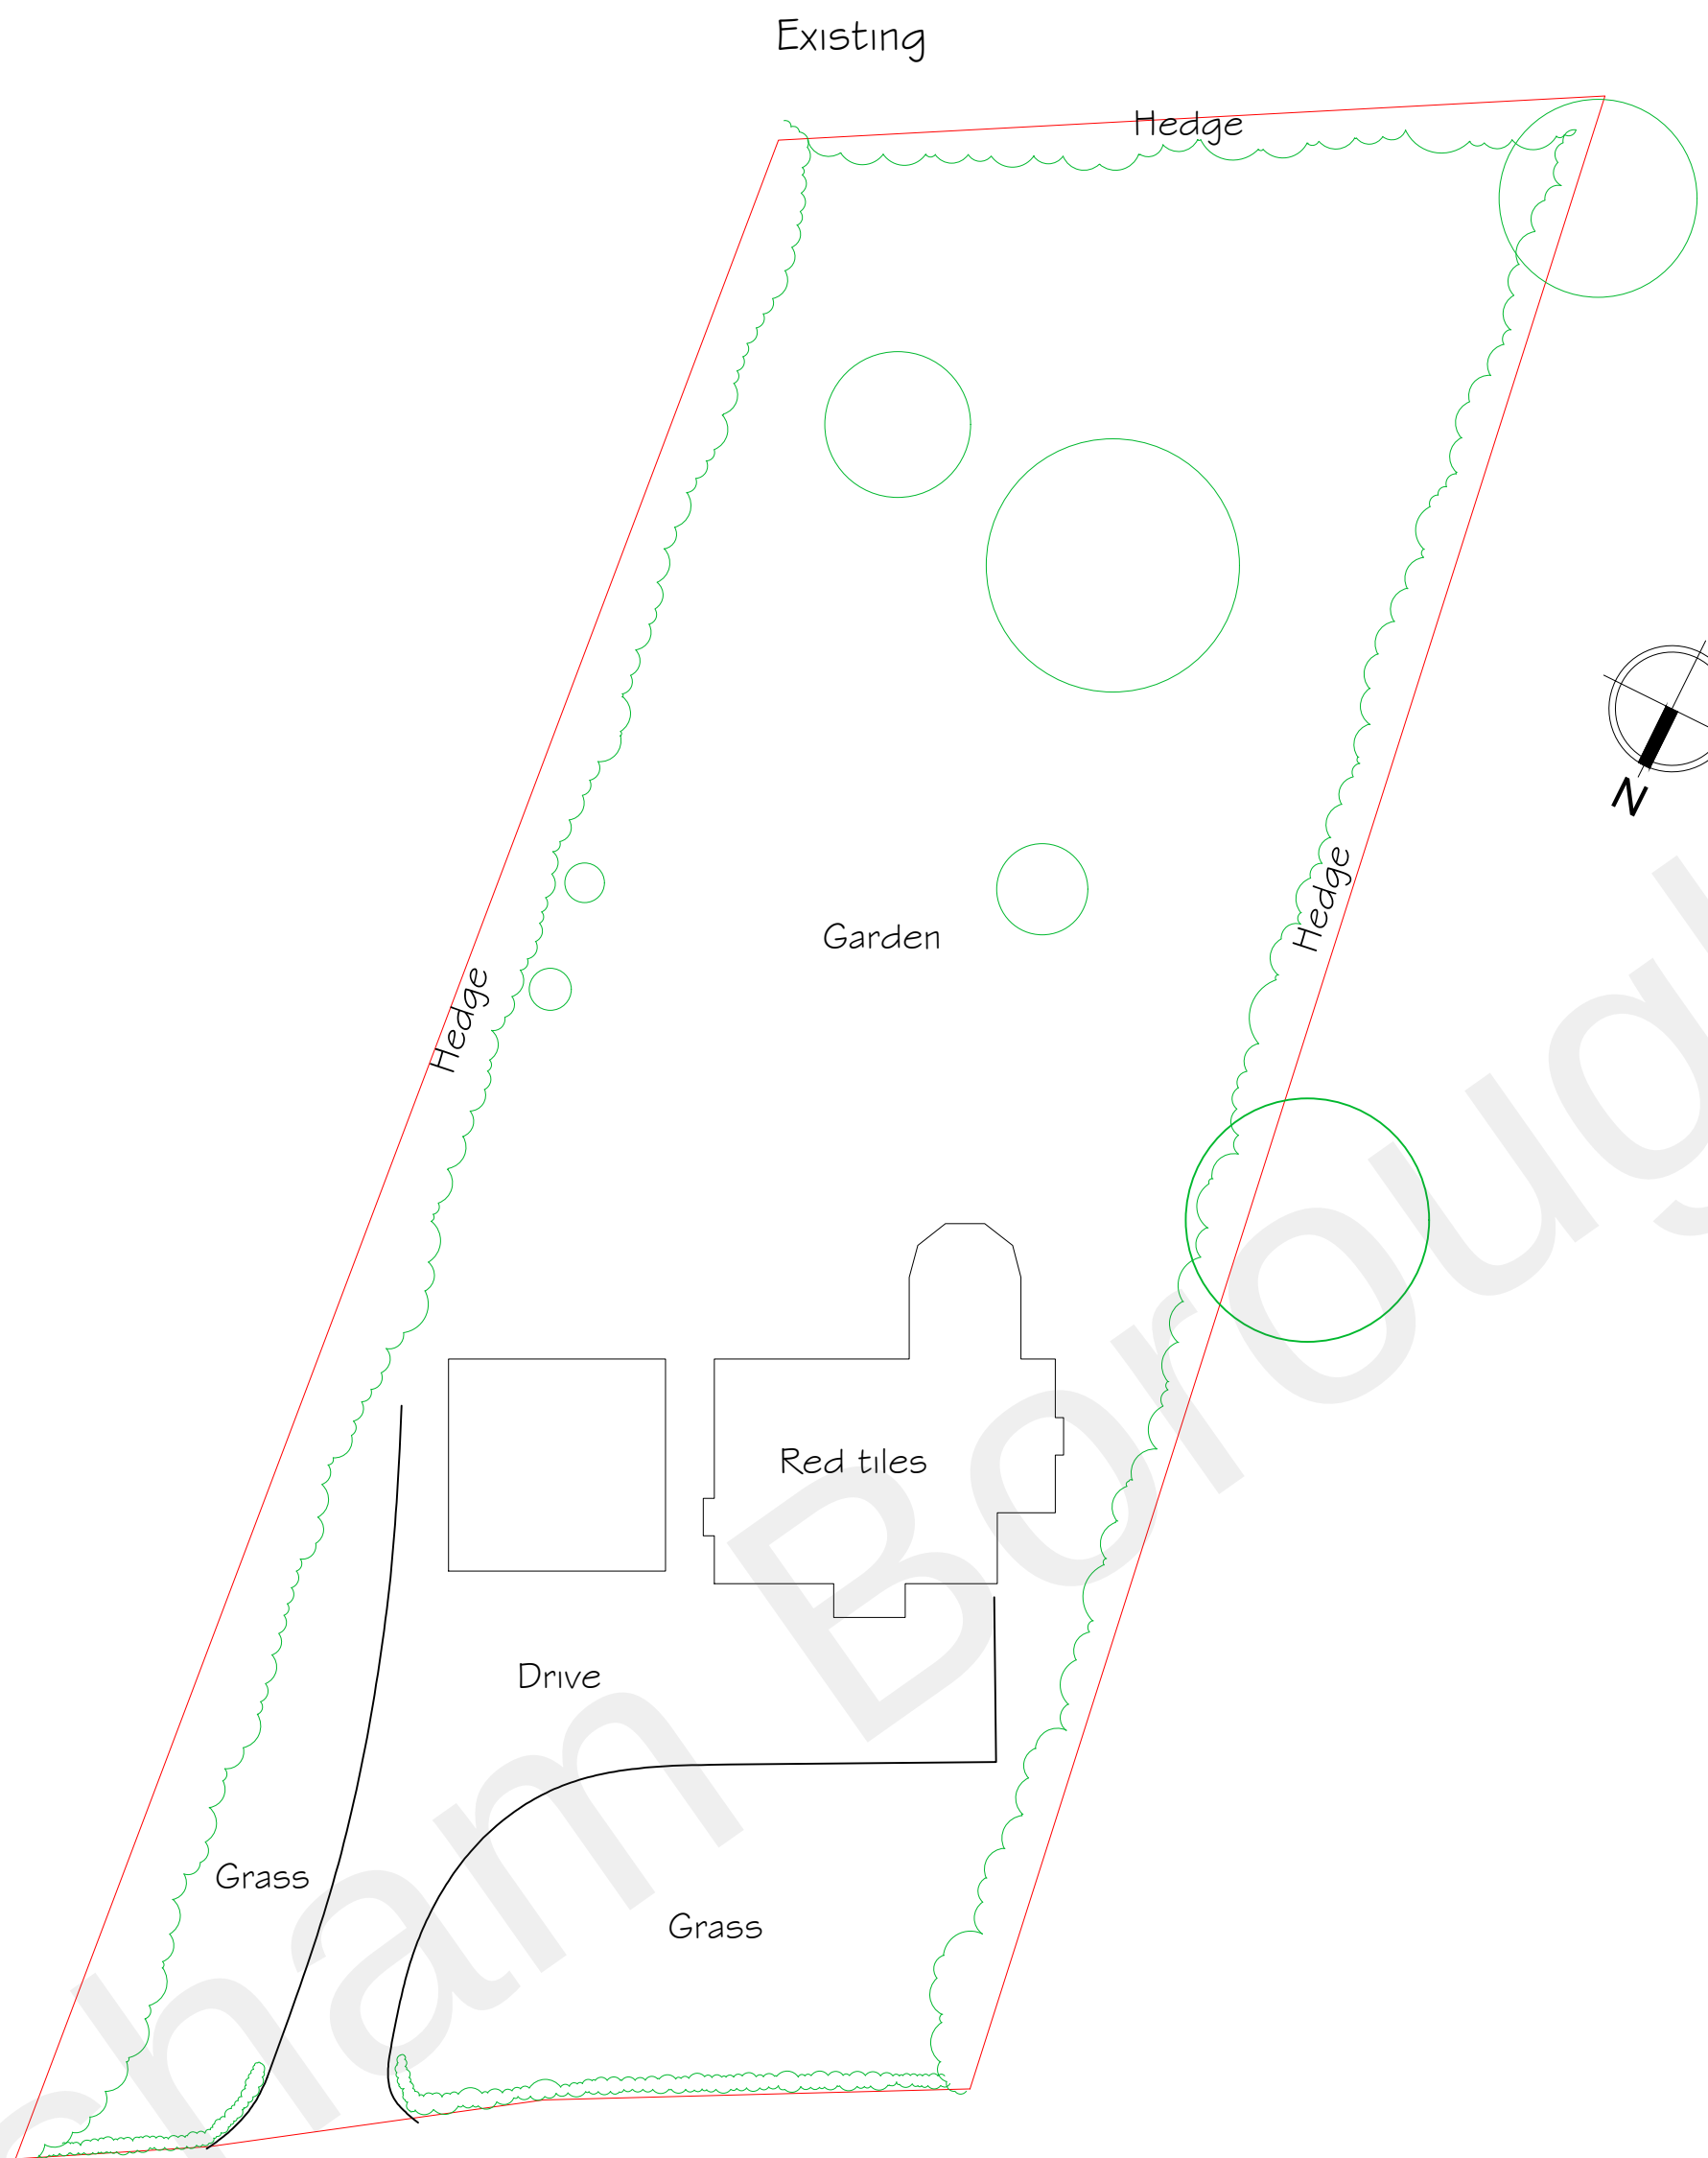


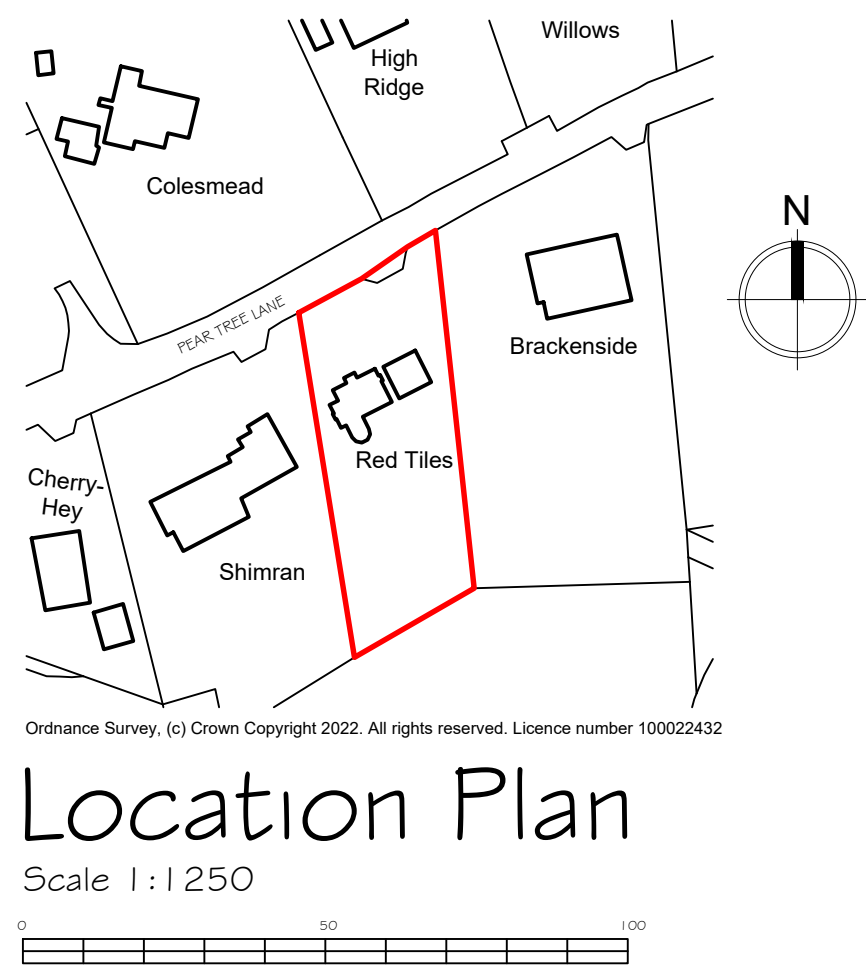

Site Plan
Scale 1:200

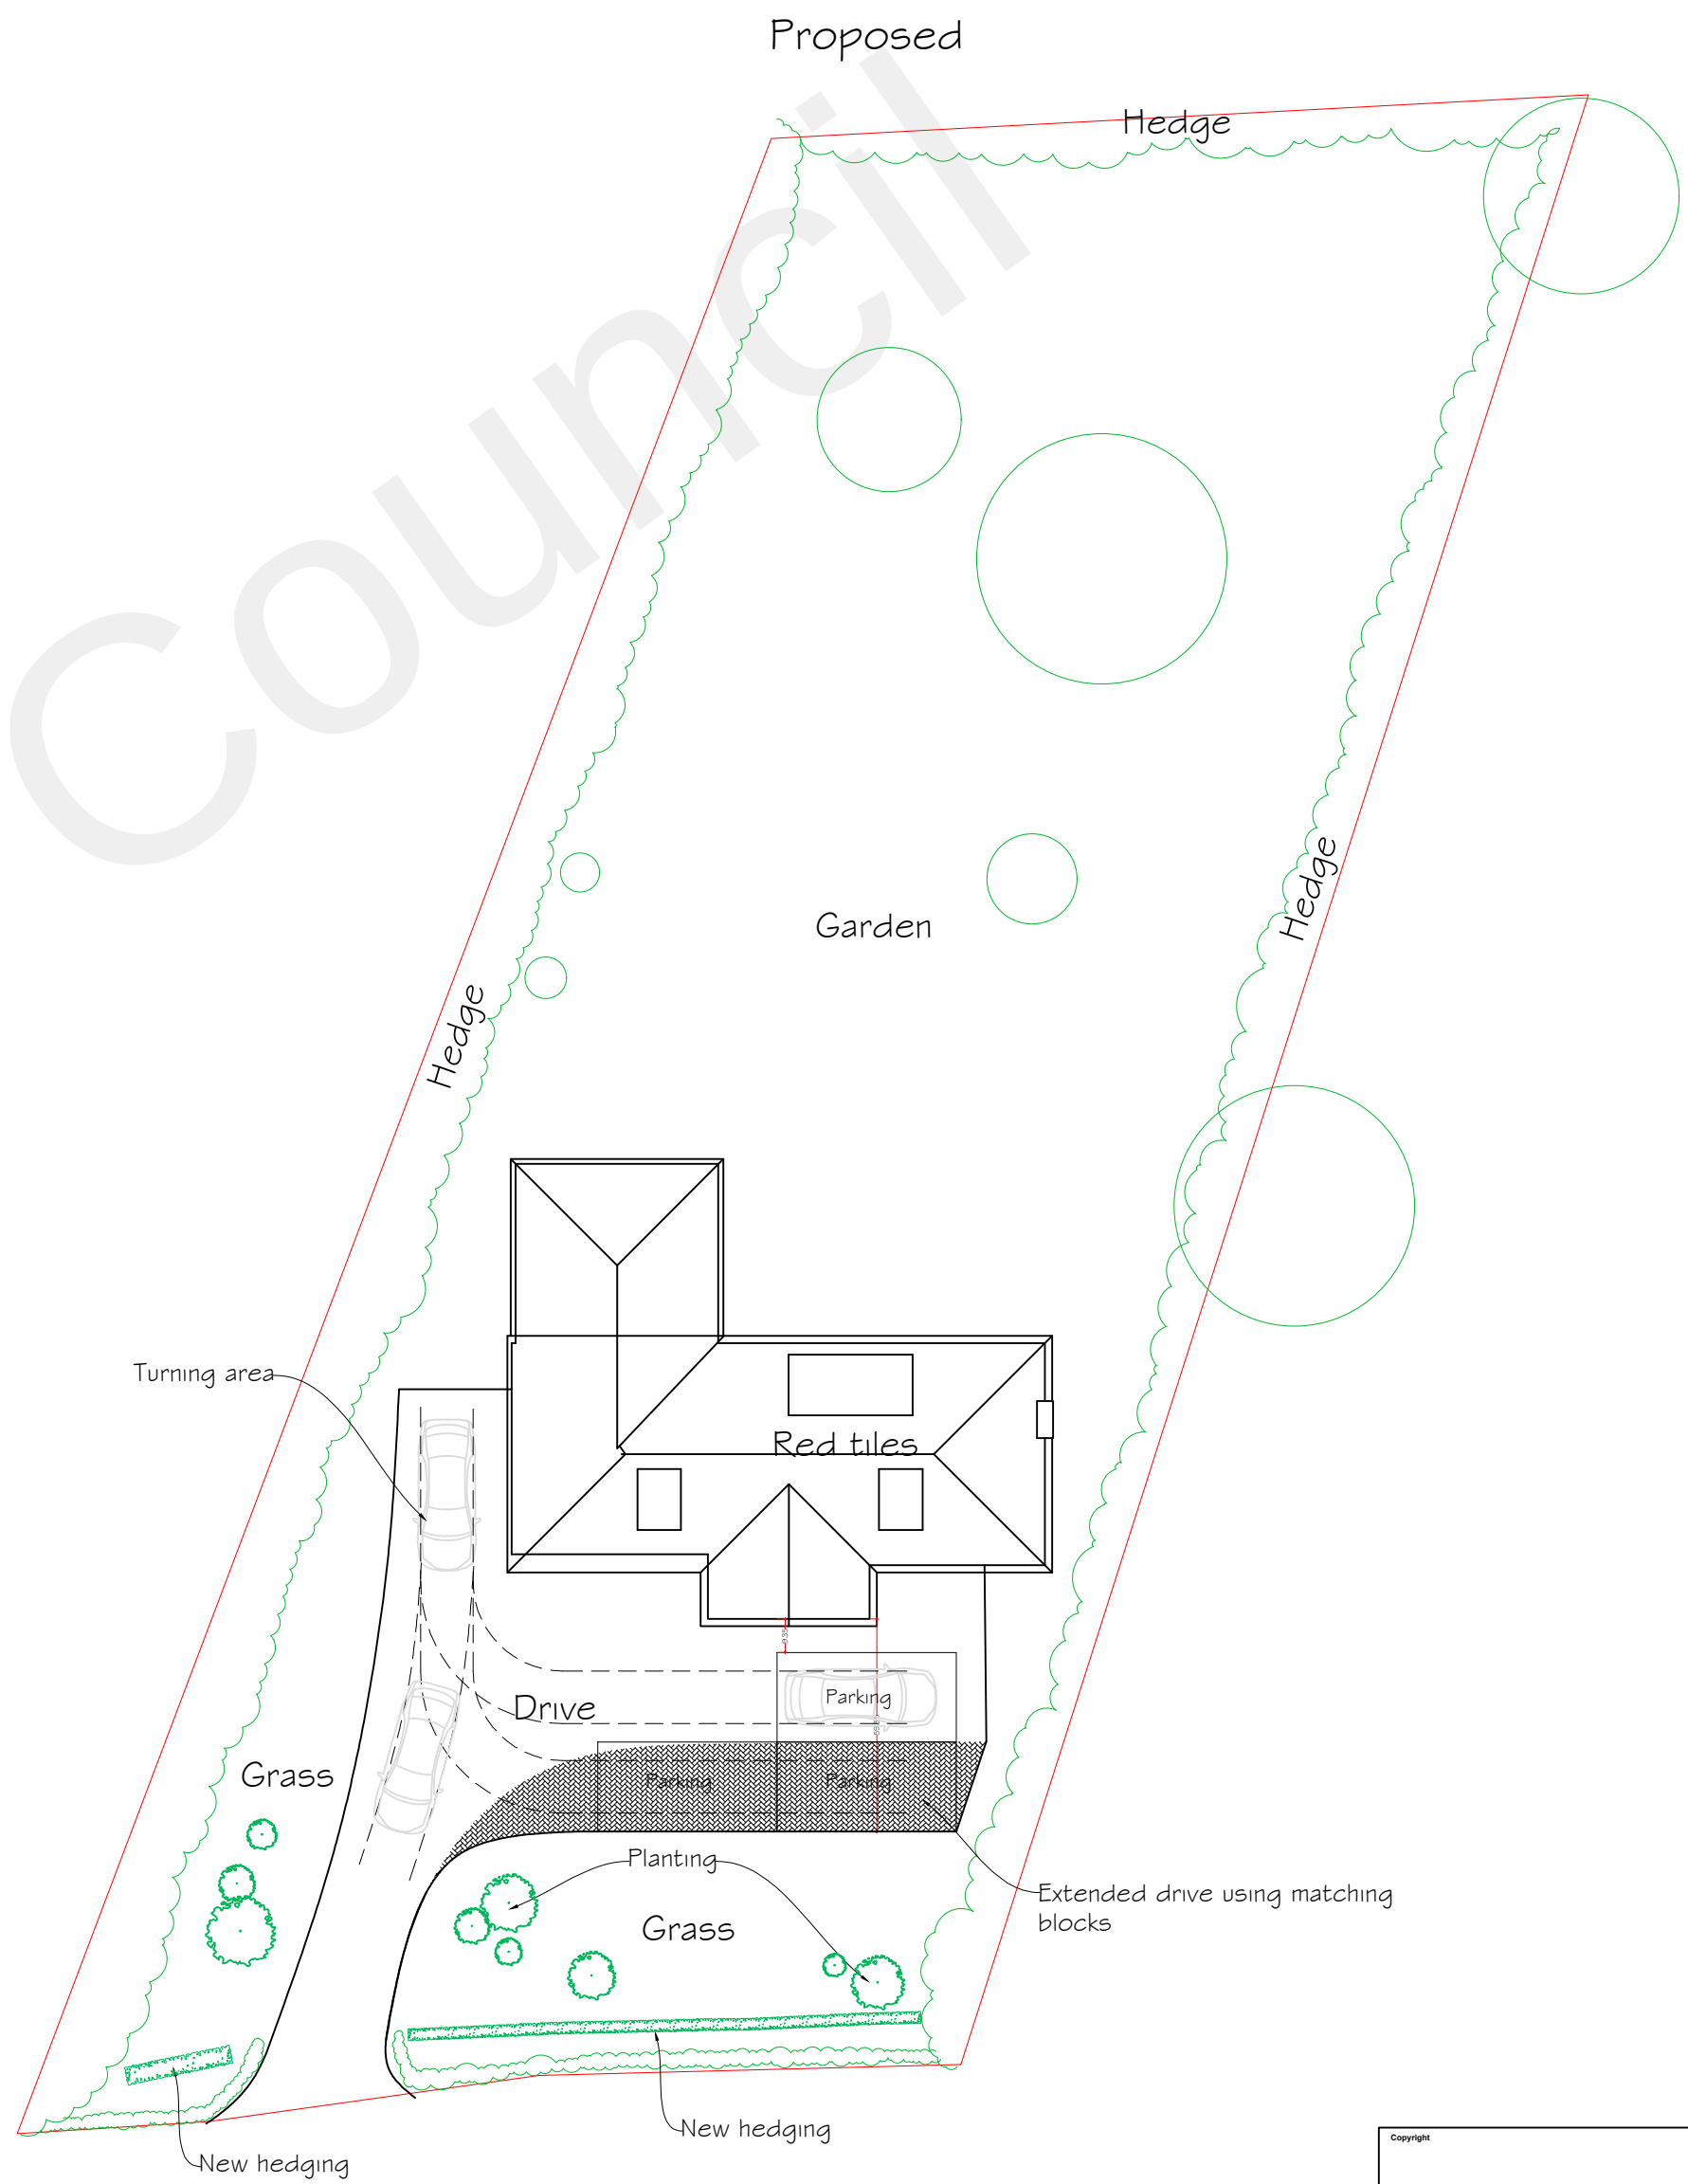

Site Plan
Scale 1:200

Synergy Planning & Property Consultants Ltd The Office The Larches Rochester Kent ME3 7NQW		
Client Mrs D Baldacci		
Address Red Tiles Pear Tree Lane		
Drawing title Location and site plan		
Scale 1:50		
Date February 2023	Drawn by	
Drawing No 22/384/04		