


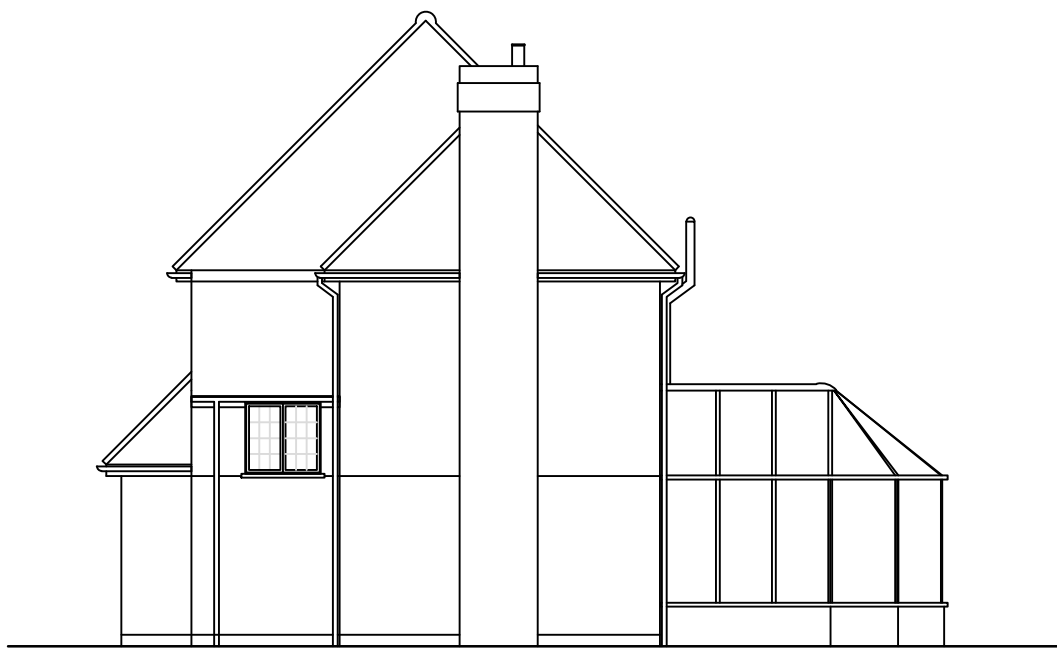

Northern Elevation

Scale 1:100




Western Elevation

Scale 1:100




Southern Elevation

Scale 1:100

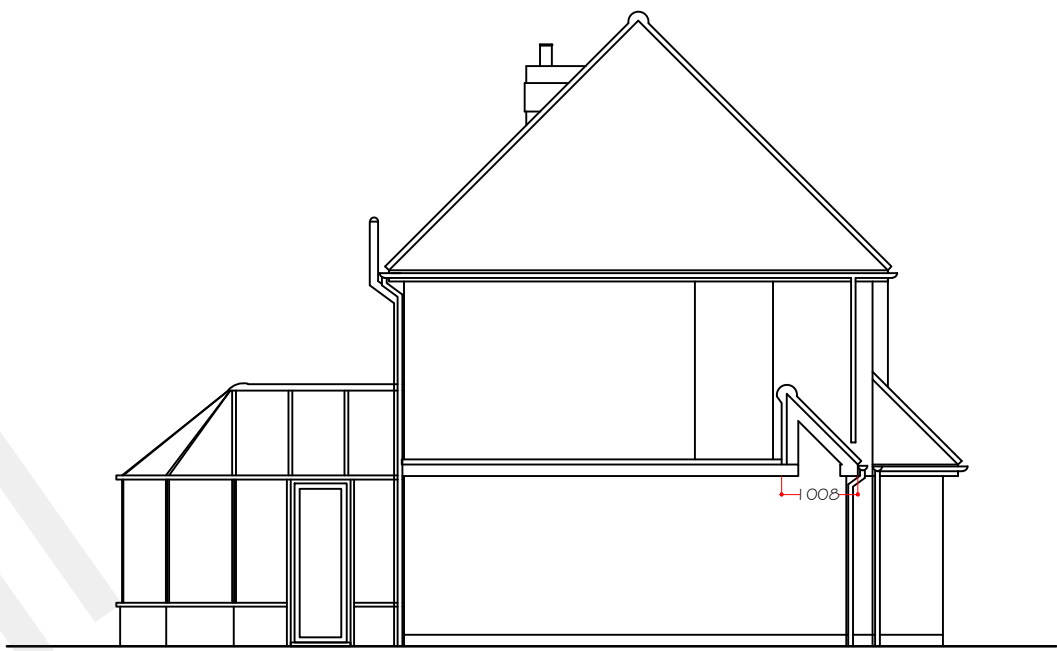


Eastern Elevation

Scale 1:100

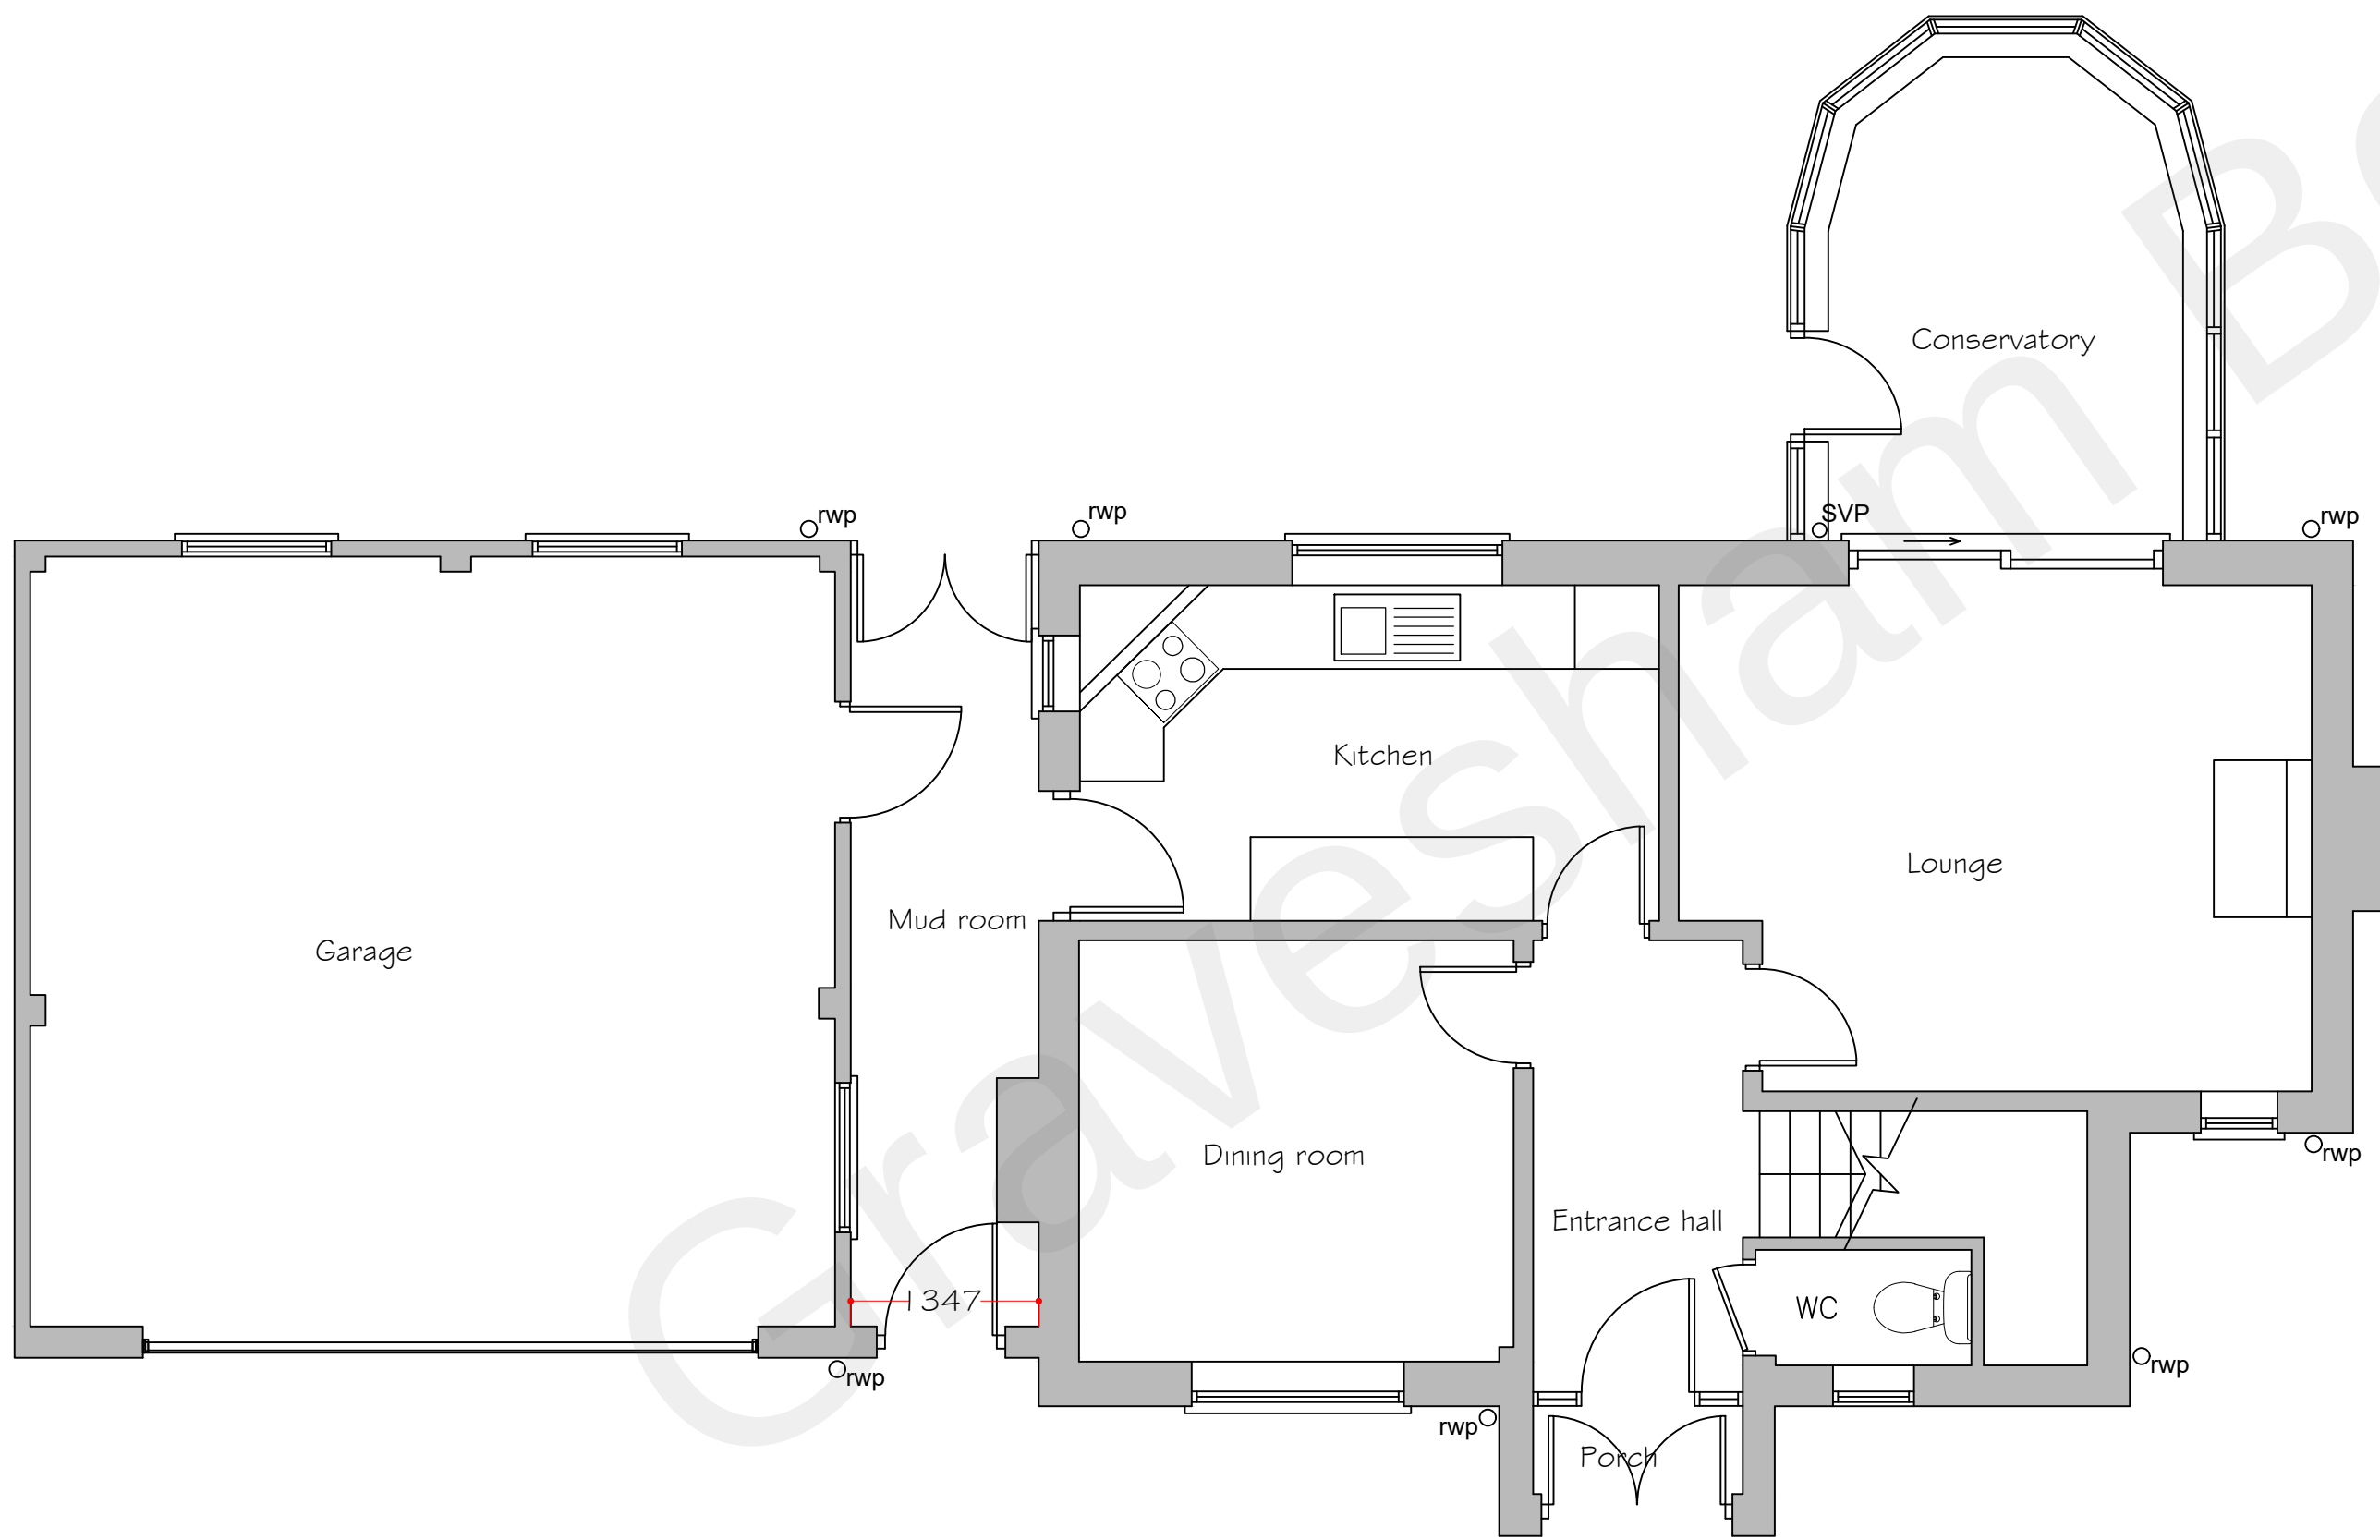

Ground floor plan

Scale 1:50

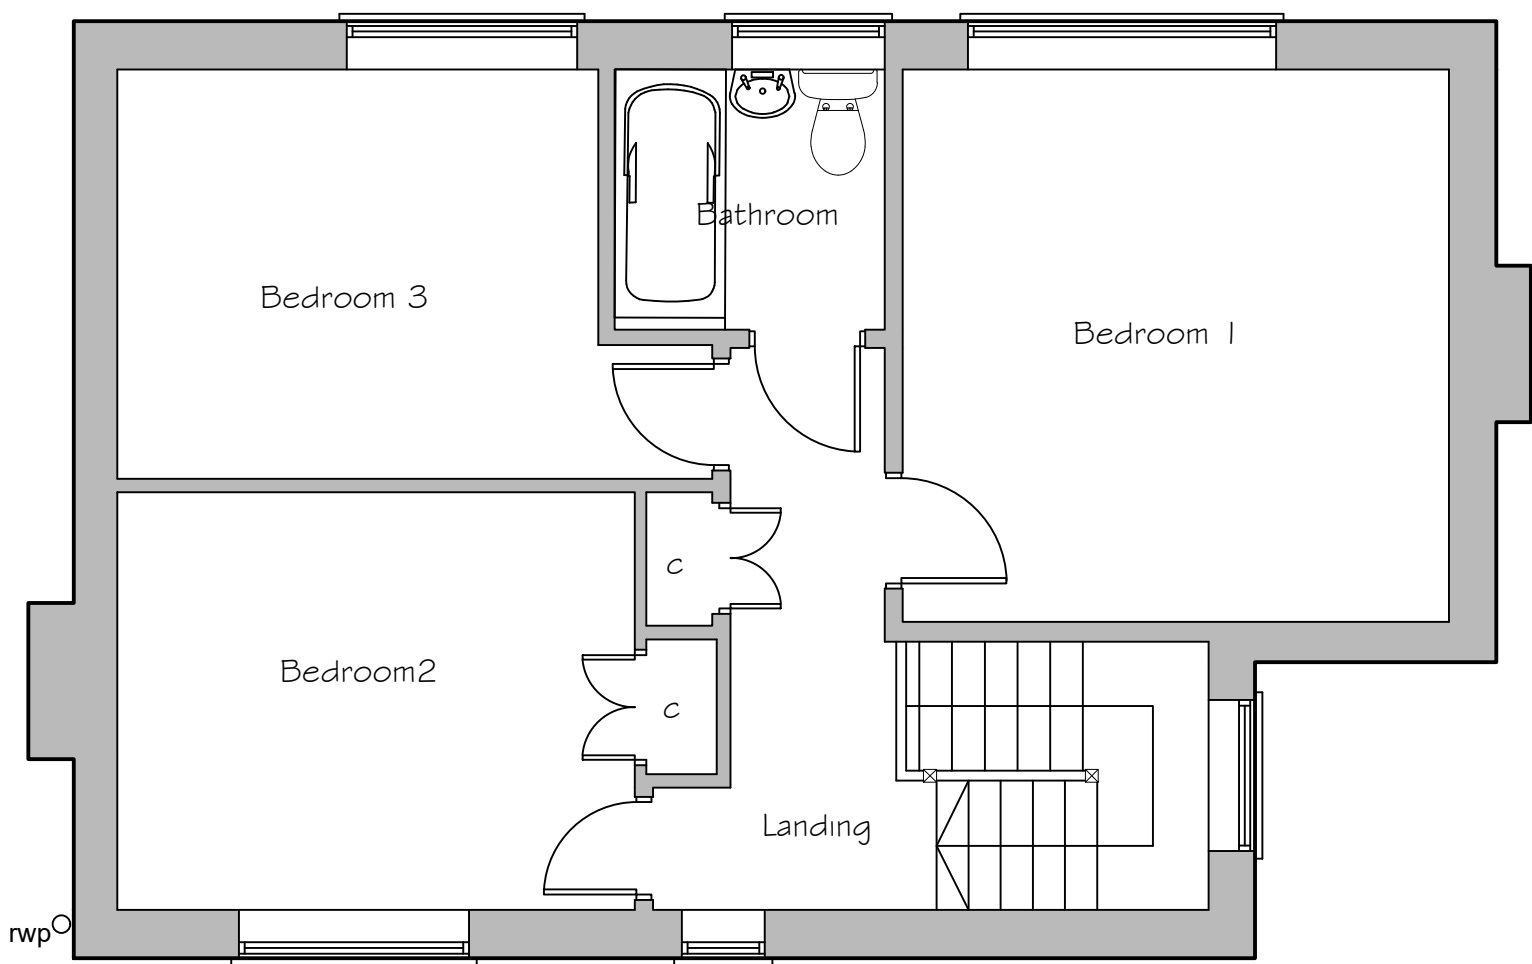

First floor plan

|   |                               |          |
|---|-------------------------------|----------|
| <b>Synergy</b><br>Planning & Property Consultants Ltd<br>The Office<br>The Larches<br>Rochester<br>Kent ME3 7NQW |                               |          |
| Client   | Mrs D Baldacci                |          |
| Address   | Red Tiles Pear Tree Lane      |          |
| Drawing title   | Existing plans and elevations |          |
| Scale   | 1:100                         |          |
| Date   | August 2022                   | Drawn by |
| Drawing No   | 22/384/01                     |          |