


Proposed

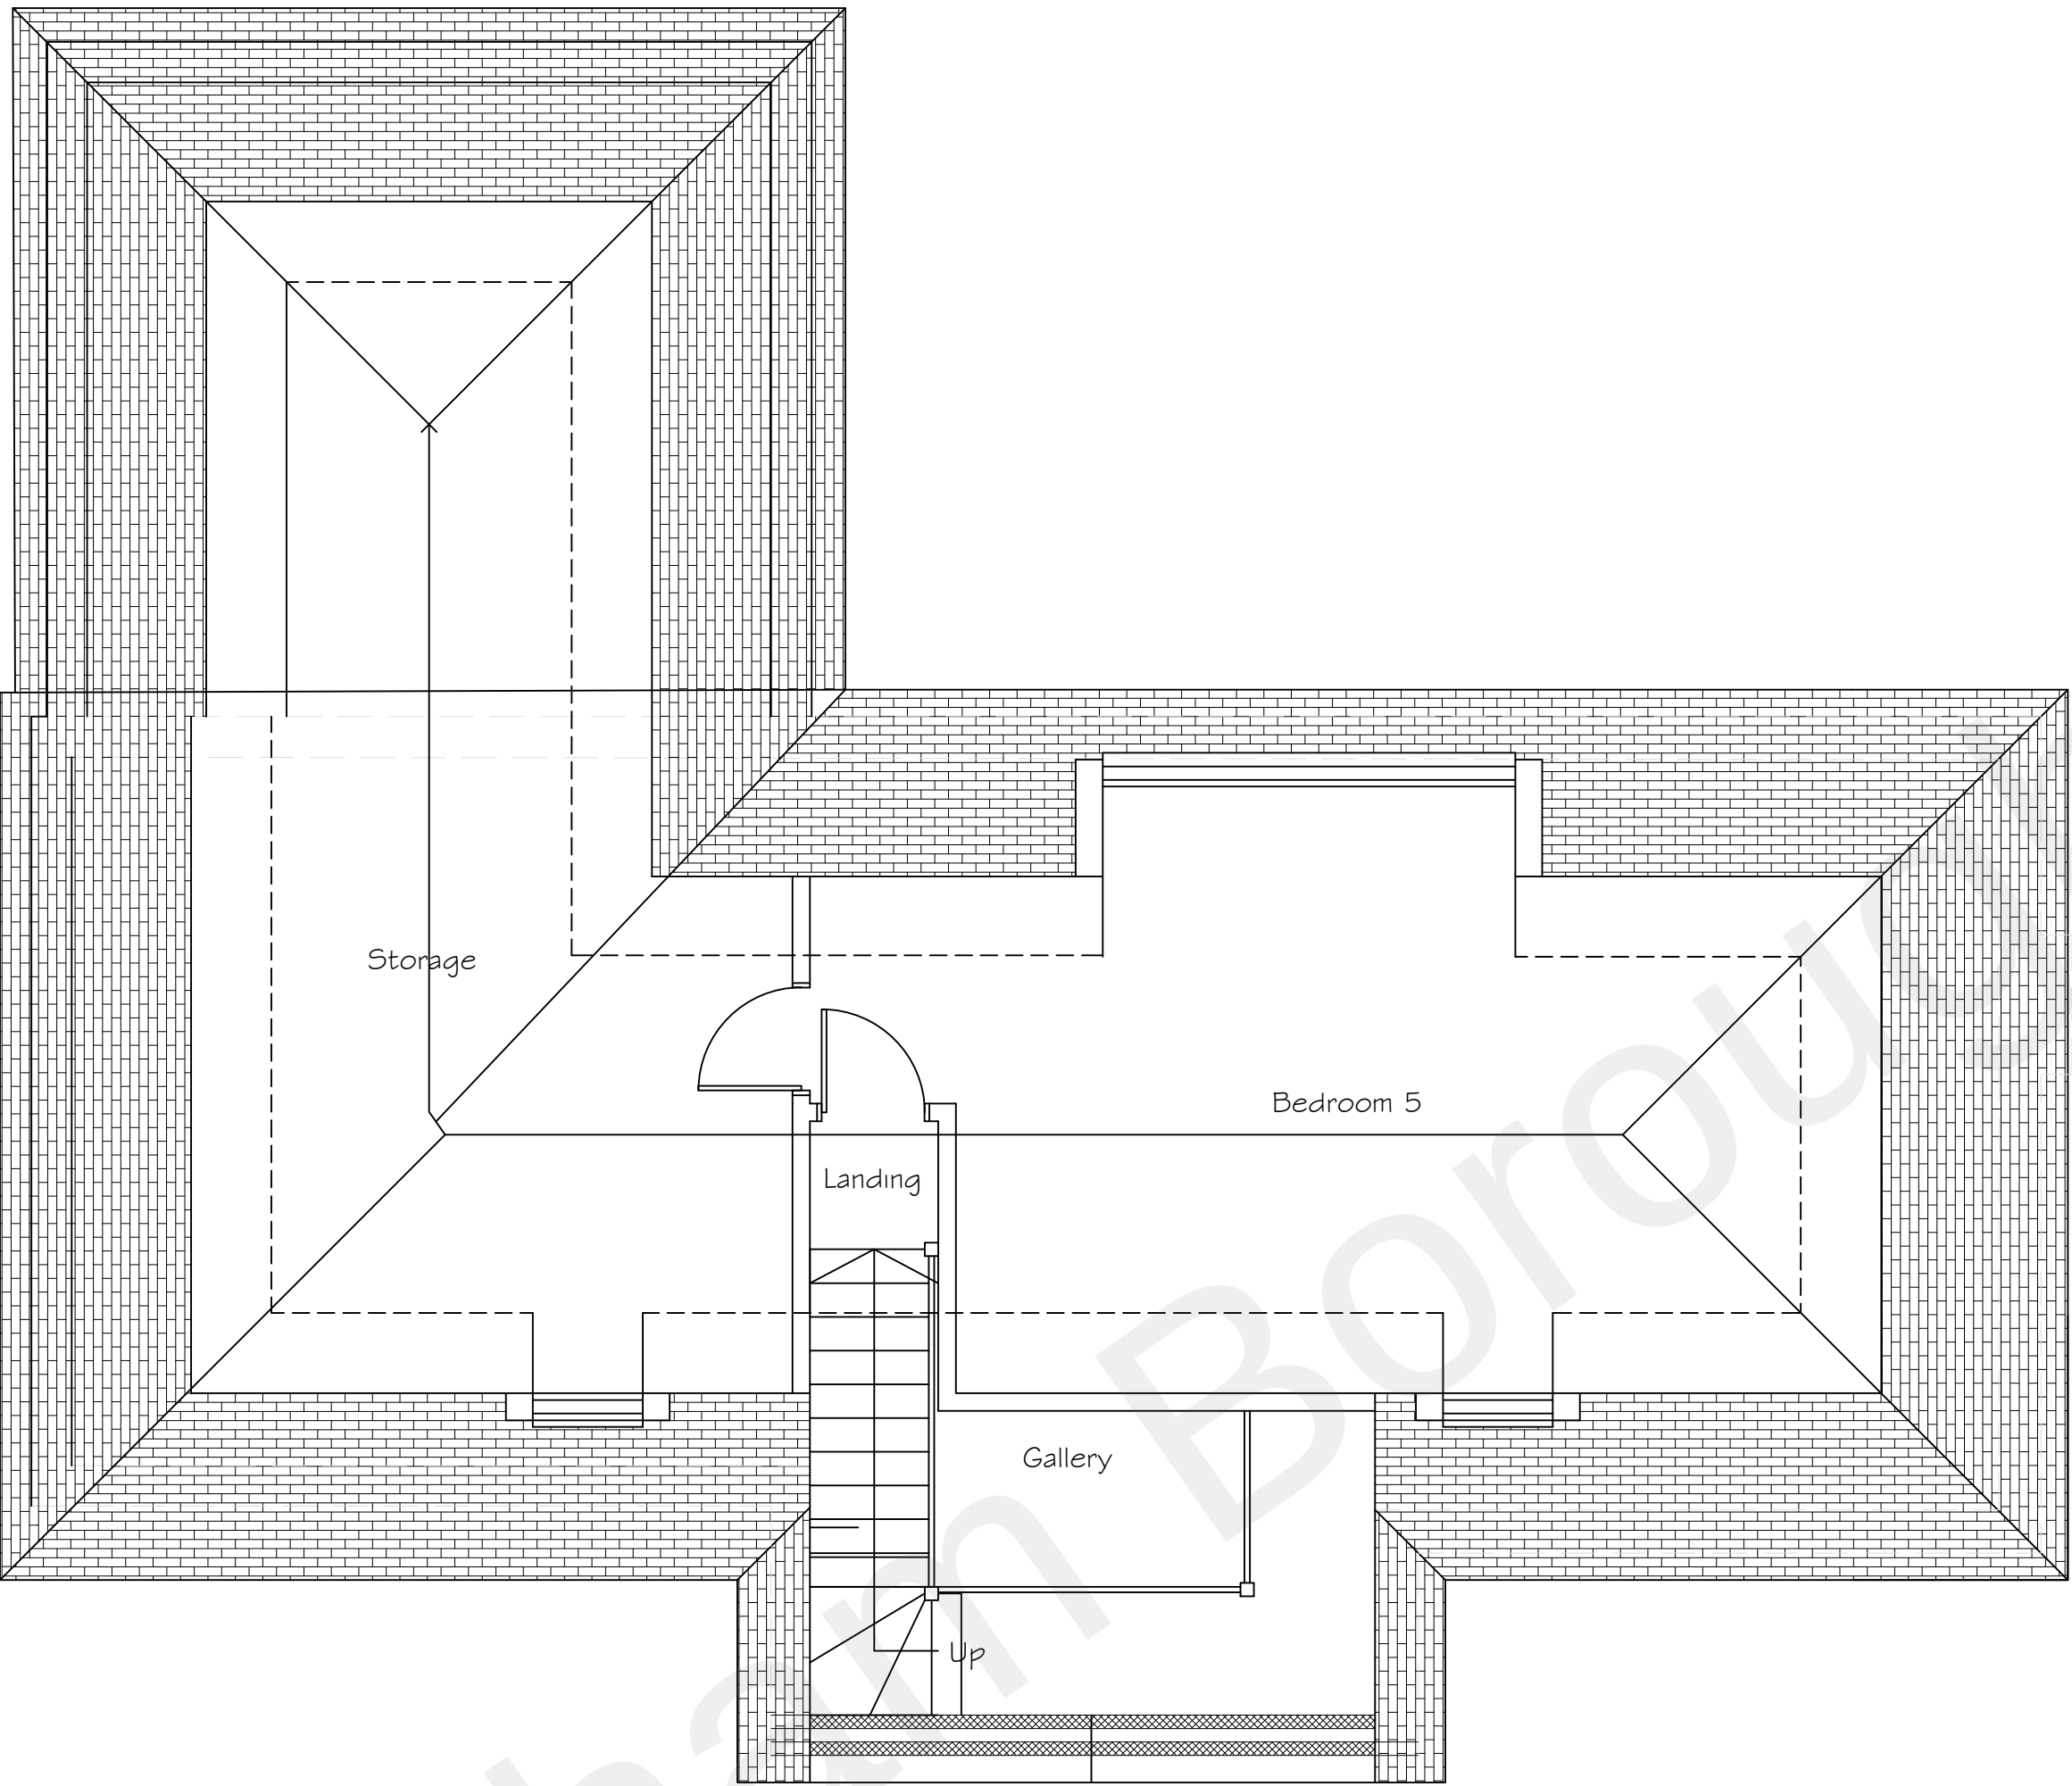

Second floor plan

Scale 1:50



Copyright Synergy Planning & Property Consultants Ltd The Office The Larches Rochester Kent ME3 7NQW		
Client Mrs D Baldacci		
Address Red Tiles Pear Tree Lane		
Drawing title Proposed second floor plan		
Scale 1:50		
Date August 2022	Drawn by	
Drawing No 22/384/03		