
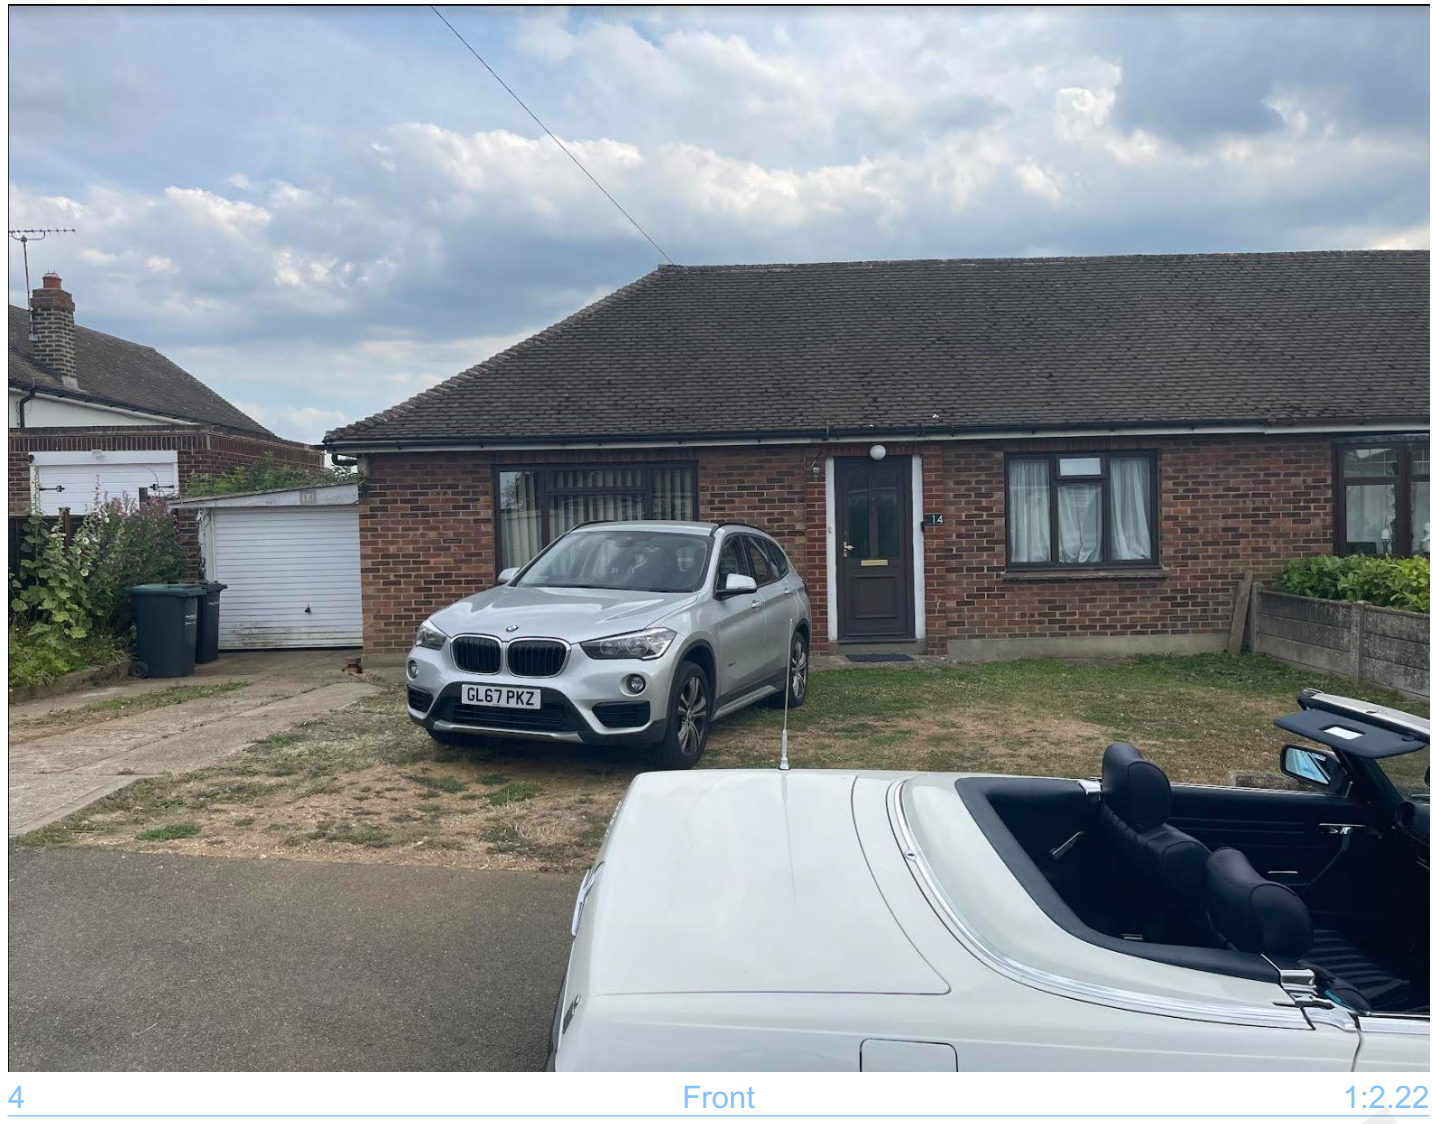


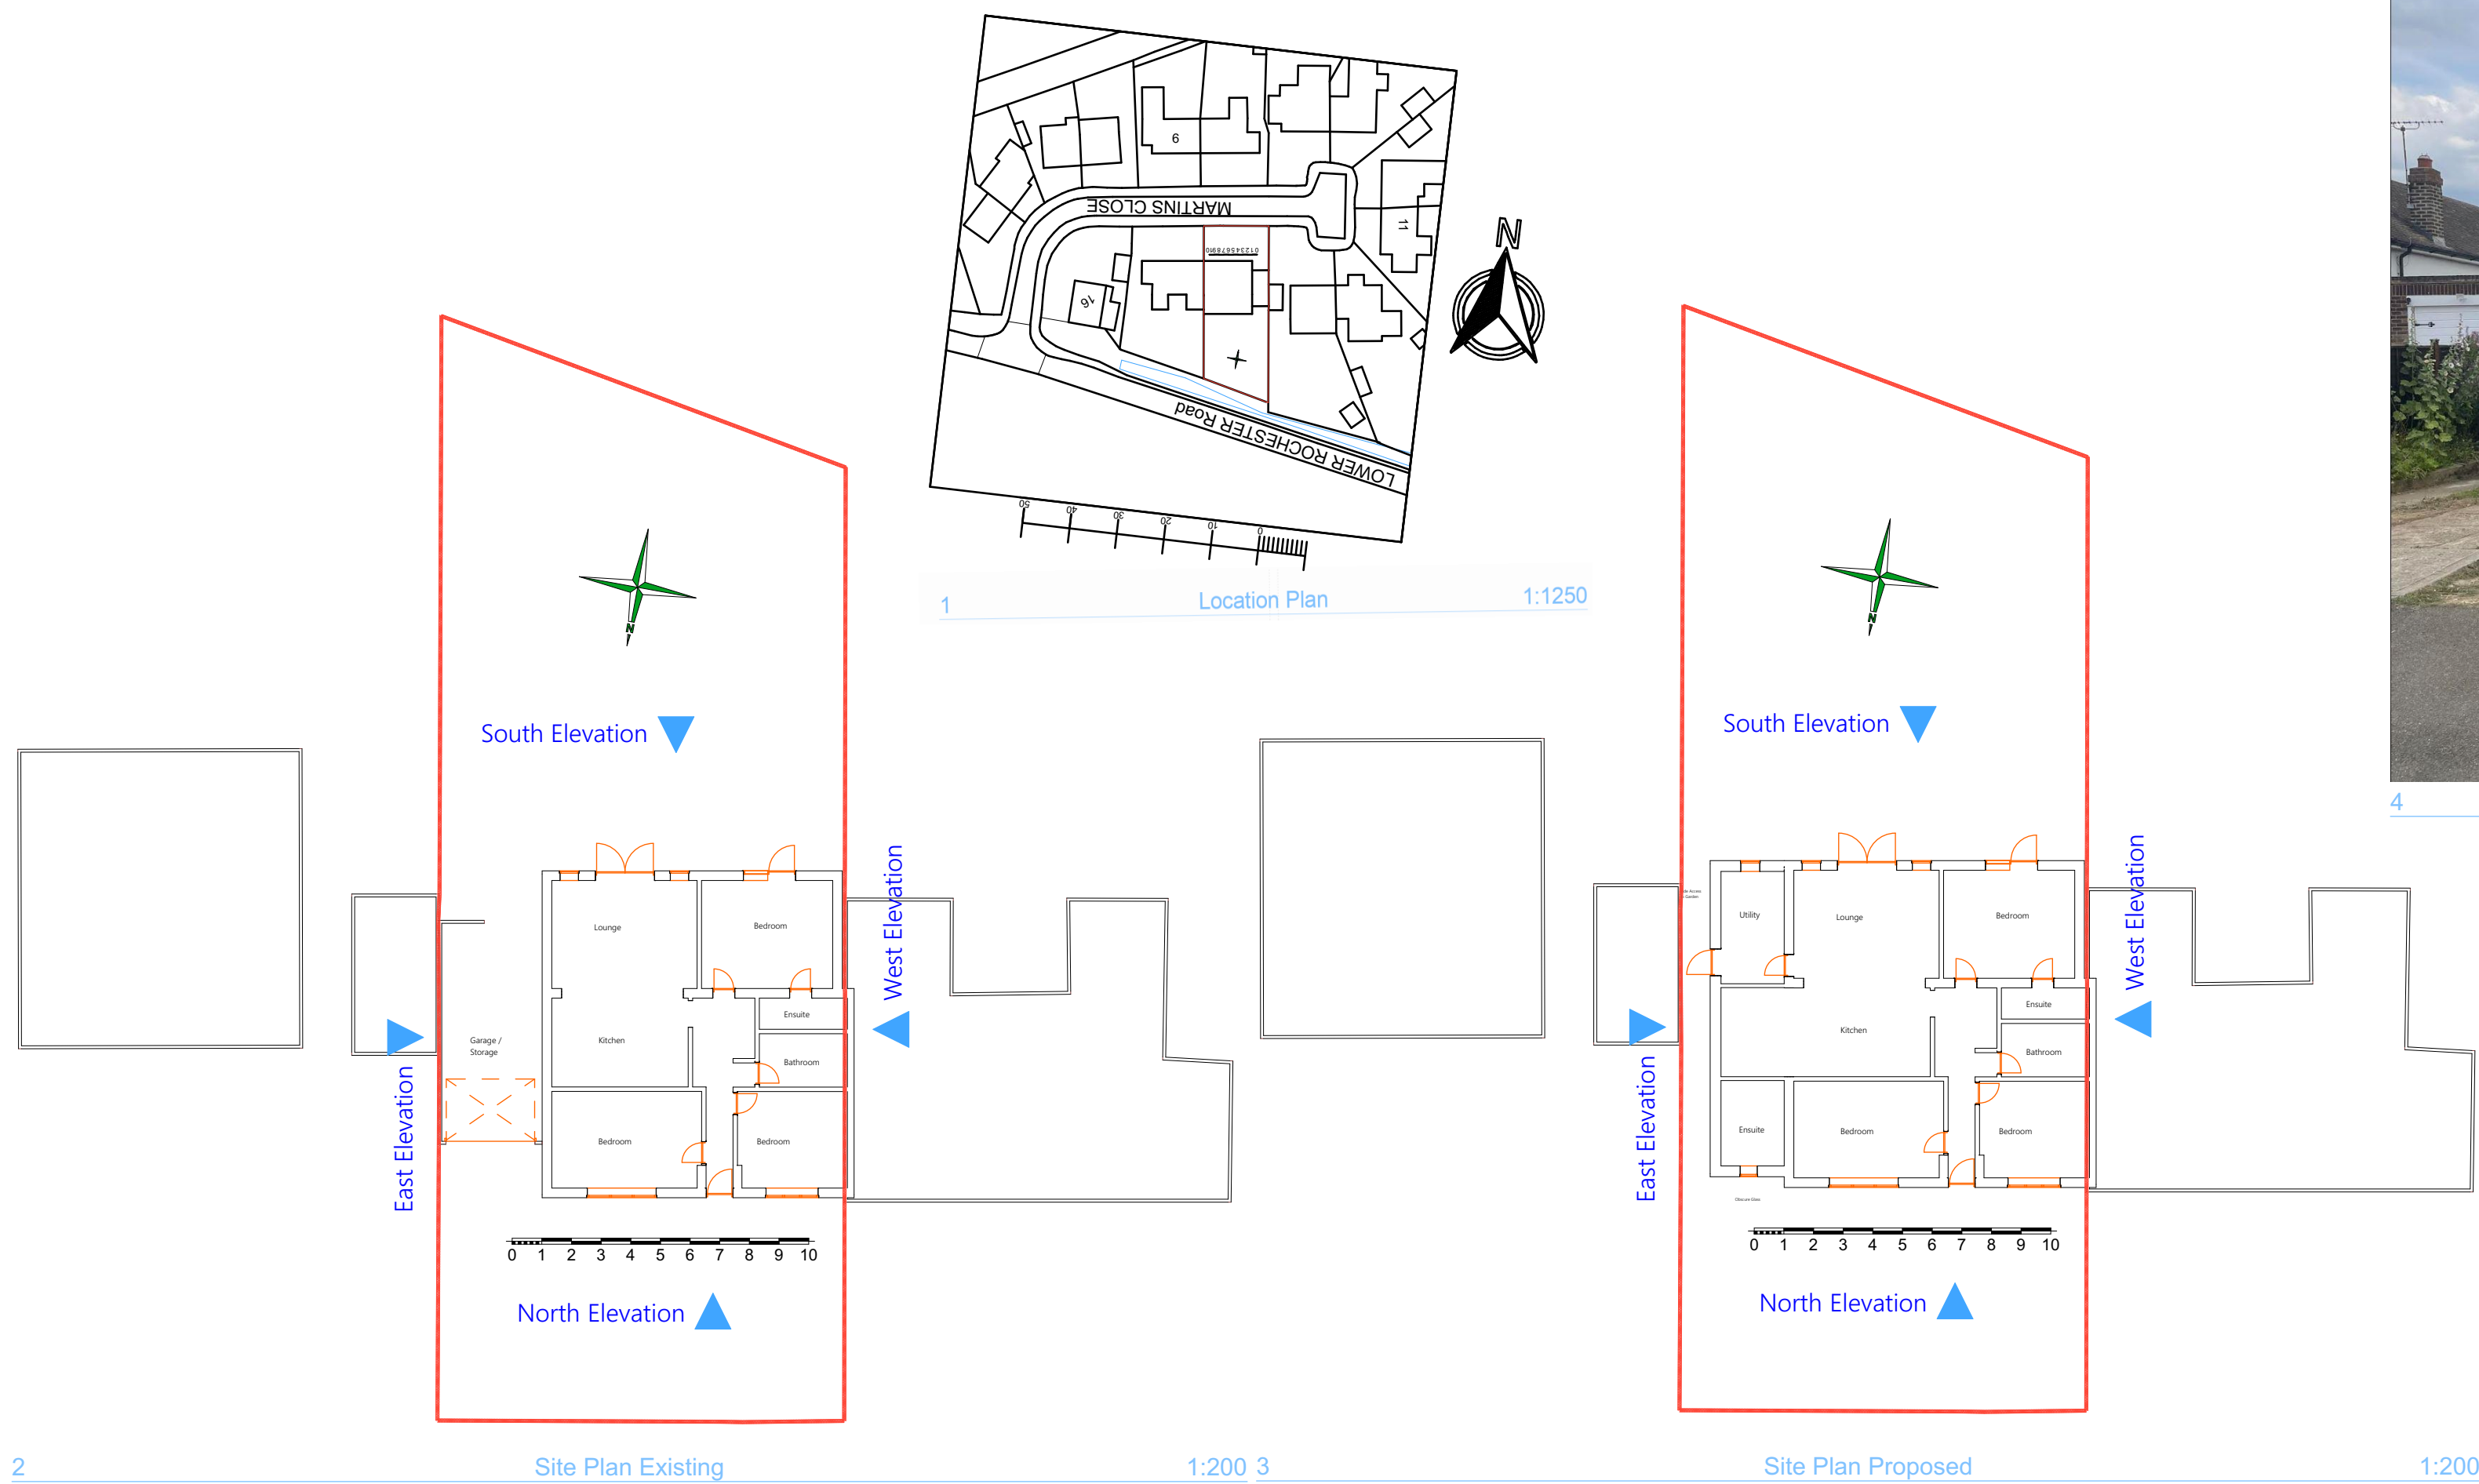

ARCHITECHNOLOGY. DESIGN

This document and its design content is copyright ©. It shall be read in conjunction with all other associated project information including models, specifications, schedules and related consultants documents. Do not scale from documents. All dimensions to be checked on site. Immediately report any discrepancies, errors or omissions on this document to the Originator. If in doubt ASK.

Scales @ A1	Date
1:1250, 1:200, 1:2.22	2022-10-17

Client Approval	1:100
A - Approved	
B - Approved with Comments	
C - Do Not Use	

Layout Title
Site Plan

Architecttechnology.design	www.architecttechnology.design
179 Edwin Road Rainham, Kent ME8 0AH	Tel: 07957 350204 info@architecttechnology.design

Project
14 Martins Close - Adrian Austin - ME3 7HE - SR SSE

status
Planning Application #2

Site Address
14 Martins Close Higham Kent ME3 7HE

Drawing Number	project	originator	zone	level	type	role	number	rev
Layout ID	01							01 - WIP