
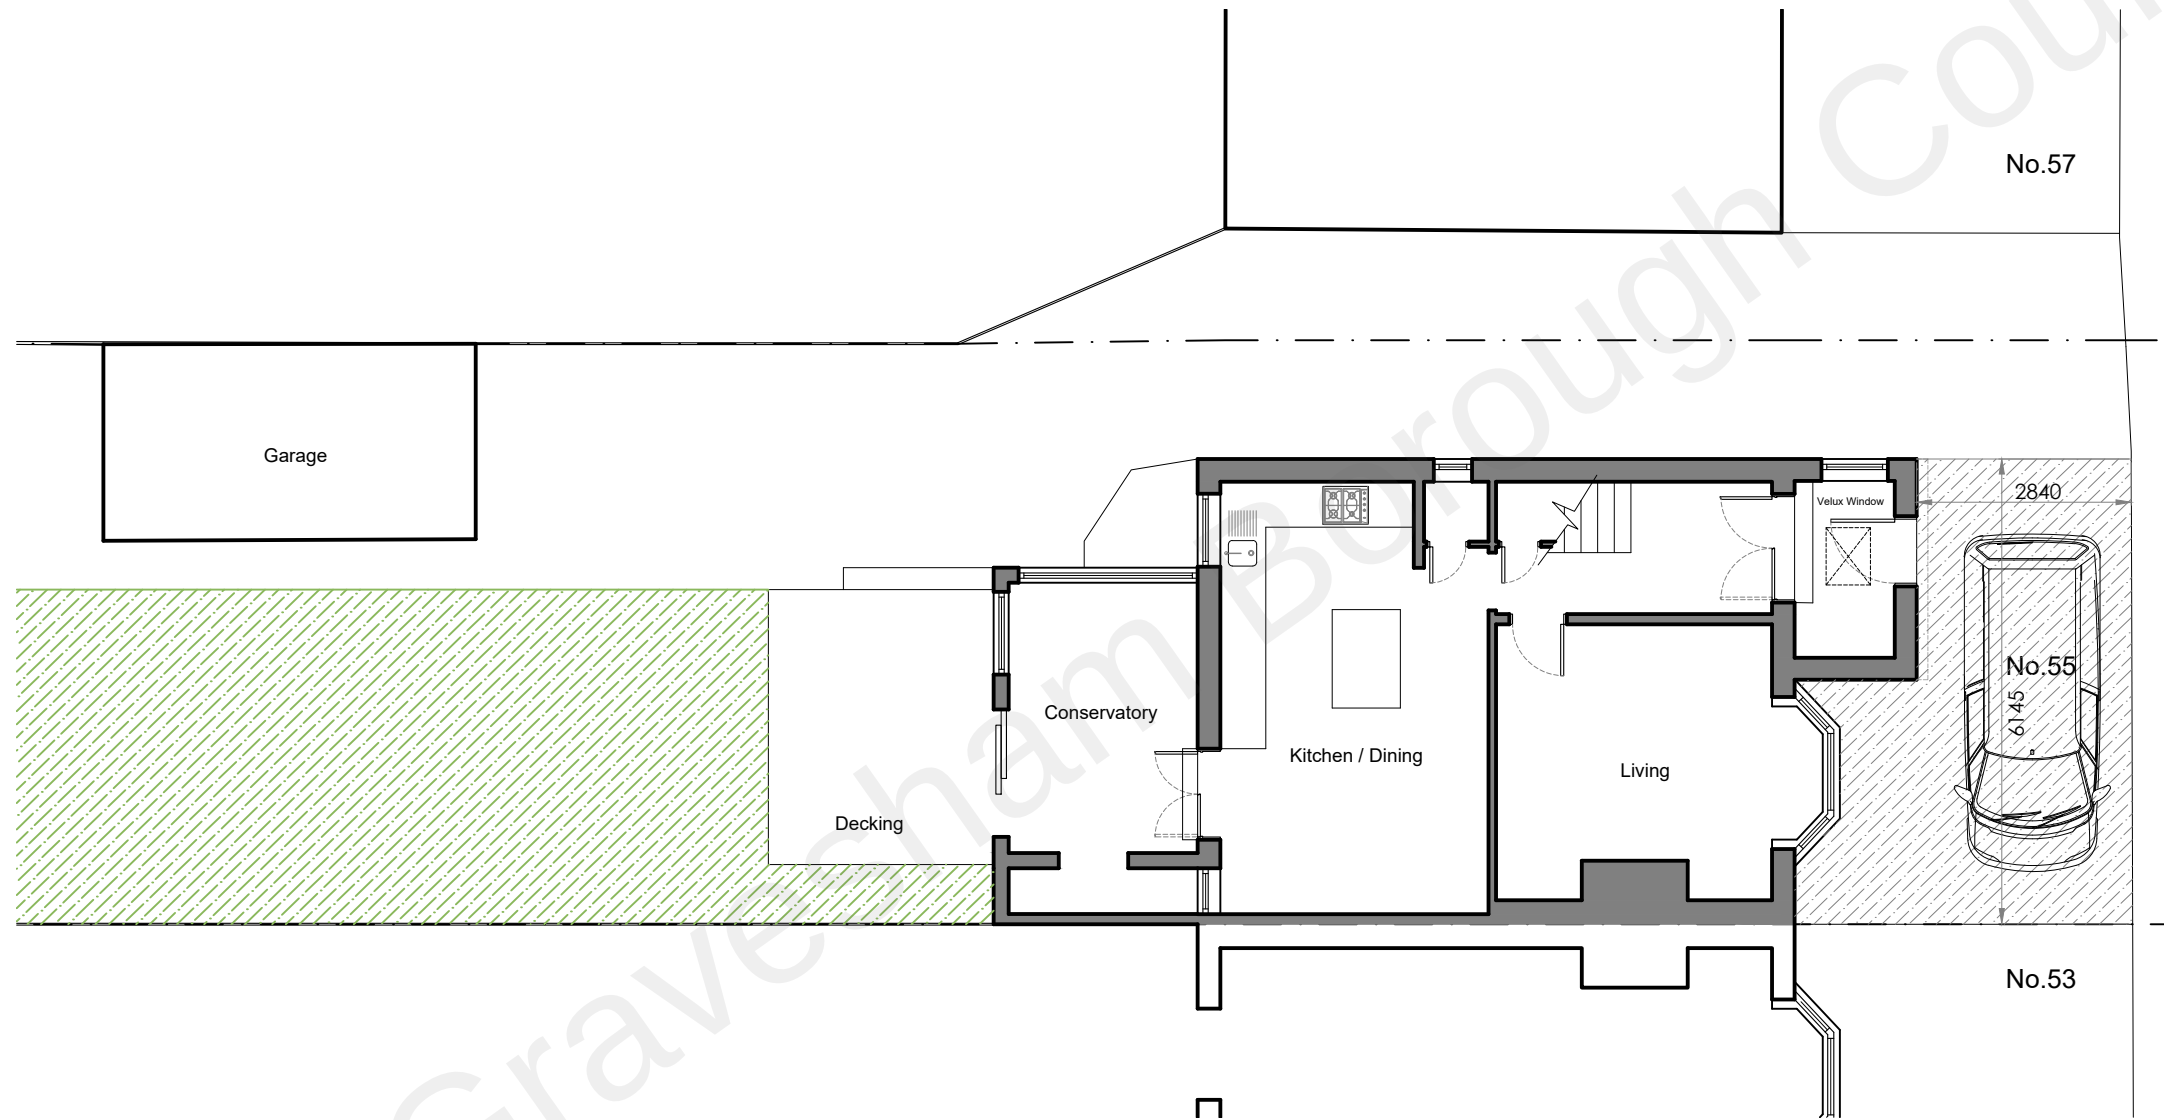


KEY

- INDICATES EXISTING WALLS
- INDICATES DEMOLITIONS / TO BE REMOVED
- INDICATES NEW WALLS
- INDICATES GRASS/LAWN AREA
- INDICATES HARDSTANDING

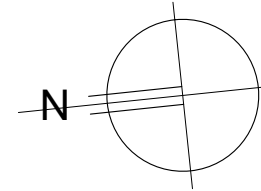

1

EXISTING GROUND FLOOR PLAN

PLAN VIEW

Scale 1:100



SCALE 1:100



JCD Architectural Consultant
20 Admirals Walk,
Chatham, Kent.
ME5 8NL.
TEL: 07946608141
WED: www.jcd-ac.co.uk
EMAIL: jcd-ac@outlook.com

A 29/09/22 Revised the parking arrangement to incorporate planning officer's & applicant's comments JC

REV.	DATE	REV. BY
------	------	---------

- COPYRIGHT JCD Architectural Consultant
- ALL DIMENSIONS TO BE VERIFIED ON SITE BY THE CONTRACTOR PRIOR TO COMMENCEMENT OF ANY SHOP DRAWINGS OR SITE WORK.
 - ANY DISCREPANCY FOUND BETWEEN THIS DRAWING AND ANY OTHER DOCUMENT MUST BE REPORTED IMMEDIATELY TO THE DESIGNERS.
 - REMOVE THIS DRAWING FROM CURRENCY WHEN A REVISED DRAWING IS ISSUED.
 - THIS DOCUMENT REMAINS OUR EXCLUSIVE PROPERTY IT SHALL NOT BE REPRODUCED NOR COMMUNICATED TO THIRD PARTIES WITHOUT MY WRITTEN CONSENT.
 - THE COPYRIGHT OF THIS DRAWING AND DESIGN IS VESTED IN THE DESIGNERS.

Client:
Eftiola & Elidon Bashllari

Project:
55 Mitchell Avenue
Northfleet
Kent
DA11 8AU

Title:
Existing Ground Floor Plan

AUTHOR	DATE	APPROVED
JC	26 06 2022	JC

SCALES	READ WITH
1:100 @ A3	-

DRAWING No.	Project No.	Series No.	DWG No.	Rev
22156	(01)	002	A	

DRAWING STATUS
PLANNING