



www.info@kdesign.org.uk

This drawing is the property of K Design copyright is reserved by them and drawing is issued on condition that it is not copied, reproduced, retained, or disclosed to any unauthorised person without prior consent in writing of K Design.
ALL DIMENSIONS TO BE CHECKED ON SITE PRIOR TO WORK COMMENCING AND K DESIGN NOTIFIED OF ANY DISCREPANCIES TO ENABLE US TO ADVISE OCCORDINGLY.

DO NOT SCALE.

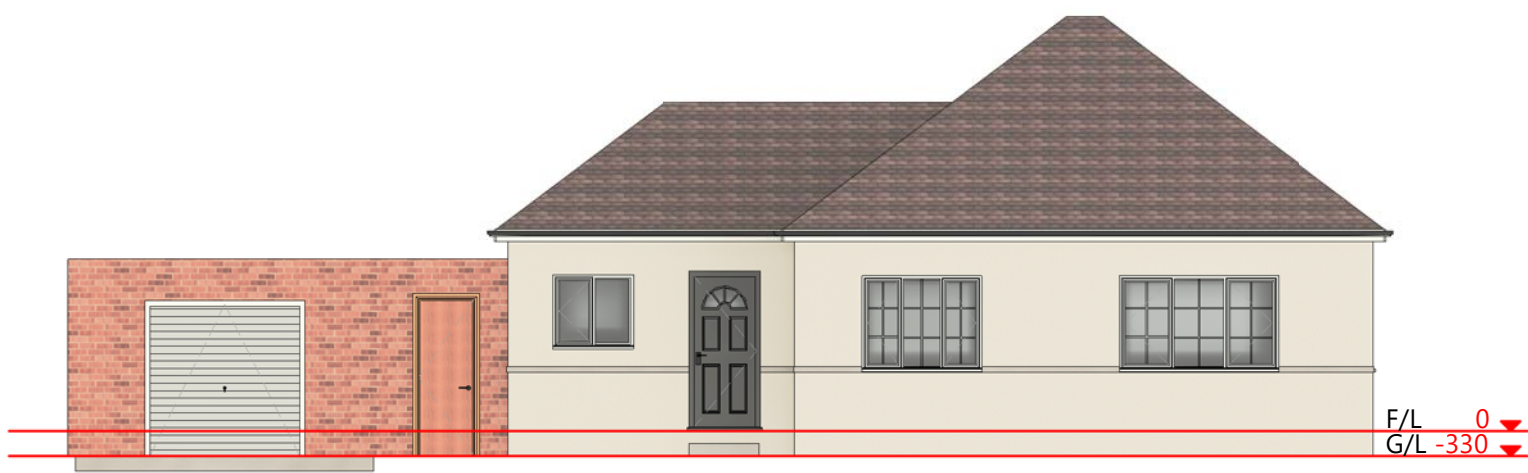

Existing East Elevation

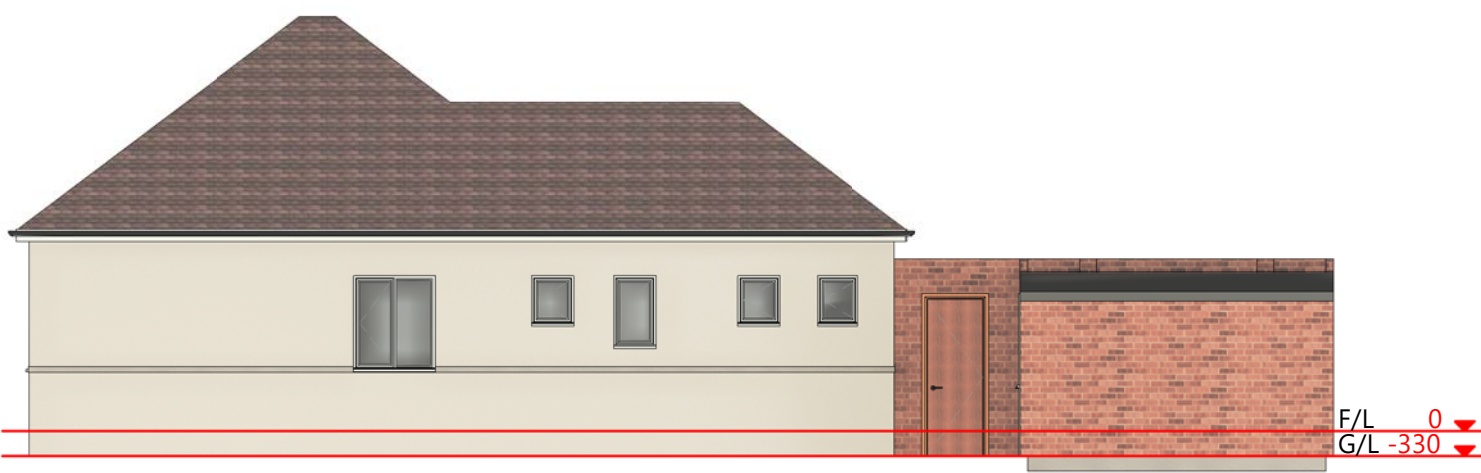


Existing West Elevation




Existing South Elevation



Existing North Elevation

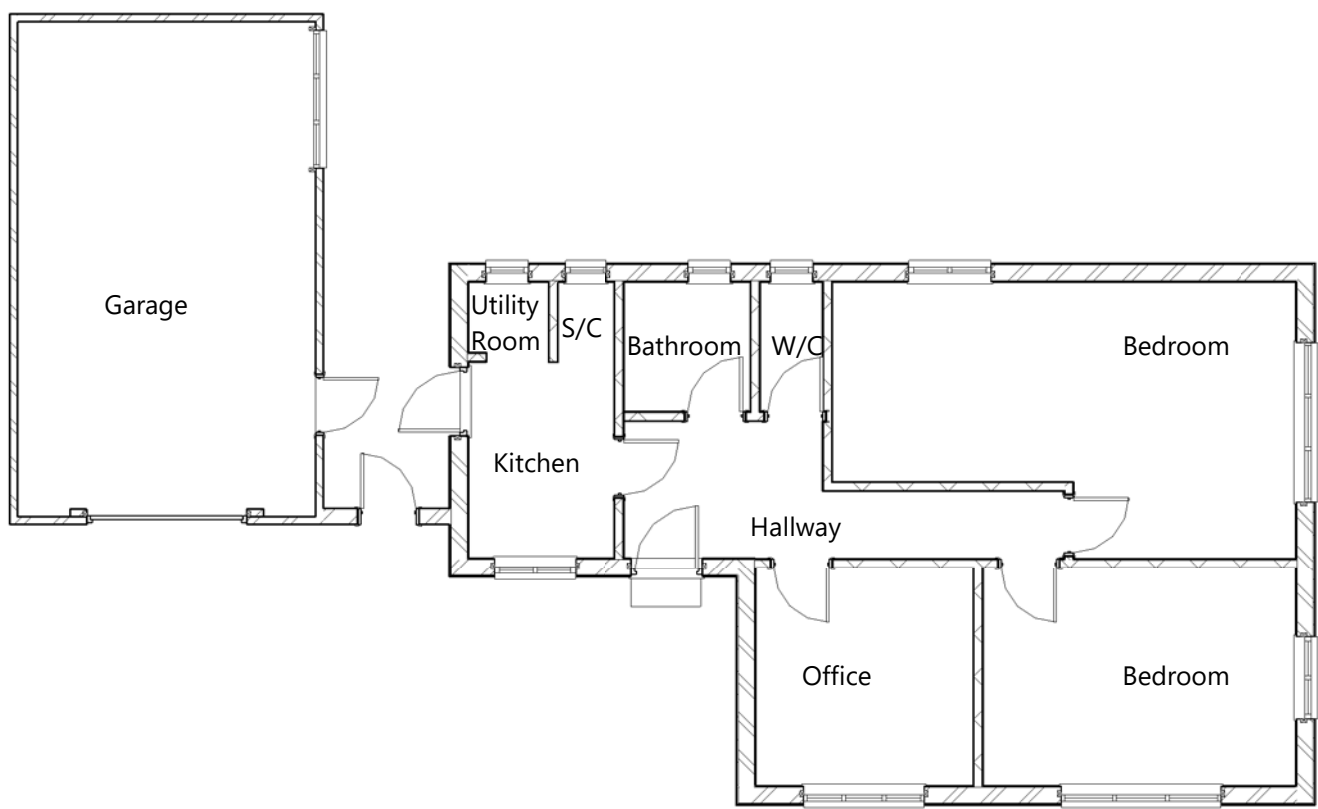

Existing Groundfloor Layout

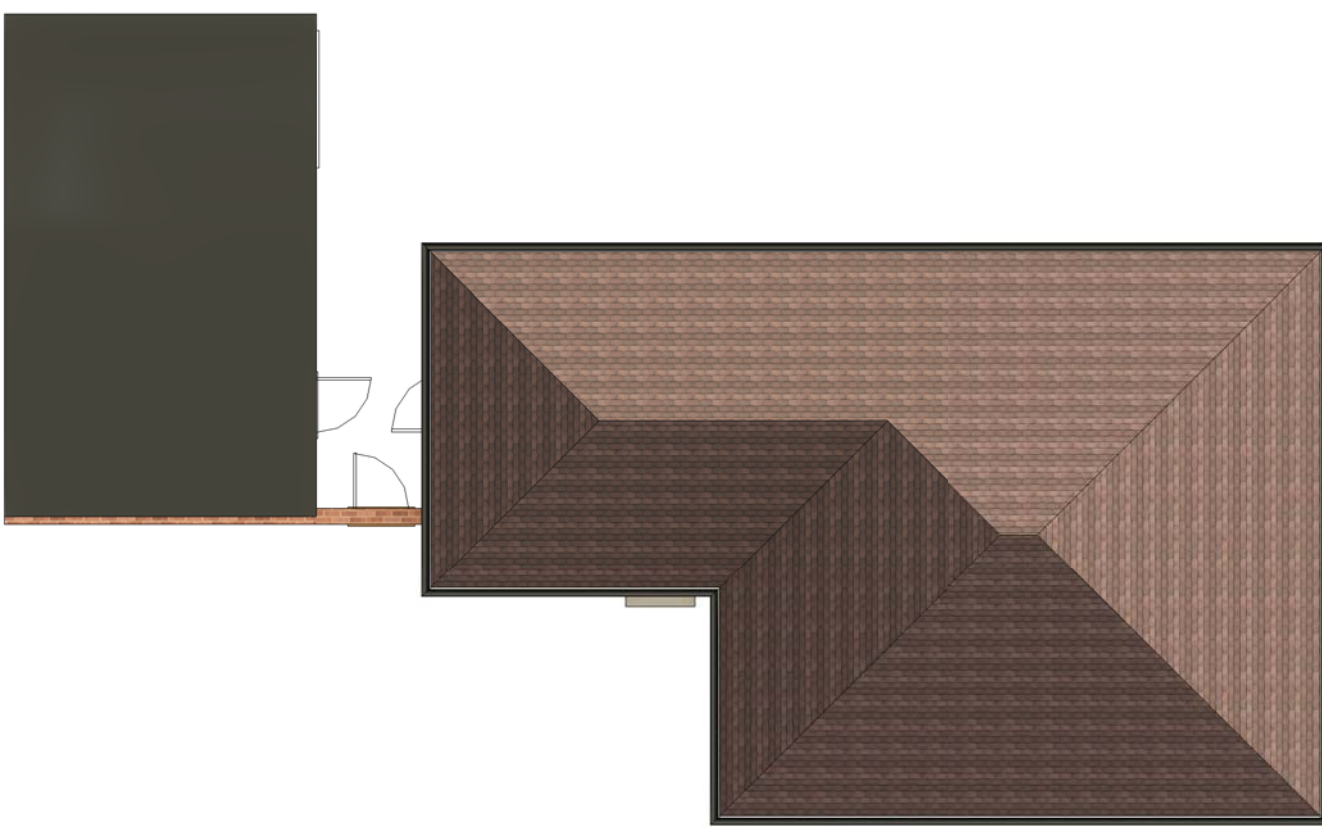

Existing Roof Plan

Rev.	Description	Date.

PURPOSE OF ISSUE
Draft

PROJECT
Conversion of existing garage into a kitchen/lounge.

TITLE
Existing Elevations and Floor Layout

CLIENT
Mr N Bhadare

DRAWN BY JSP	CHECKED BY N/A	DATE 15/08/2025
SCALE (@ A1) 1 : 100	PROJECT NUMBER 2521	
DRAWING NUMBER A101		REV