


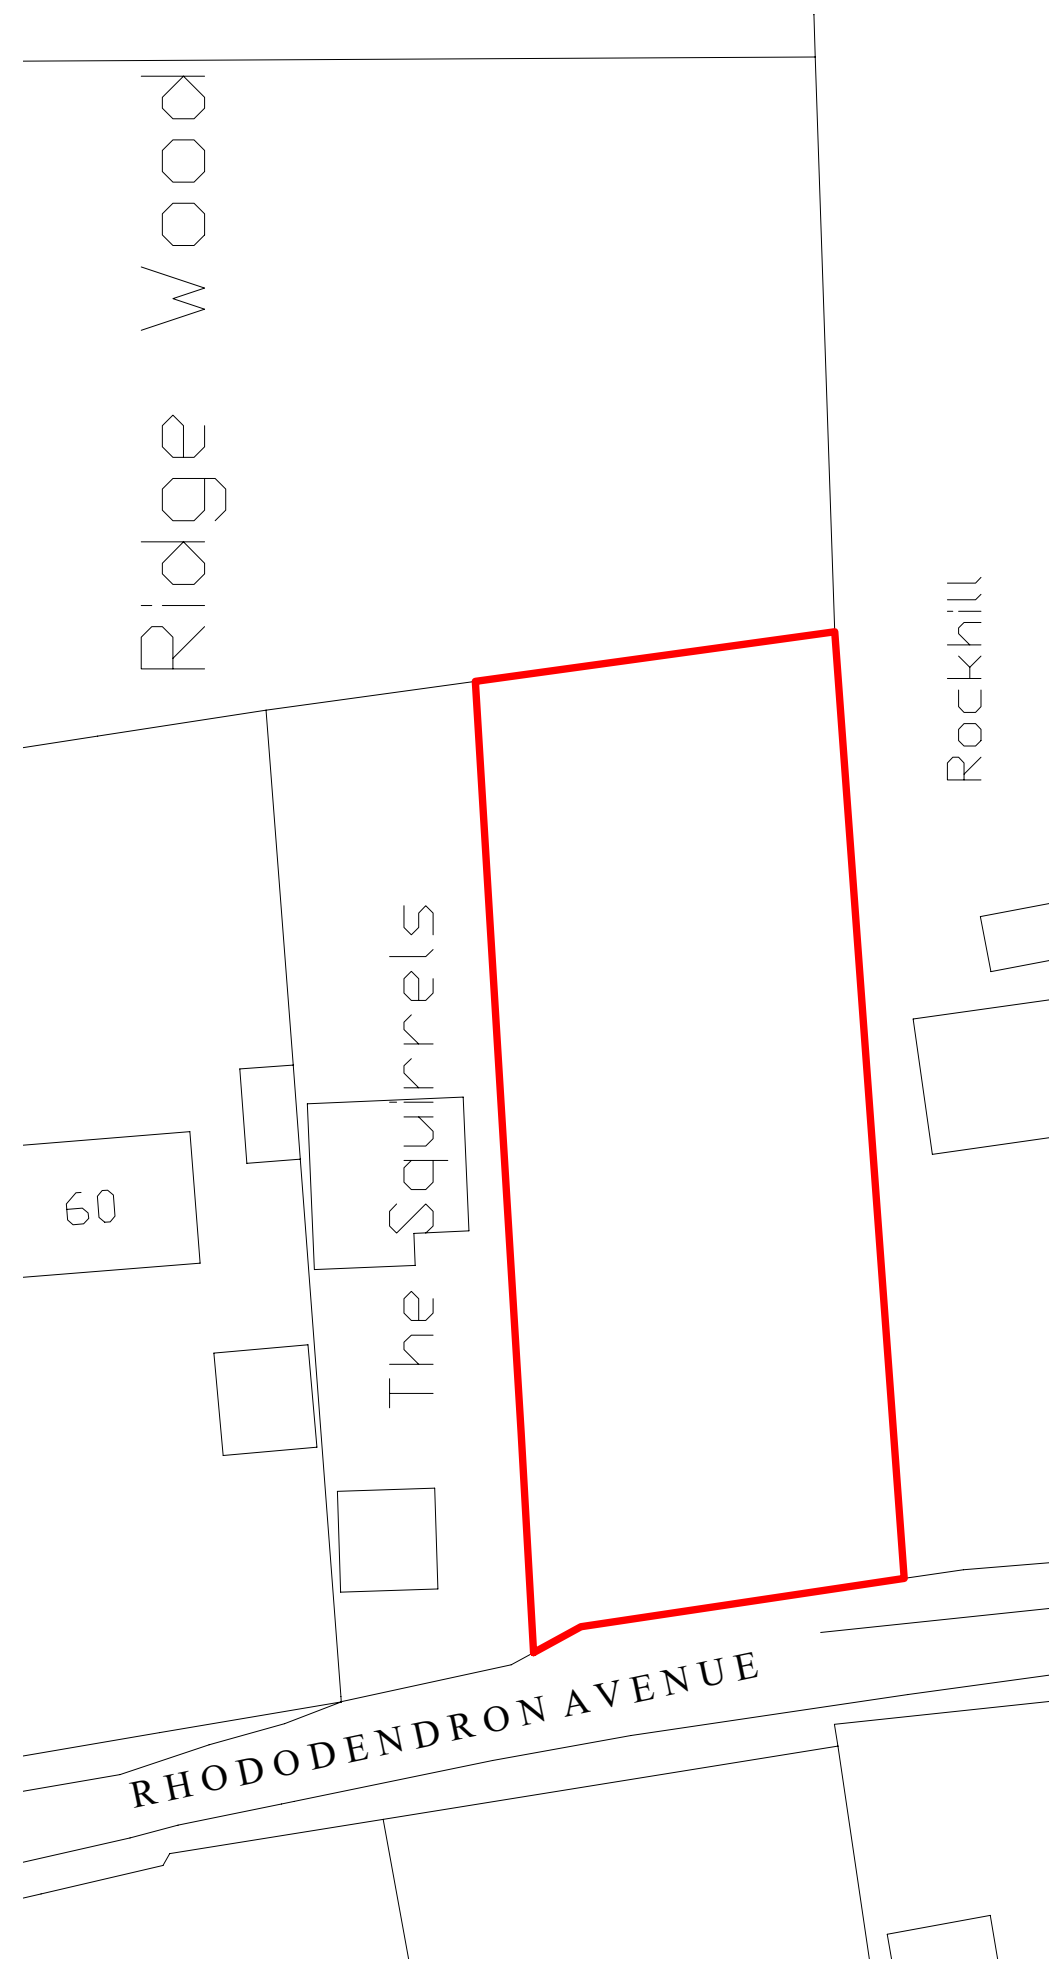
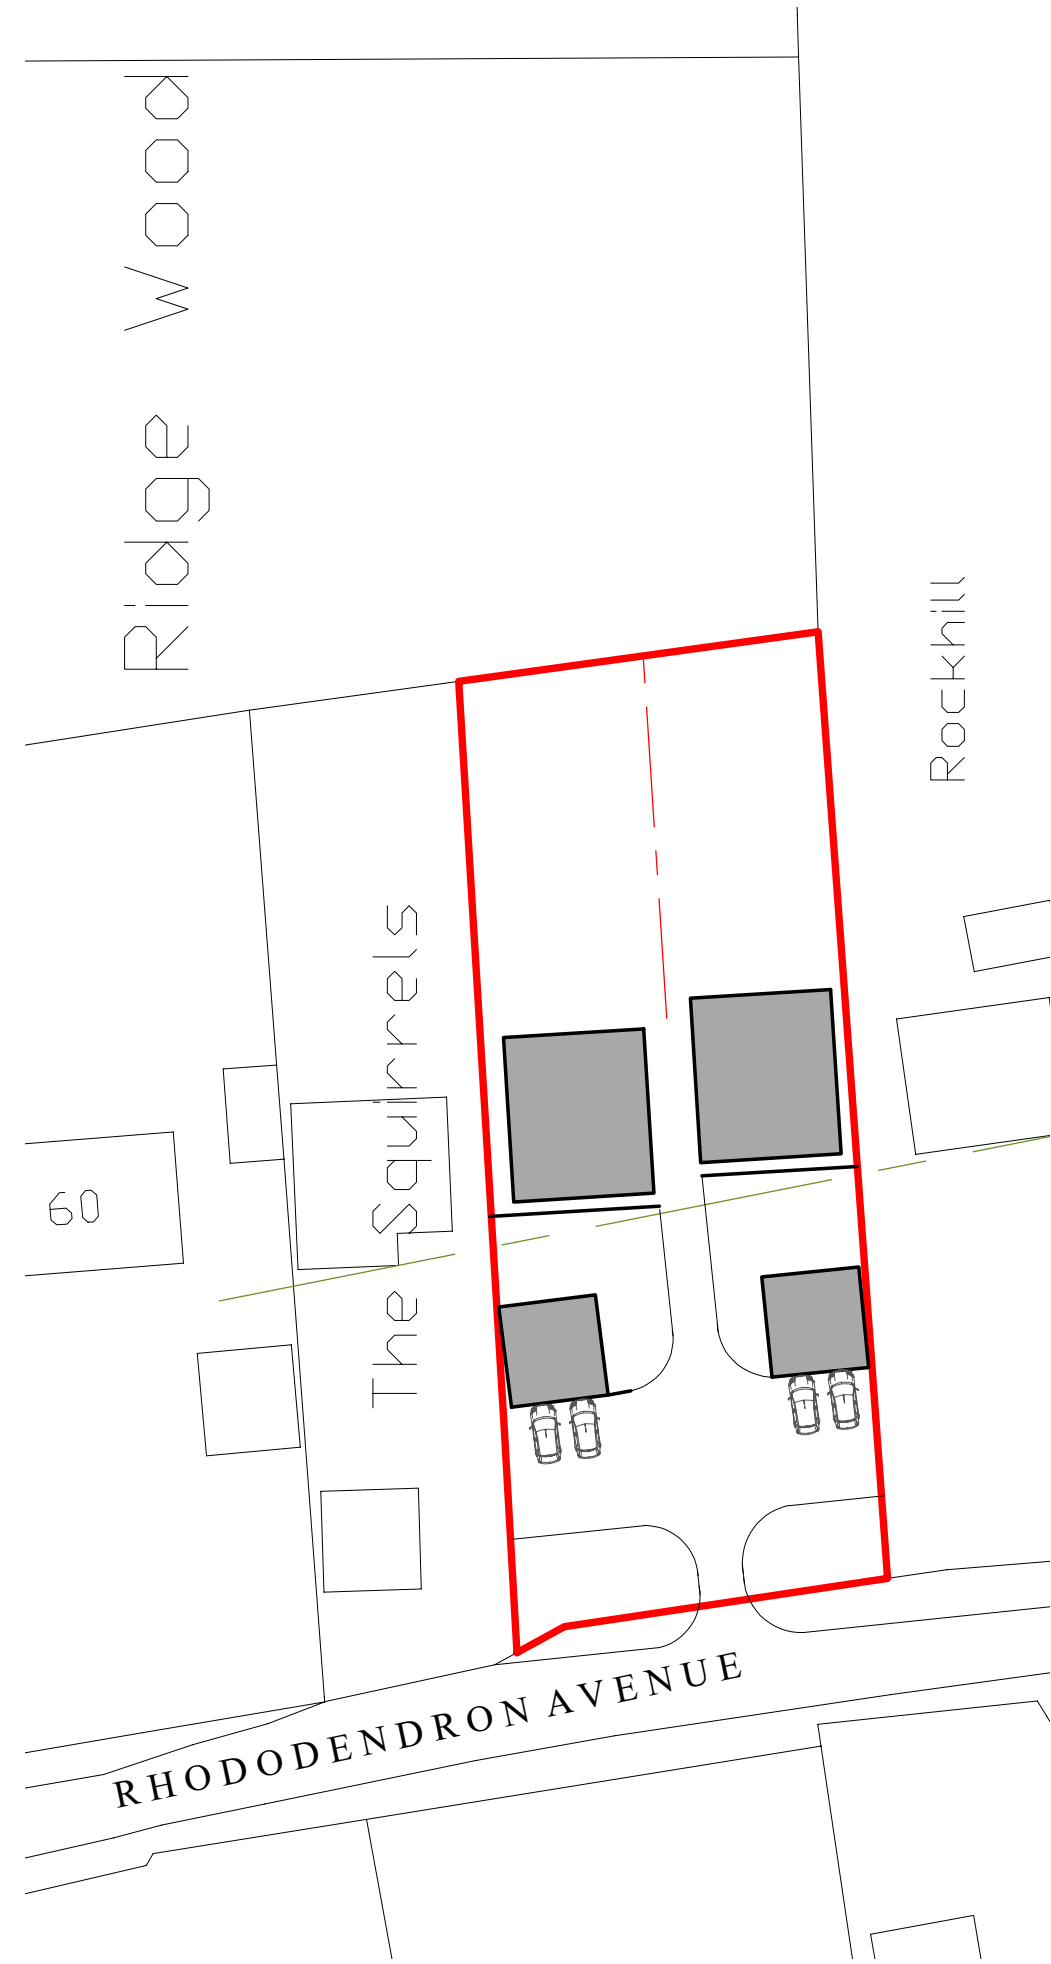


 




EXISTING SITE/
BLOCK PLAN

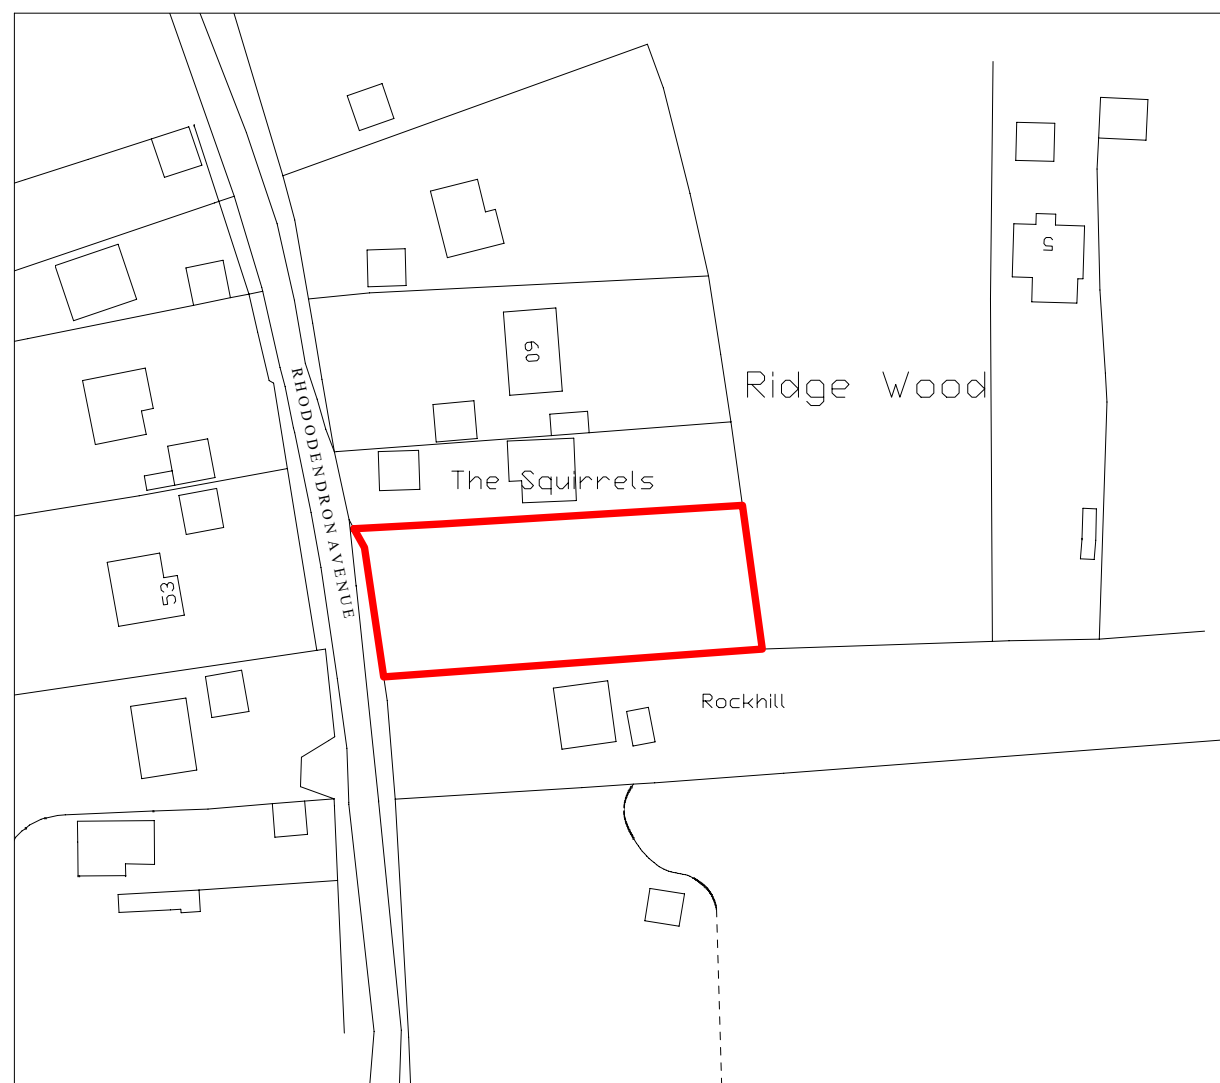



PROPOSED SITE/
BLOCK PLAN

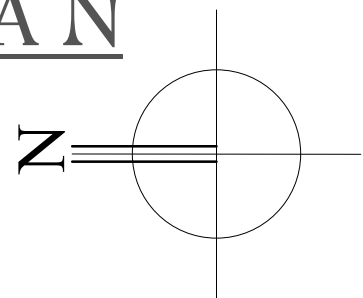



LOCATION PLAN

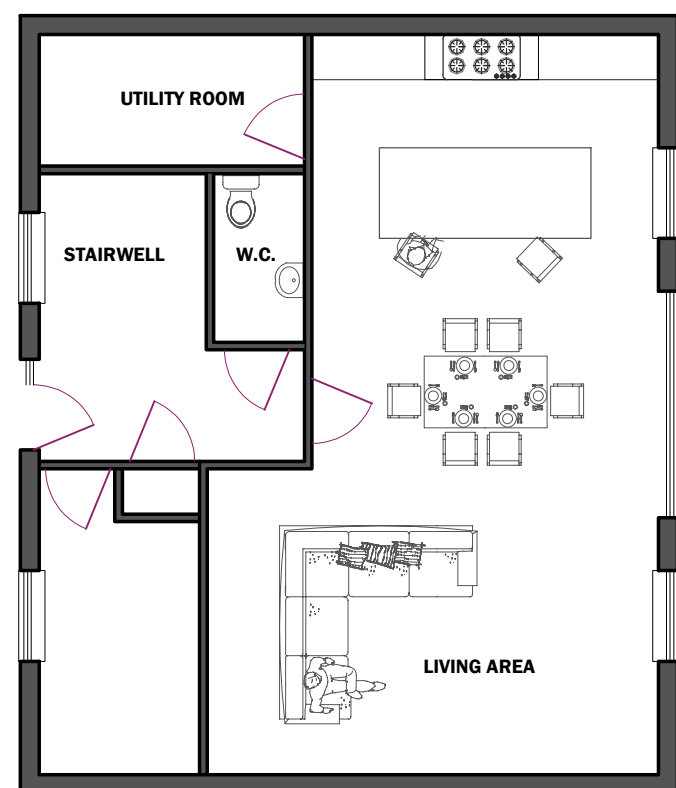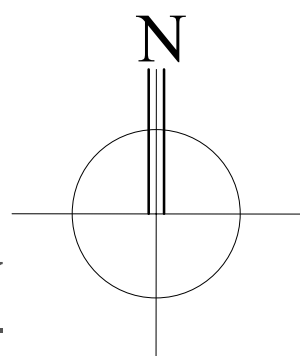 



GROUND
FLOOR PLAN

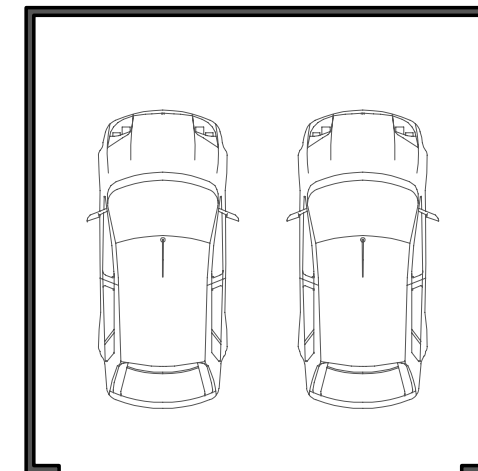 


GARAGE
FLOOR PLAN

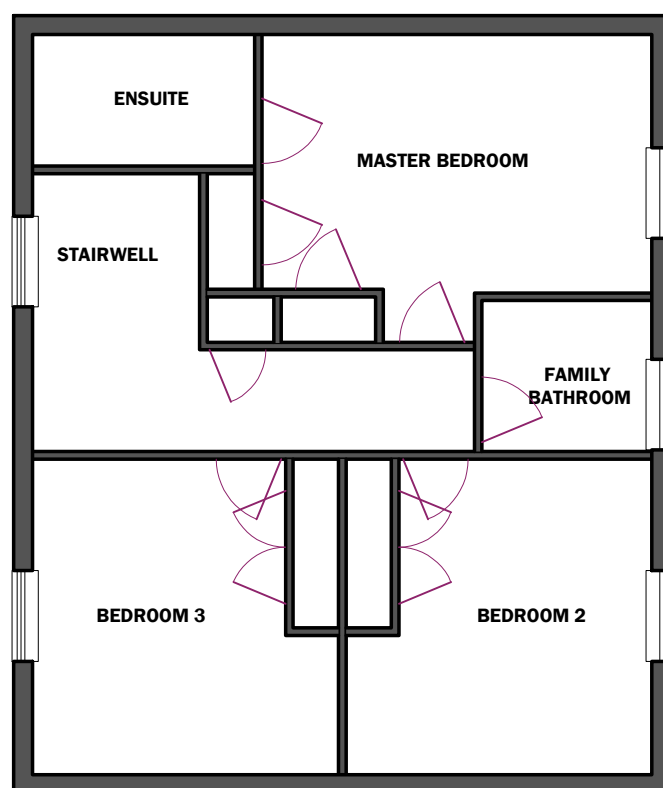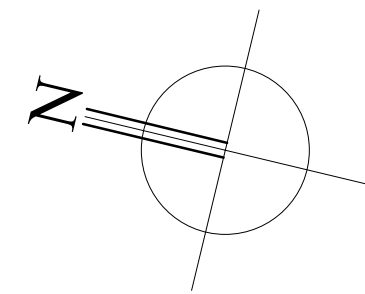


FIRST
FLOOR PLAN

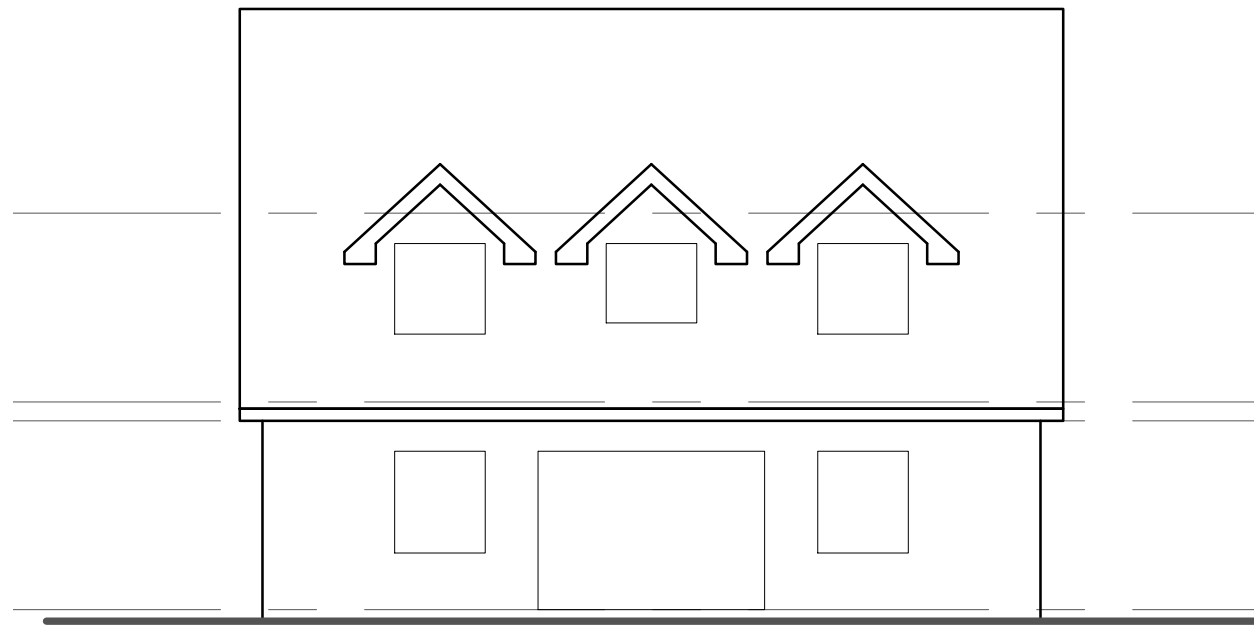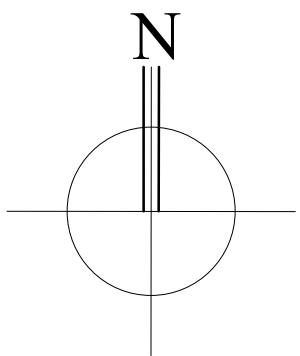


REAR ELEVATION

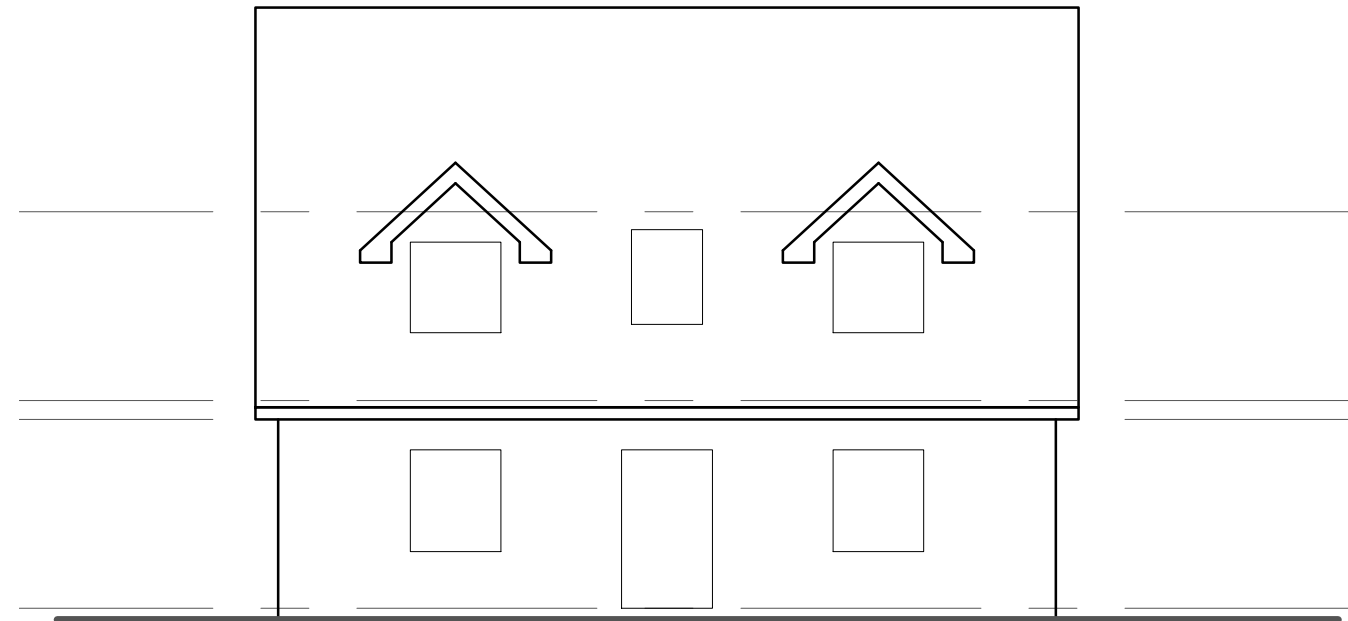


FRONT ELEVATION

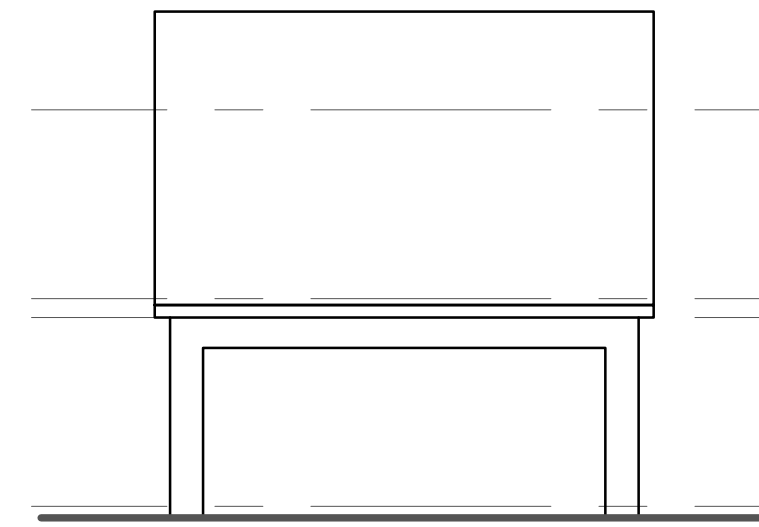


FRONT
ELEVATION

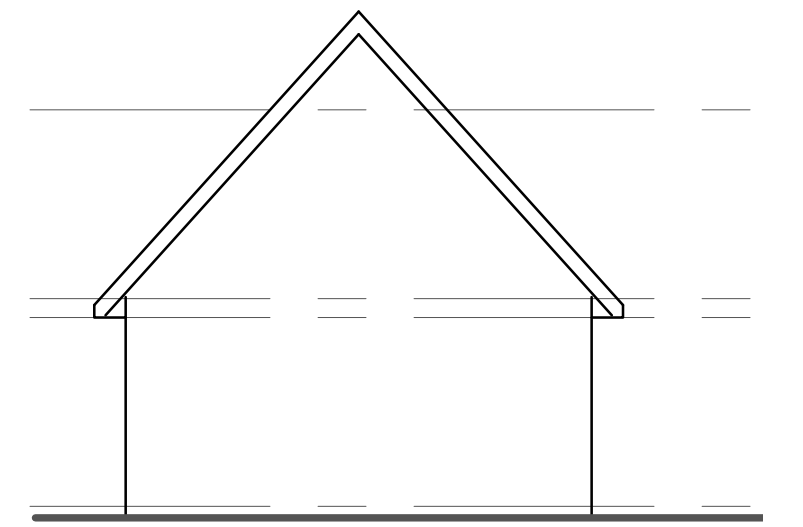


LEFT FLANK
ELEVATION

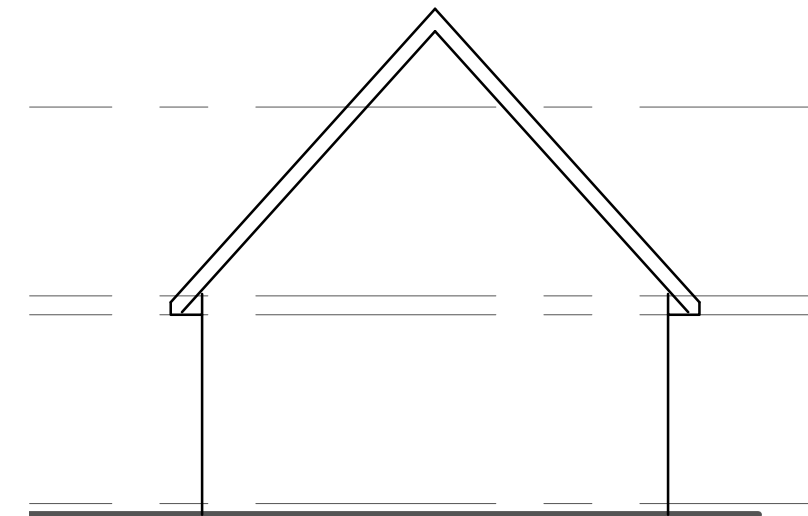


RIGHT FLANK
ELEVATION

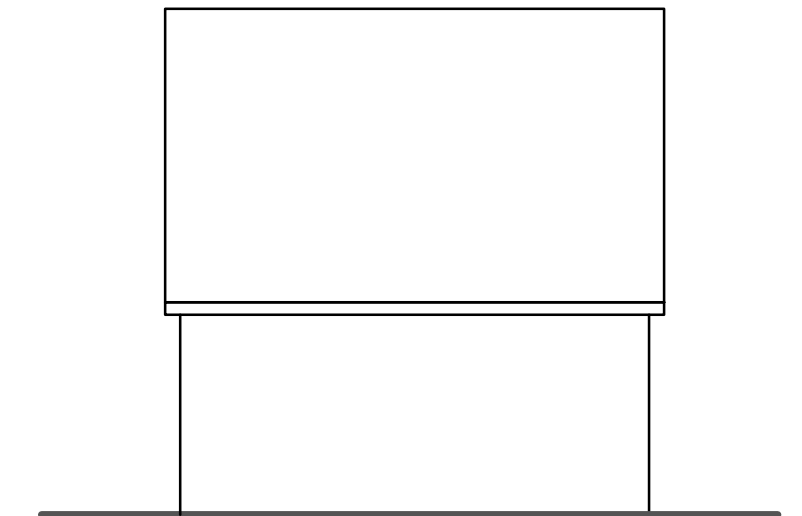

REAR
ELEVATION

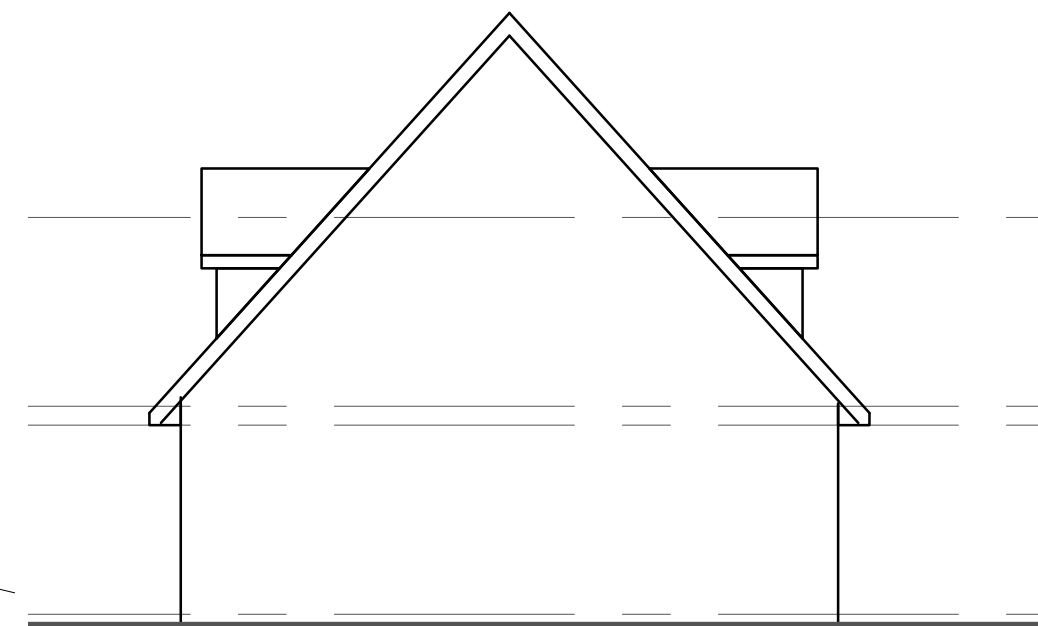

RIGHT FLANK ELEVATION

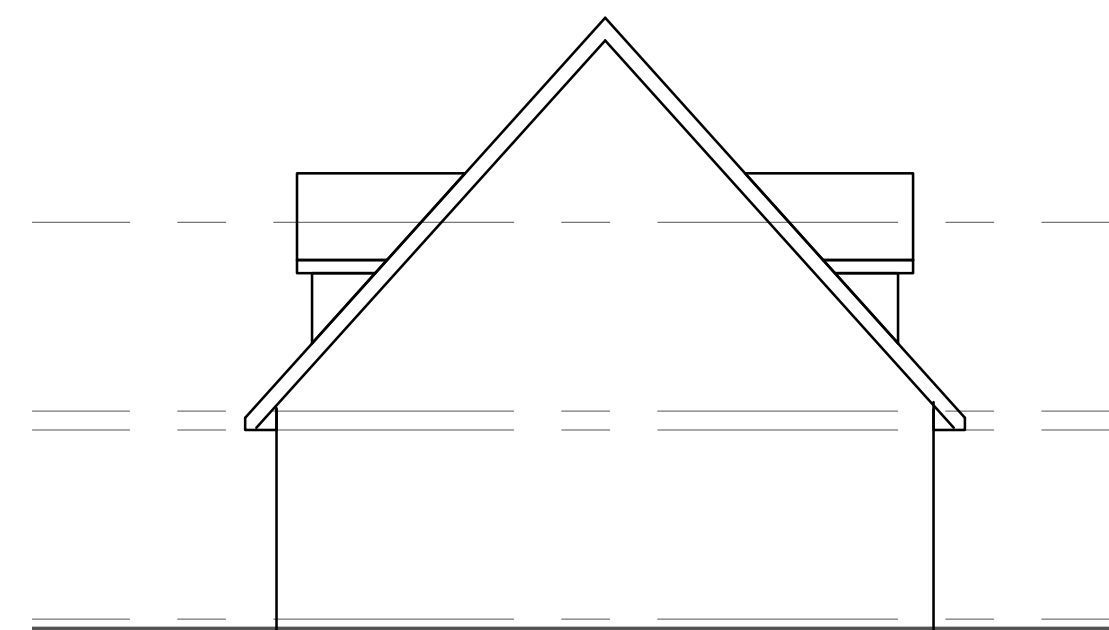

LEFT FLANK ELEVATION

Rev	Description	Date
-----	-------------	------

Project title:

LAND TO THE SOUTH
OF 'THE SQUIRRELS',
RHODODENDRON AVENUE,
CULVERSTONE GREEN,
NR MEOPHAM,
KENT
DA13 0TT

Drawing title:

PROPOSED LAYOUTS

Date: JUNE 2024	Project No: 653
Scale: 1:1250/1:500 & 1:100 @ A1	Drawing No: 001B

**MARLIN
DESIGN**

01279 933039 | 0207 1183039

01438 530039 | 01787 738988

www.marlin-design.co.uk