

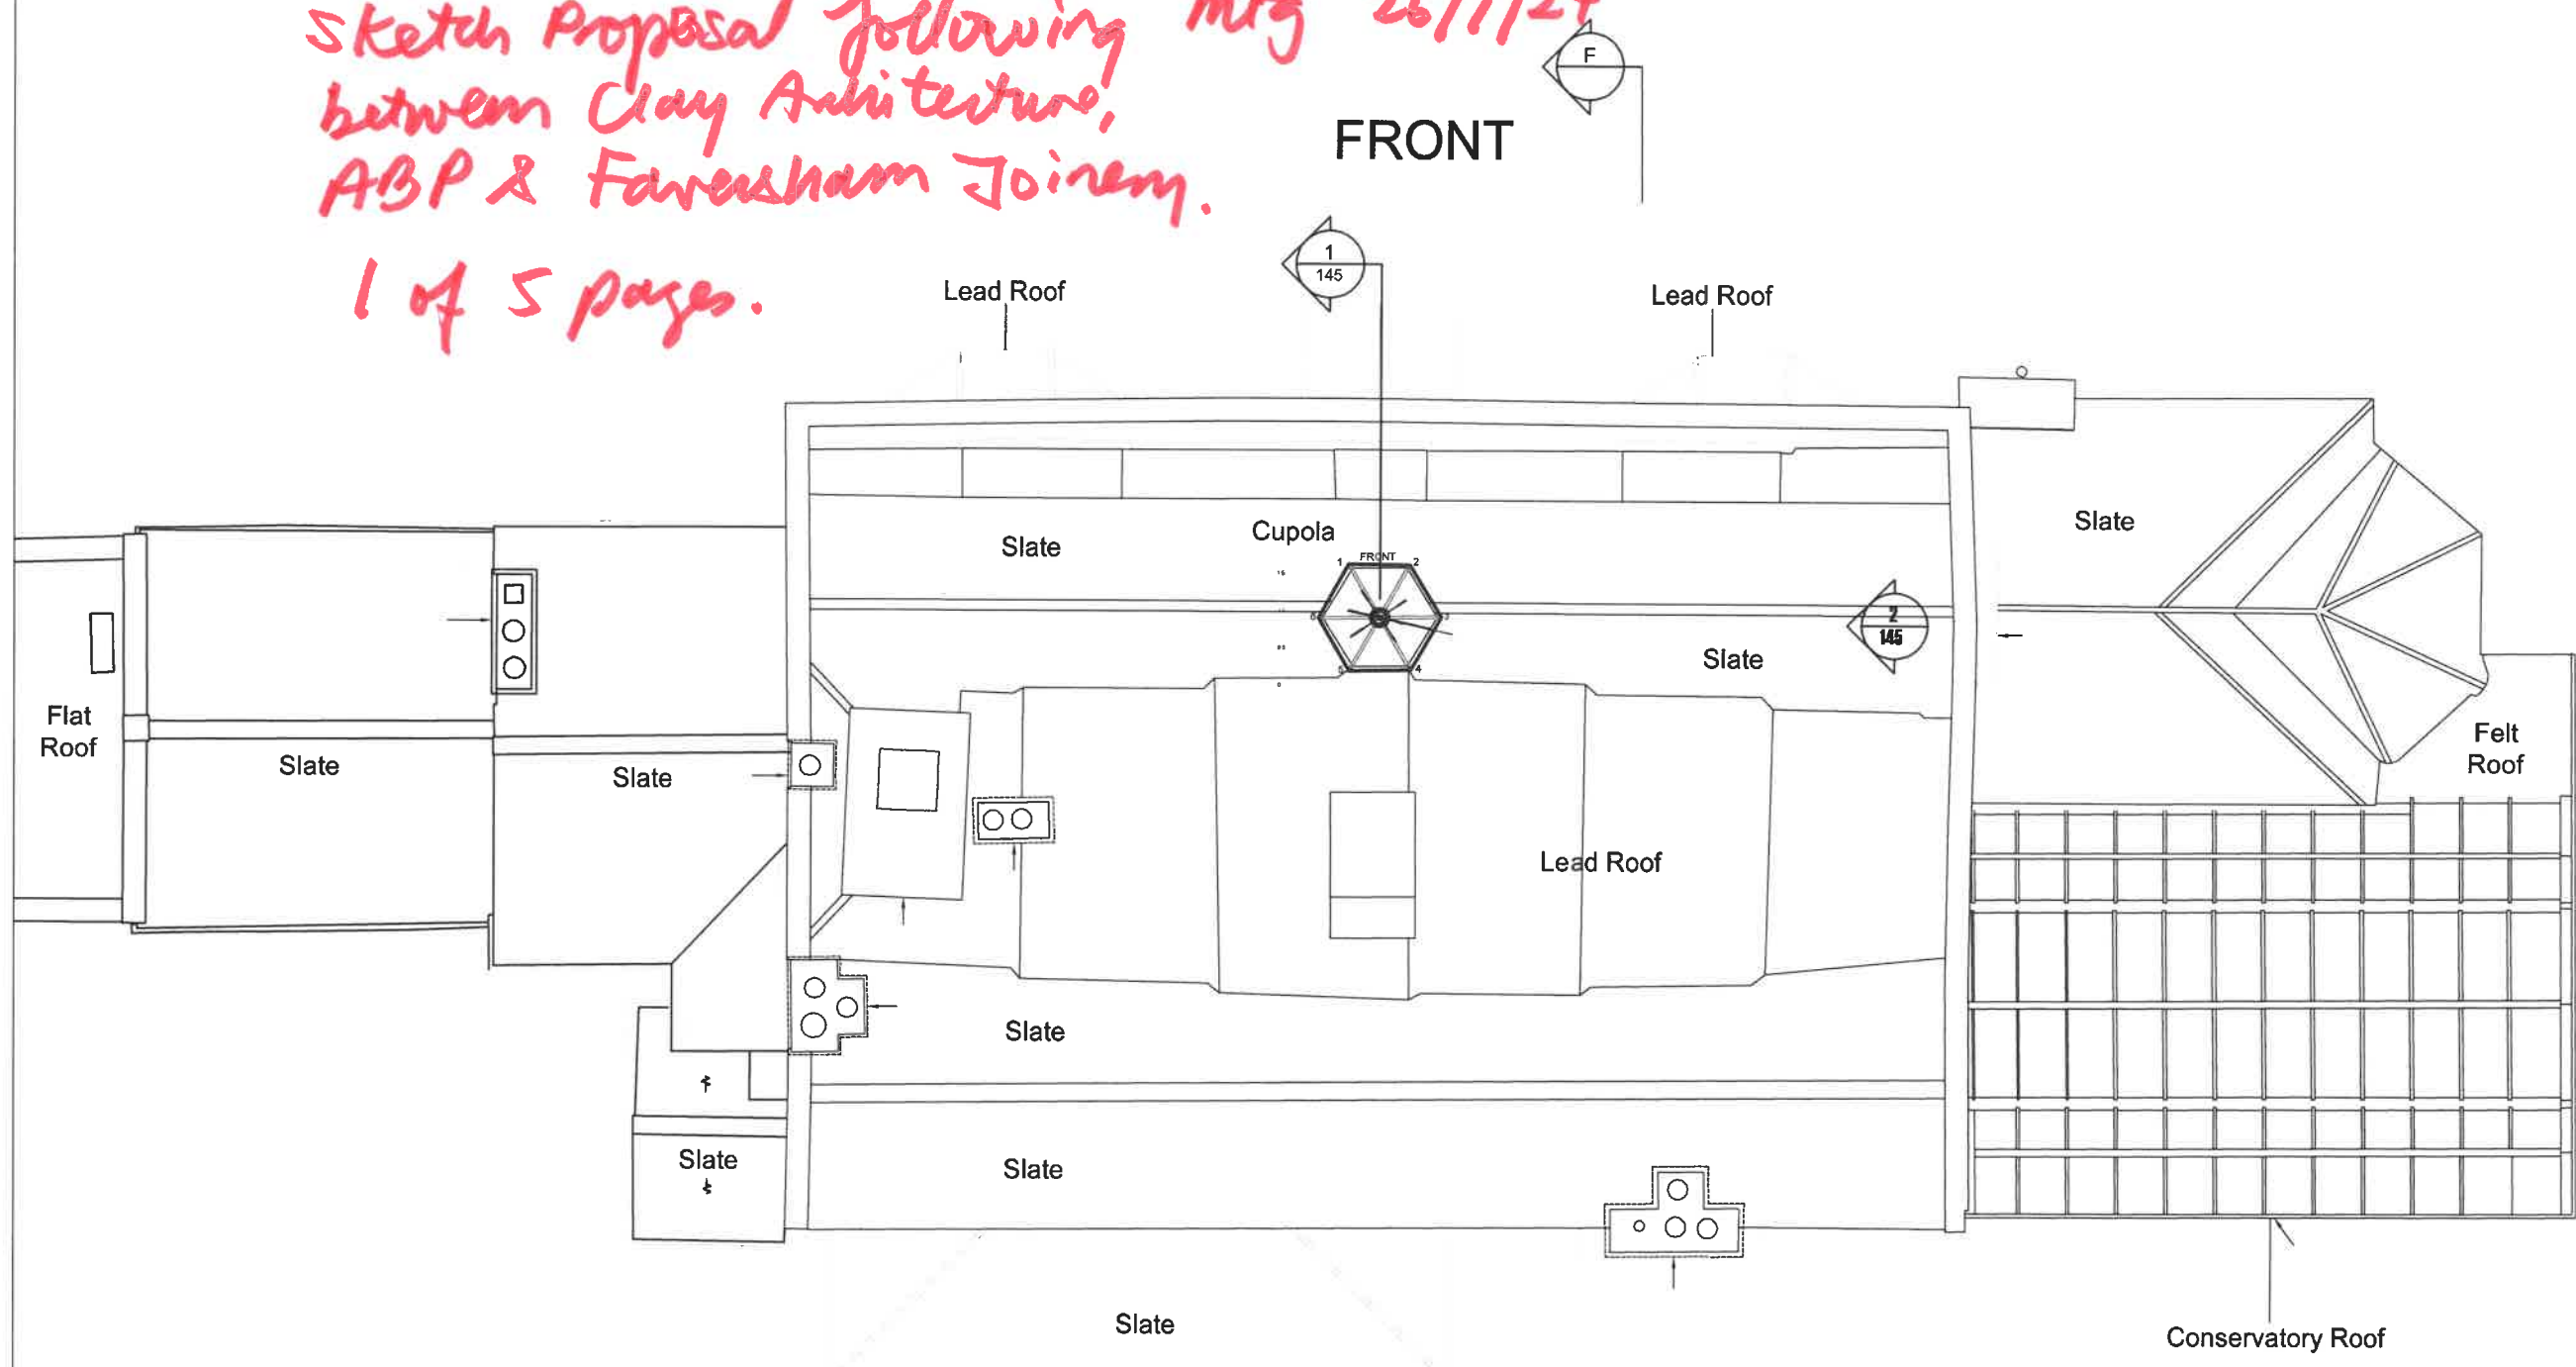




29/7/24
 GAD'S HILL PLACE CUPOLA REFURBISHMENT.
 Sketch Proposal following mtg 26/7/24
 between Clay Architecture,
 ABP & Fareham Joinery.
 1 of 5 pages.

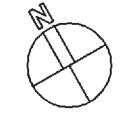


140


GAD'S HILL PLACE (H) PROPOSED ROOF PLAN
 1:100

 

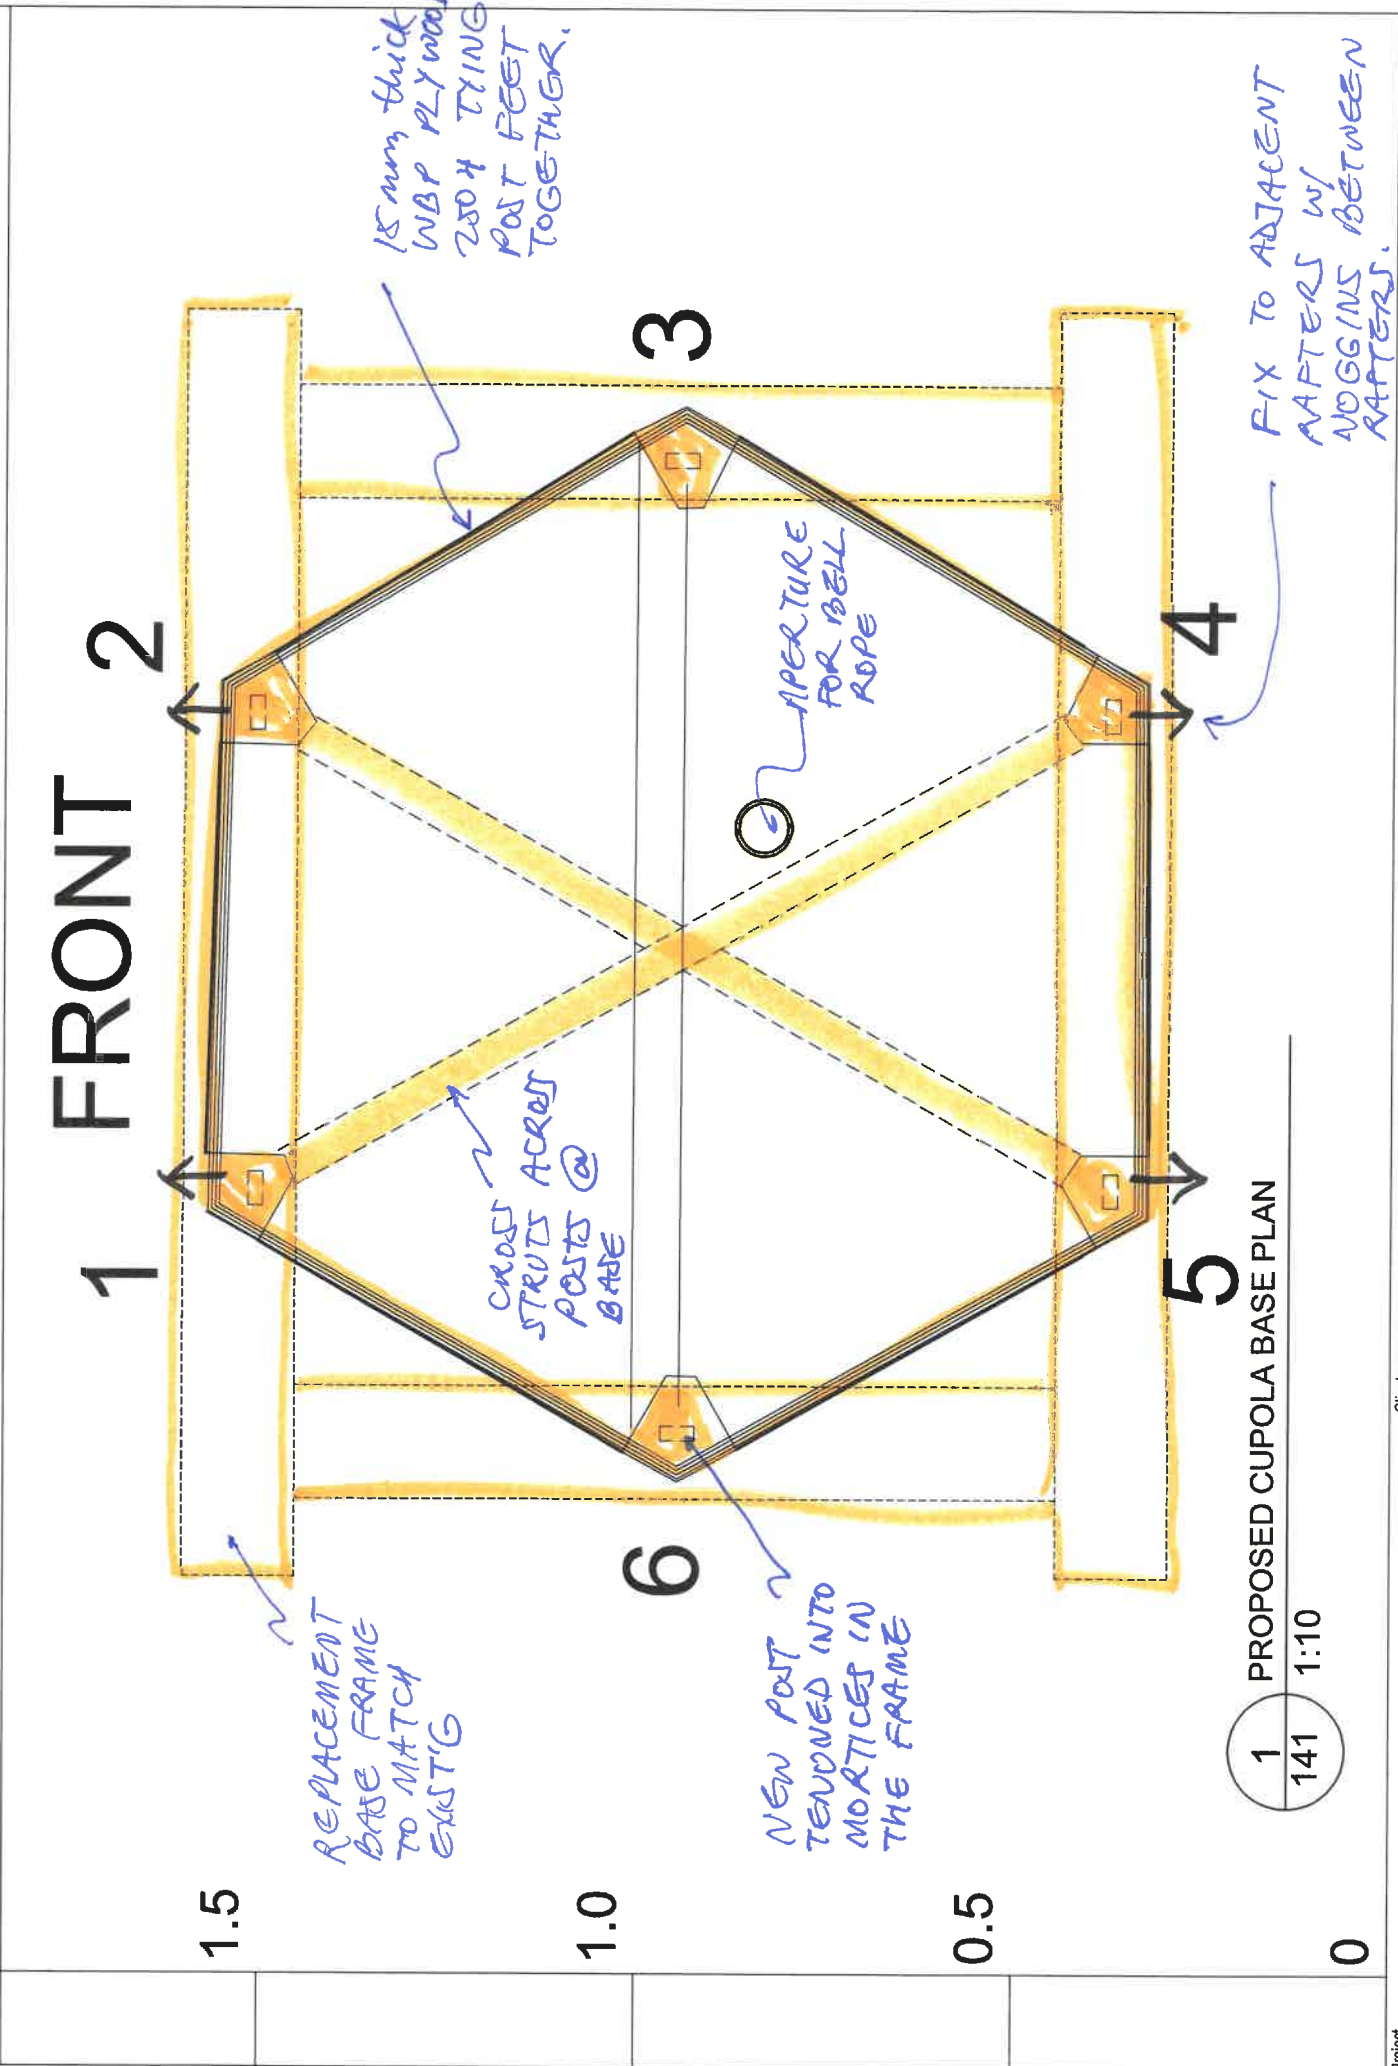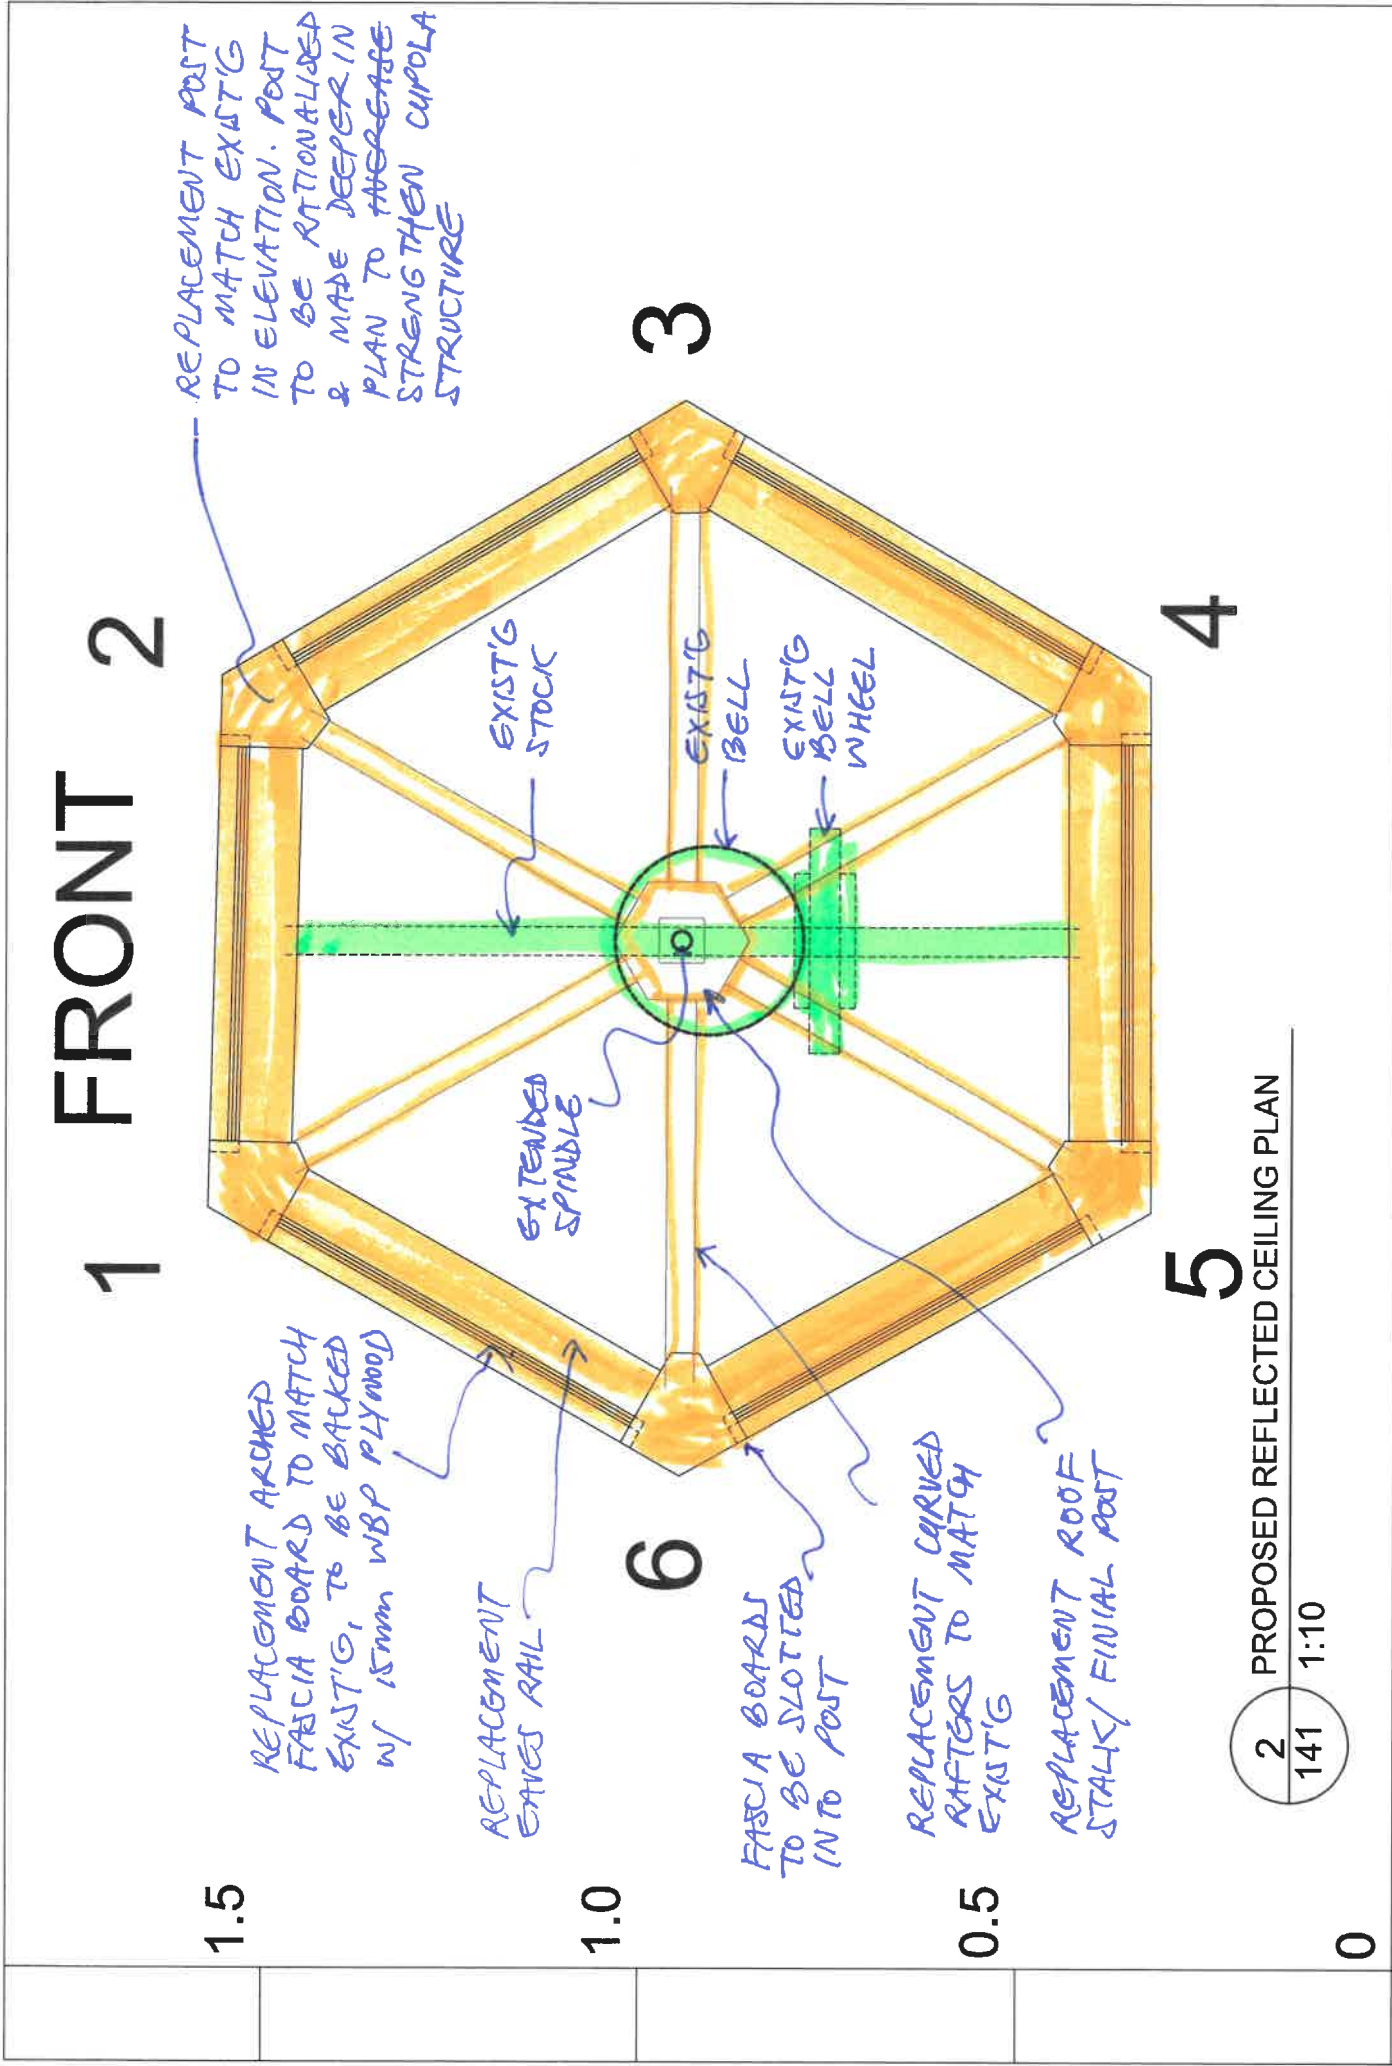

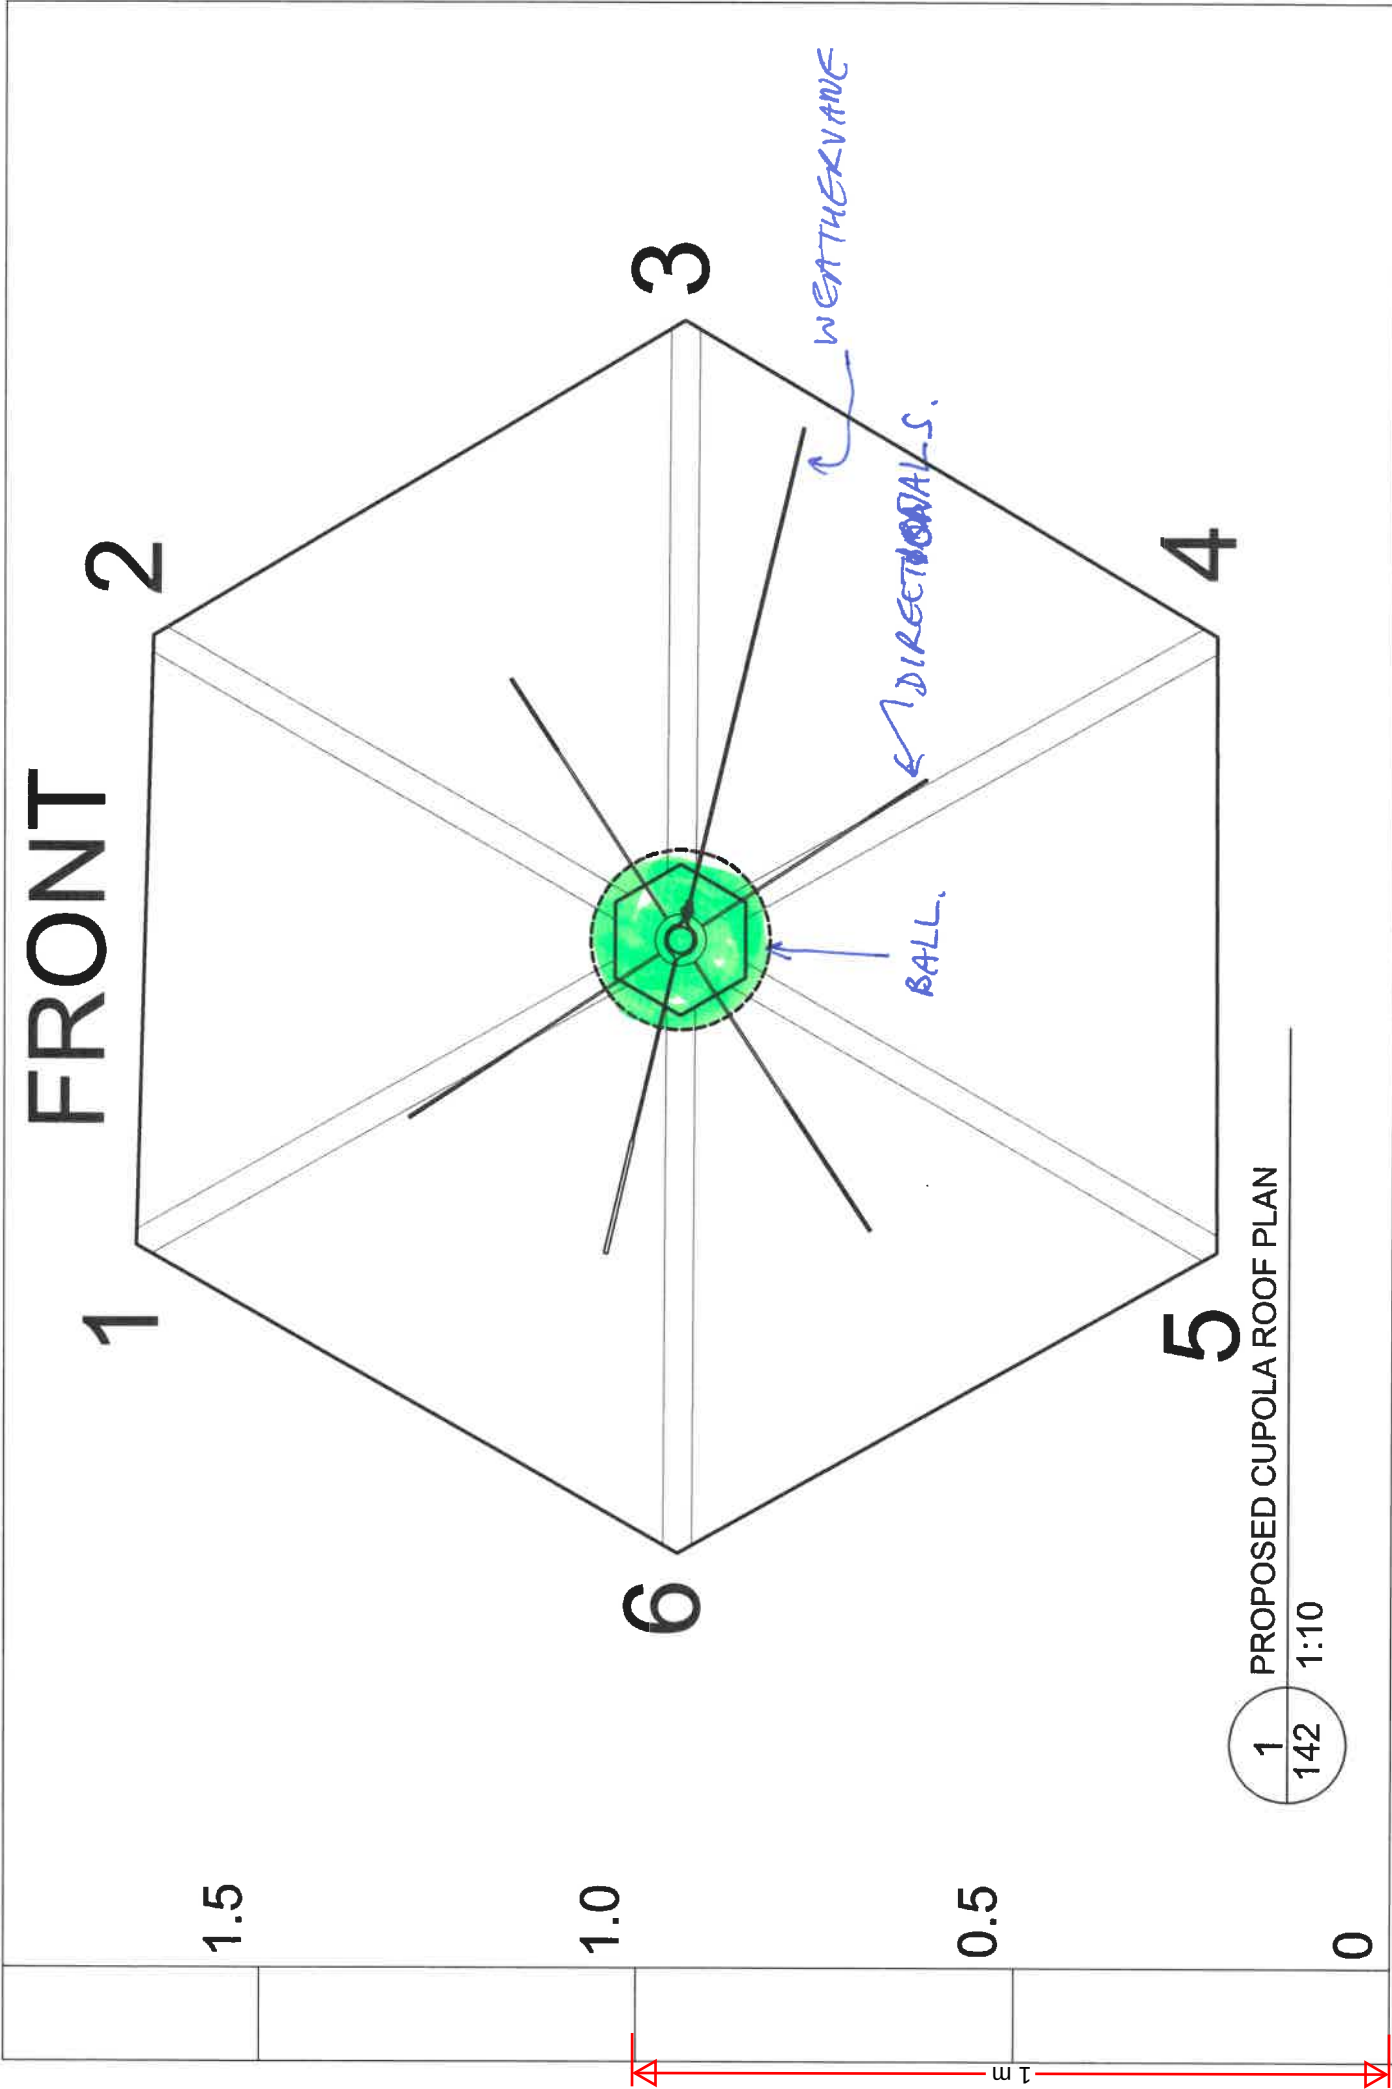

Copyright belongs to Clay Architecture Ltd. All dimensions are to be verified by the contractor before commencing works.

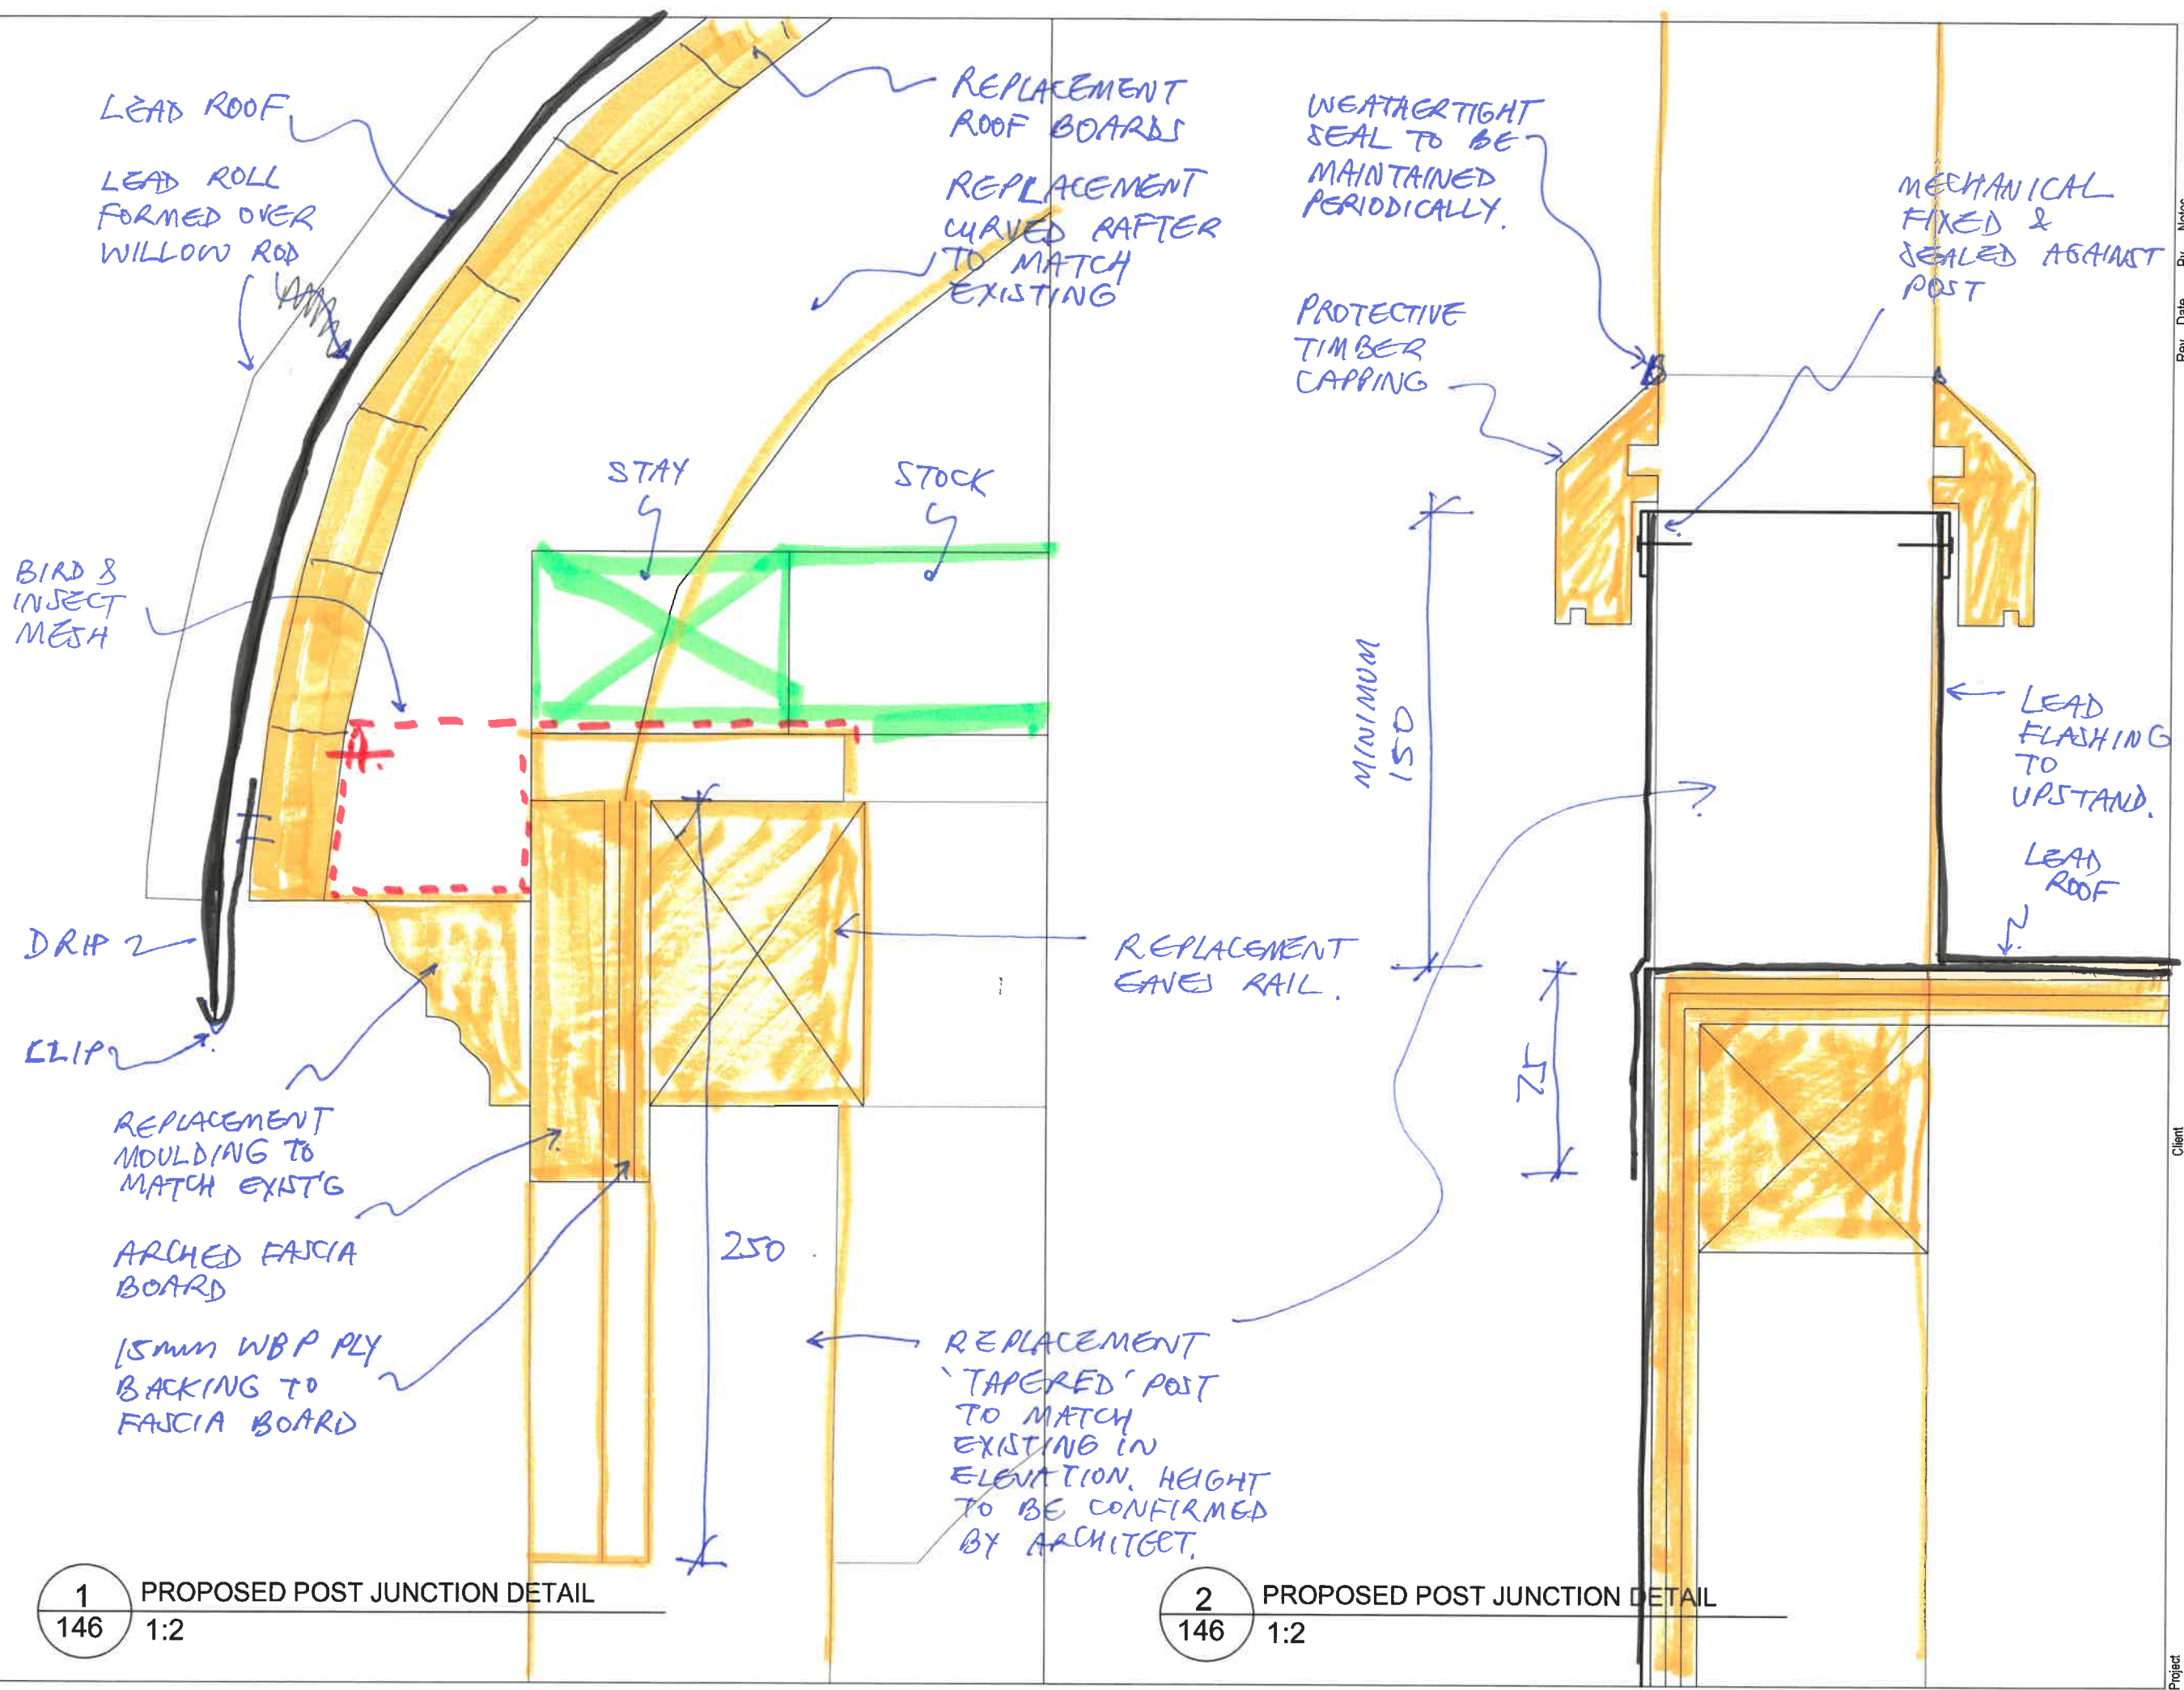

1 PROPOSED POST JUNCTION DETAIL
146 1:2

2 PROPOSED POST JUNCTION DETAIL
146 1:2

Project: GAD'S HILL SCHOOL, HIGHAM
GAD'S HILL PLACE REPAIRS
Client: GAD'S HILL SCHOOL
Title: CUPOLA REPAIRS
Proposed Junction Details
Drawing No: 5284/PL/146
Rev. Date By Notes

Copyright belongs to Clay Architecture Ltd. All dimensions are to be verified by the contractor before commencing works.