


Gad's Hill Place Cupola Repairs.
Notes taken from
meeting @ Fareham Joinery
22/5/2024.
1 of 14 pages.

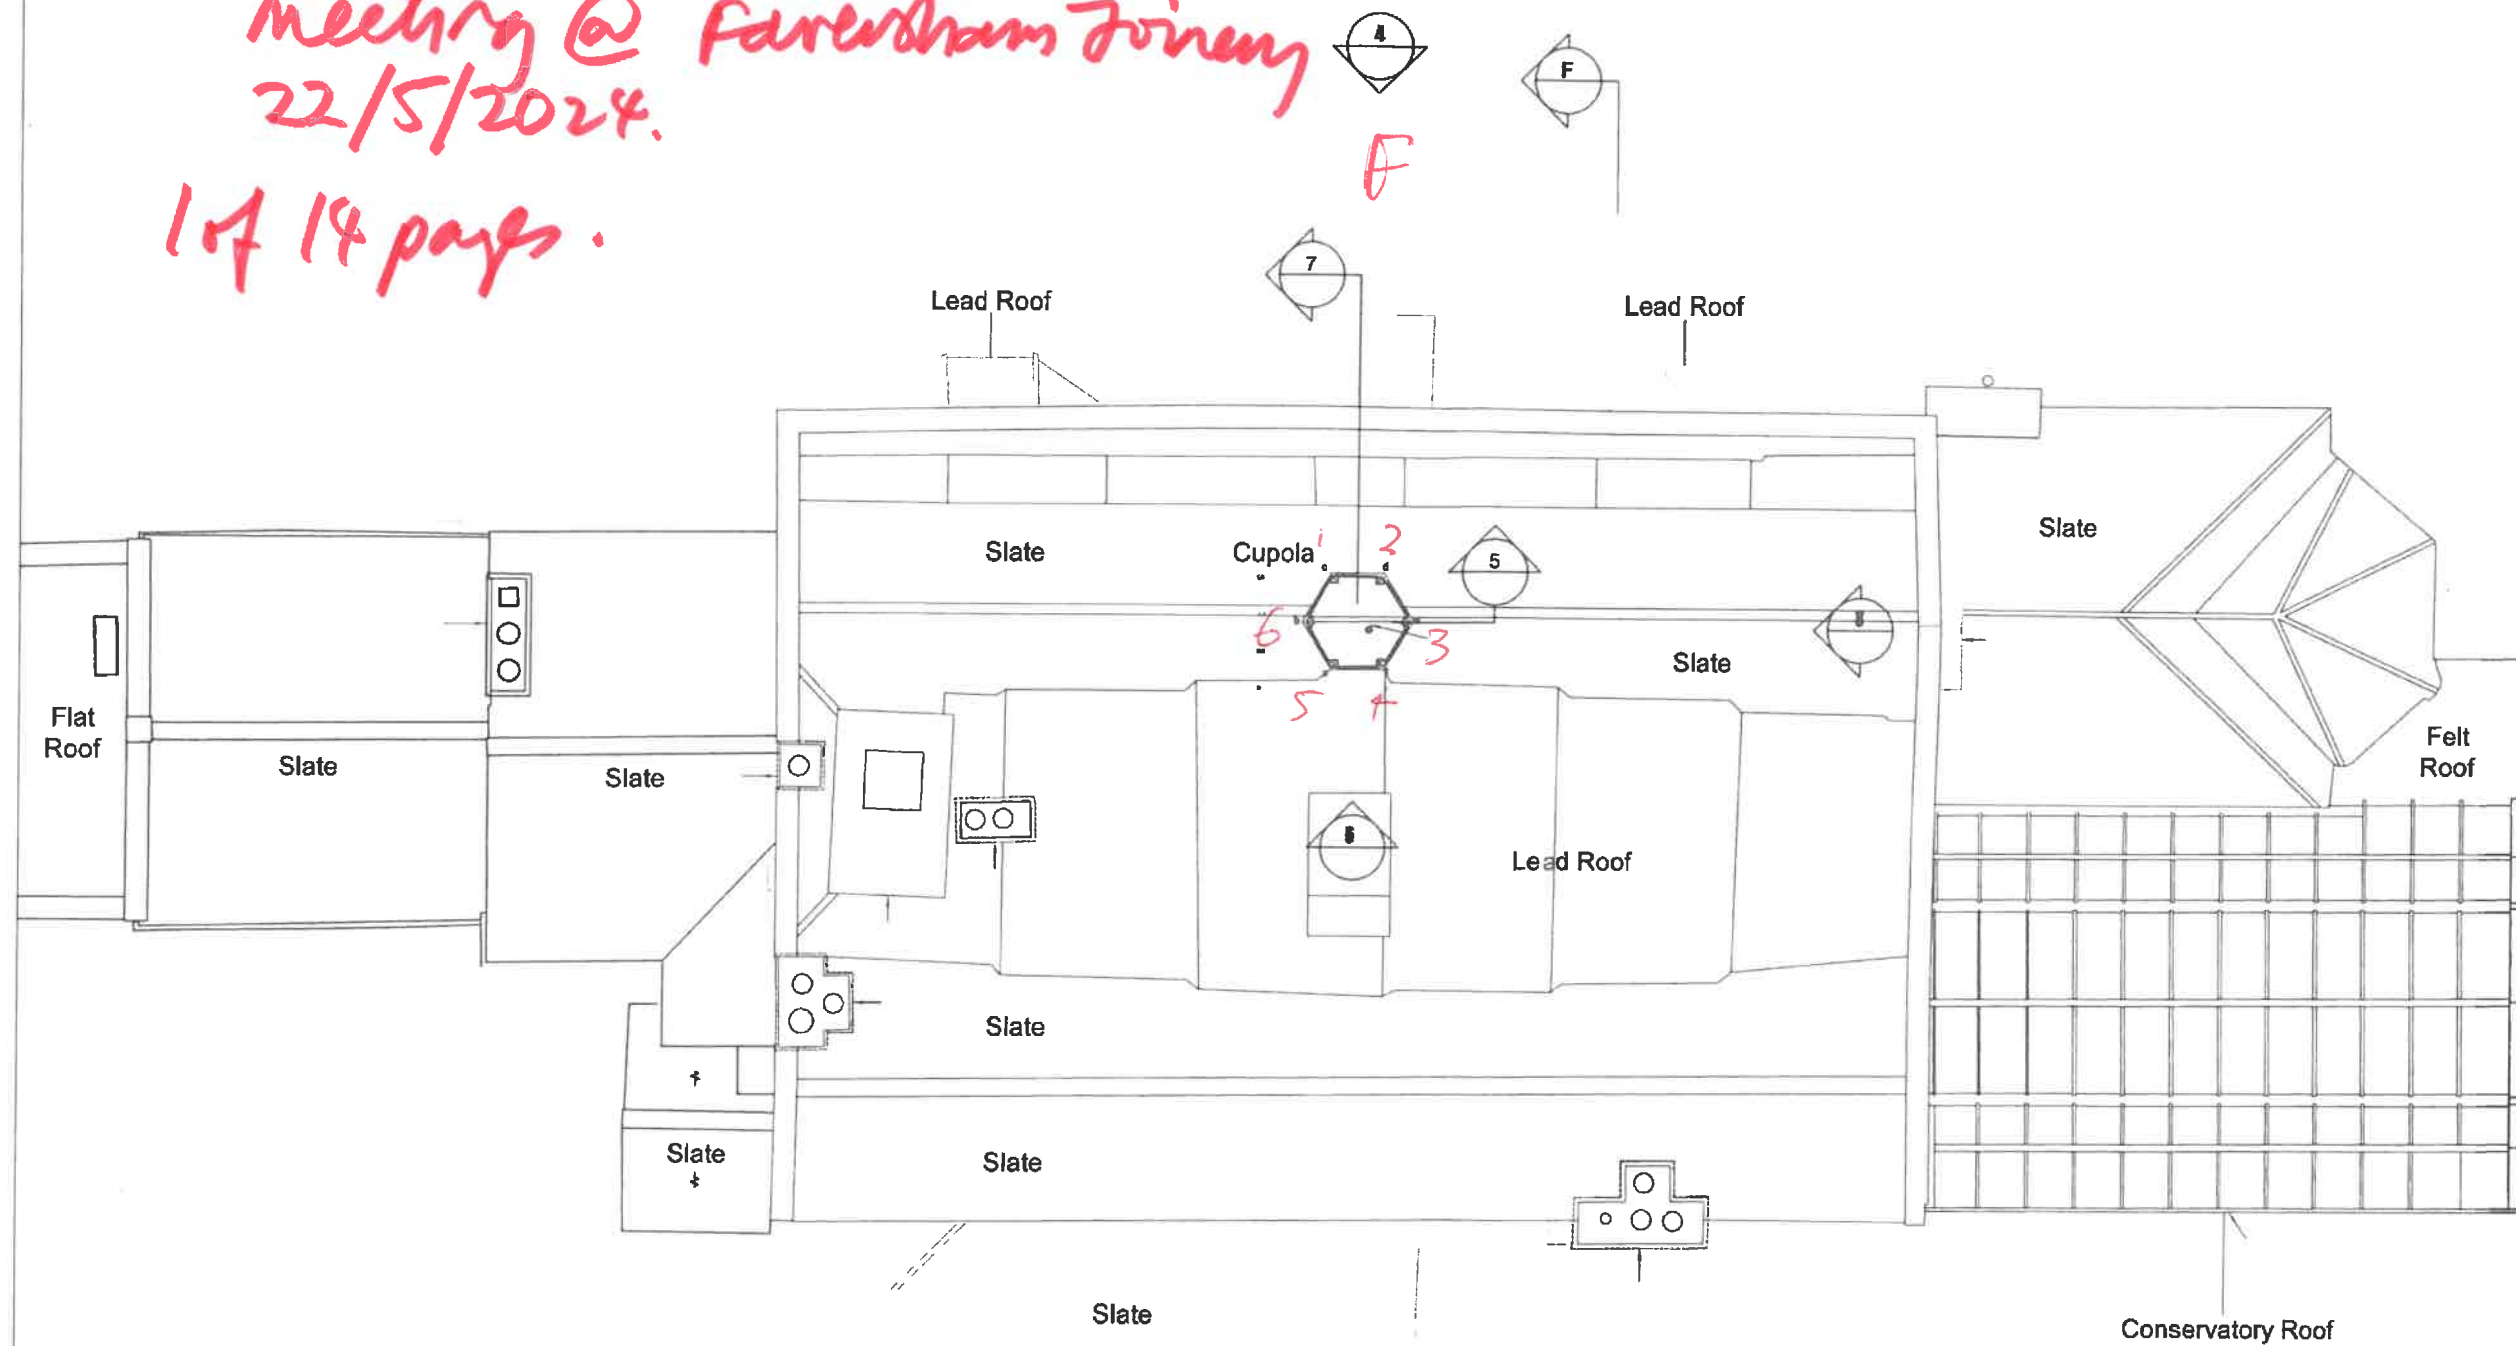

130

GAD'S HILL PLACE (H) EXISTING ROOF PLAN

1:100

0 1 2 3 4 5m



Rev.	Date	By	Notes
A	02.03.23	SW	Annotation added

Client	GAD'S HILL SCHOOL	Scale	1:100	@ A3 size
Project	GAD'S HILL SCHOOL, HIGHAM	Date	29/08/2023	
Project	GAD'S HILL PLACE REPAIRS	Drawn	GEN	Authorised CP
		Revision	/	
		Drawing No.	5284/PL/130	
		E:	design@clayarchitects.com	
		T:	01634 573 017	
			www.clayarchitecture.com	

Copyright belongs to Clay Architecture Ltd. All dimensions are to be verified by the contractor before commencing works.

clay architecture
 Great Lines Studios, Marlborough Road, Gillingham, Kent ME7 5HB