



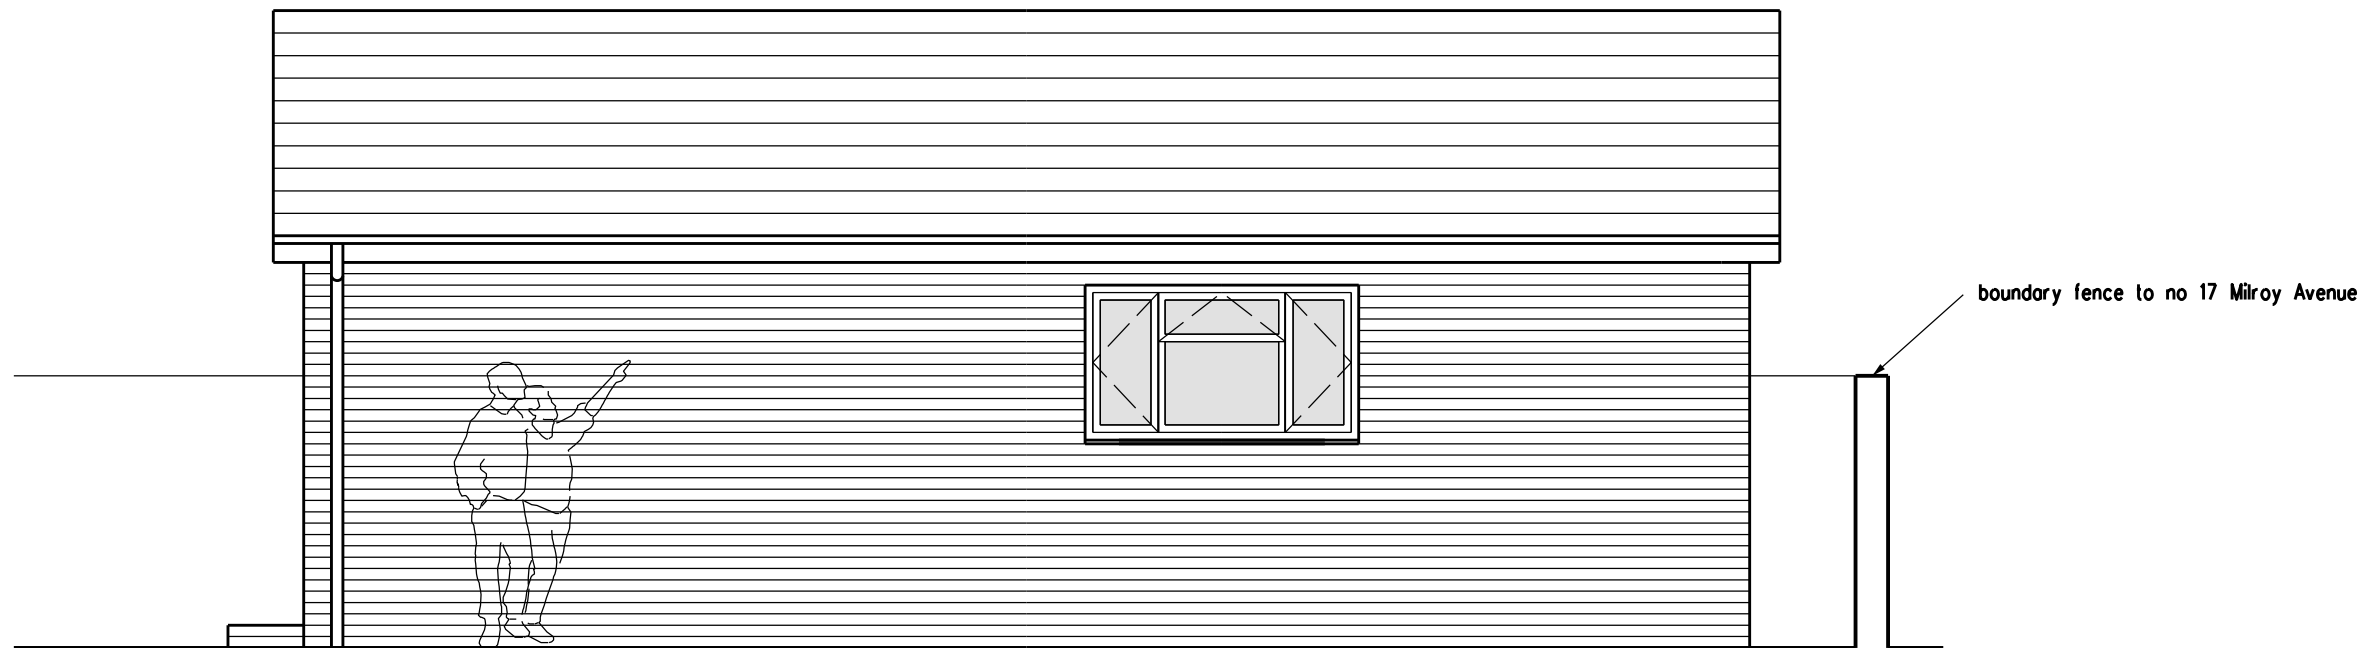

SIDE ELEVATION FACING No 19 MILROY AVENUE - NO CHANGE

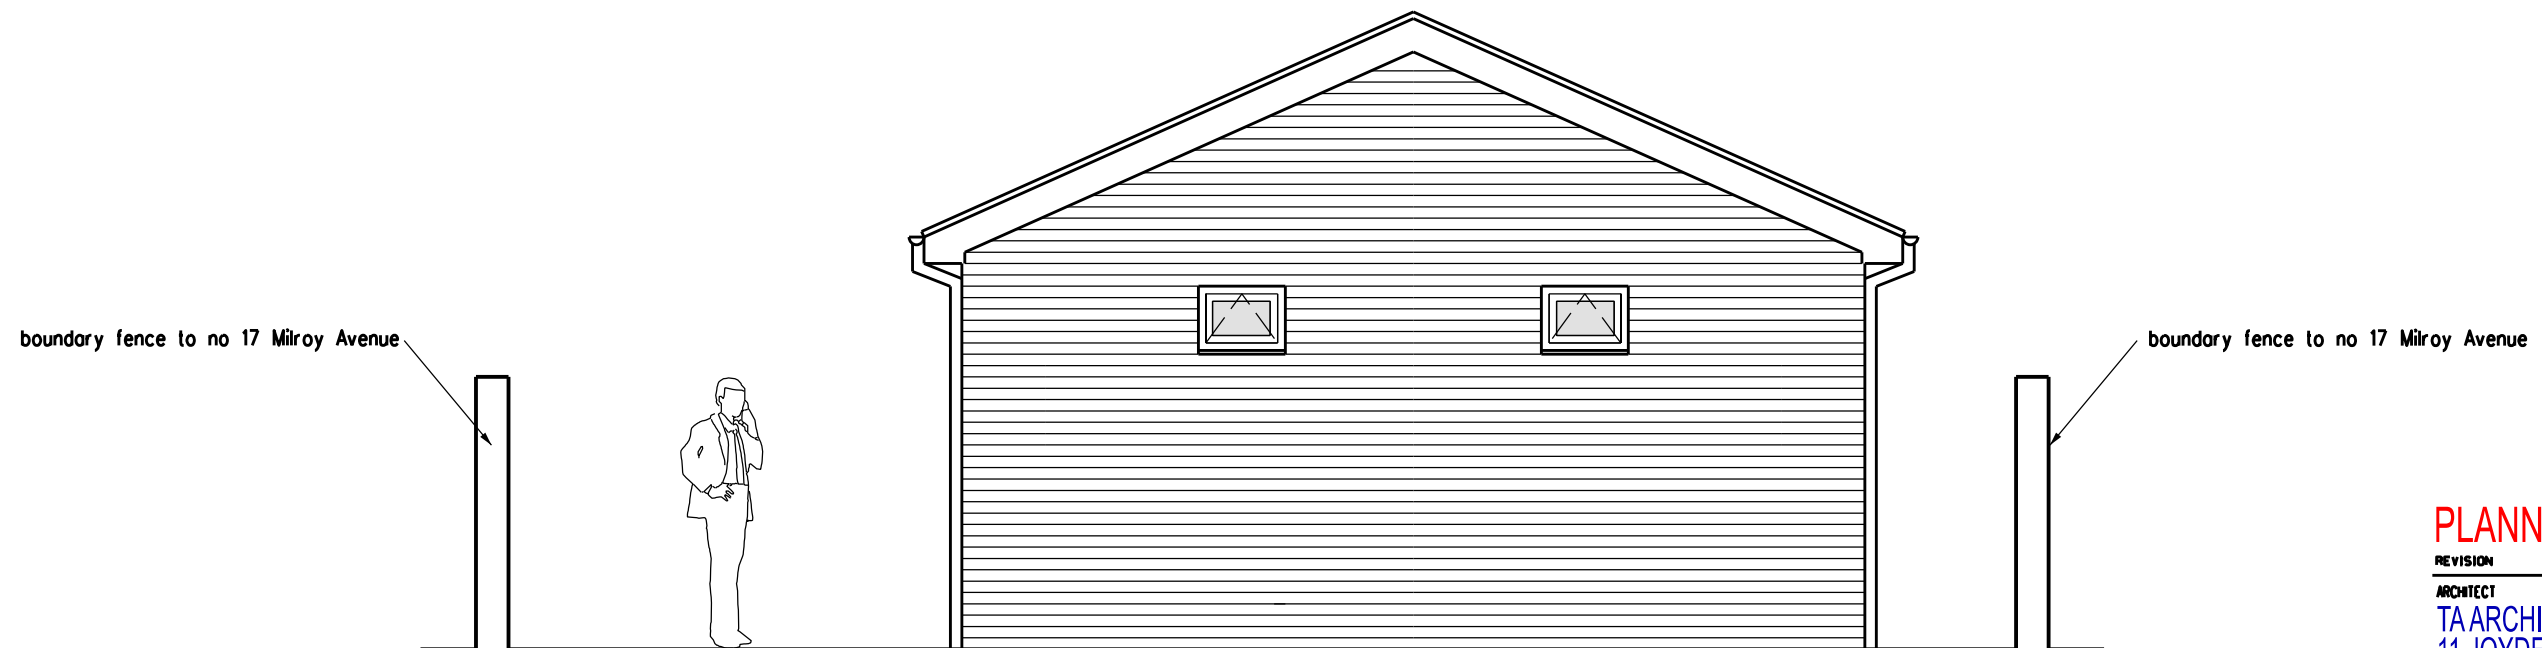

REAR ELEVATION FACING BOUNDARY FENCE - NO CHANGE


PLANNING APPLICATION

REVISION DATE

ARCHITECT
TA ARCHITECTS
11 JOYDENS WOOD ROAD BEXLEY
KENT DA5 2HS Tel 07905 130591
ta140256@googlemail.com

JOB
PROPOSED ANNEX BUILDING
AT 17 MILROY AVENUE
GRAVESEND DA11 7AZ

DRAWING
EXISTING ELEVATIONS

 

SCALE 1:50 AT A3 DATE SEP 2024

DRAWING NO.
LS/34