
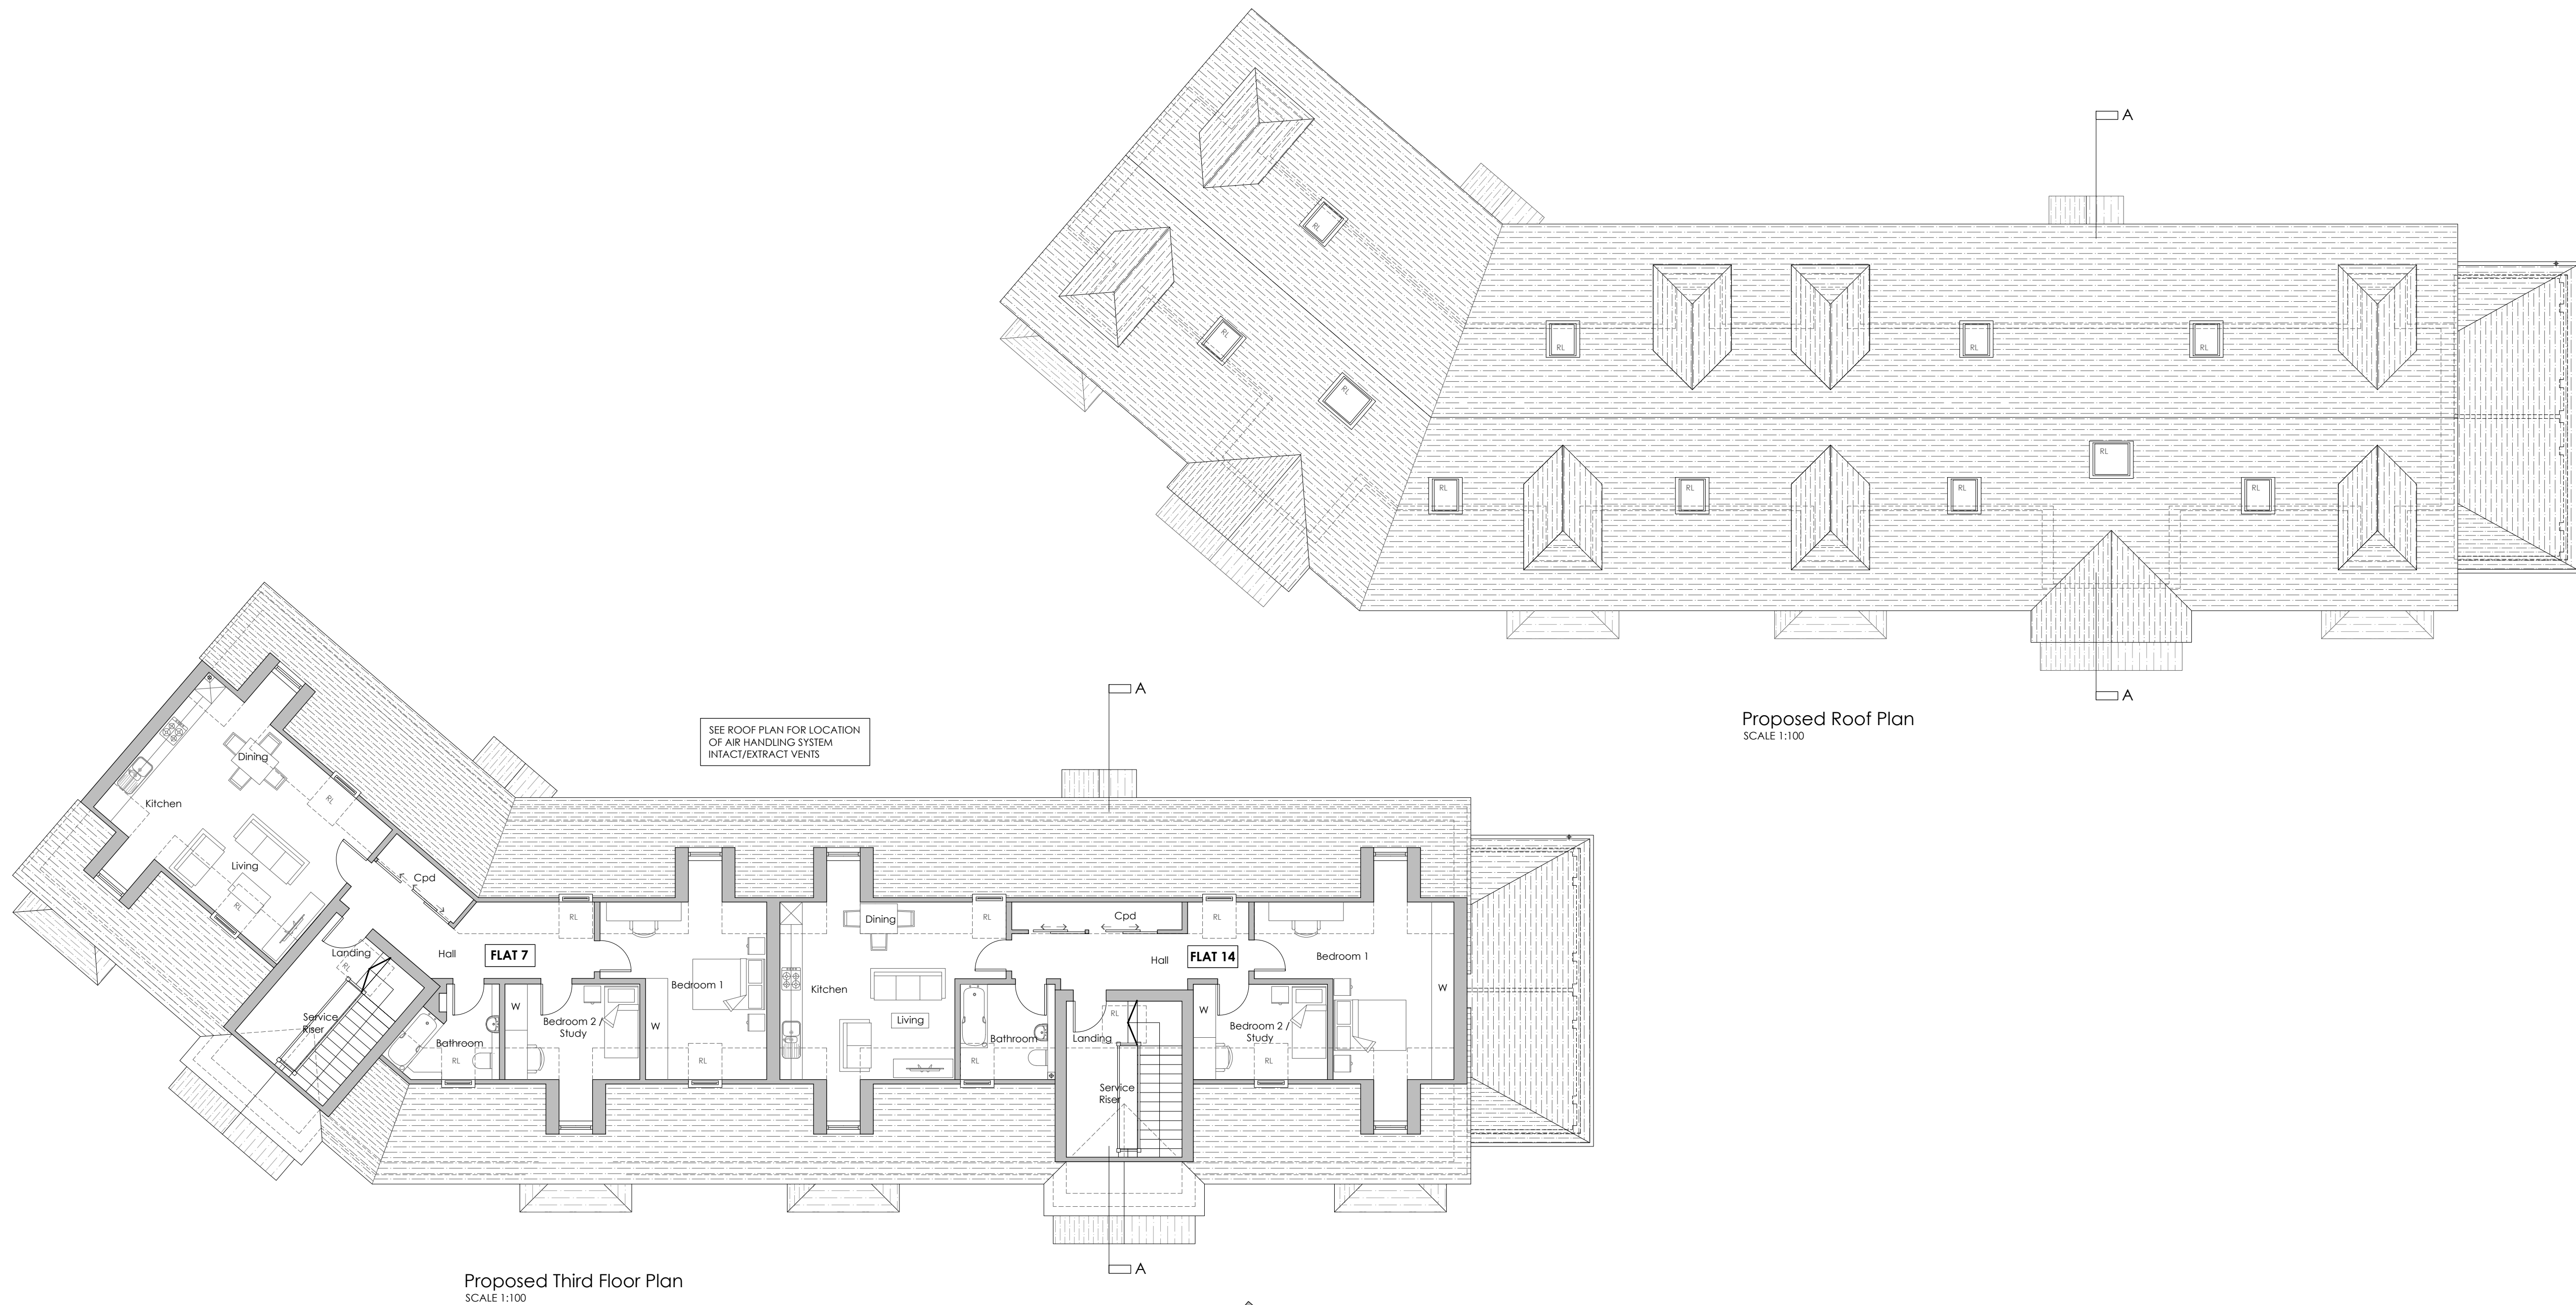


Proposed Roof Plan
SCALE 1:100

Proposed Third Floor Plan
SCALE 1:100

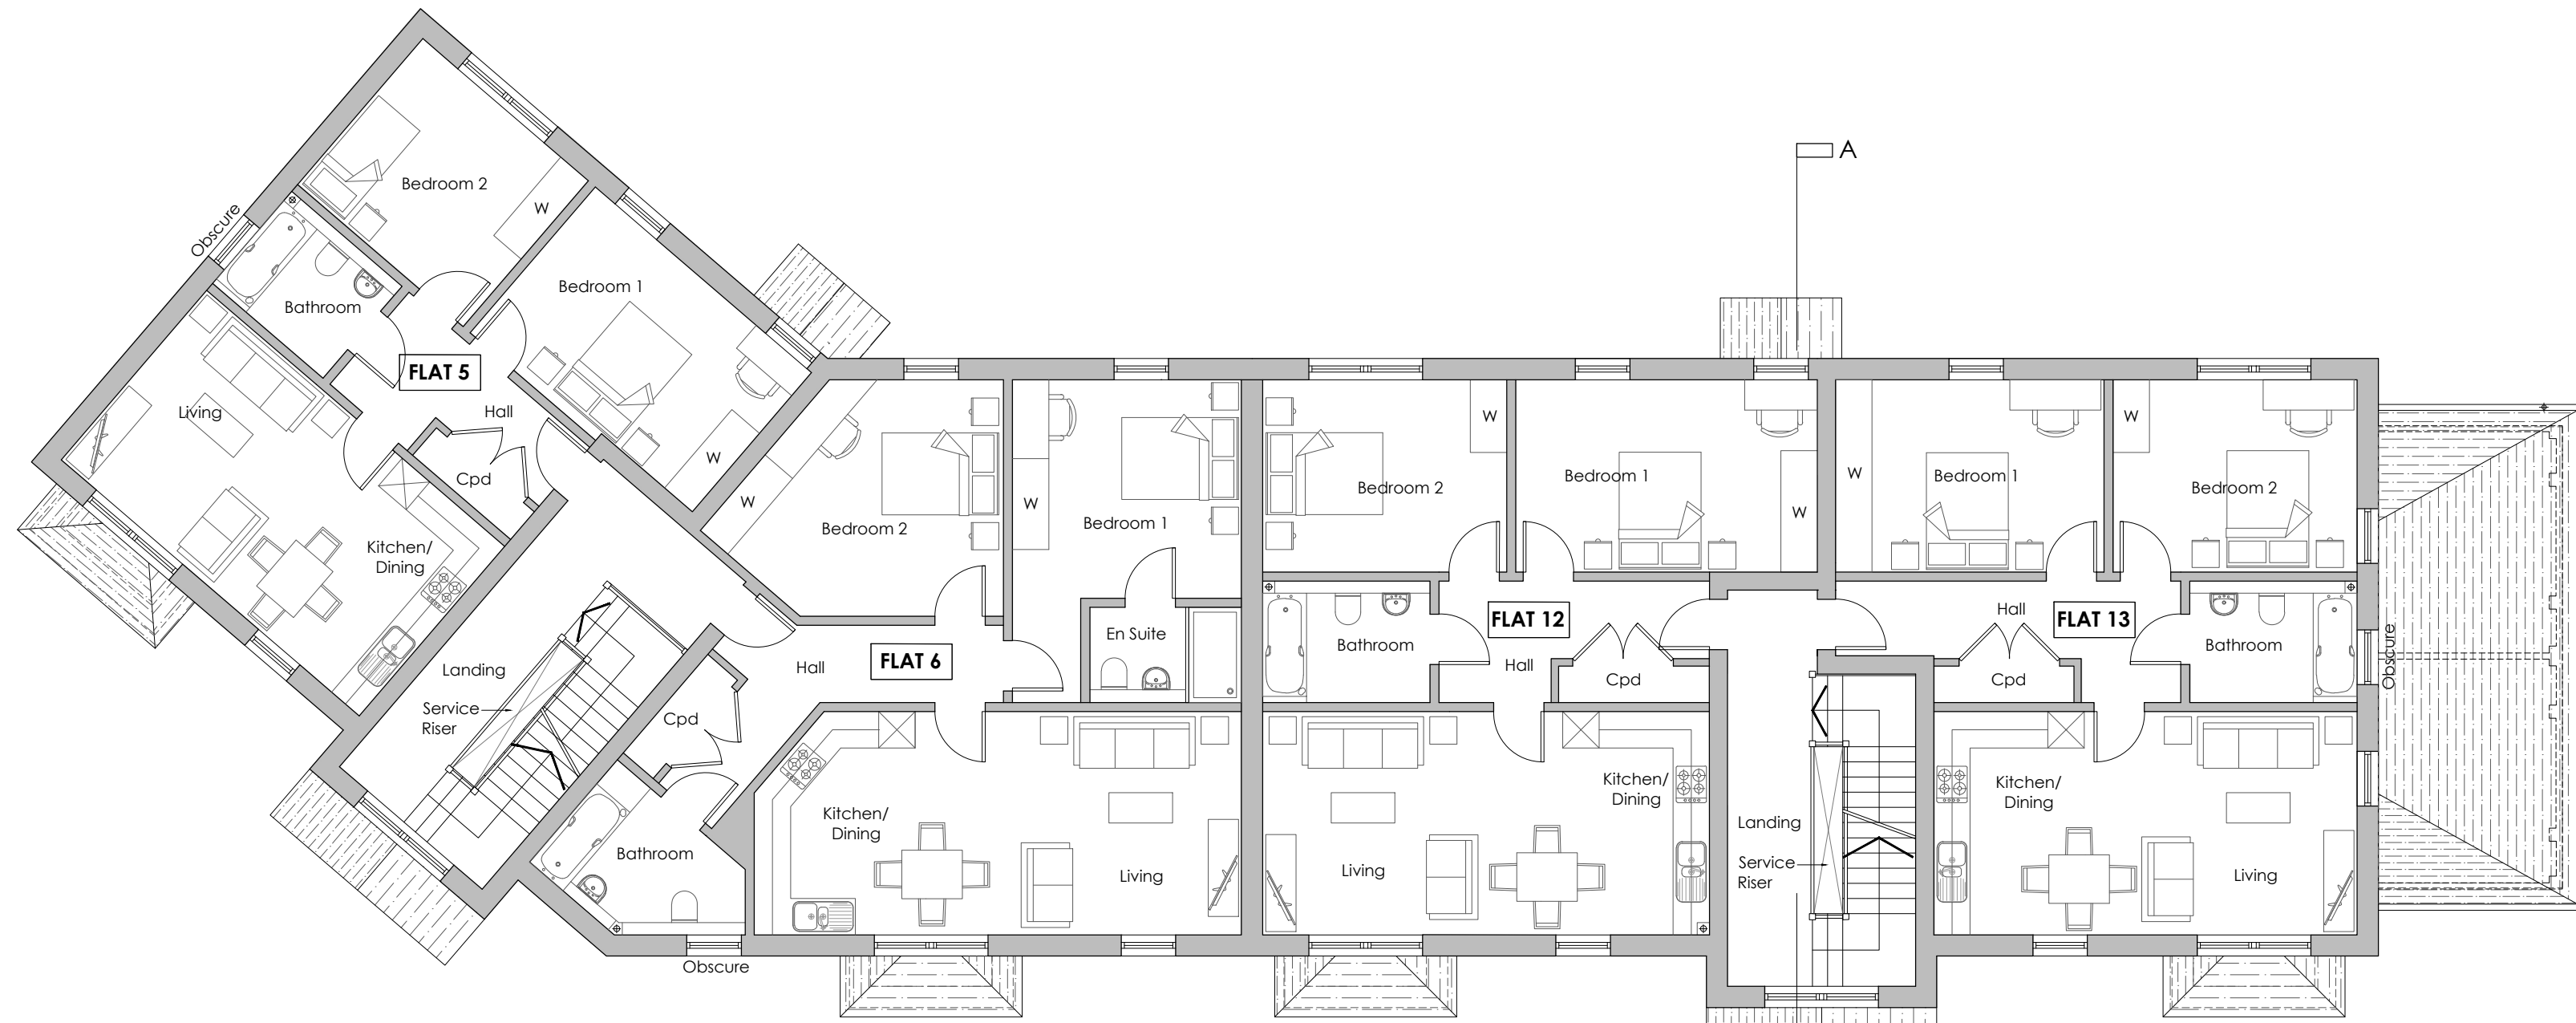

Proposed Second Floor Plan
SCALE 1:100

B	02.10.24	Window openings amended
A	27.06.22	Flat 13 entrance updated to increase G.I.A

Rev	Date	Comments
-----	------	----------

PLANNING

Client
BRT Properties Kent Ltd

Project
2 Vale Road,
Northfleet,
Gravesend,
Kent,
DA11 8BZ

Title
Proposed 2nd & 3rd Floor Plans
and Roof Plan

Project No.	Date
7985	DEC 2021
Drawing No.	Revision
7985-PD-03	B
Scale	Drawn
AS SHOWN @A1	MN
	Check
	RR