



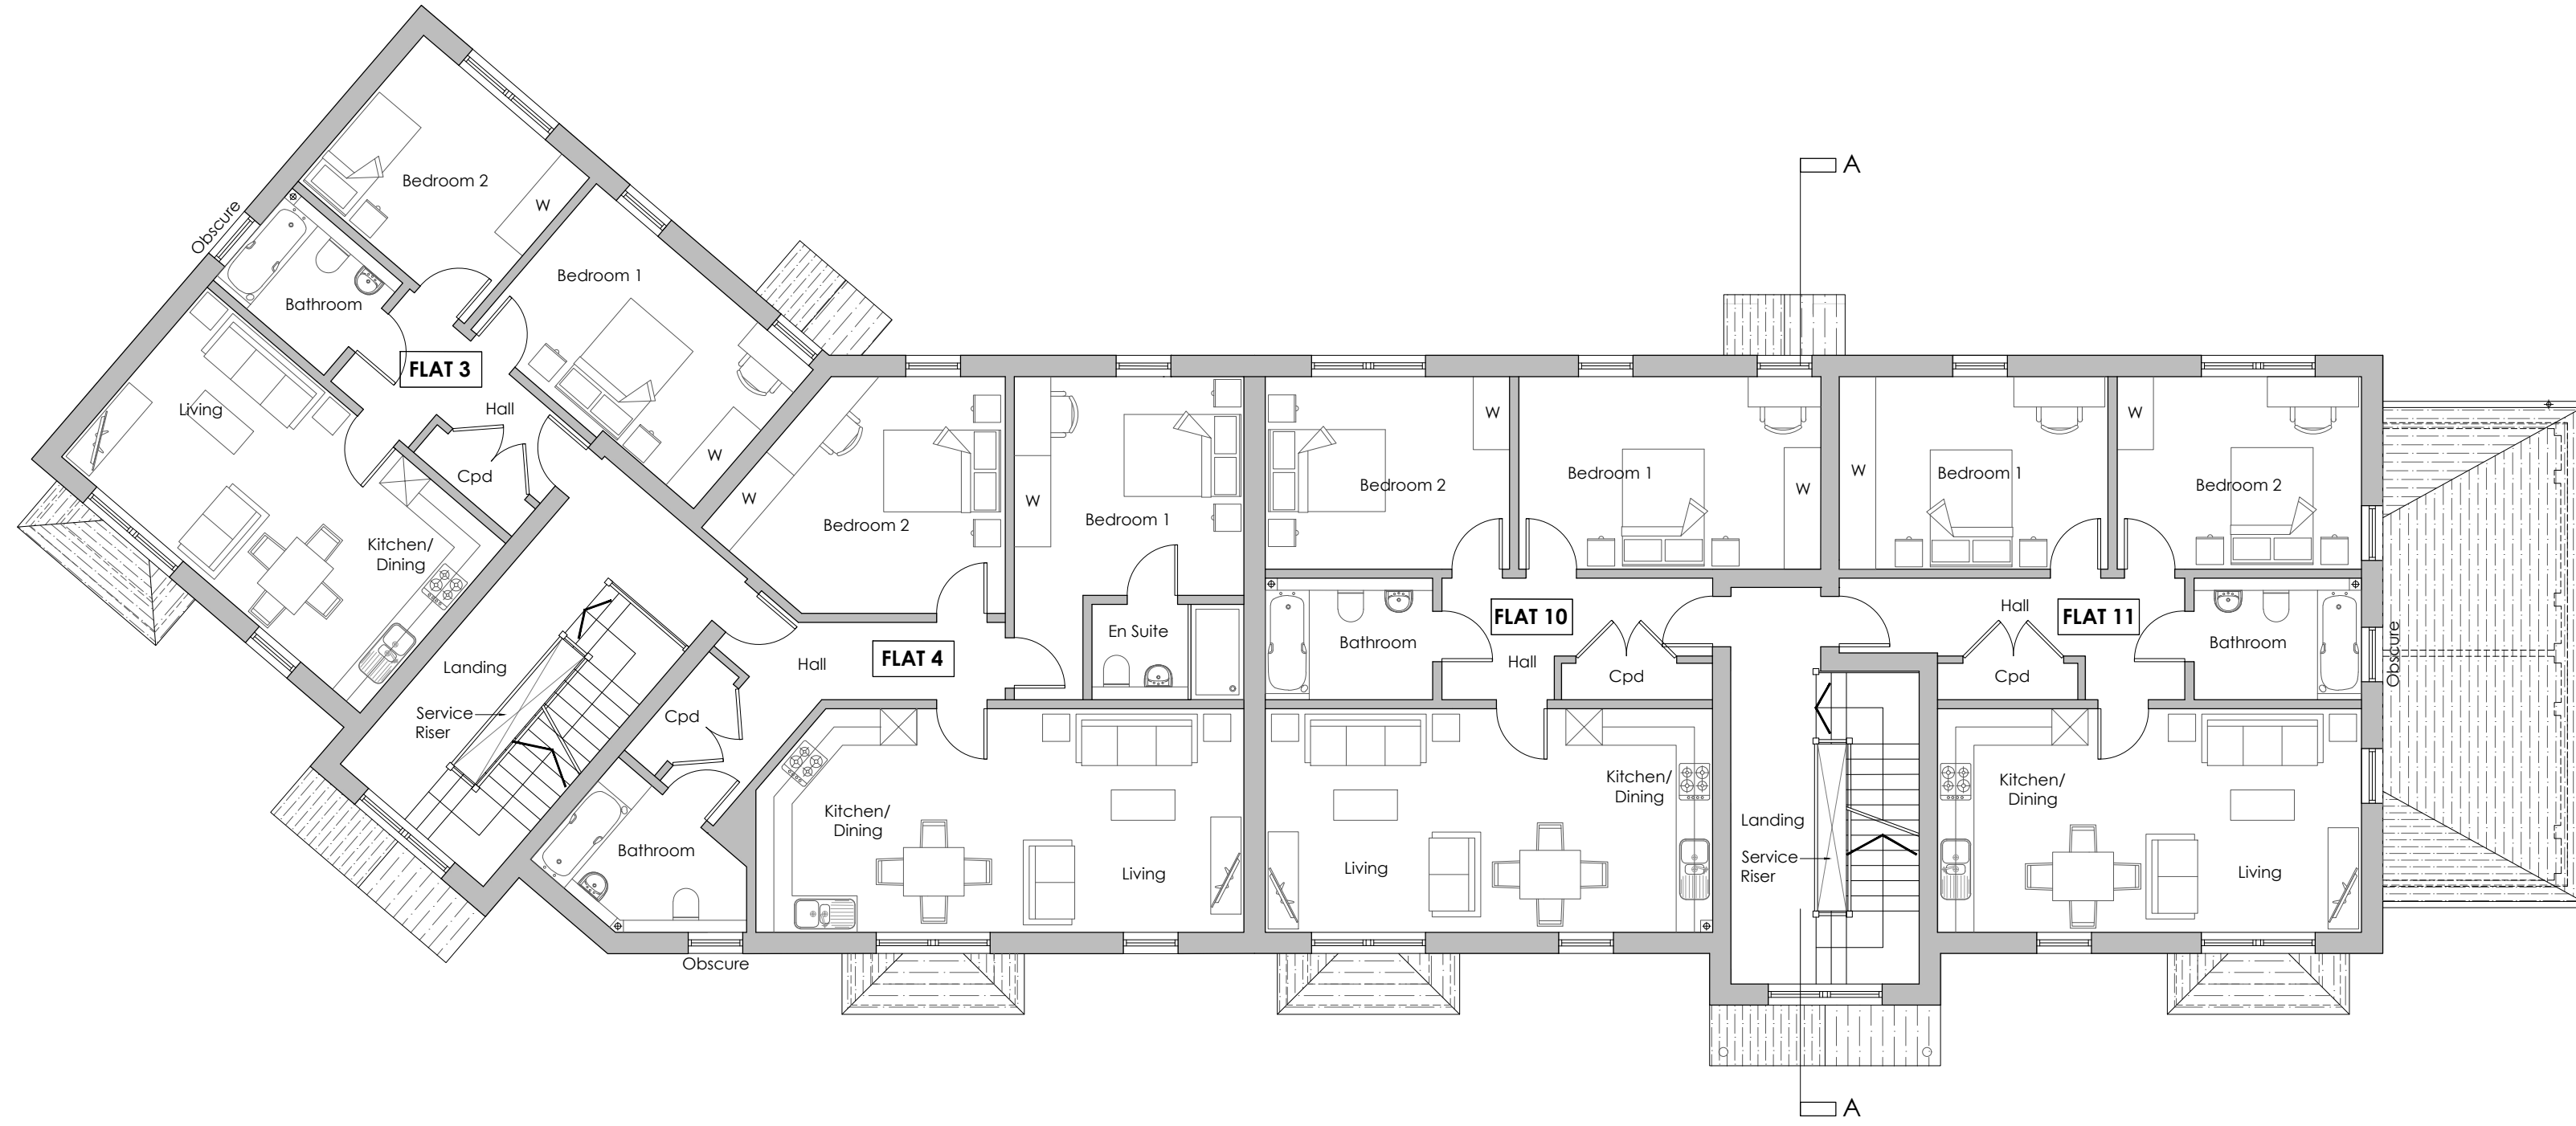

Proposed First Floor Plan
SCALE 1:100

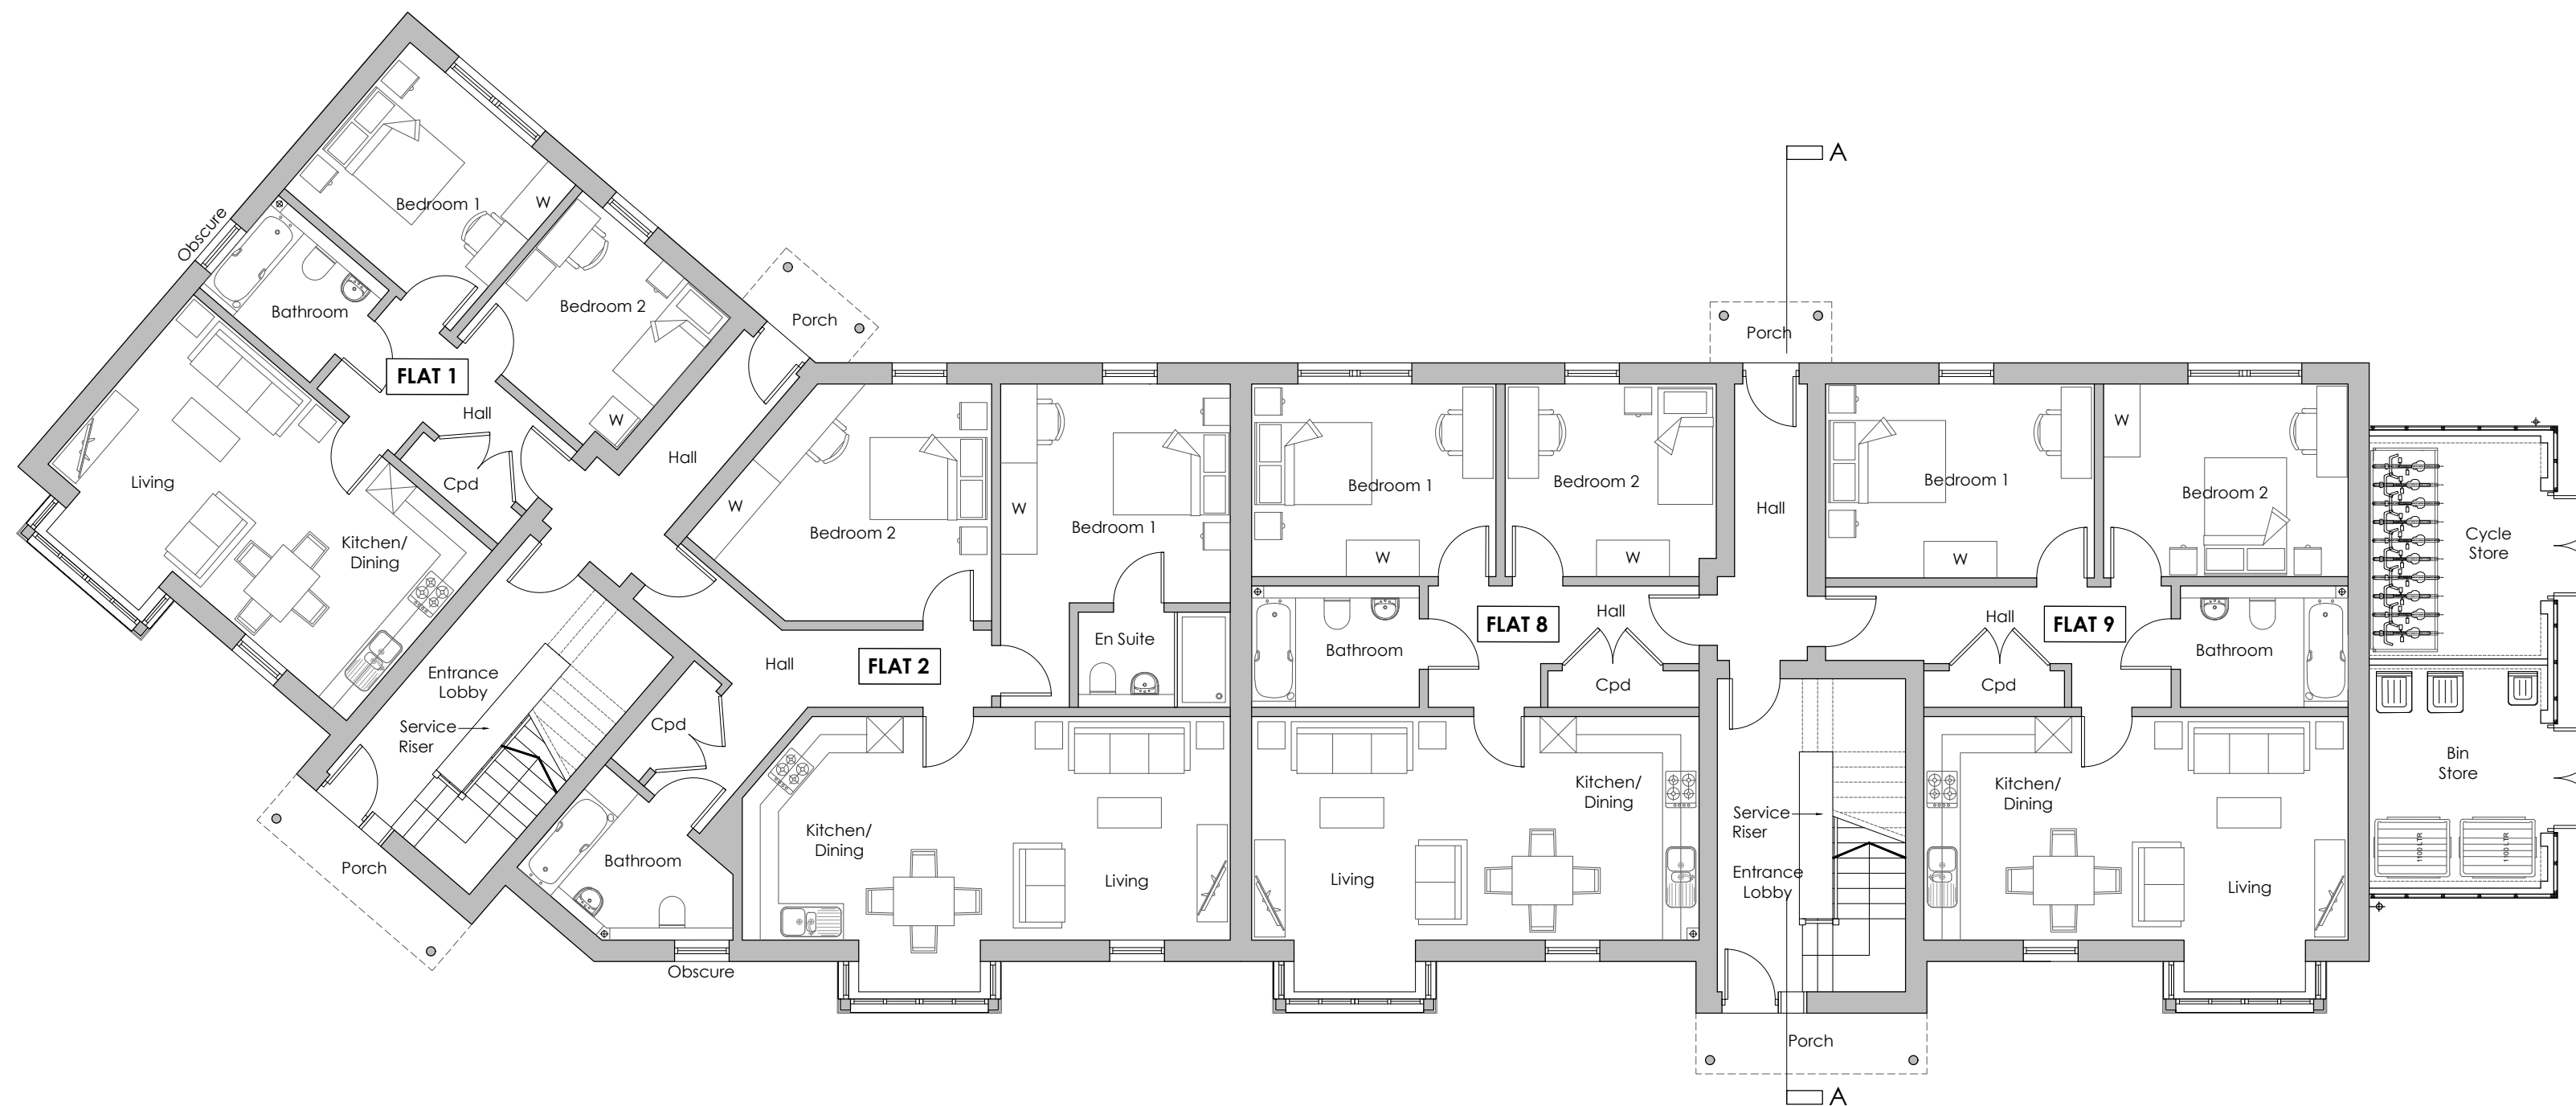

Proposed Ground Floor Plan
SCALE 1:100

Rev	Date	Comments
B	02.10.24	Window openings amended
A	27.06.22	Flats 9 & 11 entrances updated to increase G.I.A

Rev	Date	Comments
-----	------	----------

PLANNING

Client
BRT Properties Kent Ltd

Project
2 Vale Road,
Northfleet,
Gravesend,
Kent,
DA11 8BZ

Title
Proposed Ground & First Floor Plans

Project No.	Date
7985	DEC 2021
Drawing No.	Revision
7985-PD-02	B
Scale	Drawn
AS SHOWN @A1	MN
	Check
	RR

Nepicar House, London Road
Wrotham Heath, TN15 7BS
phone: 01732 753333
fax: 01732 753334
info@offsetarchitects.co.uk
www.offsetarchitects.co.uk

