


01 Existing West Elevation
Scale 1:100


02 Existing East Elevation
Scale 1:100

03 Existing South Elevation
Scale 1:100


04 Existing North Elevation
Scale 1:100

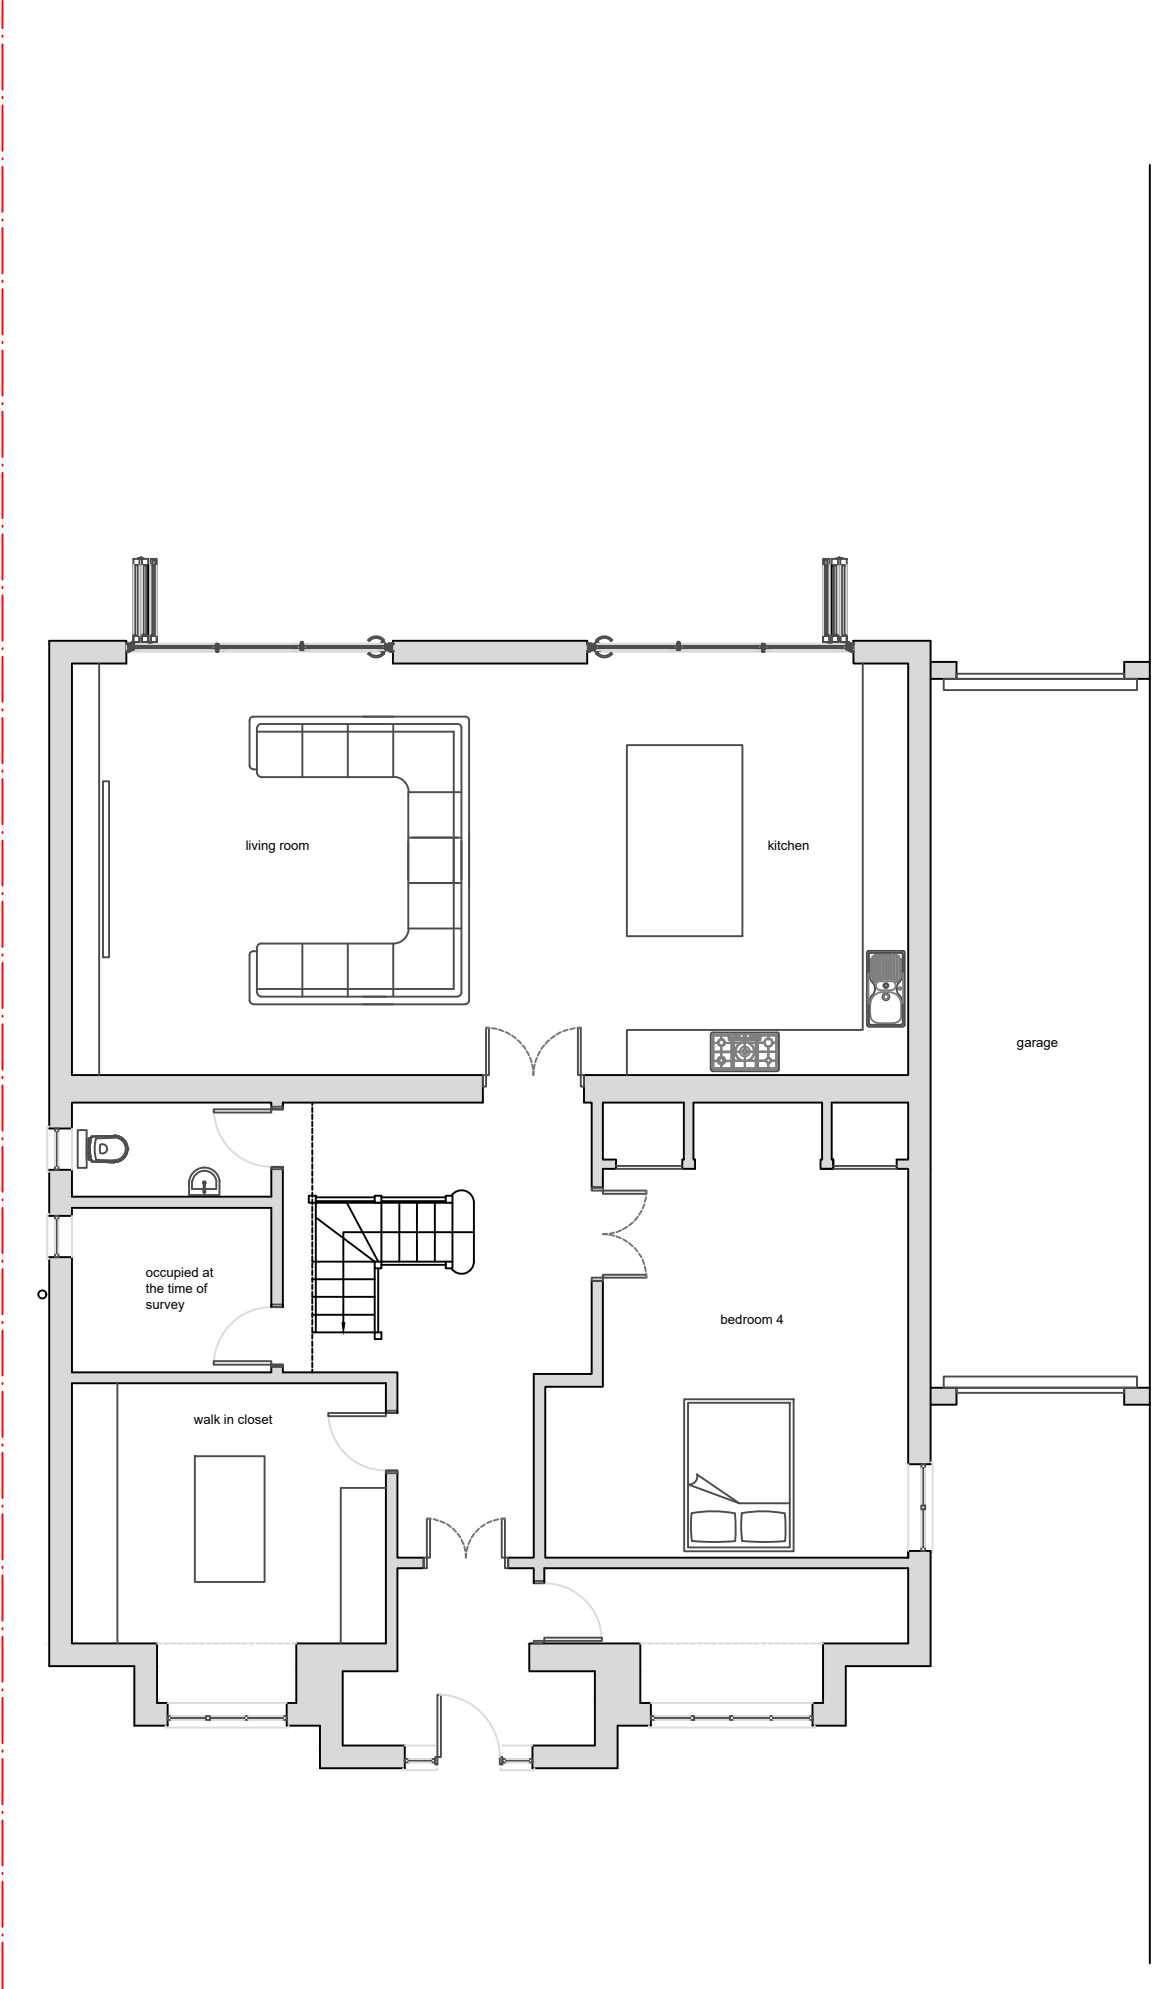


05 Existing Ground Floor Plan
Scale 1:100

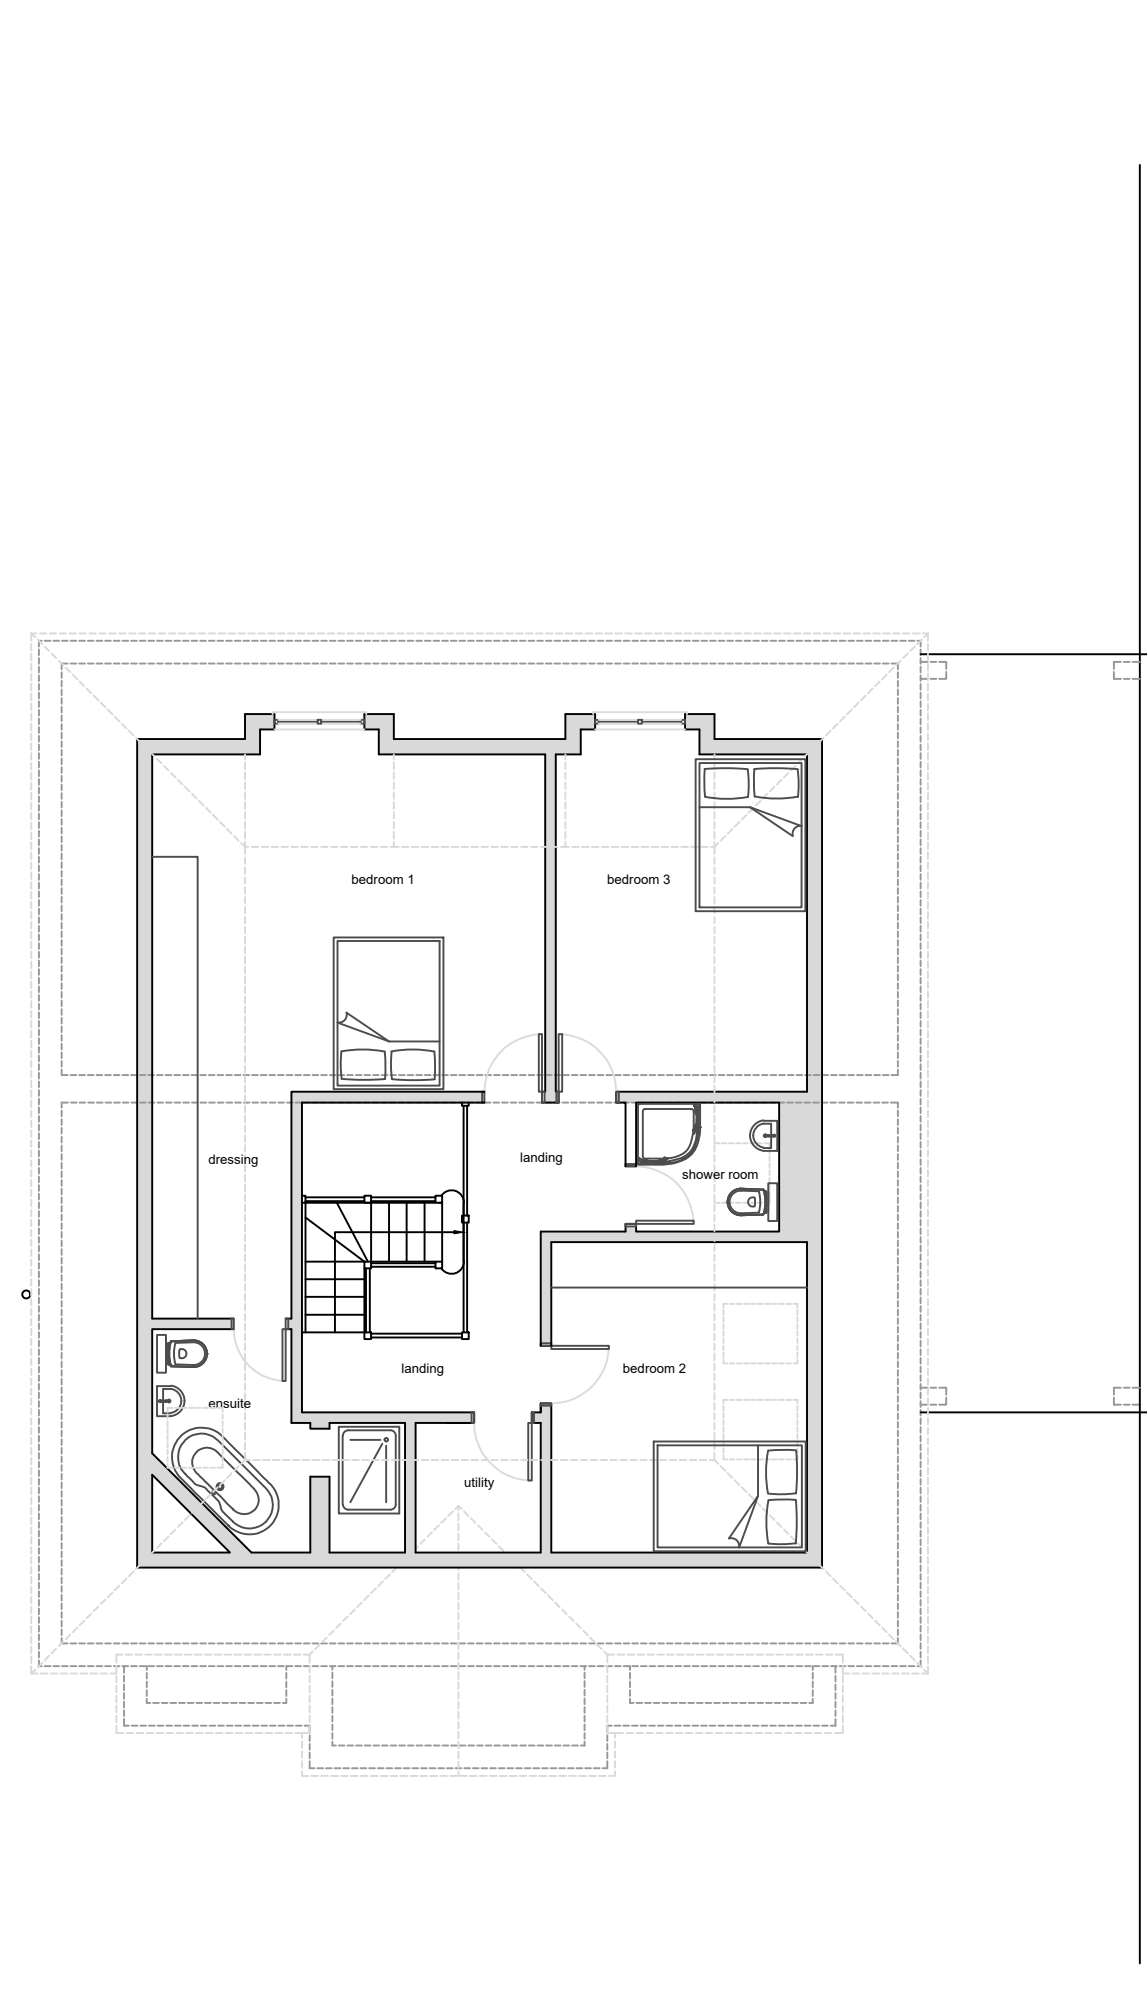

06 Existing First Floor Plan
Scale 1:100

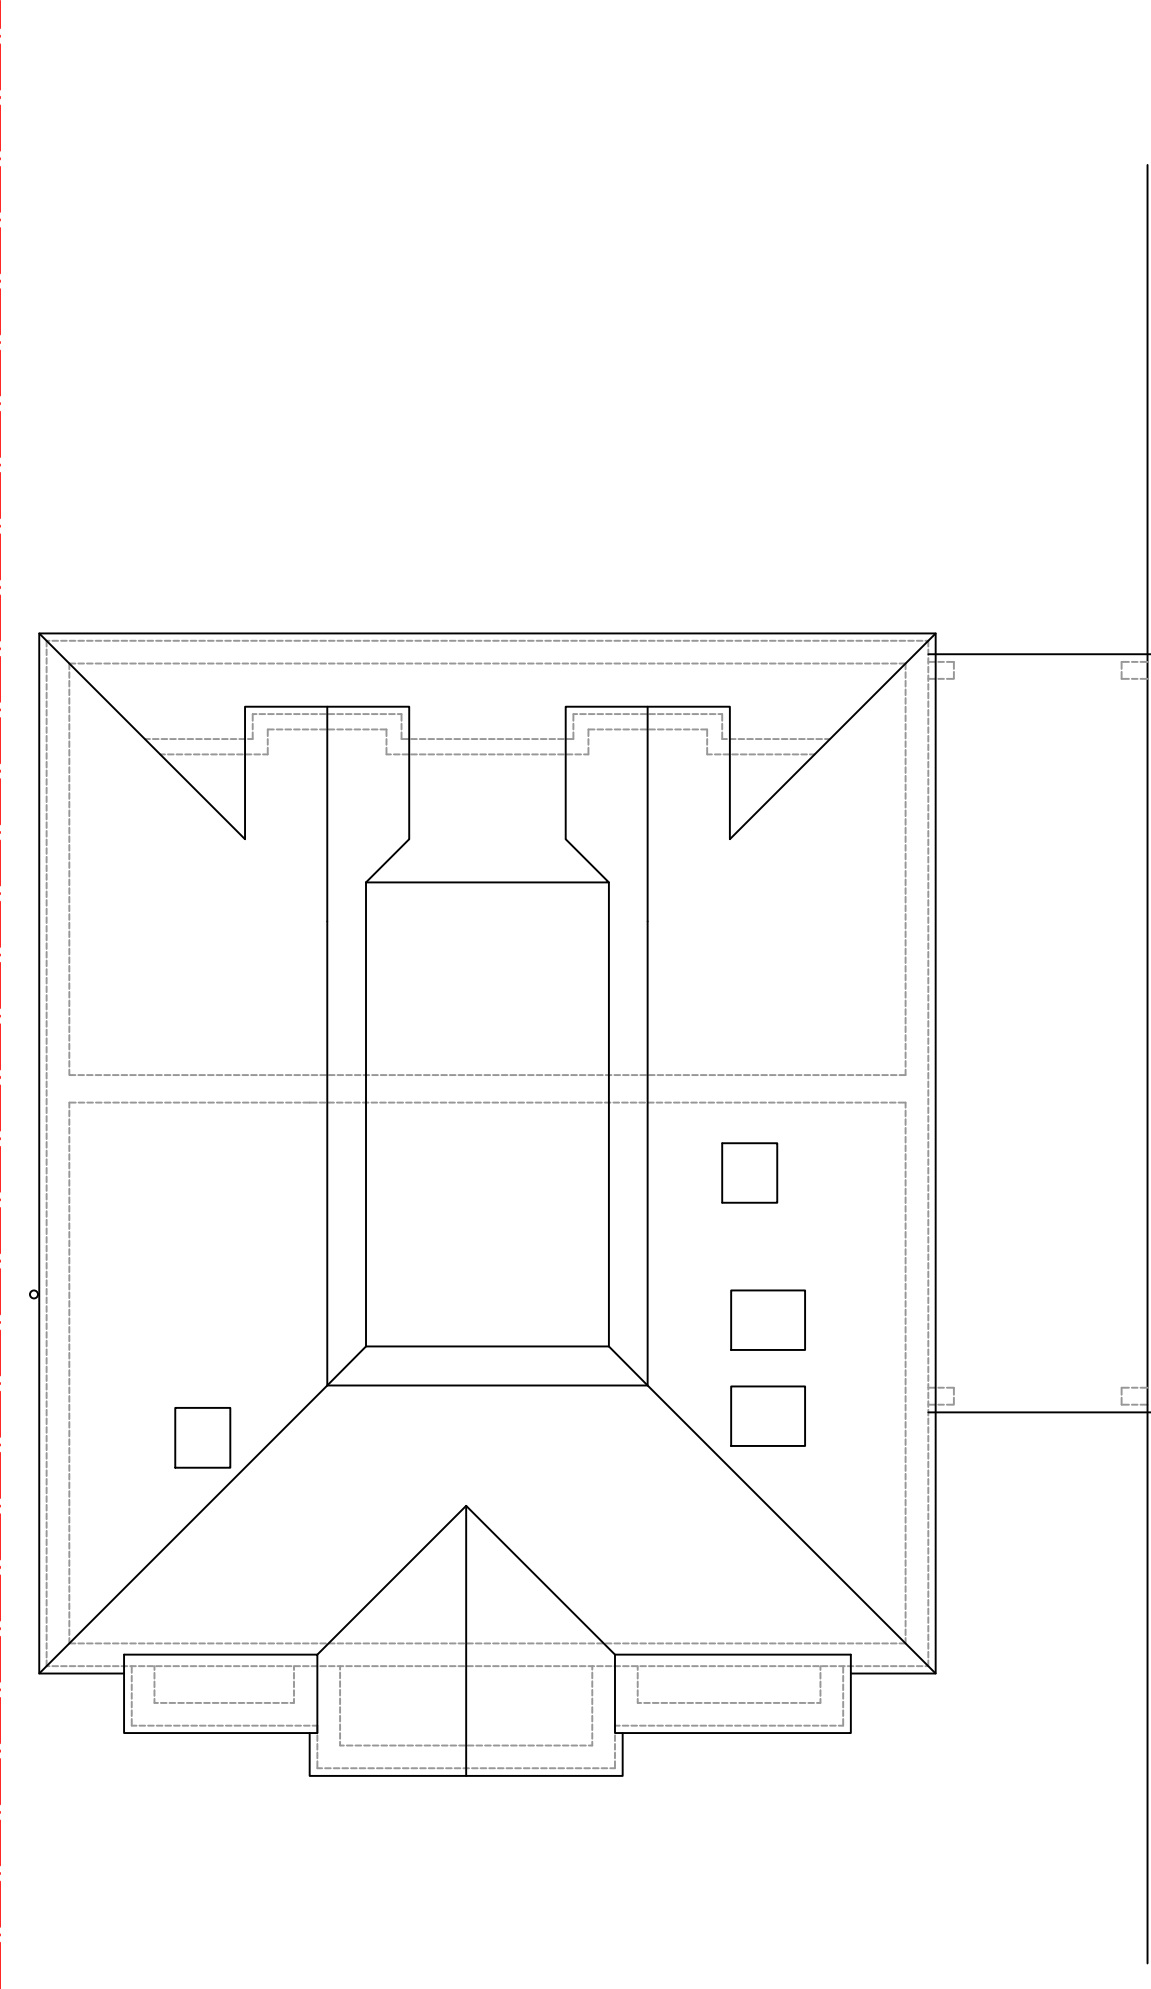

07 Existing Roof Plan
Scale 1:100

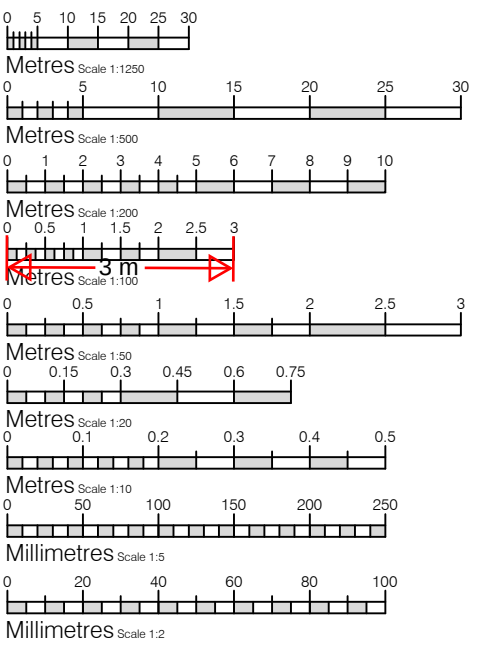

Notice
The responsibility for setting-out of site and buildings rest solely with the contractors

Drawings to be read in conjunction with Structural Engineers drawings

Report immediately to JAT-Surv Ltd any apparent discrepancies

Rev Date Initial Notes

Client

Martin

Project
5 Lewis Road, Istead Rise, Kent,
DA13 9JQ

Drawing Title
Existing Floor Plans and Elevations

Drawn	Paper Size	Scale	Date
RT	A1	1:100	May 25
Project No.	Drawing No.	Rev	
25/0007	PL01	-	

JAT-Surv
Architectural Services
& Building Surveying

Kent - London - South East
(e) info@JAT-Surv.com
(w) www.JAT-Surv.com
(m) 07540 651867
(t) 01795 536840